TARGET SHEET: Electronic Media

Document ID: Part of 47534 AND 1175457

Site File:

Folder:

This media was not imaged due to the original being:

- ☐ CD
- ☐ DVD
- ☐ USB Drive
- ☐ Hard Drive
- ☐ Floppy Disk
- ☐ VHS Tape*
- ☐ Cassette*
- ☑ Oversize.

Documents on this media are available under the following document IDs:

*Please contact the Superfund Records Center to access this information.

Region 10
1200 Sixth Ave.
Seattle, WA 98101

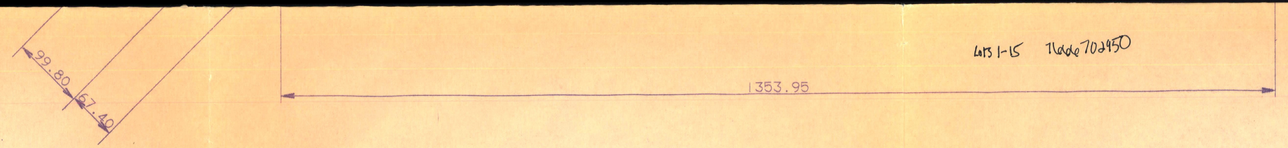

LTS 1-15 7666702950

LEGEND

LONG TERM LEASES

SHORT TERM LEASES

USEPA SF
1175457

REV	DESCRIPTION	BY	DATE	APPVD
A	UPDATED FOR DATA BOOK	LLW	4-1-84	

UNLESS OTHERWISE SPECIFIED, DIMENSIONS ARE IN INCHES. TOLERANCES ON:

FRACTIONS ±

DECIMALS .X = ± .XX = ± .03 .XXX = ± .010

ANGLES ±

THE INFORMATION DISCLOSED HEREIN WAS ORIGINATED BY AND IS THE PROPERTY OF THE LOCKHEED SHIPBUILDING COMPANY AND EXCEPT FOR USES EXPRESSLY GRANTED TO THE UNITED STATES GOVERNMENT, LOCKHEED RESERVES ALL PATENT, PROPRIETARY, DESIGN, USE, SALE, MANUFACTURING AND REPRODUCTION RIGHTS THERETO. THIS DOES NOT APPLY TO VENDOR PARTS.

DEPARTMENT	3220	DATE
DRAWN	KB	4-15-83
CHECKED		
APPROVED		
APPROVED		
DEPARTMENT		DATE
APPROVED		
APPROVED		
CONTRACT NO.	JOB NO.	

LOCKHEED SHIPBUILDING COMPANY
PLANT ENGINEERING
2929 16TH AVENUE S.W. SEATTLE, WASHINGTON 98134

PLANT 1 LAND OWNERSHIP & LEASES STREET VACATIONS AND WATERWAY PERMITS

SCALE	DWG. NO.	SHEET	REV
1"=100'	A-117	2 OF 3	A

PLAN REVIEW - MECHANICAL MAINTENANCE	REVIEWED	DATE
PLAN REVIEW - ELECTRICAL MAINTENANCE	REVIEWED	DATE

LSCC 3090-2

47534

PRP CODE #30
M-0001A

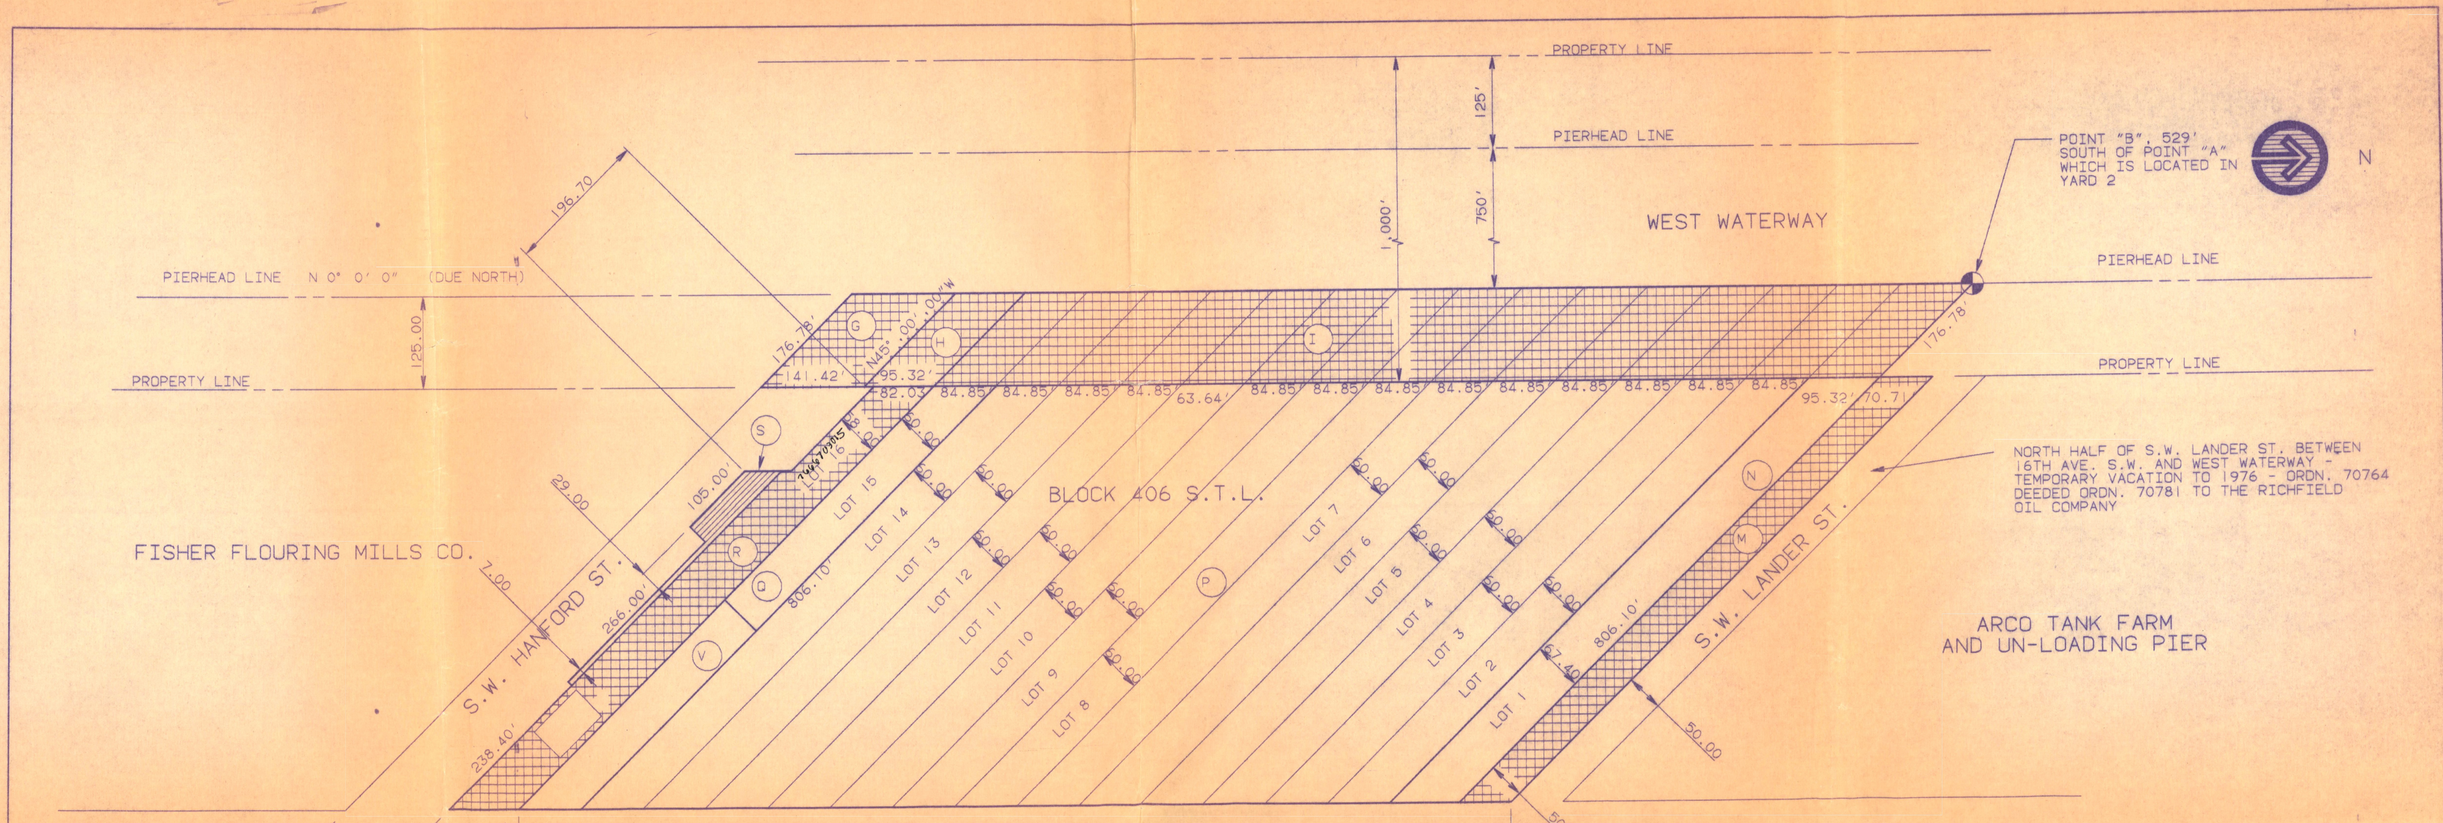
PROPERTY LINE
125'
PIERHEAD LINE
1,000'
750'
WEST WATERWAY
POINT "B", 529' SOUTH OF POINT "A" WHICH IS LOCATED IN YARD 2
N
PIERHEAD LINE
PIERHEAD LINE N 0° 0' 0" (DUE NORTH)
196.70
125.00
PROPERTY LINE
PROPERTY LINE
N45° 00' 00"W
176.78'
141.42'
95.32'
82.03'
84.85'
63.64'
95.32'
70.71'
176.78'
NORTH HALF OF S.W. LANDER ST. BETWEEN 16TH AVE. S.W. AND WEST WATERWAY - TEMPORARY VACATION TO 1976 - ORDN. 70764 DEEDED ORDN. 70781 TO THE RICHFIELD OIL COMPANY
FISHER FLOURING MILLS CO.
29.00
105.00'
7.00
266.00'
238.40'
S.W. HANFORD ST.
806.10'
BLOCK 406 S.T.L.
LOT 15
LOT 14
LOT 13
LOT 12
LOT 11
LOT 10
LOT 9
LOT 8
LOT 7
LOT 6
LOT 5
LOT 4
LOT 3
LOT 2
LOT 1
50.00
27.40
806.10'
S.W. LANDER ST.
50.00
ARCO TANK FARM AND UN-LOADING PIER
G
H
I
S
R
Q
V
P
N
M