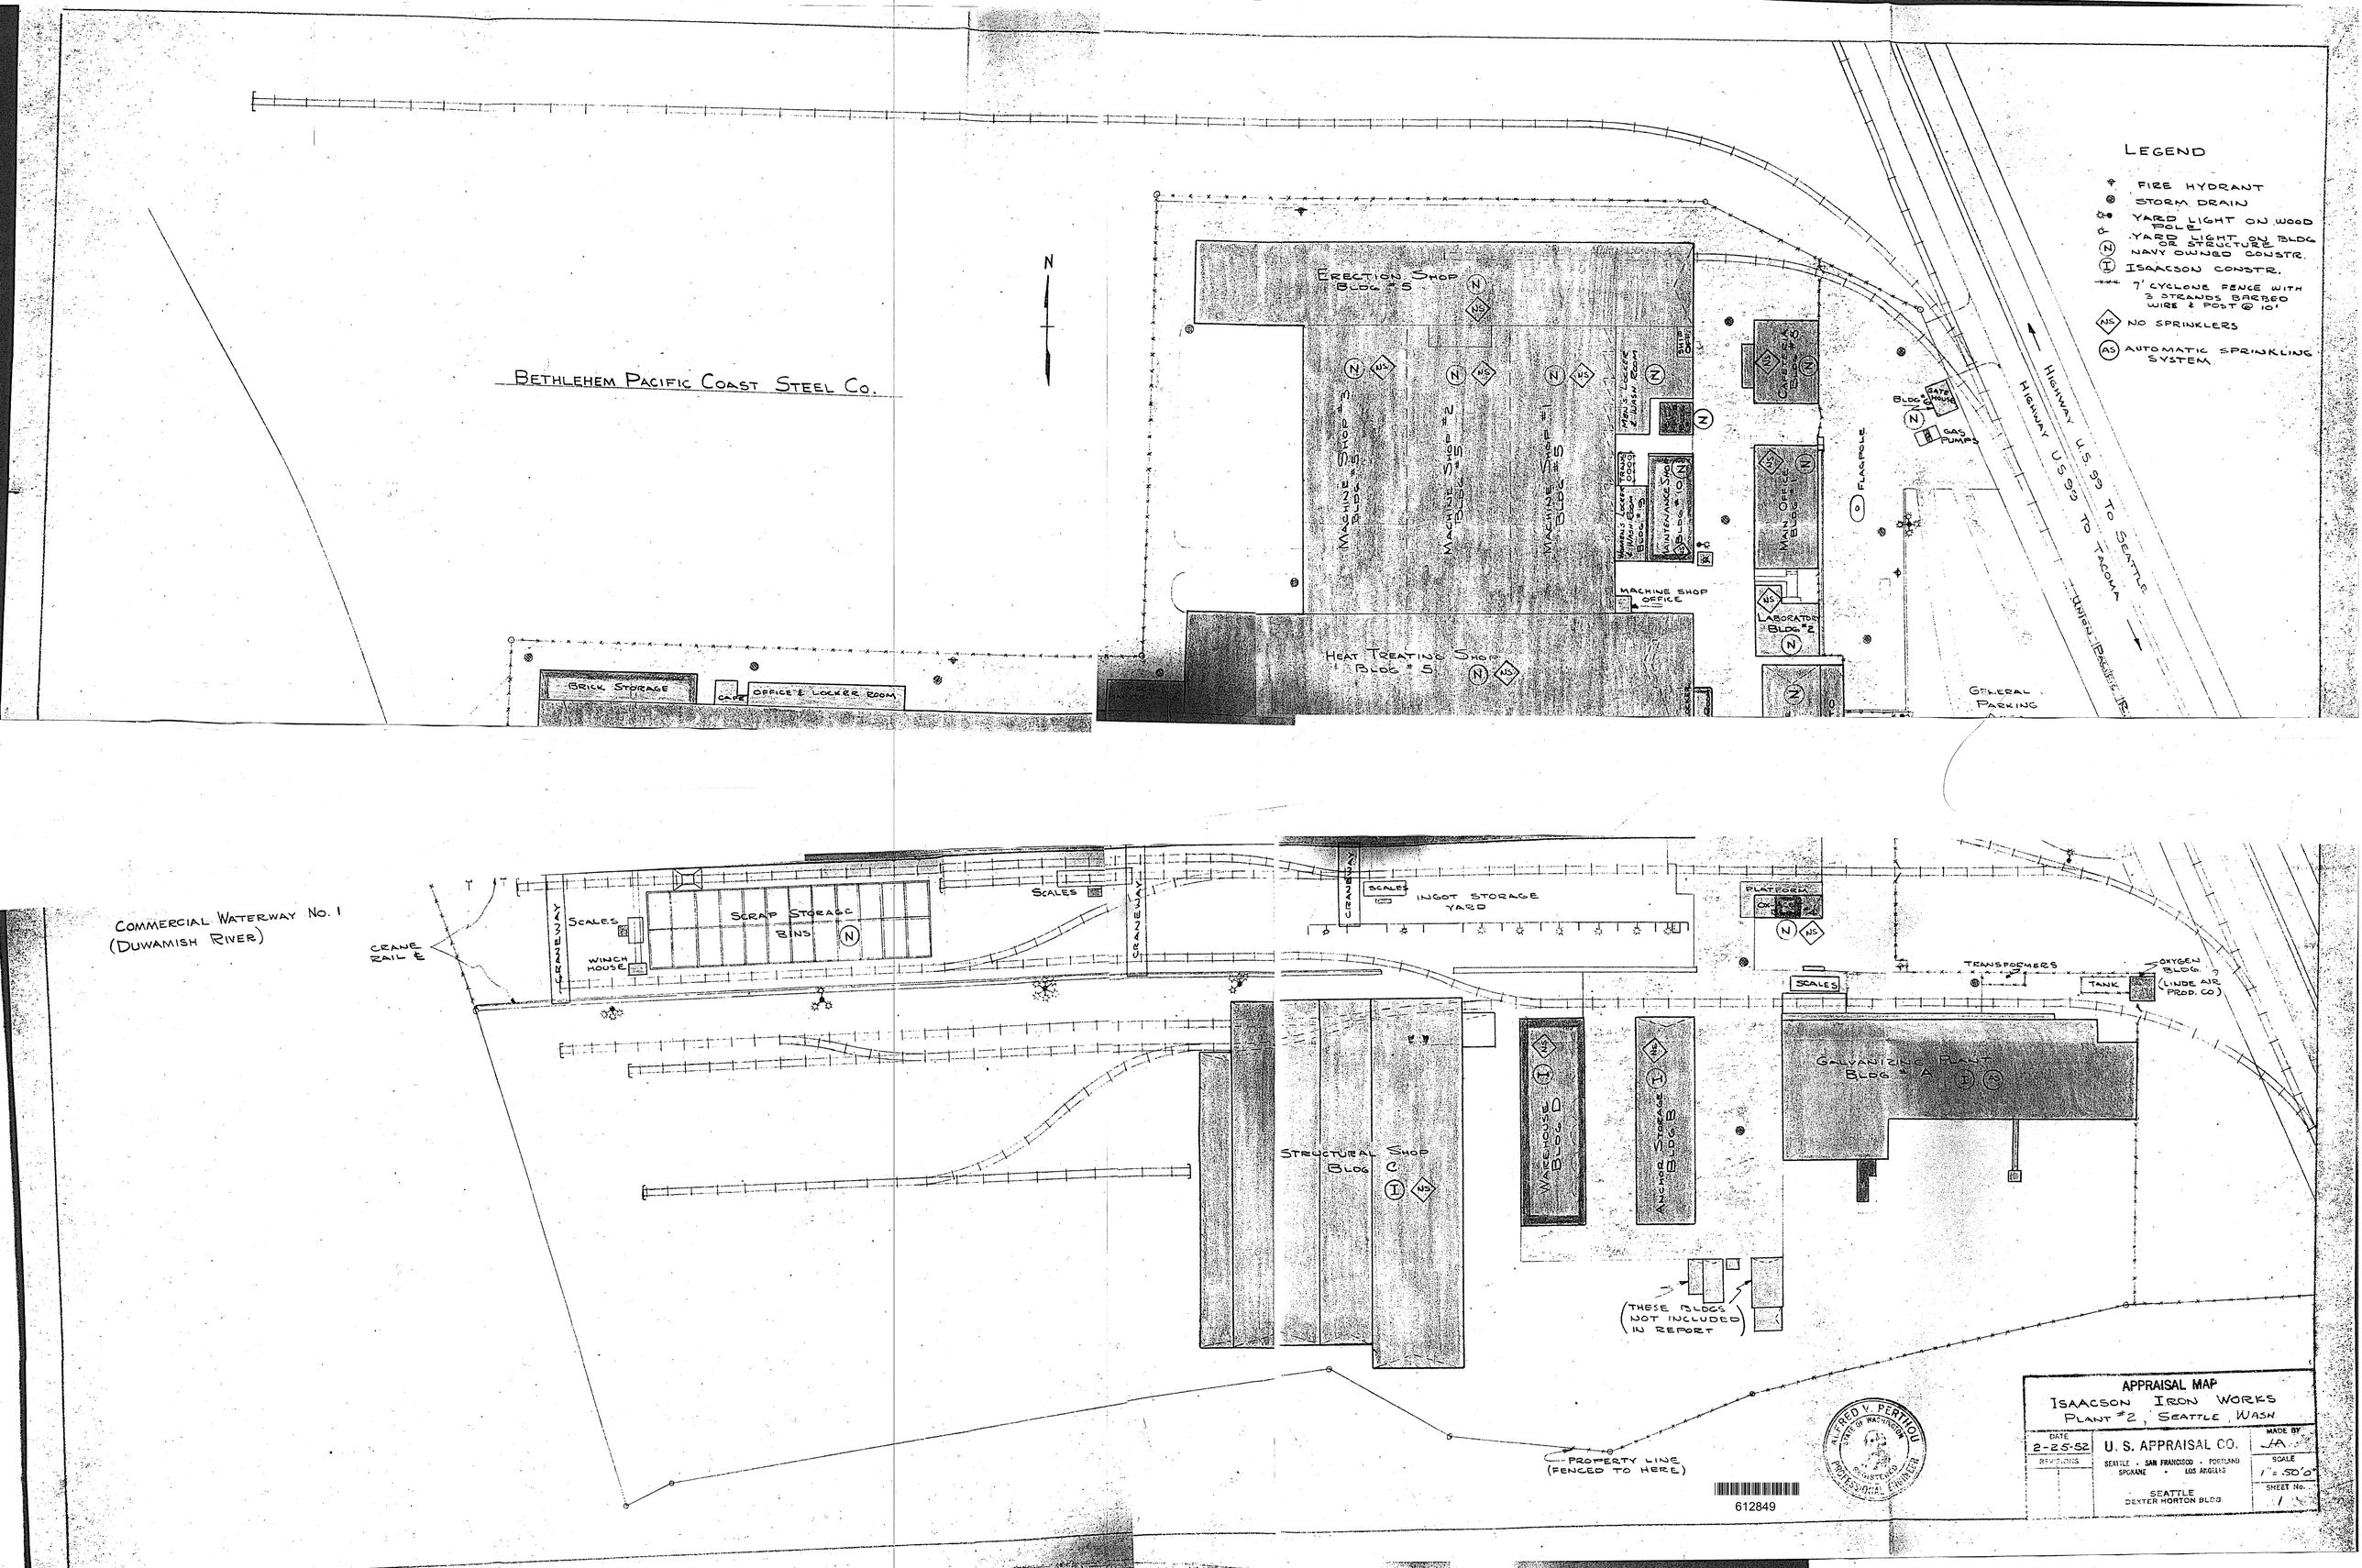

LEGEND
FIRE HYDRANT
STORM DRAIN
YARD LIGHT ON WOOD POLE
YARD LIGHT ON BLDG OR STRUCTURE
NAVY OWNED CONSTR.
ISAACSON CONSTR.
7' CYCLONE FENCE WITH 3 STRANDS BARBED WIRE & POST @ 10'
NO SPRINKLERS
AUTOMATIC SPRINKLING SYSTEM
N
BETHLEHEM PACIFIC COAST STEEL CO.
ERECTION SHOP BLDG #5
MACHINE SHOP #3 BLDG #5
MACHINE SHOP #2 BLDG #5
MACHINE SHOP #1 BLDG #5
MEN'S LOCKER & WASH ROOM
WOMEN'S LOCKER & WASH ROOM BLDG #9
MAINTENANCE SHOP BLDG #10
MACHINE SHOP OFFICE
CAFETERIA BLDG #8
MAIN OFFICE BLDG #1
LABORATORY BLDG #2
FLAGPOLE
GATE HOUSE
GAS PUMPS
HEAT TREATING SHOP BLDG #5
BRICK STORAGE
CAFE
OFFICE & LOCKER ROOM
GENERAL PARKING
HIGHWAY U.S. 99 TO SEATTLE
HIGHWAY U.S. 99 TO TACOMA
UNION PACIFIC R.
COMMERCIAL WATERWAY NO. 1 (DUWAMISH RIVER)
CRANE RAIL ℄
CRANEWAY
SCALES
WINCH HOUSE
SCRAP STORAGE BINS
INGOT STORAGE YARD
PLATFORM
TRANSFORMERS
TANK
OXYGEN BLDG. (LINDE AIR PROD. CO)
STRUCTURAL SHOP BLDG C
WAREHOUSE BLDG D
ANCHOR STORAGE BLDG B
GALVANIZING PLANT BLDG #A
(THESE BLDGS NOT INCLUDED IN REPORT)
PROPERTY LINE (FENCED TO HERE)
ALFRED V. PERTHOU STATE OF WASHINGTON REGISTERED PROFESSIONAL ENGINEER
612849
APPRAISAL MAP
ISAACSON IRON WORKS
PLANT #2, SEATTLE, WASH
DATE 2-25-52
REVISIONS
U. S. APPRAISAL CO.
SEATTLE · SAN FRANCISCO · PORTLAND
SPOKANE · LOS ANGELES
SEATTLE
DEXTER HORTON BLDG.
MADE BY JA
SCALE 1" = 50'0"
SHEET No. 1