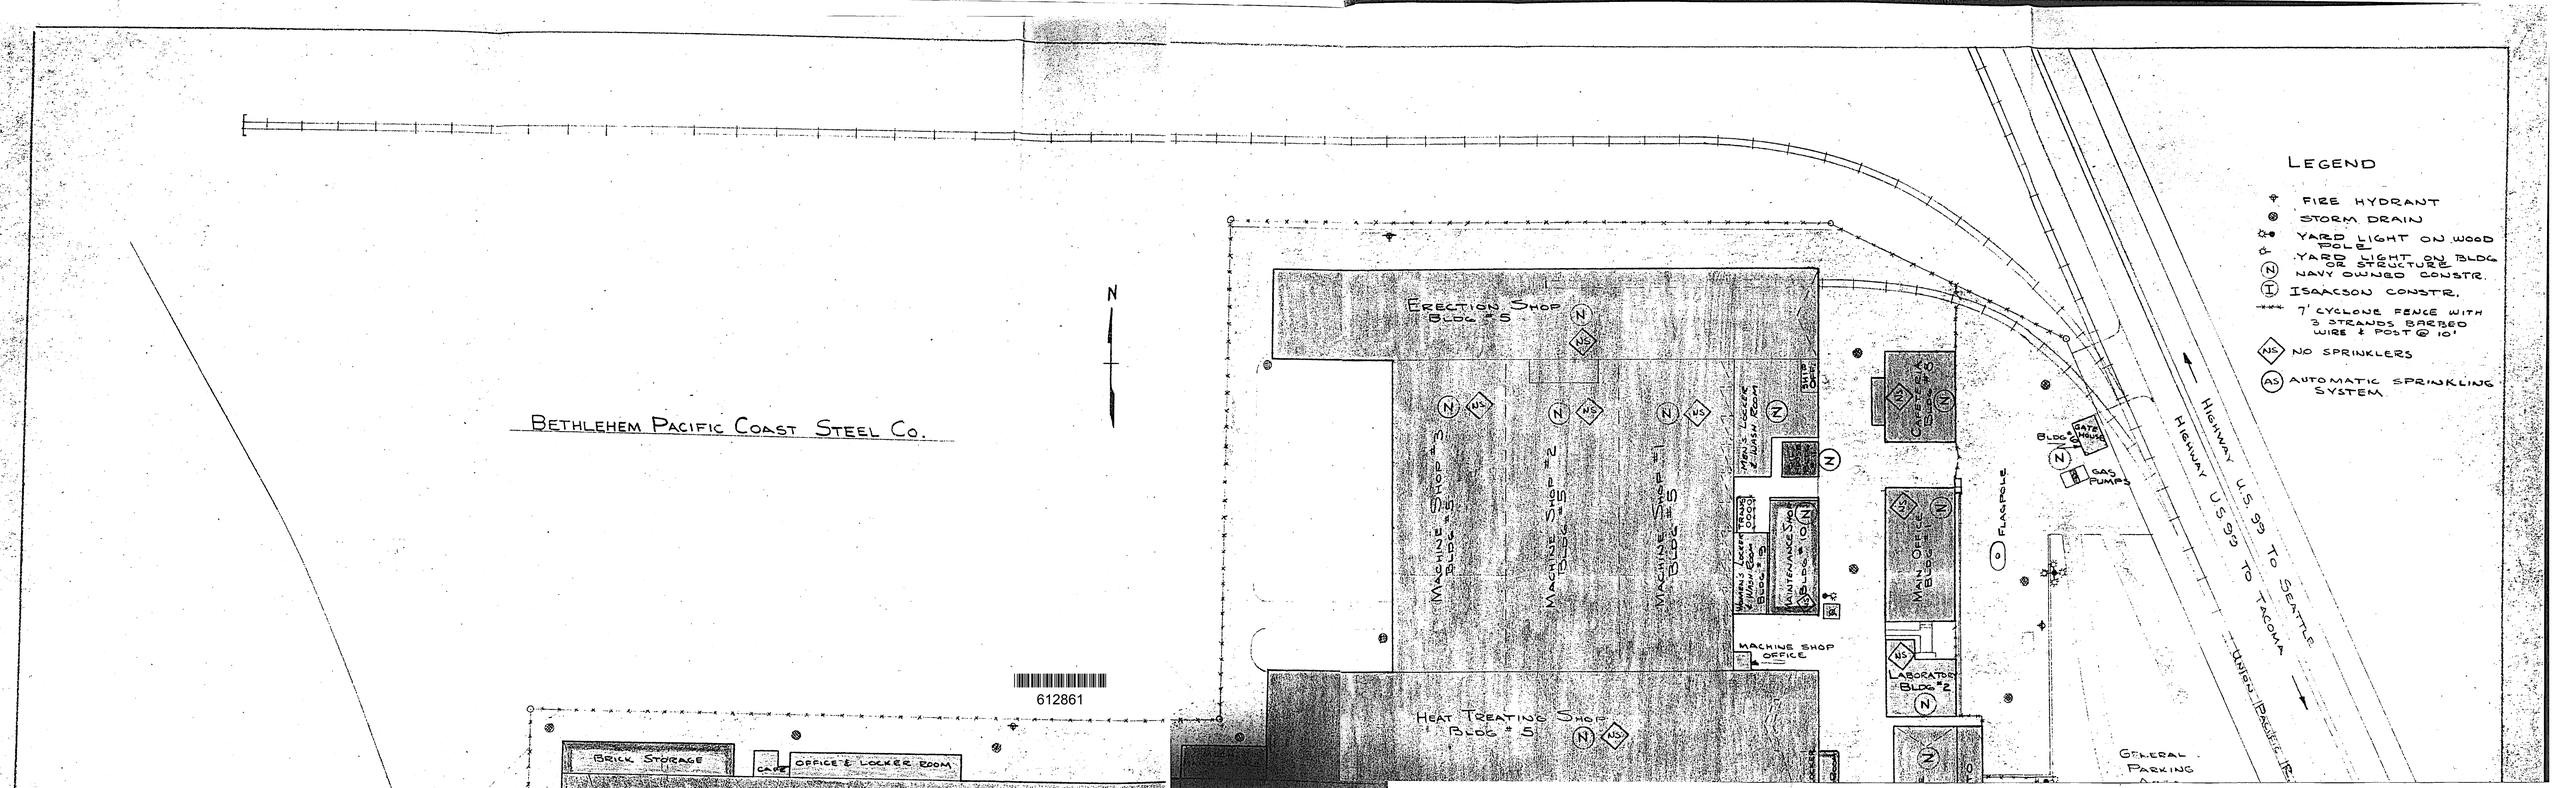

LEGEND
FIRE HYDRANT
STORM DRAIN
YARD LIGHT ON WOOD POLE
YARD LIGHT ON BLDG OR STRUCTURE
NAVY OWNED CONSTR.
ISAACSON CONSTR.
7' CYCLONE FENCE WITH 3 STRANDS BARBED WIRE & POST @ 10'
NO SPRINKLERS
AUTOMATIC SPRINKLING SYSTEM
BETHLEHEM PACIFIC COAST STEEL CO.
N
ERECTION SHOP BLDG #5
MACHINE SHOP #3 BLDG #5
MACHINE SHOP #2 BLDG #5
MACHINE SHOP #1 BLDG #5
MEN'S LOCKER & WASH ROOM
WOMEN'S LOCKER & WASH ROOM BLDG #19
MAINTENANCE SHOP BLDG #10
MACHINE SHOP OFFICE
CAFETERIA BLDG #8
MAIN OFFICE BLDG #1
LABORATORY BLDG #2
FLAGPOLE
BLDG #6
GATE HOUSE
GAS PUMPS
HEAT TREATING SHOP BLDG #5
BRICK STORAGE
CAFE
OFFICE & LOCKER ROOM
GENERAL PARKING
HIGHWAY U.S. 99 TO SEATTLE
HIGHWAY U.S. 99 TO TACOMA
UNION PACIFIC R.
612861