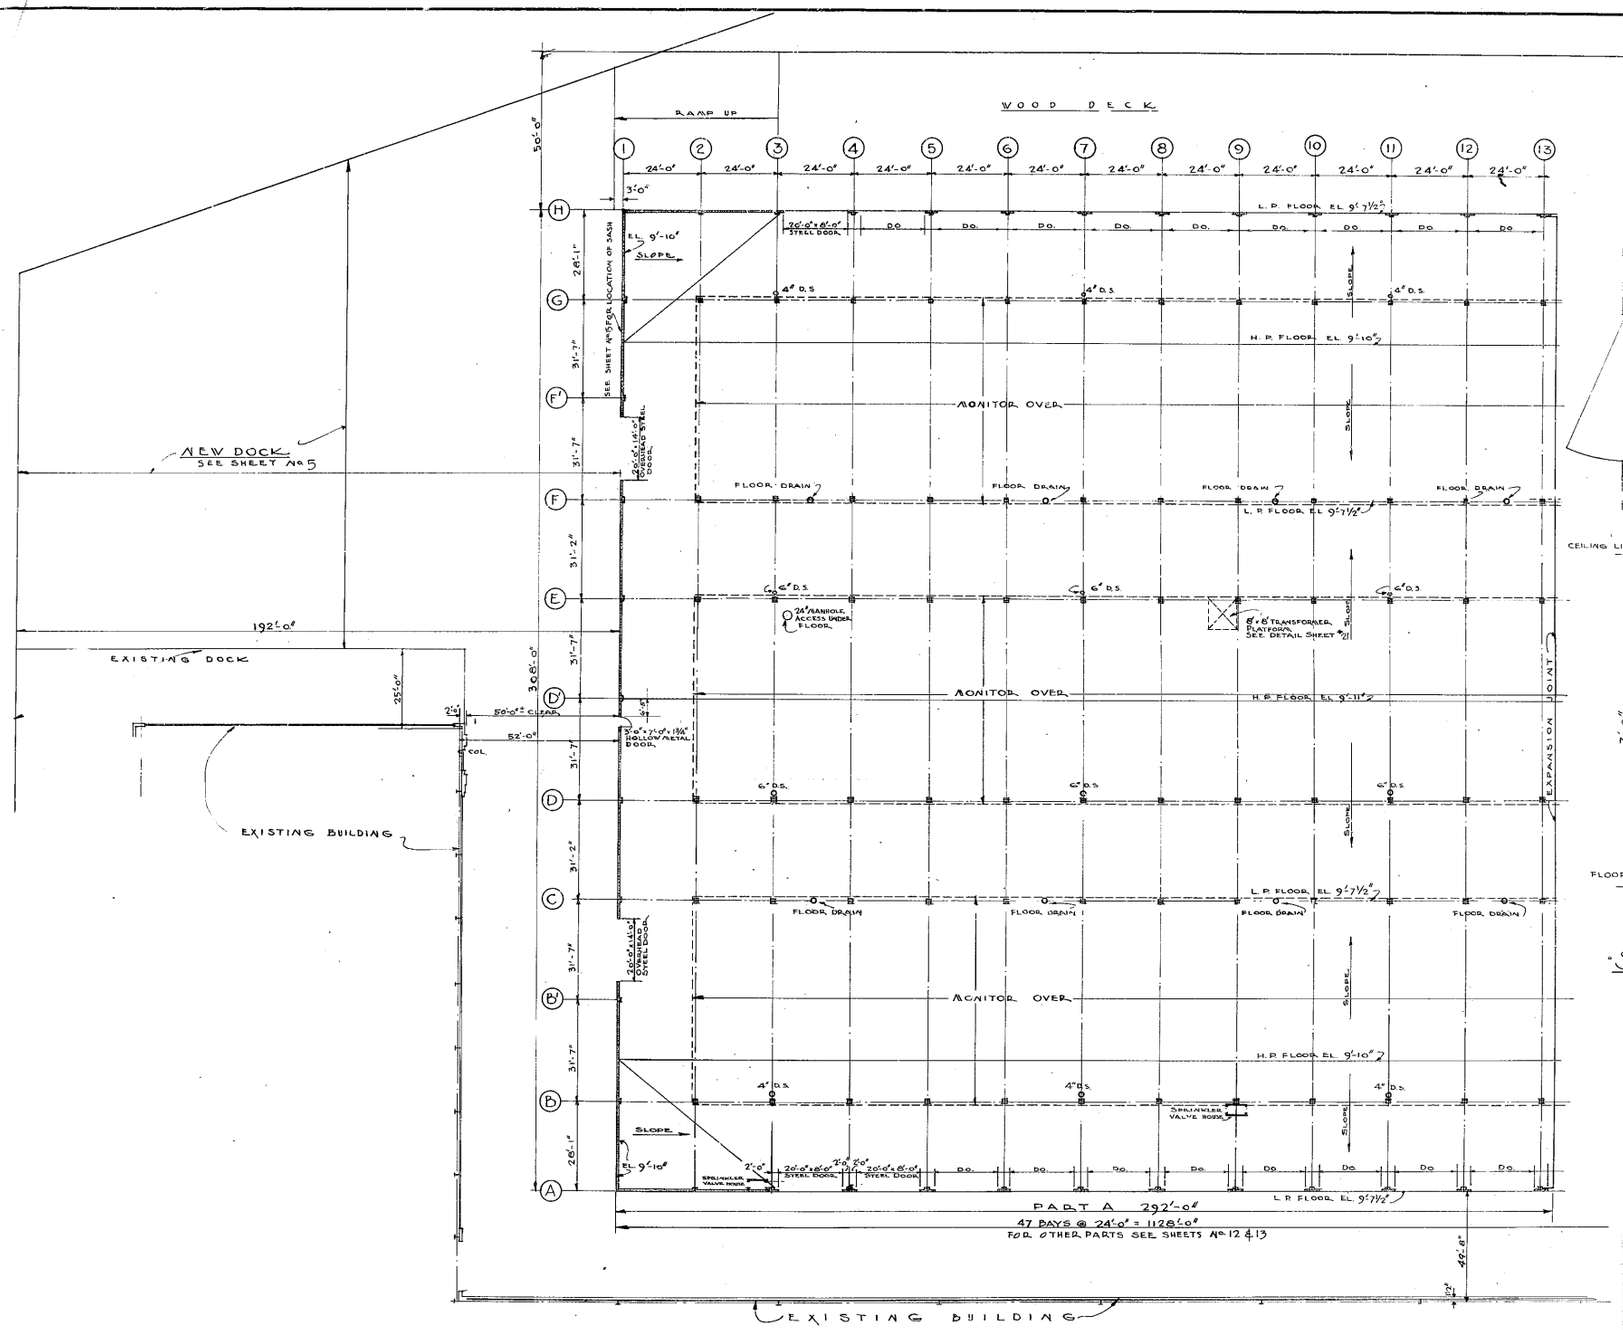

"FLOOR PLAN"
SCALE 1" = 20'-0"

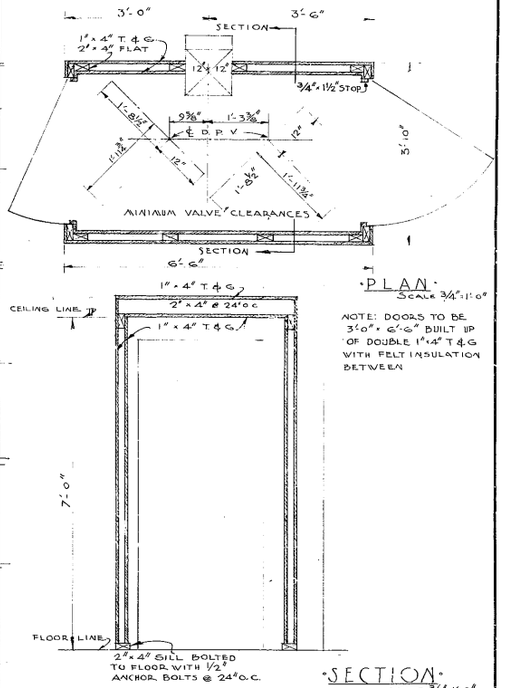

"PLAN"
SCALE 3/4" = 1'-0"

NOTE: DOORS TO BE 3'-0" x 6'-6" BUILT UP OF DOUBLE 1" x 4" T & G WITH FELT INSULATION BETWEEN

"SECTION"
SCALE 3/4" = 1'-0"

"SPRINKLER VALVE HOUSE DETAILS"

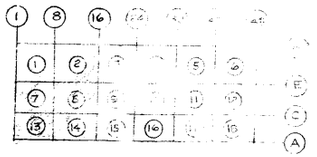

THE AUSTIN COMPANY

CONSTRUCTION DIVISION
OFFICE OF THE QUARTERMASTER GENERAL
SEATTLE PORT OF EMBARKATION
WAREHOUSE A
SEATTLE QUARTERMASTER DEPOT
SEATTLE, WASHINGTON

FLOOR PLAN-PART "A"

DRAWN BY	CHECKED BY	APPROVED BY CONSTRUCTION	DATE
E.H.P. L.H.P.	CW	H.B. Morian CAPTAIN, Q.M.C.	8-1-41
TRACED BY L.H.P.			PLAN NUMBER 11

112-002-1001A1

613692

GRAPHIC SCALE 20 0 10 20 30 40 50 60 70 80

24X -- DO NOT SCALE

N 201 1F 19.11

WA0954 RC

FILE NO. N-201-1F-19.11

299