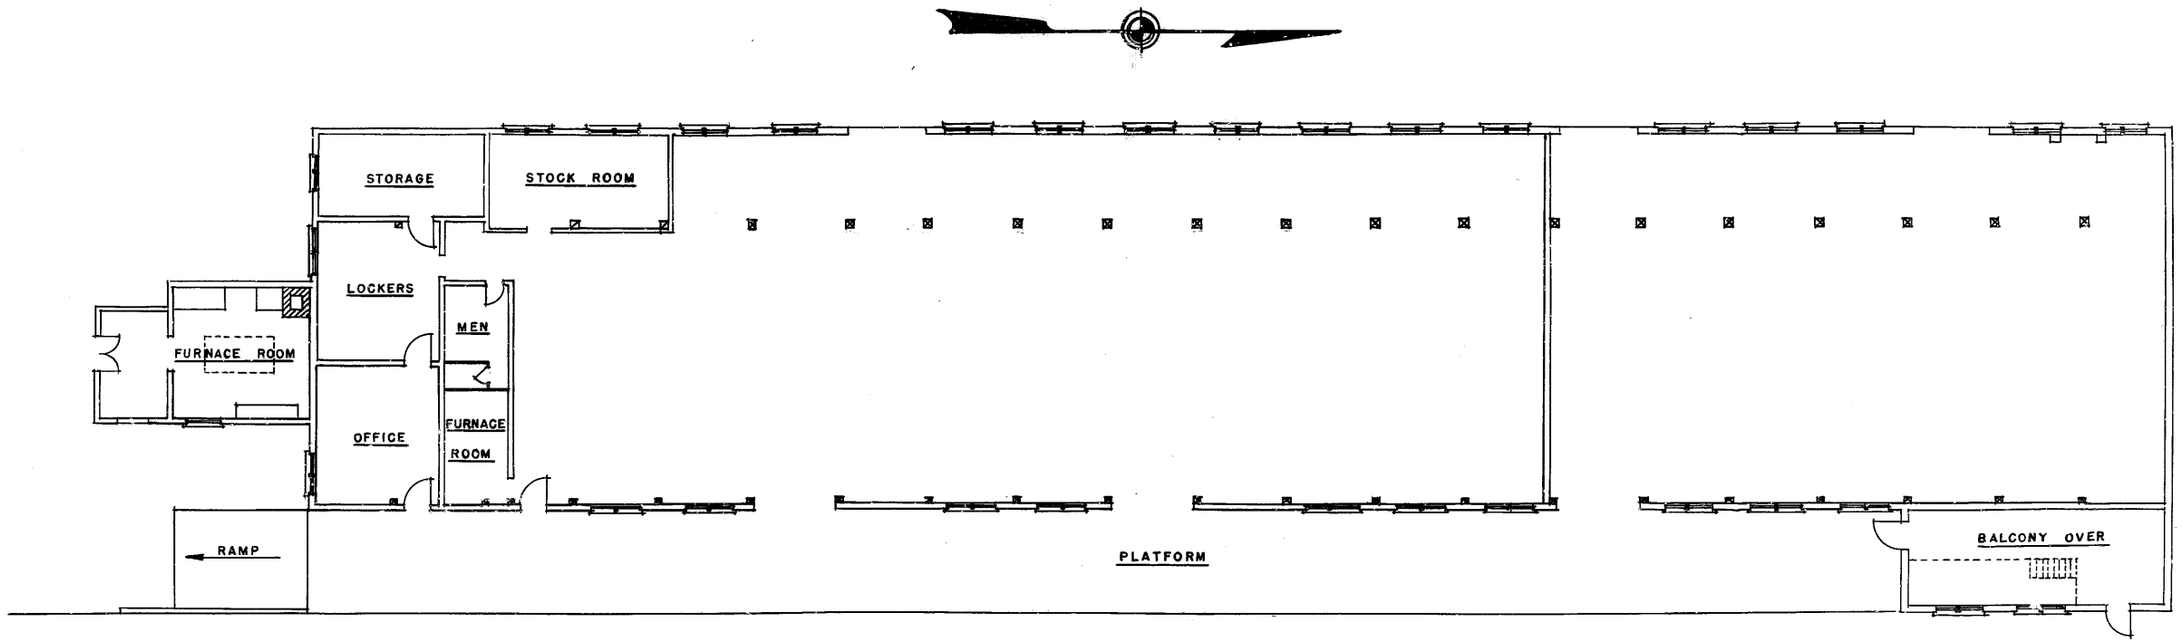

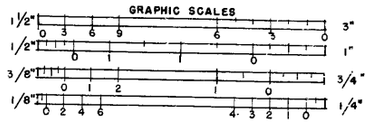

613850

24X -- DO NOT SCALE

FLOOR PLAN
BUILDING NO. T-50

Scale: 1/8" = 1'-0"

Date: 6-2-48

Drawn: NC.	OFFICE OF POST ENGINEER	In 1 Sheet
Traced: NC.	PUBLIC BLDGS ADMINISTRATION	Sheet No. 1
Checked:	4735 E. MARGINAL WAY	Est. No.
		Plan No. 601

Submitted: ---------- Requested: ---------- Approved: R.S. Knapp

WA0955KC