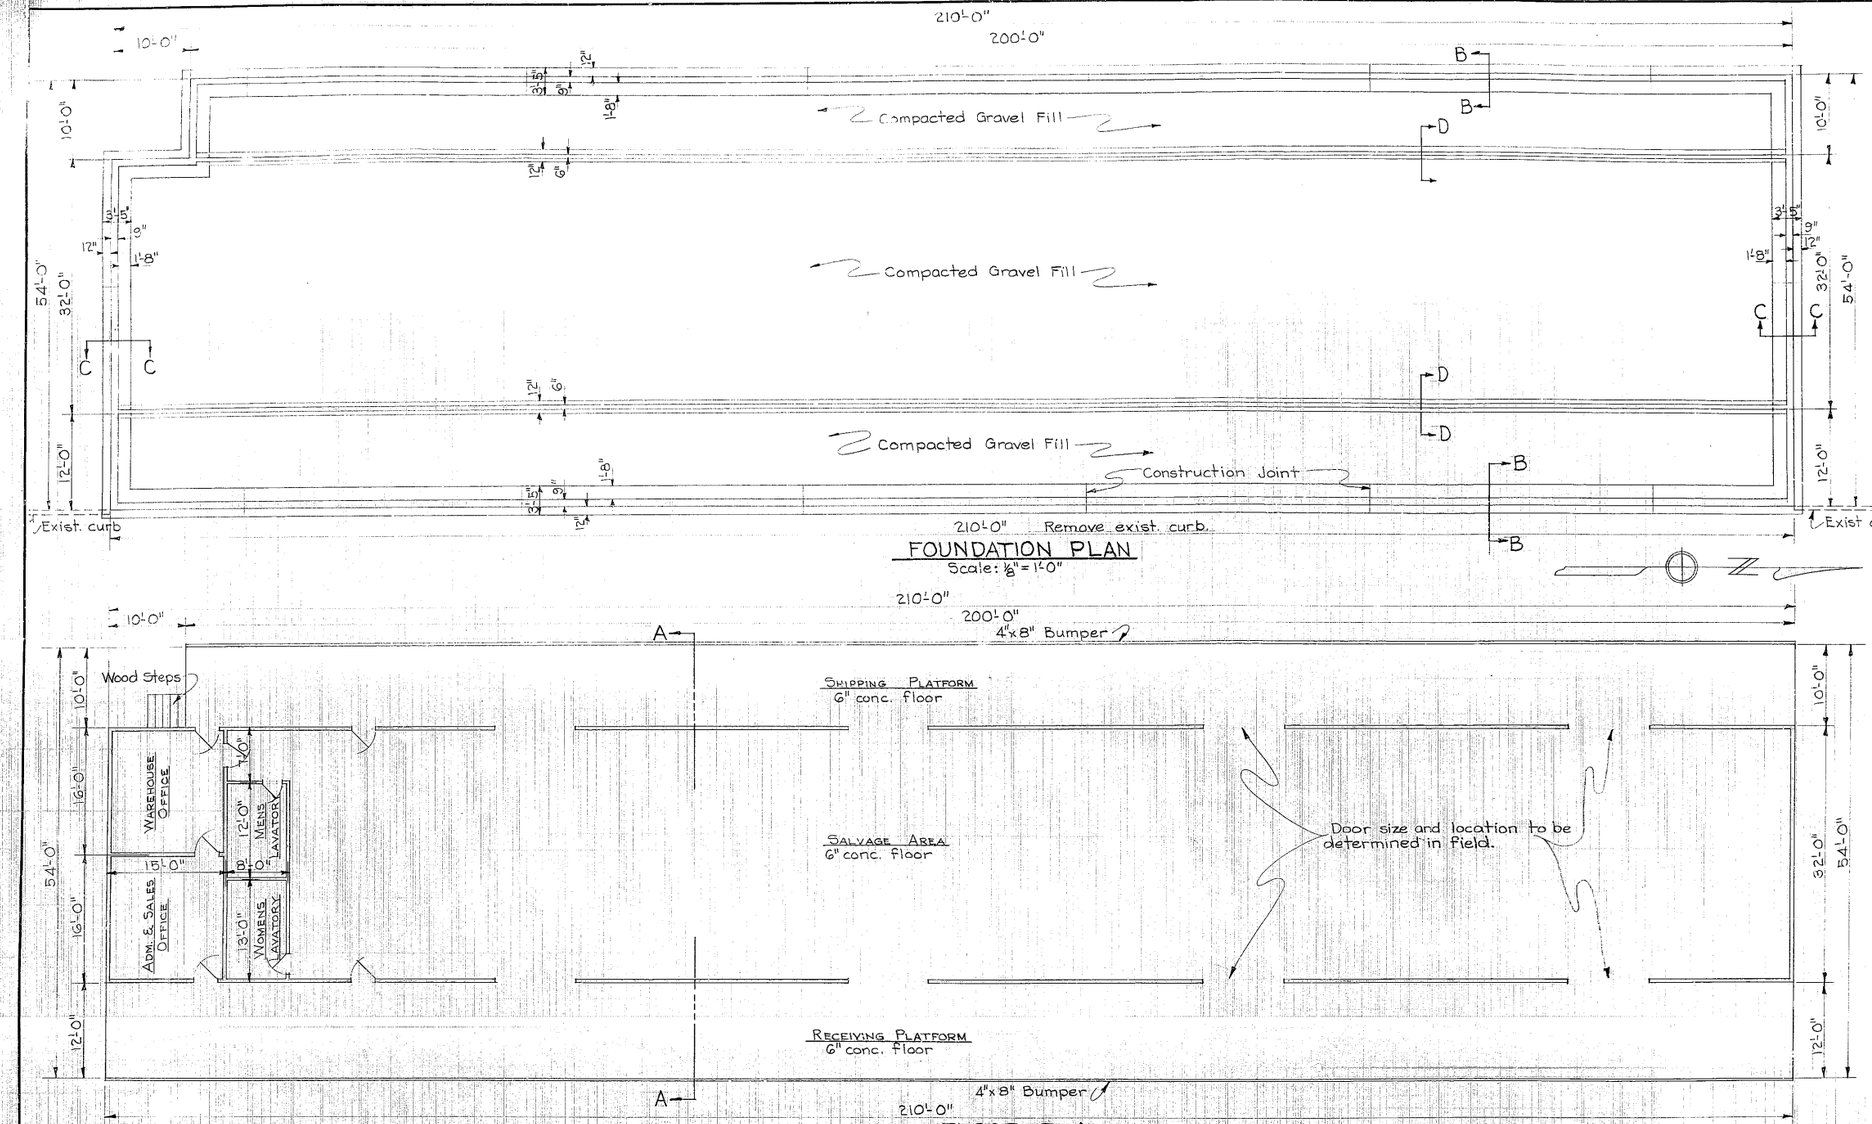

FOUNDATION PLAN
Scale: 1/8" = 1'-0"

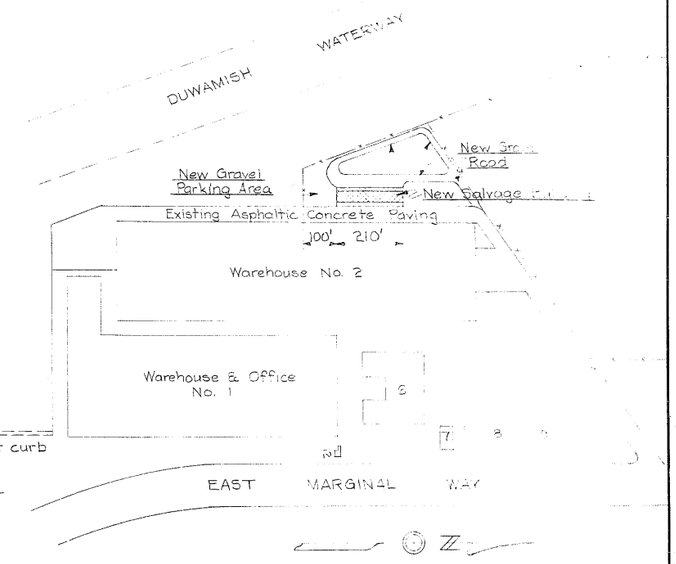

LAYOUT PLAN
Scale: 1" = 200'

FLOOR PLAN
Scale: 1/8" = 1'-0"

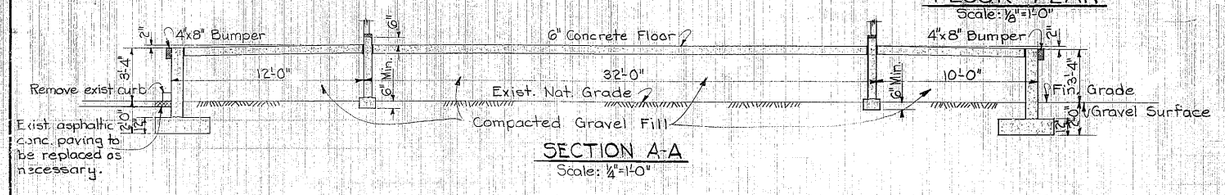

SECTION A-A
Scale: 1/4" = 1'-0"

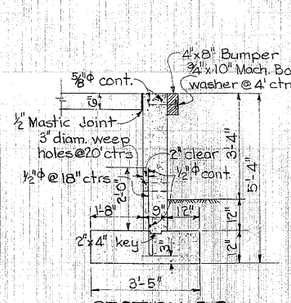

SECTION B-B
Scale: 1/2" = 1'-0"

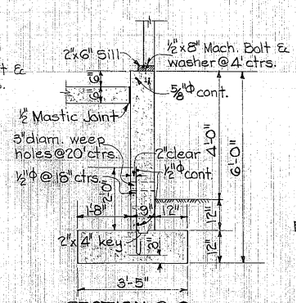

SECTION C-C
Scale: 1/2" = 1'-0"

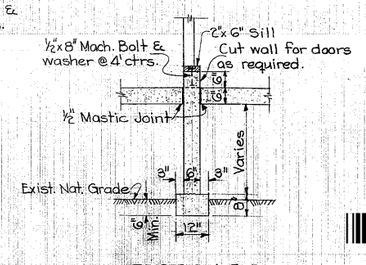

SECTION D-D
Scale: 1/2" = 1'-0"

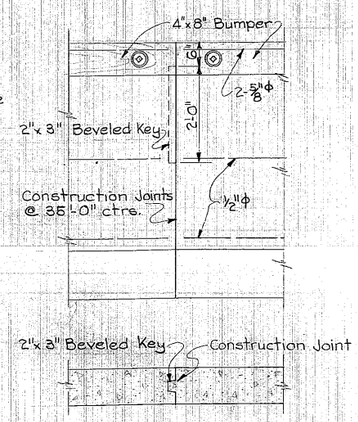

CONSTRUCTION JOINT DETAIL
Scale: 3/4" = 1'-0"

GENERAL NOTES

All concrete to be Class B.
All reinforcing to be deformed bars of Intermediate Grade.
Footings designed for a bearing capacity of 2000# per sq. ft.
Horizontal reinforcing bars shall not project thru construction joints.

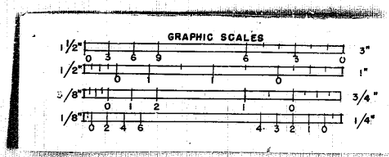

24X -- DO NOT SCALE

613857

No.	Revision	By	Appr.	Date

Job No: Seattle ASF Depot ESA 230-6

SEATTLE ARMY SERVICE FORCES DEPOT
SEATTLE WASHINGTON

SALVAGE BUILDING
FOUNDATION PLAN

In 1 Sheet | Sheet No. 1 | Scale: As Shown

U.S. Engineer Office, Seattle, Wash., 20 April 1945

Drawn: Bollinger | Prepared: A.H. Sheffer, Engineer | Recommended: Principal Engineer
Traced: | Submitted: Ralph F. Rader, Senior Engineer | Approved for the District Engineer: Ernest P. Gordon, Major, Corps of Engineers
Checked: CAS

FILE NO. N-201-87

451

WA0955KC

N 201 87

SHEET NO. 1