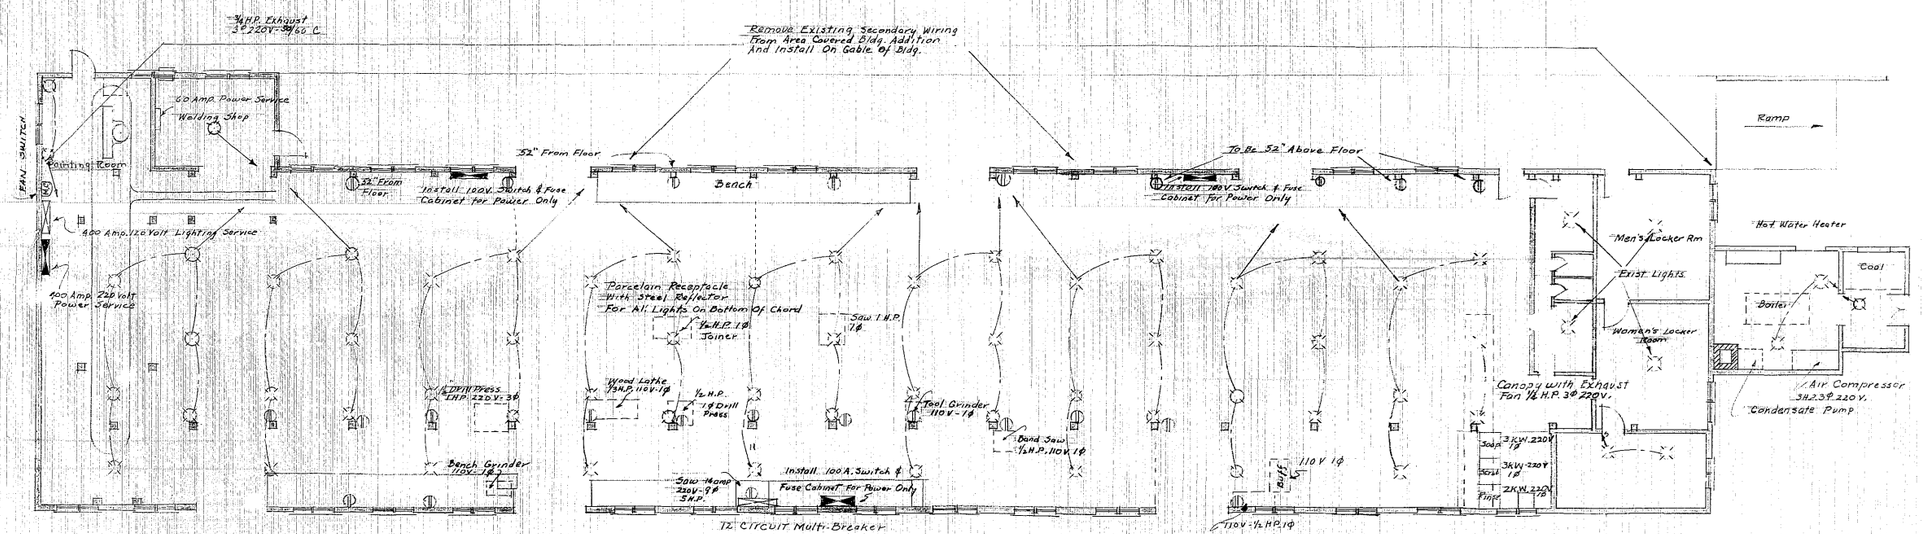

Note:
All Convenience Outlets Are To
Be Installed 52" From Floor Line

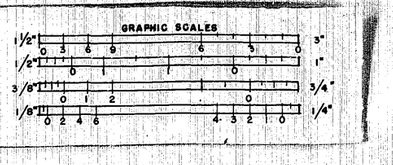

613858

24X -- DO NOT SCALE

ALTERATIONS TO BLDG NO. T-59
GENERAL ELECTRICAL LAYOUT

SCALE 1/8"=1'-0"		DATE 1-10-46
DRAWN NE	OFFICE OF POST ENGINEER	1/2 SHEETS
		SHEET No. 2
TRACED NE	SEATTLE ARMY SERVICE FORCES DEPOT	EST. 110- 313
CHECKED CNL	4755 E MARGINAL WAY	PLAN 595
SUBMITTED Lee R. Satterfield ENGINEER	APPROVED Charles L. Cushing CHARLES L. CUSHING, LT. COL.	
	JOHN RIGGS, COL. CONS.	

WAO 1-35 RC