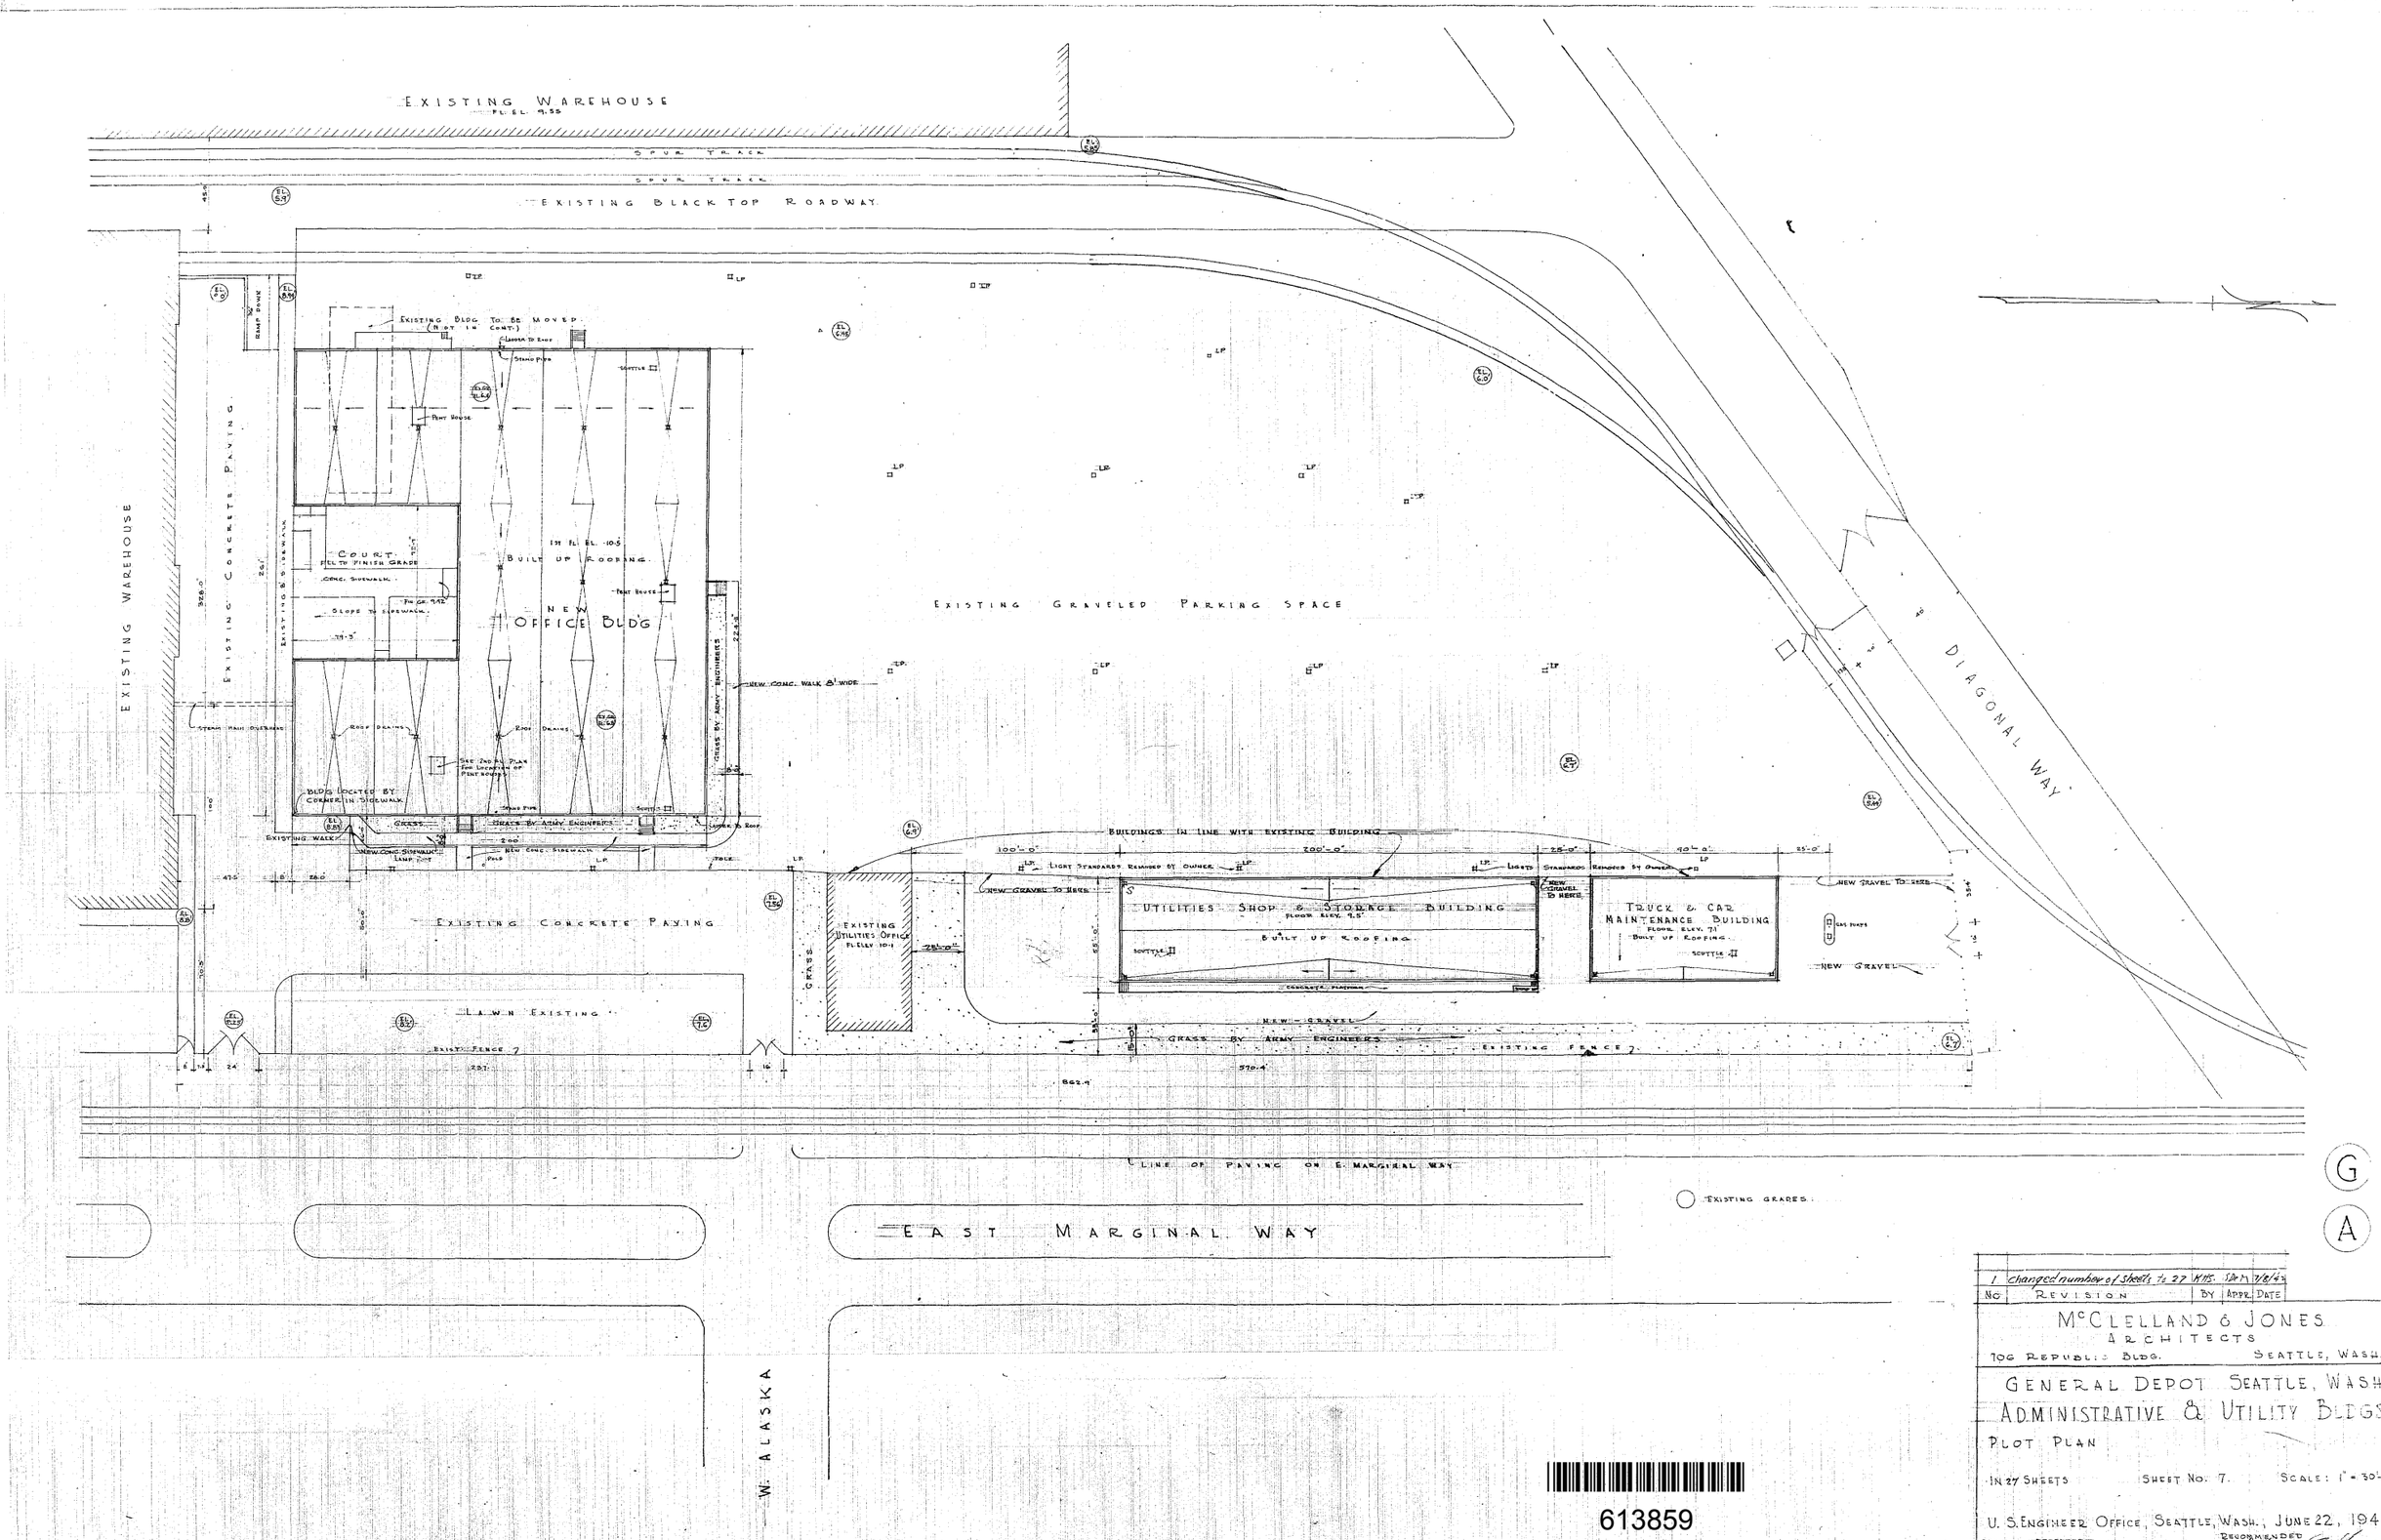

No	Revision	By	Appr.	Date
1	changed number of sheets to 27	KHS.	SDM	7/8/42

McCLELLAND & JONES
ARCHITECTS
706 REPUBLIC BLDG. SEATTLE, WASH.

GENERAL DEPOT SEATTLE, WASH.
ADMINISTRATIVE & UTILITY BLDGS.
PLOT PLAN

IN 27 SHEETS SHEET No. 7. SCALE: 1" = 30'-0"

U. S. ENGINEER OFFICE, SEATTLE, WASH., JUNE 22, 1942

DRAWN: H.O. PREPARED: Samuel D. Moss ENGINEER
TRACED: C.L. SUBMITTED
CHECKED: R.F. McC. Chas. A. Jackson SENIOR ENGINEER
RECOMMENDED William E. Hay PRINCIPAL ENGINEER
APPROVED FOR THE DISTRICT ENGINEER G.P. Booth LT. COL. CORPS OF ENGINEERS.

613859

24X -- DO NOT SCALE

N 201 15 SHEET NO. 7

WA0952AC FILE NO. N-201-15 401