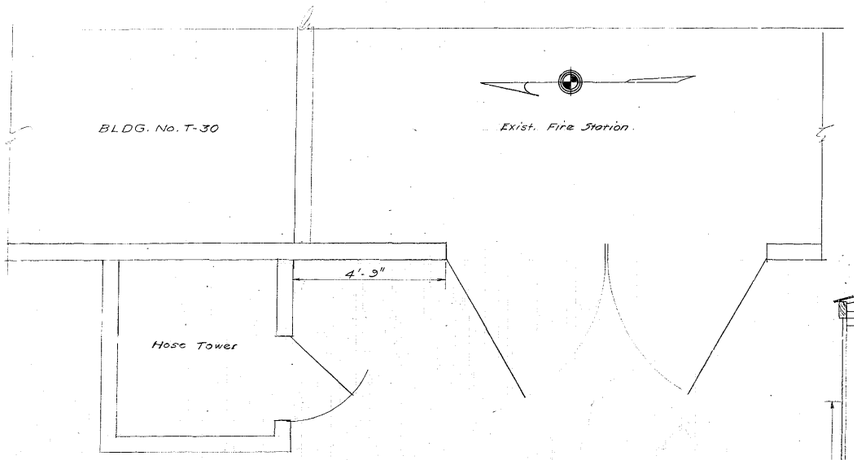

LOCATION PLAN

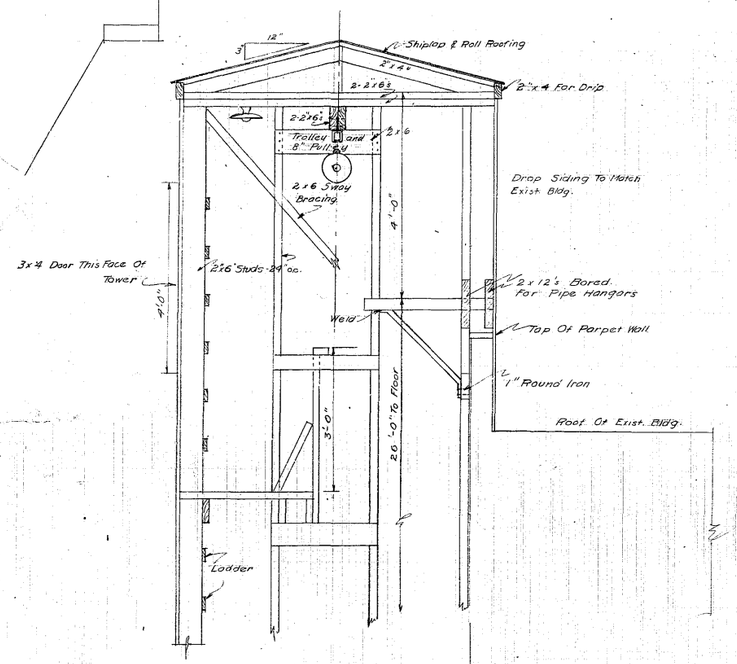

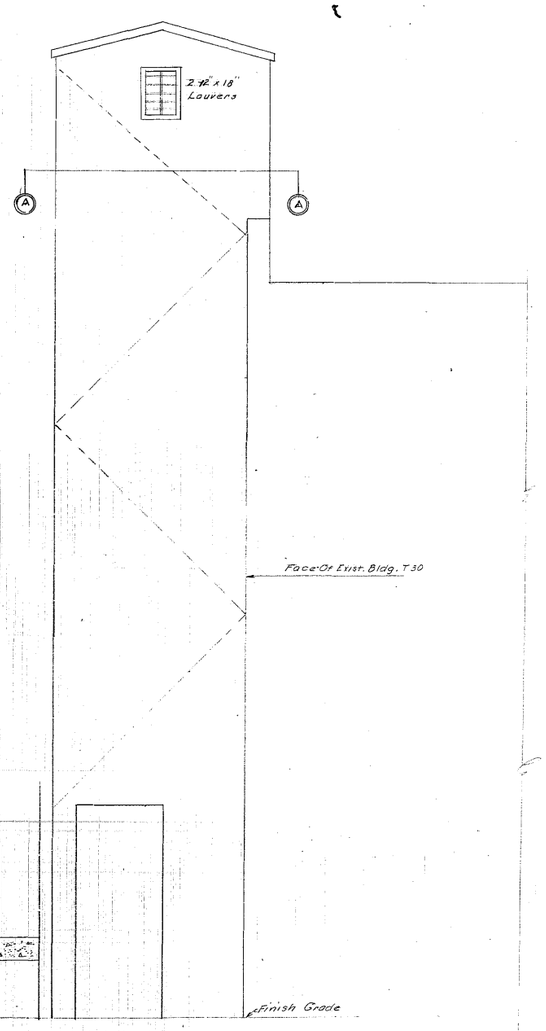

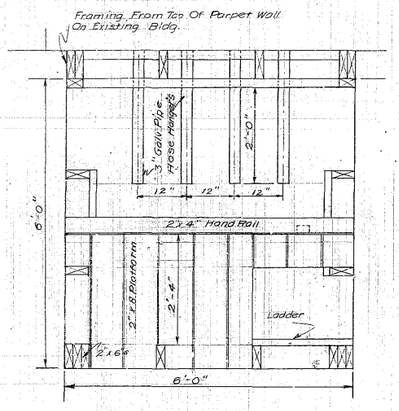

PLATFORM & HOSE HANGERS-SECTION "A-A"

SCALE: 3/4" = 1'-0"

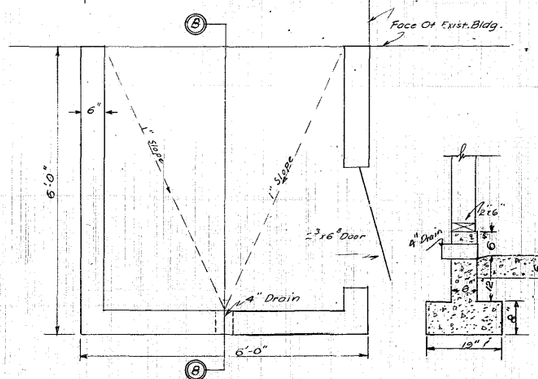

FLOOR PLAN

SCALE: 3/4" = 1'-0"

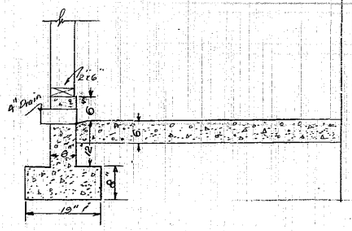

FOOTING DETAIL- SECTION AT "B-B"

SCALE: 3/4" = 1'-0"

ELEVATION

SCALE: 1/2" = 1'-0"

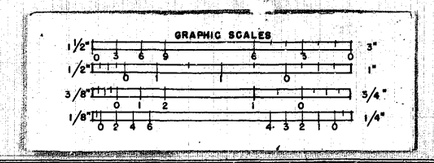

613979

24X -- DO NOT SCALE

HOSE TOWER

FOR FIRE STATION (BLDG. T-30)

Scale: As Shown		Date: 3-14-46
Drawn:	OFFICE OF POST ENGINEER	In 1 Sheet
Traced:	SEATTLE-ARMY-SERVICE-FORCES-DEPOT	Sheet No. 1
Checked:	4735 E MARGINAL WAY	Est. No. 309
		Plan No. 587

Submitted: Requested: Approved:

Civil Engineer JOHN R. NICOLS, Capt. C.E. P.E. F. B. MYER, COL. O.M.C.O.

WA0963KC

377