CORPS OF ENGINEERS

U. S. ARMY

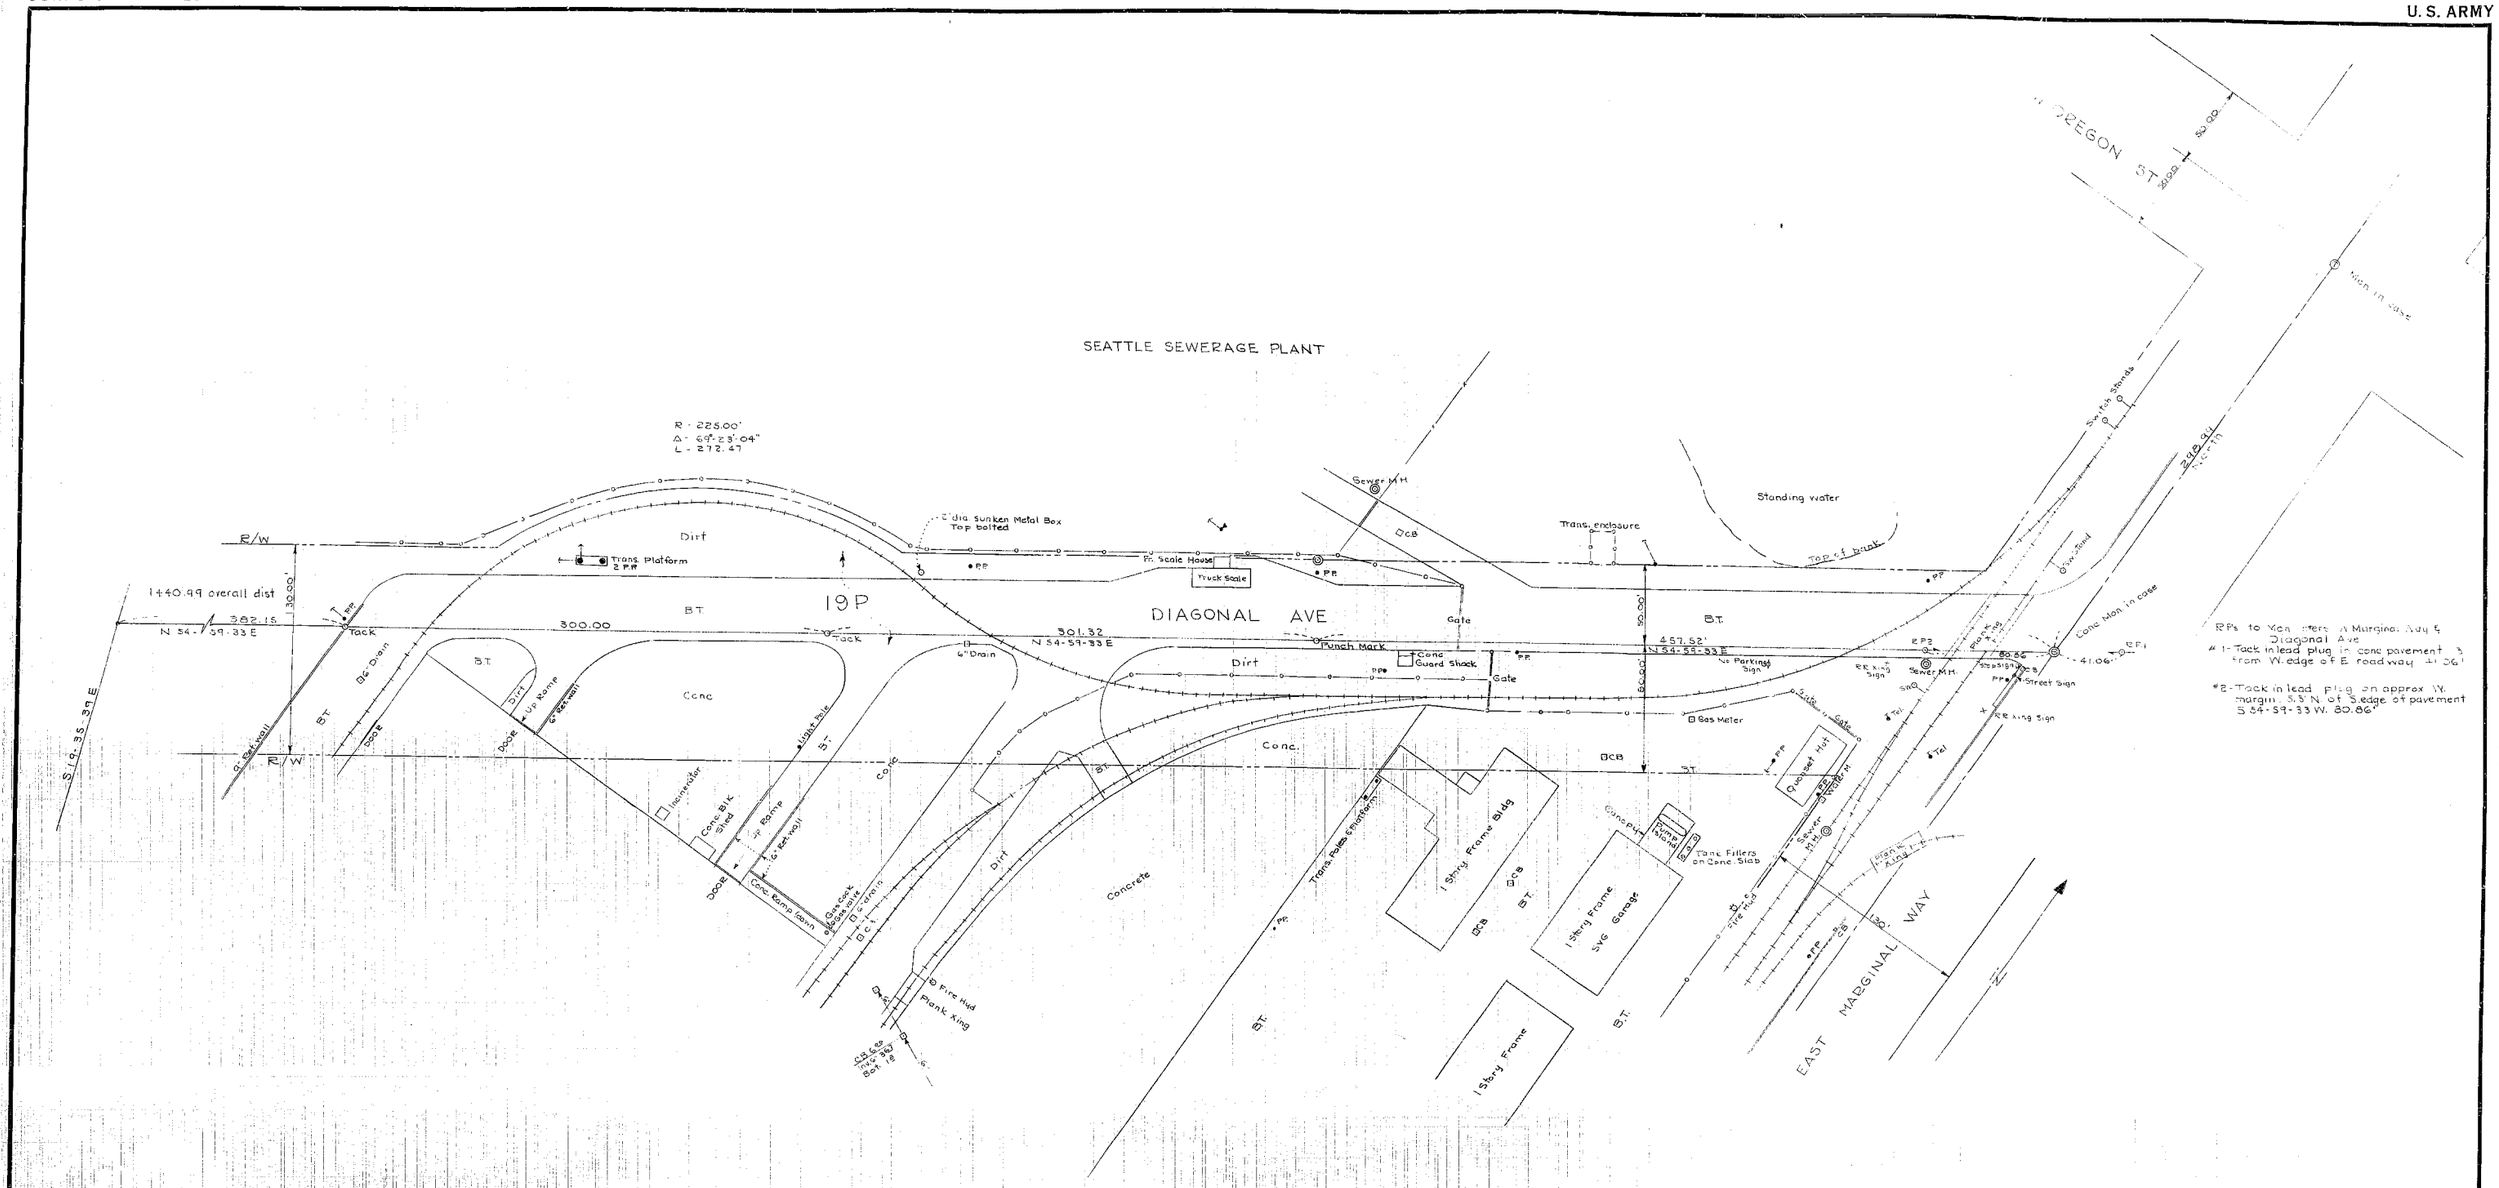


RPs to Monuments W Marginal Way & Diagonal Ave

#1 - Tack in lead plug in conc pavement 3' from W. edge of E roadway 41.06'

#2 - Tack in lead plug on approx W. margin, 5.3' N. of S. edge of pavement S 54-59-33 W. 80.86'

Note:
Cyclone fences 7' high wire mesh w/3 strand barbed wire on steel posts set in conc. 10' ctrs.

Field Book File No. 111-105 (1 of 1)

Scale: 1" = 40'

GRAPHIC SCALE
40 0 20 40 60 80 100 120 140 160

613987

24X -- DO NOT SCALE

| SYMBOL | DESCRIPTION | DATE | APPROVAL |
|---|---|---|---|
| | | | |

REVISIONS

CORPS OF ENGINEERS, U. S. ARMY
OFFICE OF THE DISTRICT ENGINEER, SEATTLE, WASHINGTON

DRAWN BY: Plane Table
TRACED BY: R.N.C.
CHECKED BY:
PREPARED:
CHIEF, DSGN. SECT.
REVIEWED:
CHIEF, SAFETY BRANCH
RECOMMENDED:
CHIEF, DESIGN BRANCH

SEATTLE GENERAL DEPOT, WASH.
SURVEY OF DIAGONAL AVE
TRACT 19P

APPROVED FOR THE DISTRICT ENGINEER:
CHIEF, ENGINEERING DIVISION
DATE: March 1957
SCALE: AS SHOWN
SPEC. NO.
DRAWING NUMBER 15-04-02
SHEET 1 OF 1

Sheet 1 of 1

WA0952KC District File No. 52 s/15-04-02

534