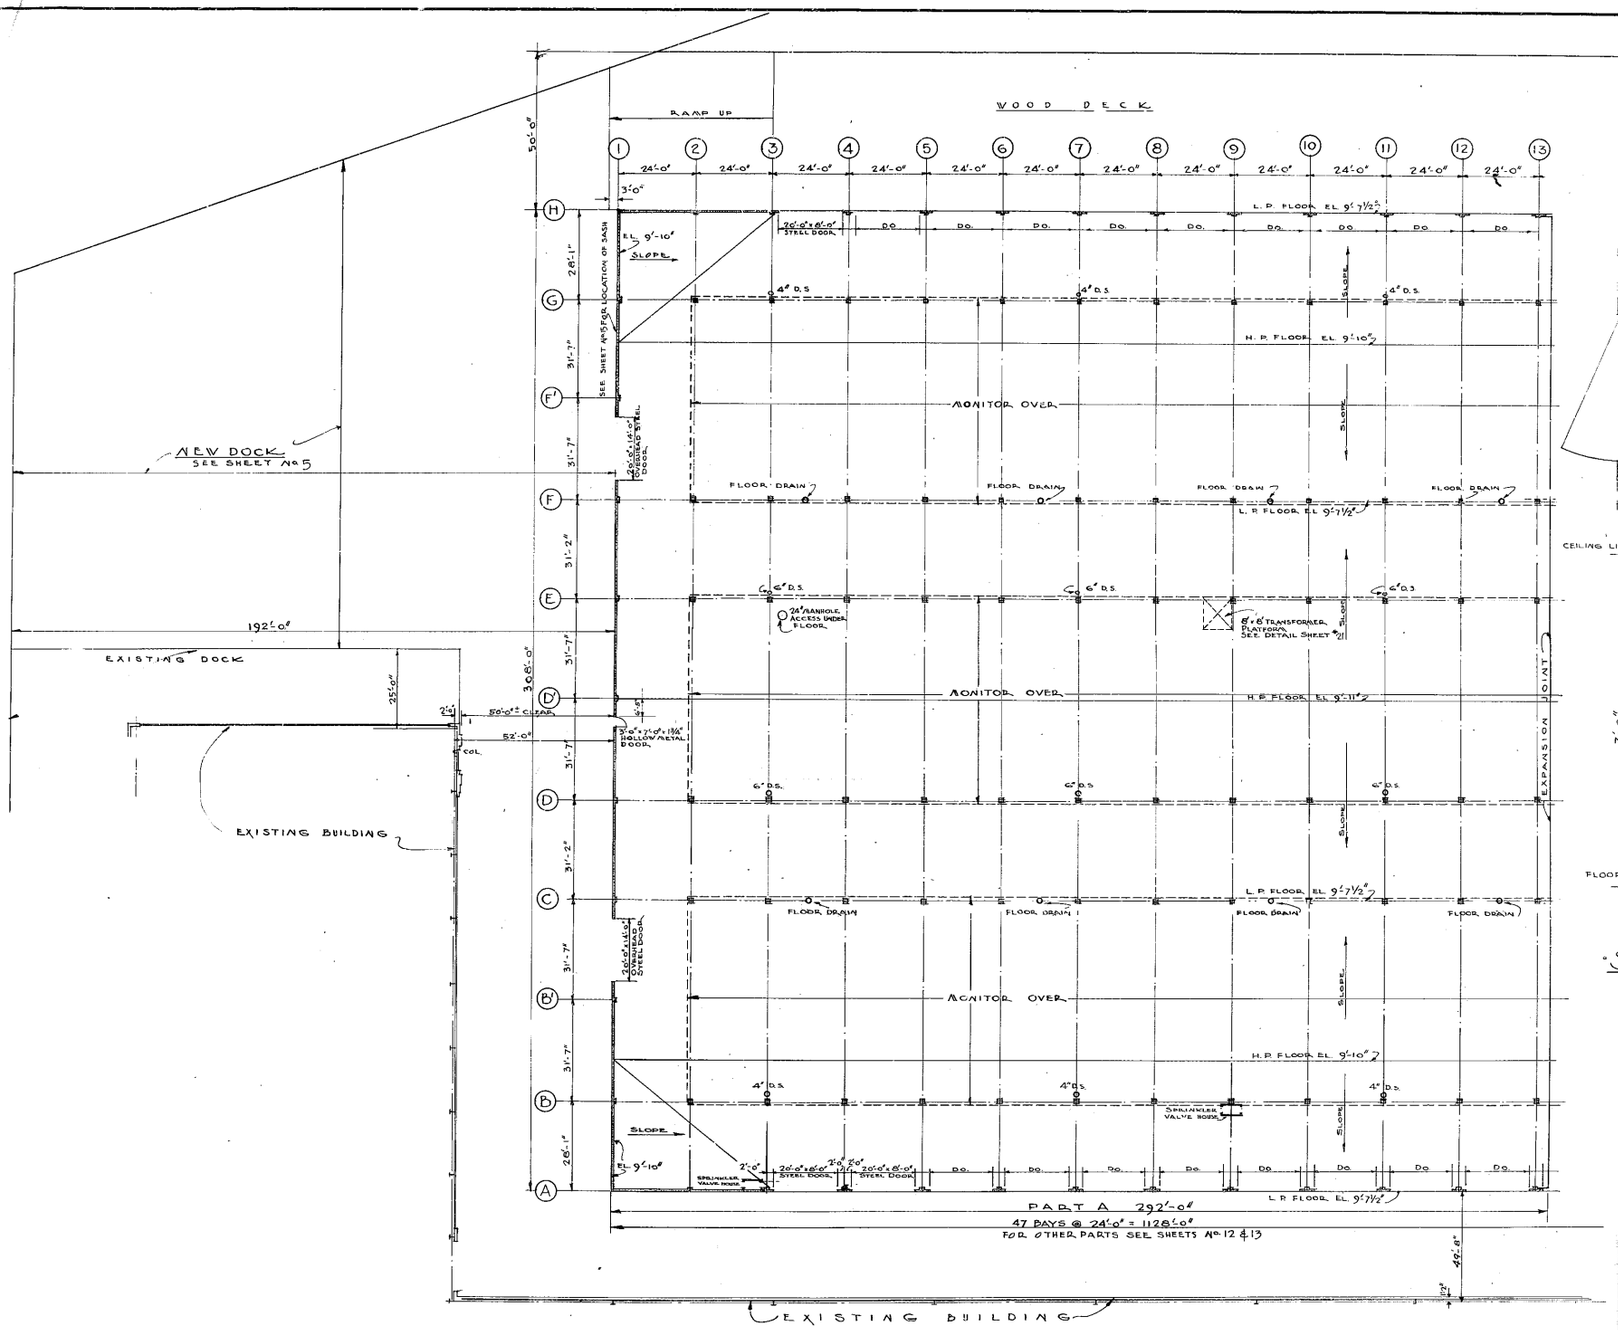

FLOOR PLAN
SCALE 1" = 20'-0"

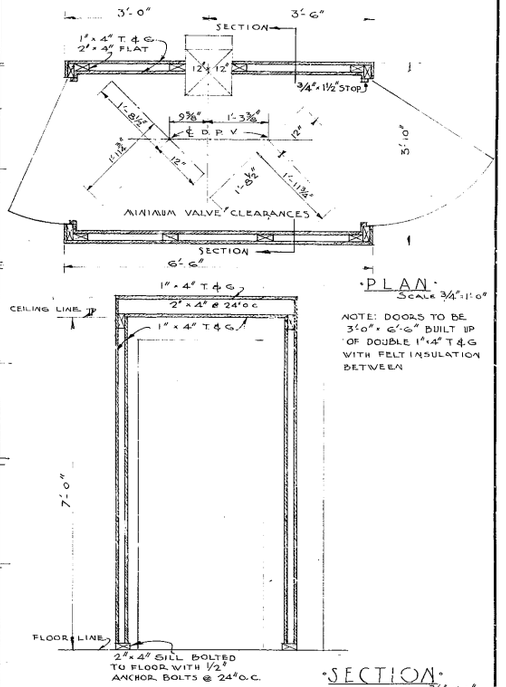

PLAN
SCALE 3/4" = 1'-0"

NOTE: DOORS TO BE 3'-0" x 6'-6" BUILT UP OF DOUBLE 1"x4" T&G WITH FELT INSULATION BETWEEN

SECTION
SCALE 3/4" = 1'-0"

SPRINKLER VALVE HOUSE DETAILS

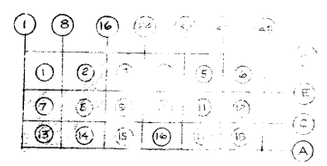

613994

GRAPHIC SCALE
20 0 10 20 30 40 50 60 70 80

24X -- DO NOT SCALE

THE AUSTIN COMPANY
CONSTRUCTION DIVISION
OFFICE OF THE QUARTERMASTER GENERAL
SEATTLE PORT OF EMBARKATION
WAREHOUSE A
SEATTLE QUARTERMASTER DEPOT
SEATTLE, WASHINGTON
FLOOR PLAN-PART "A"

DRAWN BY	CHECKED BY	APPROVED BY DIRECTION	DATE
E.H.P. L.H.P.	CW	H.L. Morian CAPTAIN, Q.M.C.	8-1-41
TRACED BY L.H.P.			PLAN NUMBER 11
			112-002-1001A1

N 201 1F 19.11

WA0954 KC

FILE NO. N-201-1F-19.11

299