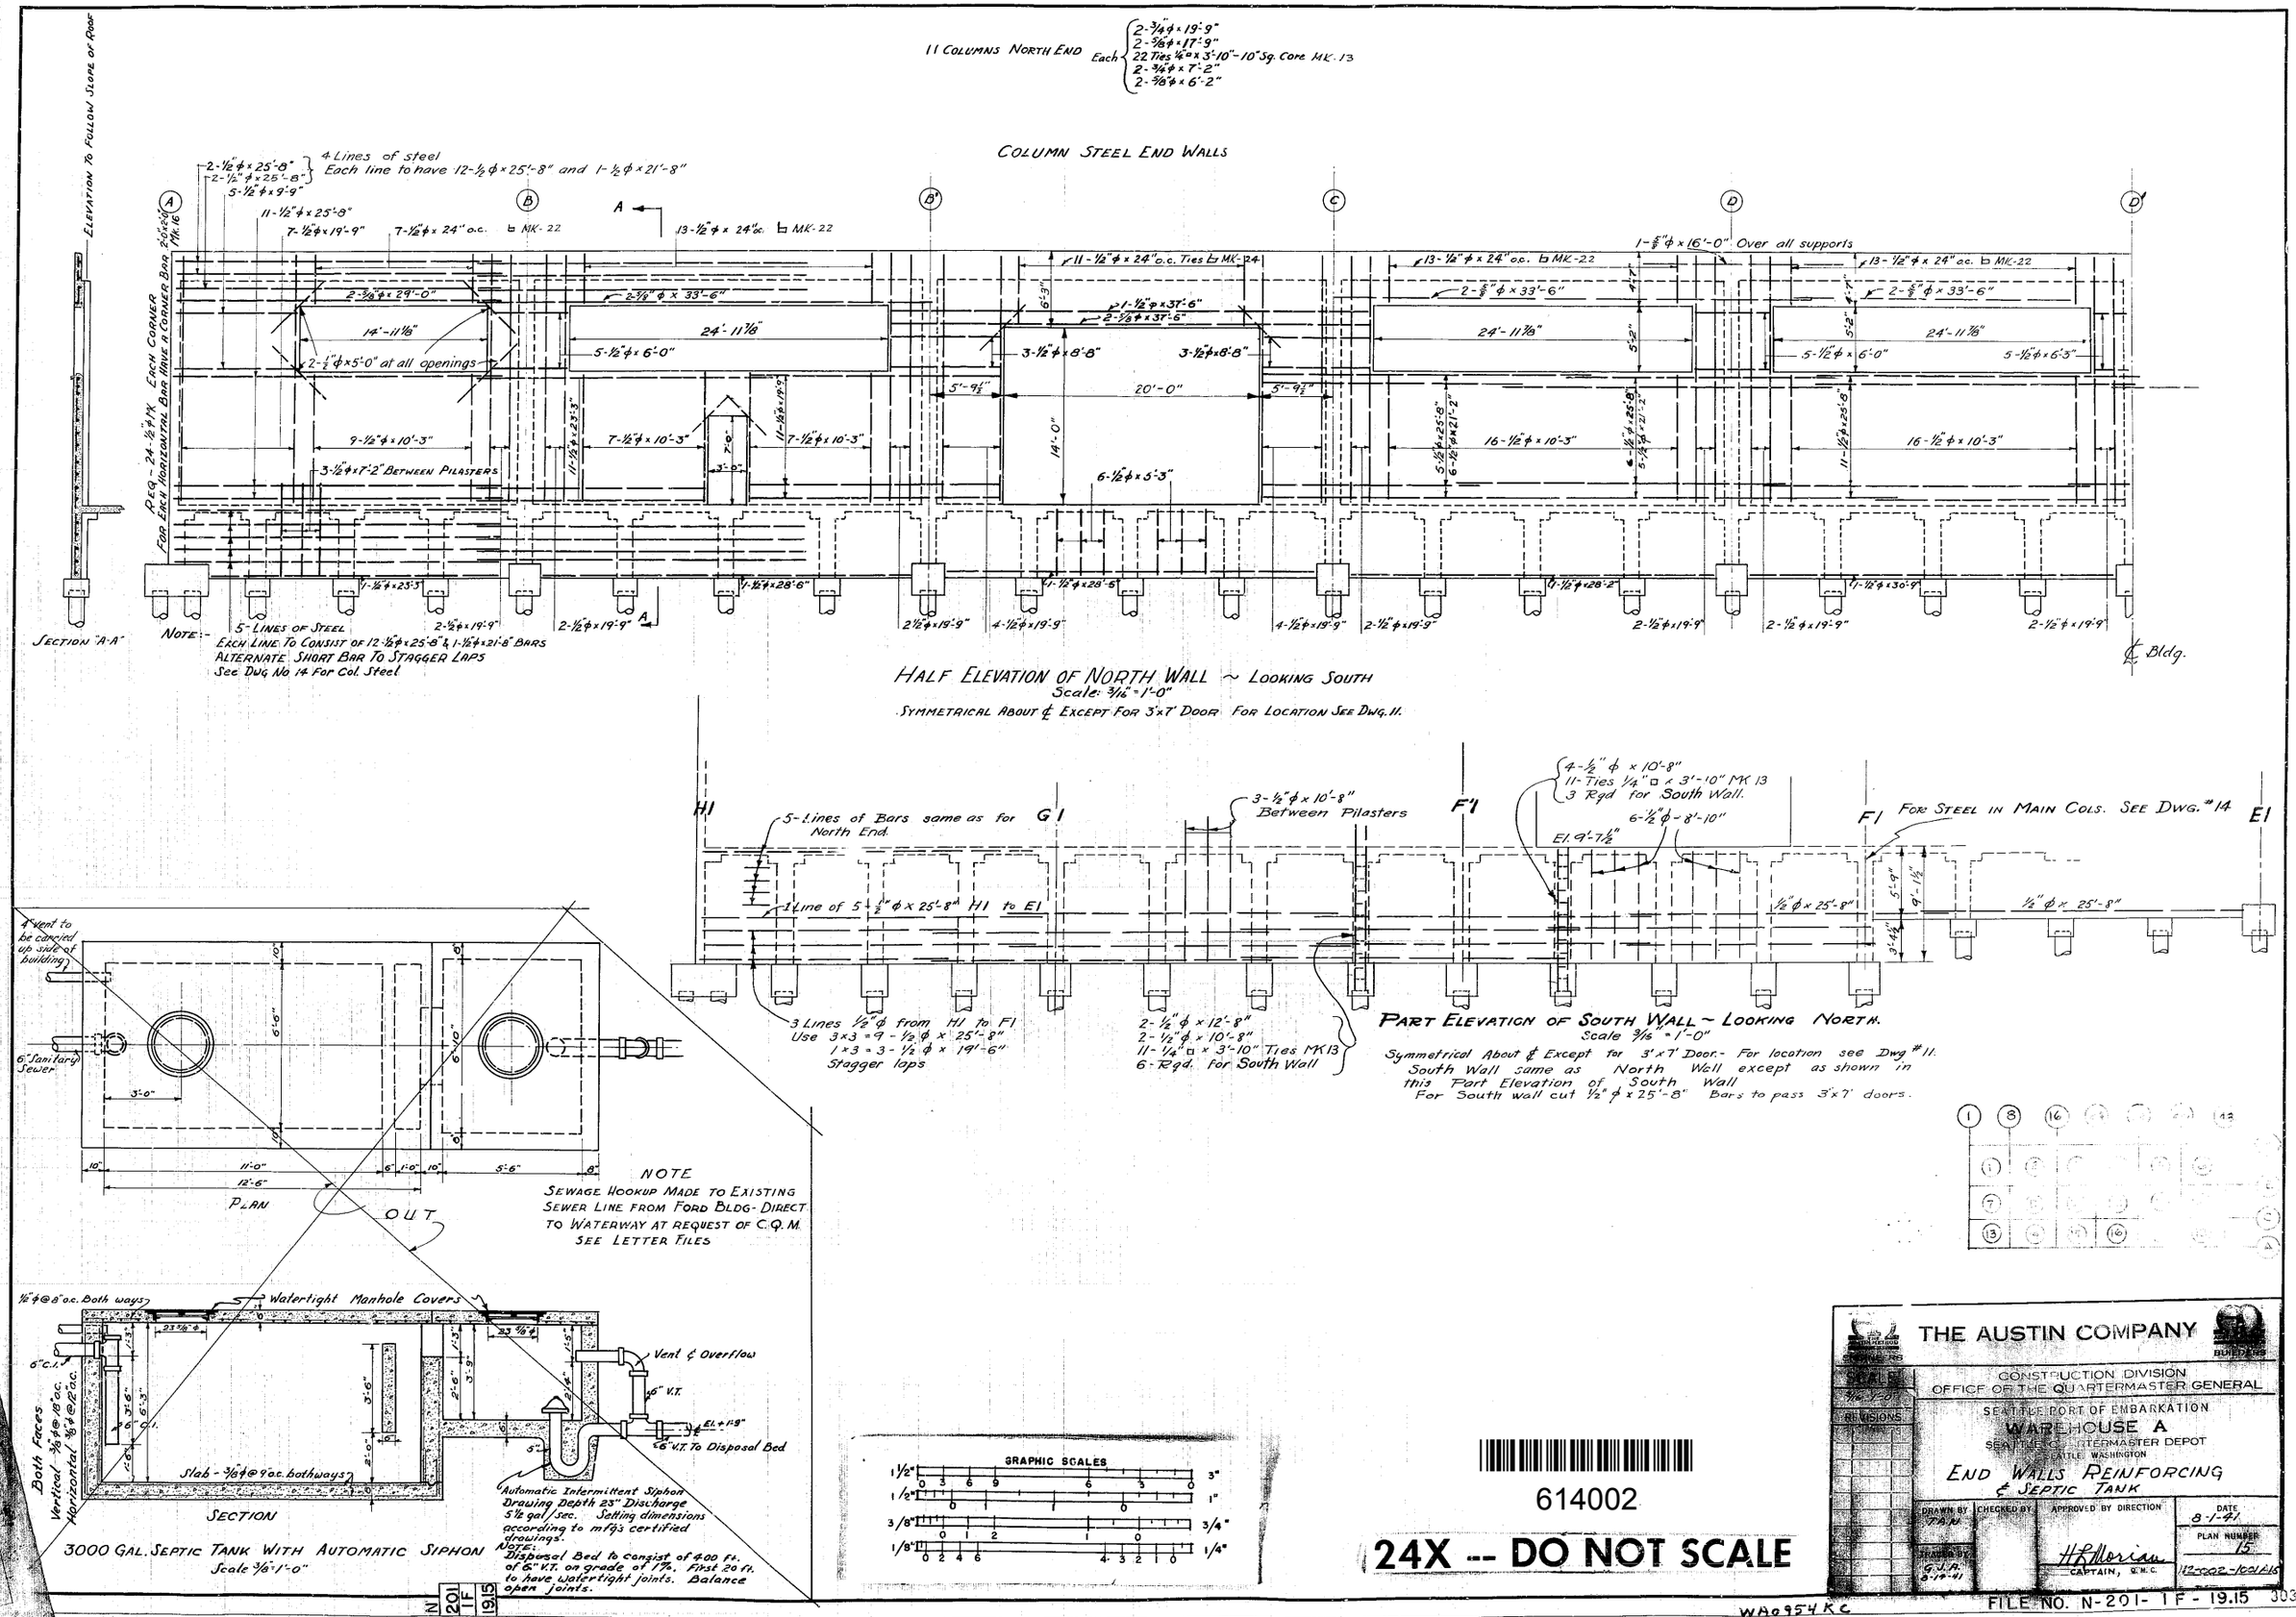

614002

24X -- DO NOT SCALE

THE AUSTIN COMPANY

CONSTRUCTION DIVISION
OFFICE OF THE QUARTERMASTER GENERAL
SEATTLE PORT OF EMBARKATION
WAREHOUSE A
SEATTLE QUARTERMASTER DEPOT
SEATTLE, WASHINGTON

END WALLS REINFORCING & SEPTIC TANK

DRAWN BY	CHECKED BY	APPROVED BY DIRECTION	DATE
T.A.N.		H.L. Morian, CAPTAIN, Q.M.C.	8-1-41
TRACED BY G.J.A. 8-14-41			PLAN NUMBER 15

12-002-1001A15

FILE NO. N-201- 1F - 19.15

WA0954KC

N 201 1F 19.15