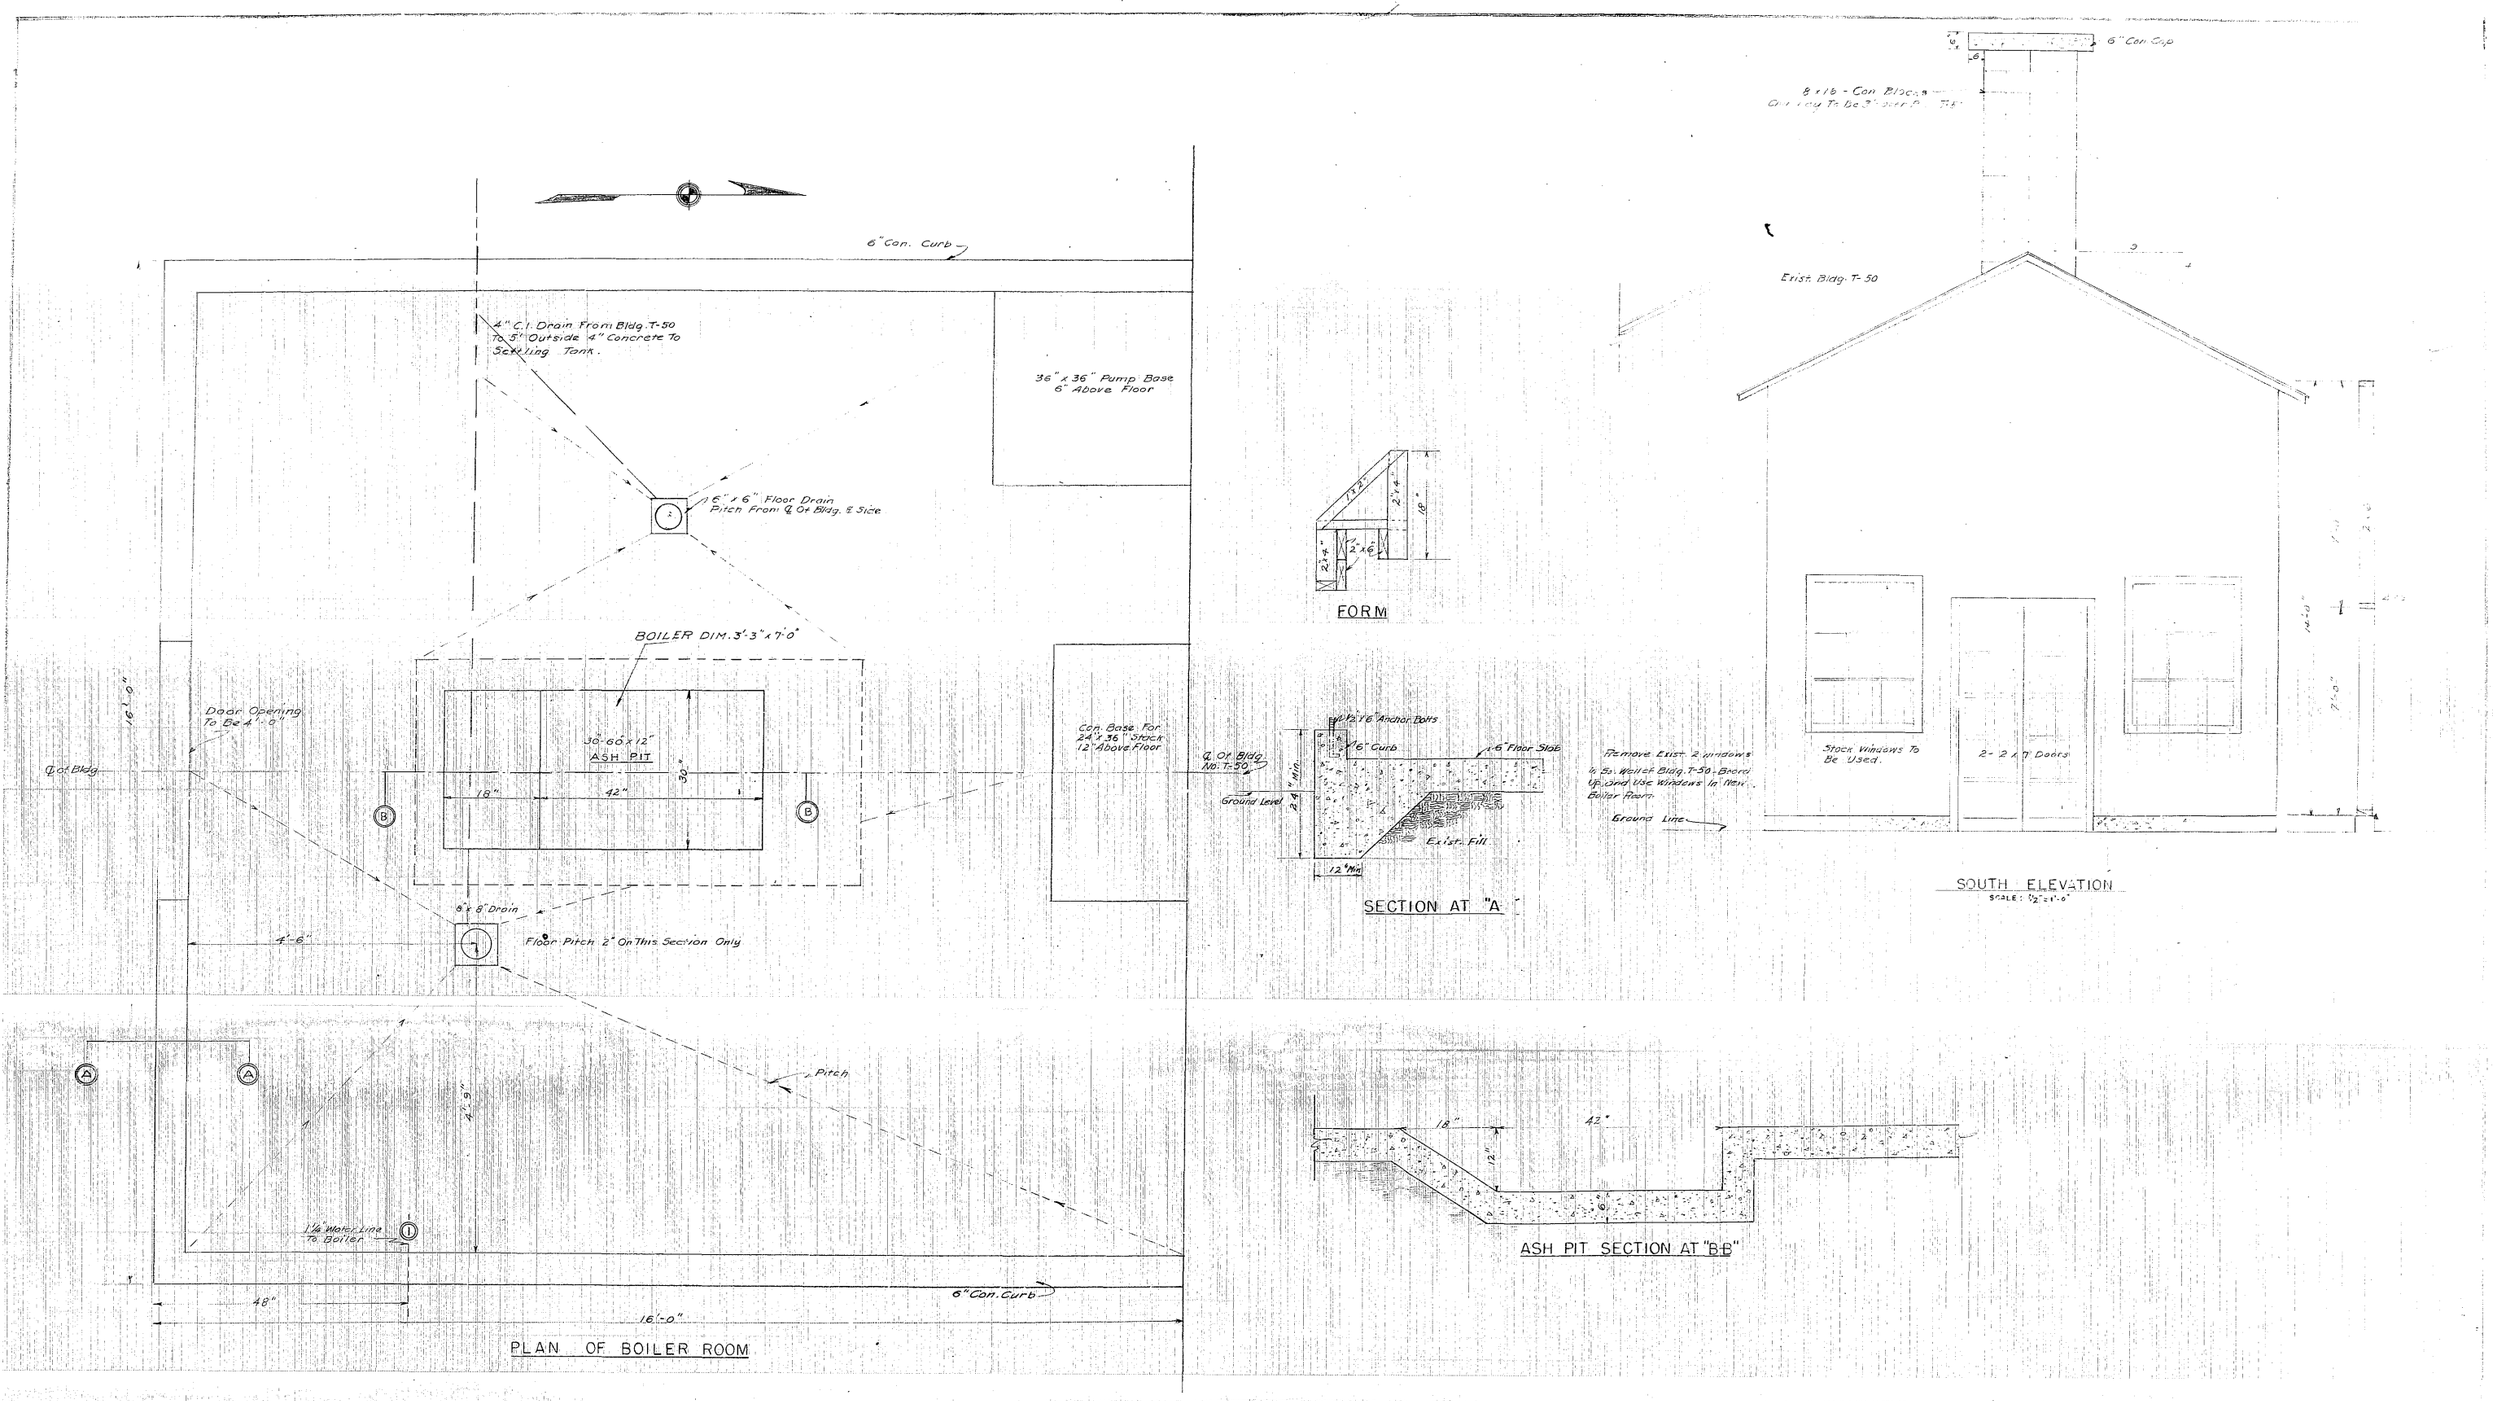

GRAPHIC SCALES

614005

24X -- DO NOT SCALE

BOILER ROOM
FOR BUILDING NO. T-50

SCALE 1" = 1'-0" DATE: 2-27-46

DRAWN:	OFFICE OF POST ENGINEER	IN 7 SHEETS SHEET NO. 1
TRACED:	SEATTLE ARMY SERVICE FORCES DEPOT	EST. NO. 300
CHECKED:	4735 E. MARGINAL WAY	PLAN NO. 565

SUBMITTED: ENGINEER — REQUESTED: JOHN R. NICHOLS, CAPT. C.E., P.E. — APPROVED: F.A.L. MYER, COL. O.M.C., C.O.

WA0955KC DRAWING NO. 2.2746AT50-585-E18C 372