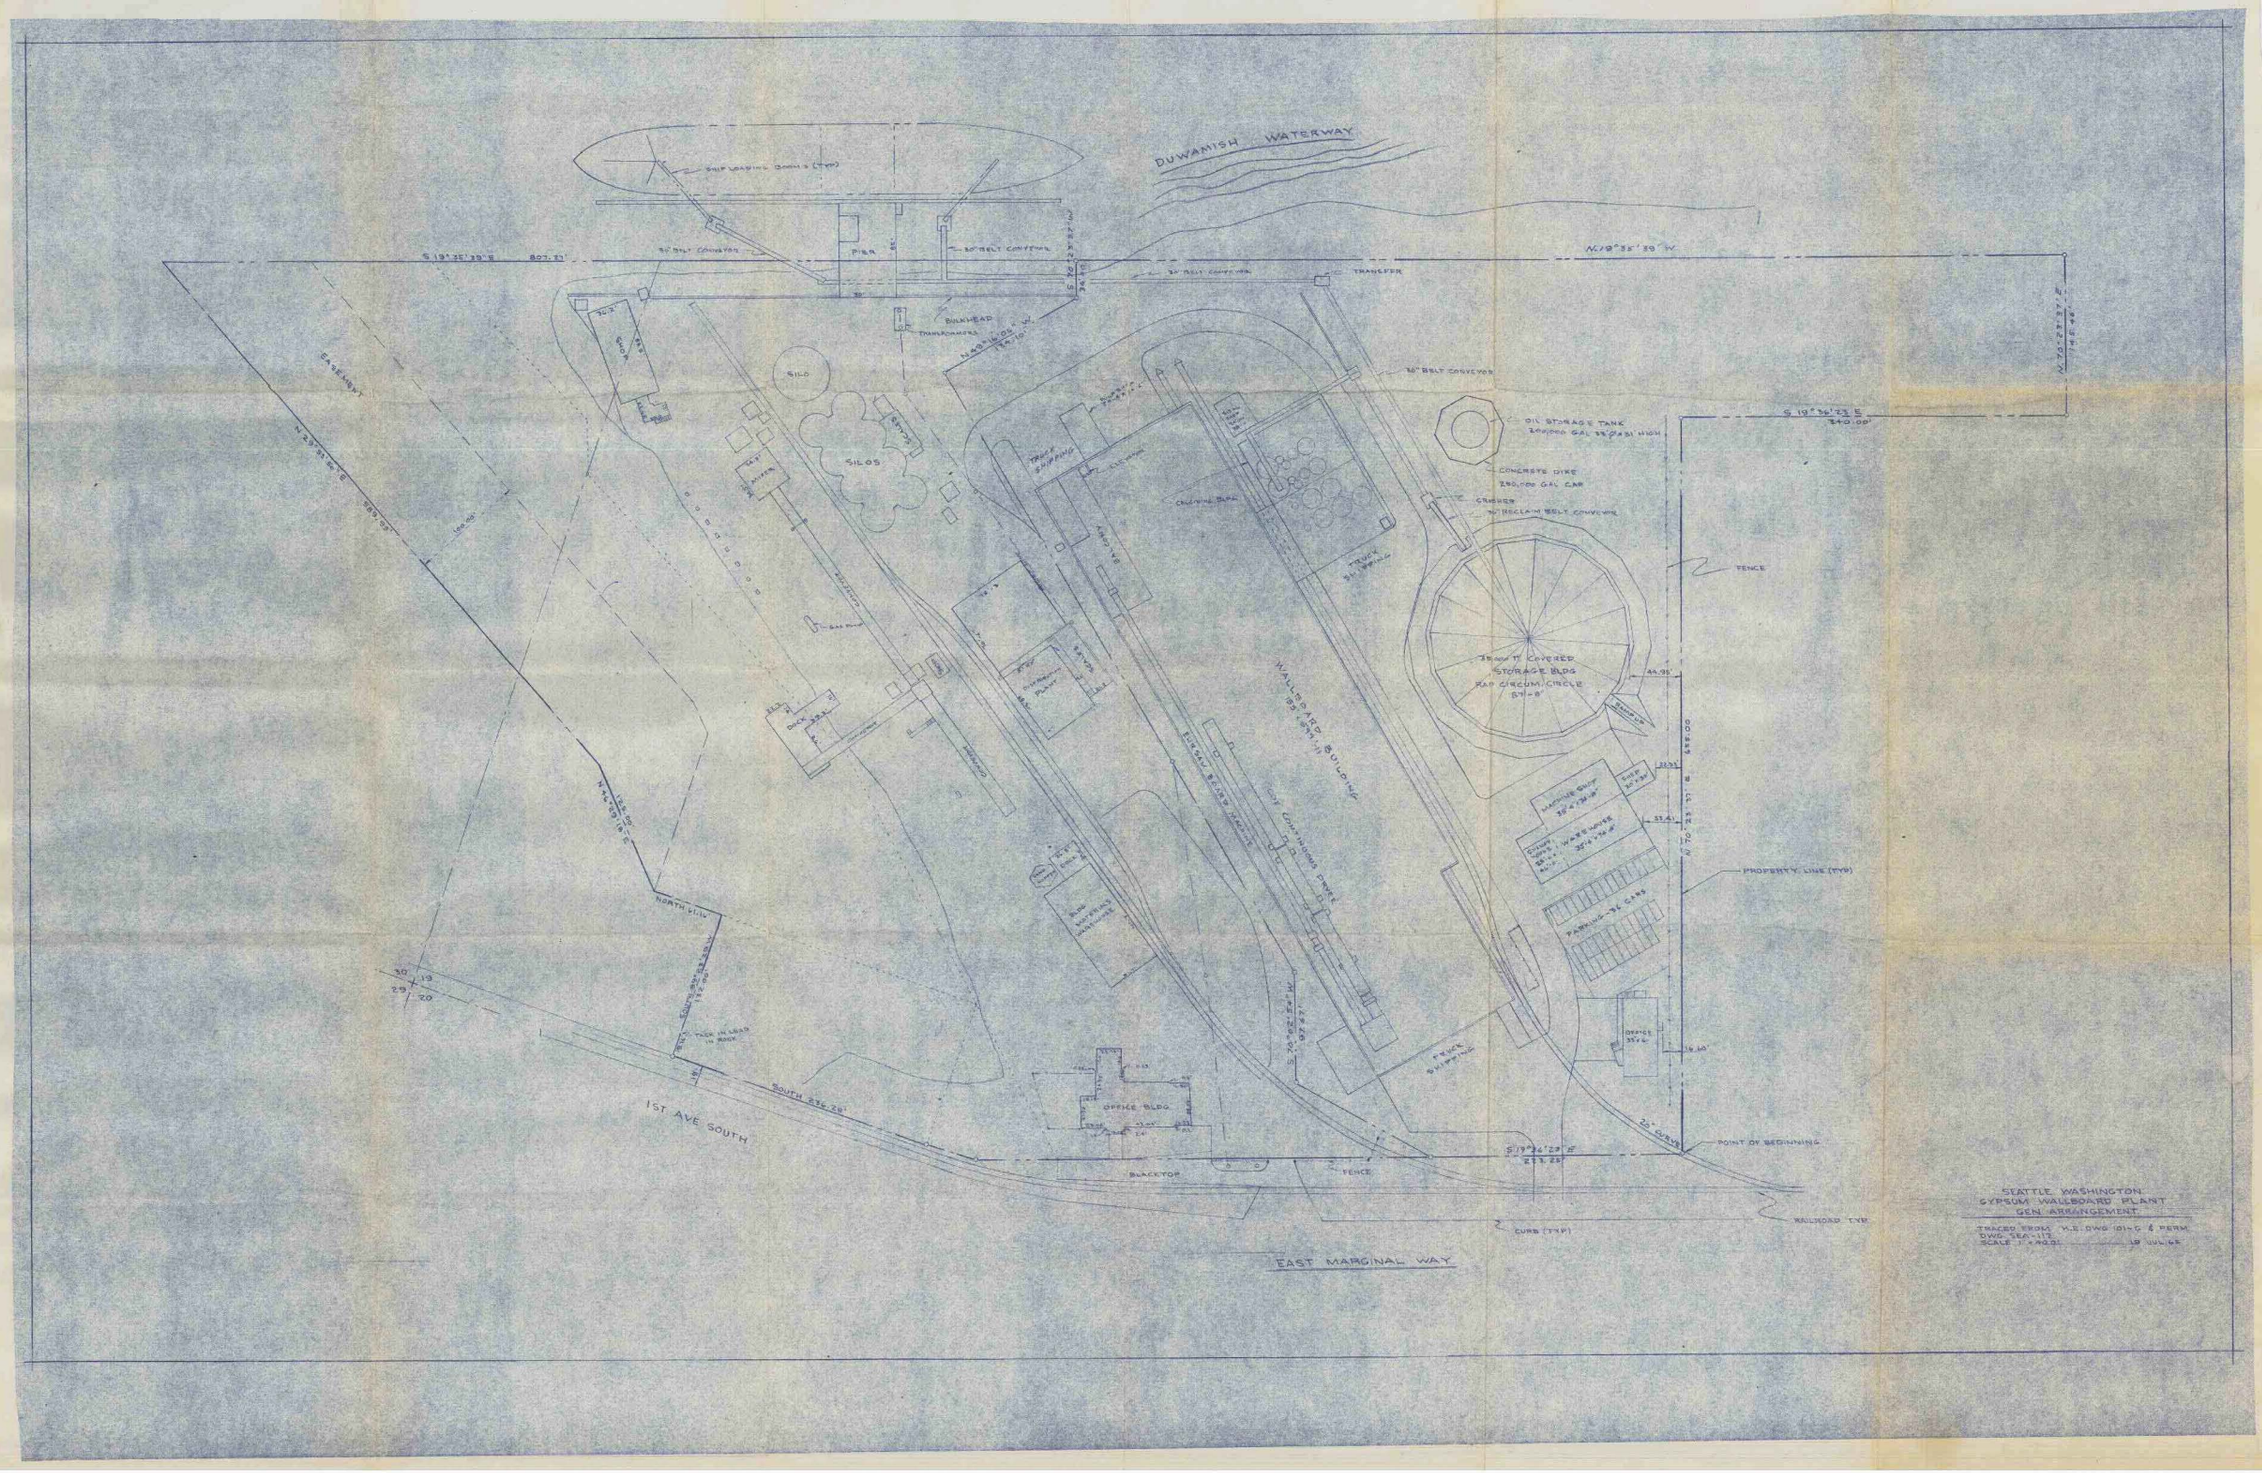
DUWAMISH WATERWAY
SHIP LOADING BOOMS (TYP)
PIER
30" BELT CONVEYOR
TRANSFER
BULKHEAD
SILO
SILOS
EASEMENT
TRUCK SHIPPING
OIL STORAGE TANK
CONCRETE DIKE
CRISPER
RECLAIM BELT CONVEYOR
FENCE
STORAGE BLDG
WALLBOARD BUILDING
PROPERTY LINE (TYP)
PARKING
OFFICE BLDG
BLACKTOP
POINT OF BEGINNING
RAILROAD TYP
CURB (TYP)
1ST AVE SOUTH
EAST MARGINAL WAY
SEATTLE WASHINGTON
GYPSUM WALLBOARD PLANT
GEN ARRANGEMENT
TRACED FROM H.E. DWG 101-C & PERM
DWG SEA-112
SCALE 1" = 40'-0"
19 JUL 65

KG2000274