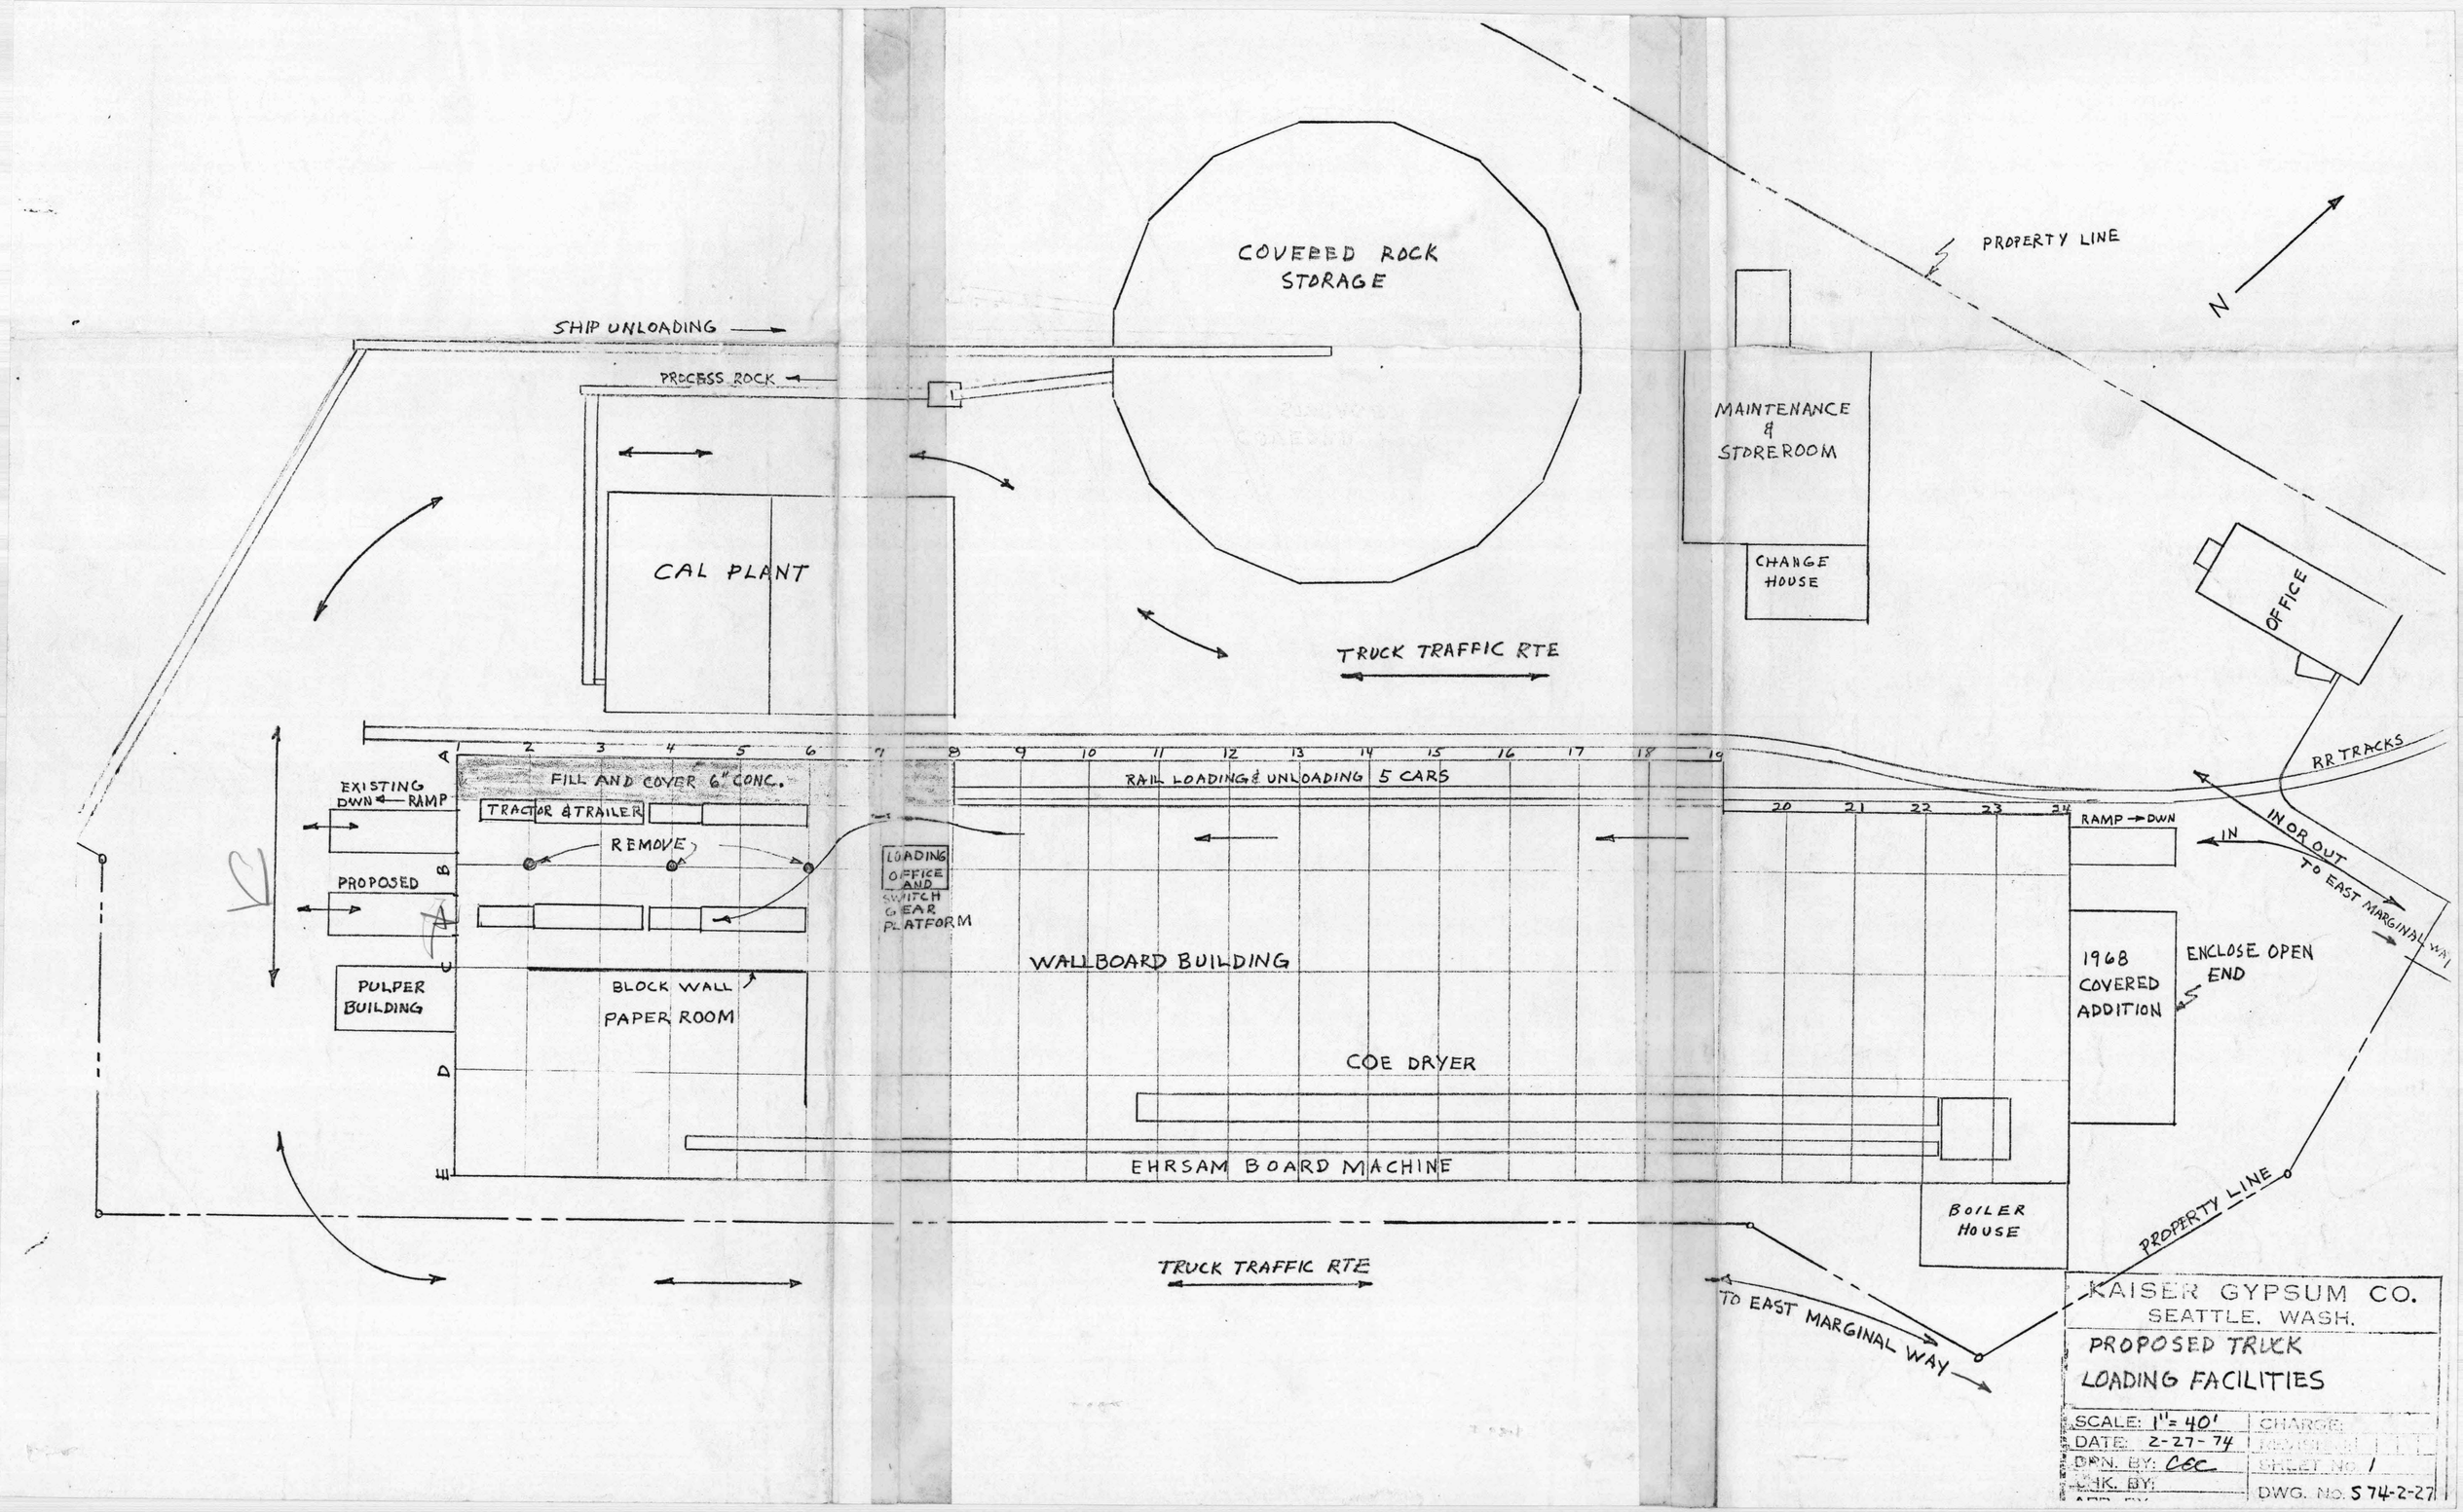
COVERED ROCK STORAGE
PROPERTY LINE
N
SHIP UNLOADING
PROCESS ROCK
MAINTENANCE & STOREROOM
CHANGE HOUSE
CAL PLANT
OFFICE
TRUCK TRAFFIC RTE
RR TRACKS
IN OR OUT
TO EAST MARGINAL WAY
EXISTING DWN RAMP
FILL AND COVER 6" CONC.
TRACTOR & TRAILER
REMOVE
RAIL LOADING & UNLOADING 5 CARS
RAMP DWN
IN
PROPOSED
LOADING OFFICE AND SWITCH GEAR PLATFORM
WALLBOARD BUILDING
1968 COVERED ADDITION
ENCLOSE OPEN END
PULPER BUILDING
BLOCK WALL
PAPER ROOM
COE DRYER
EHRSAM BOARD MACHINE
BOILER HOUSE
PROPERTY LINE
TRUCK TRAFFIC RTE
TO EAST MARGINAL WAY
KAISER GYPSUM CO.
SEATTLE, WASH.
PROPOSED TRUCK LOADING FACILITIES
SCALE: 1" = 40'
DATE: 2-27-74
DRN. BY: CGC
CHK. BY:
CHARGE:
SHEET No. 1
DWG. No. S 74-2-27

KG2002239