EXHIBIT R

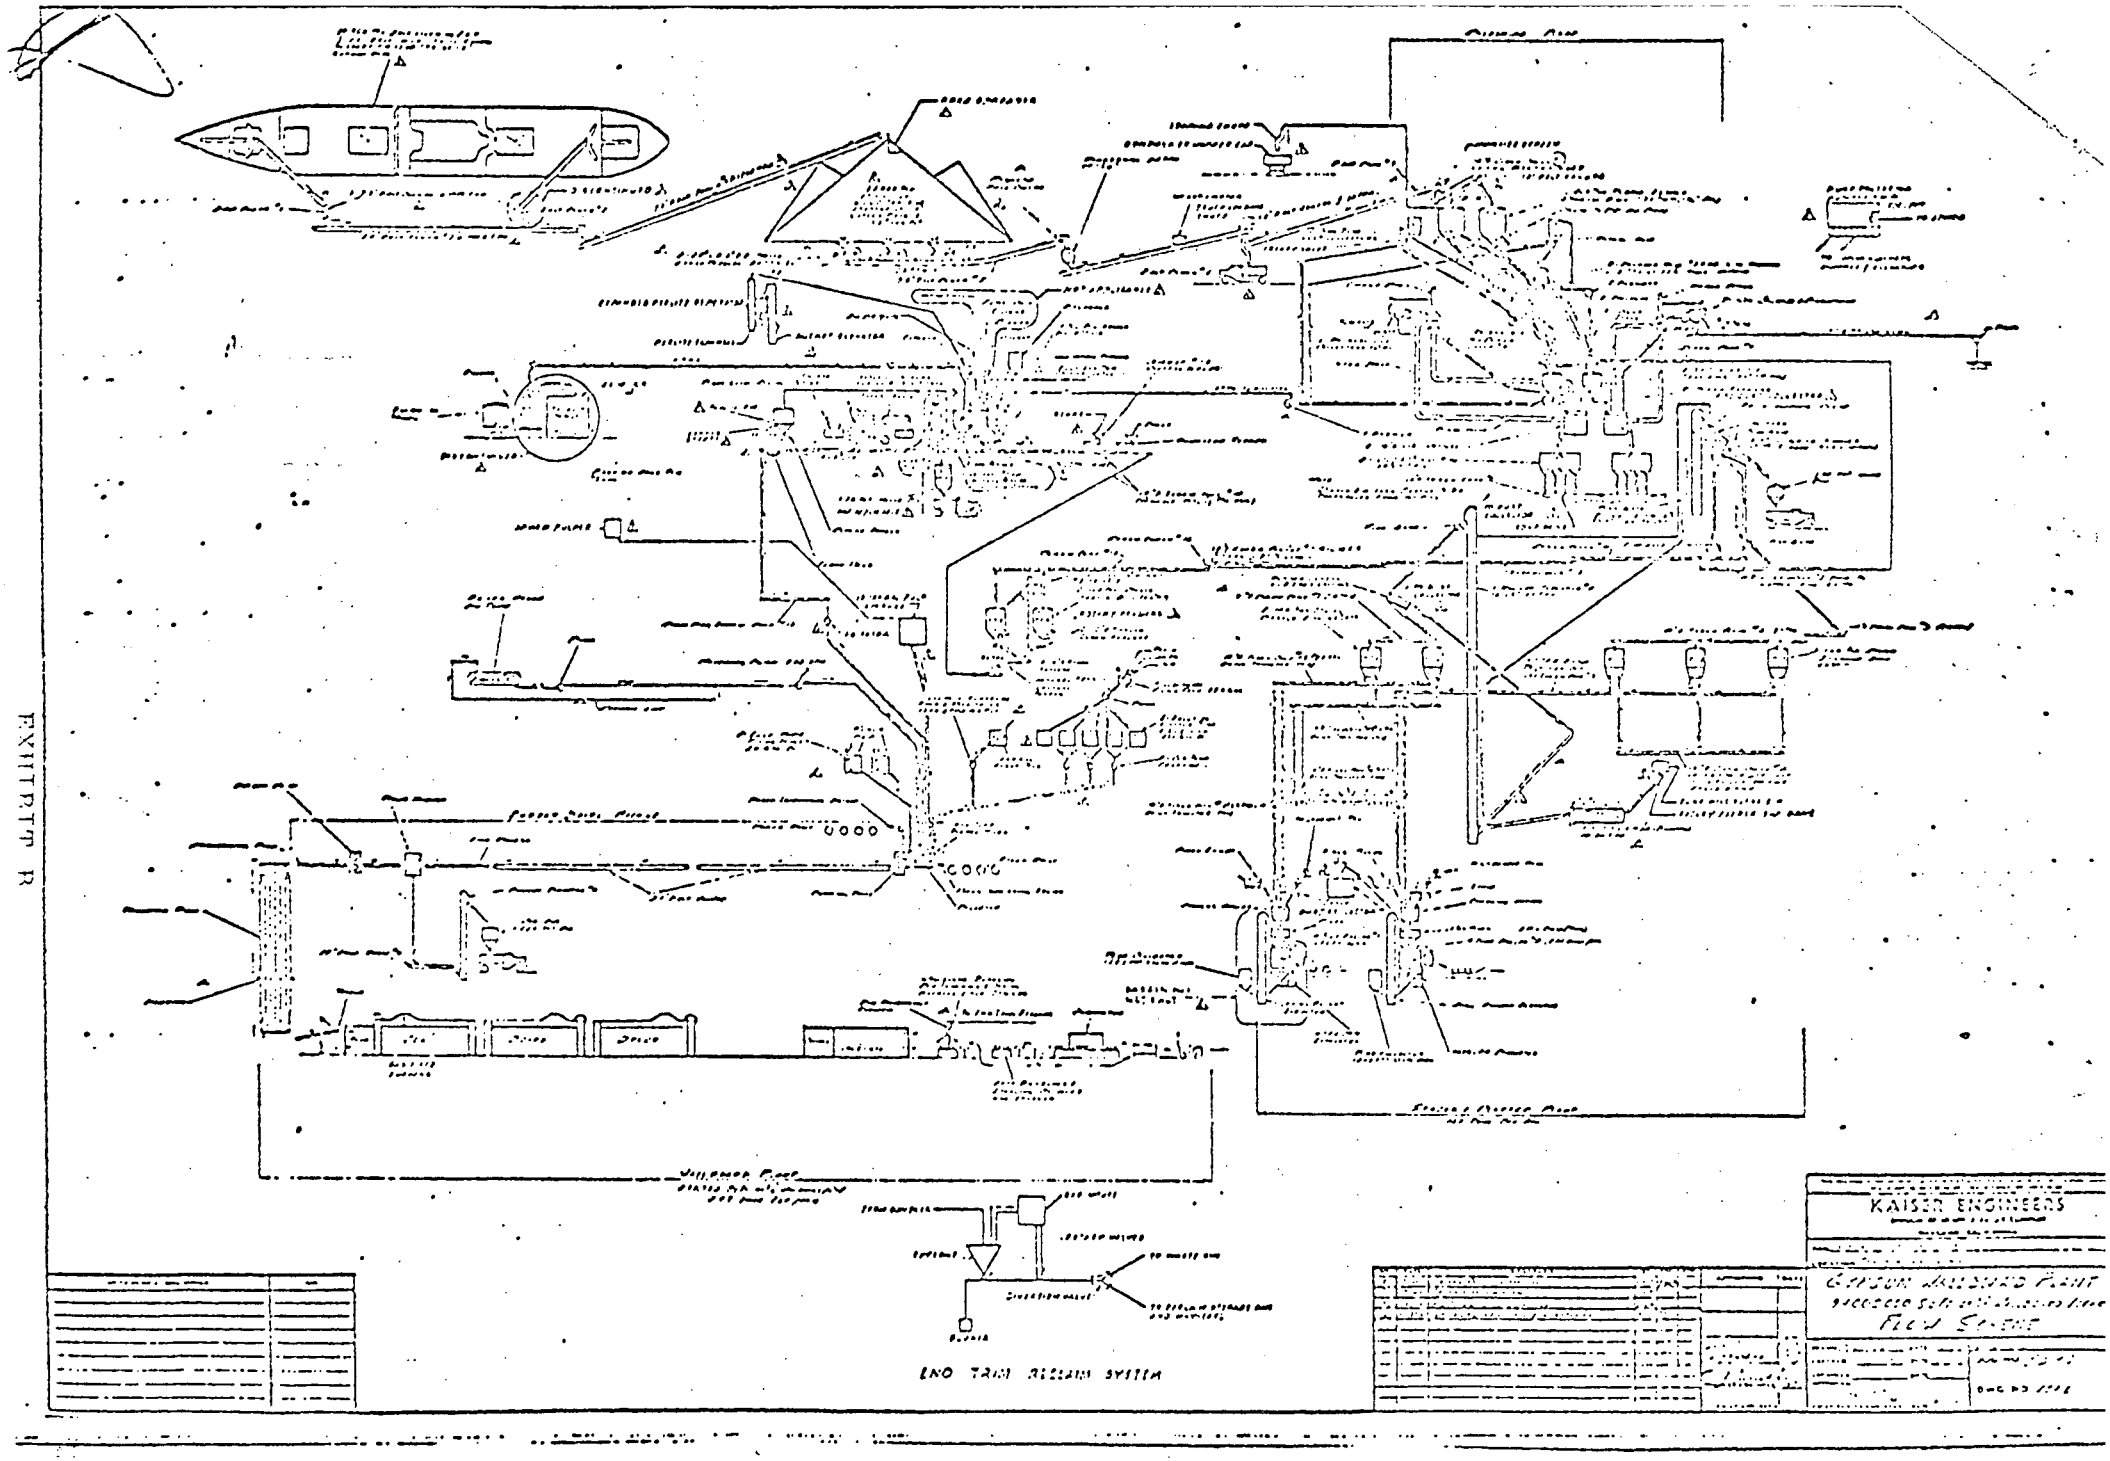

KG2002716

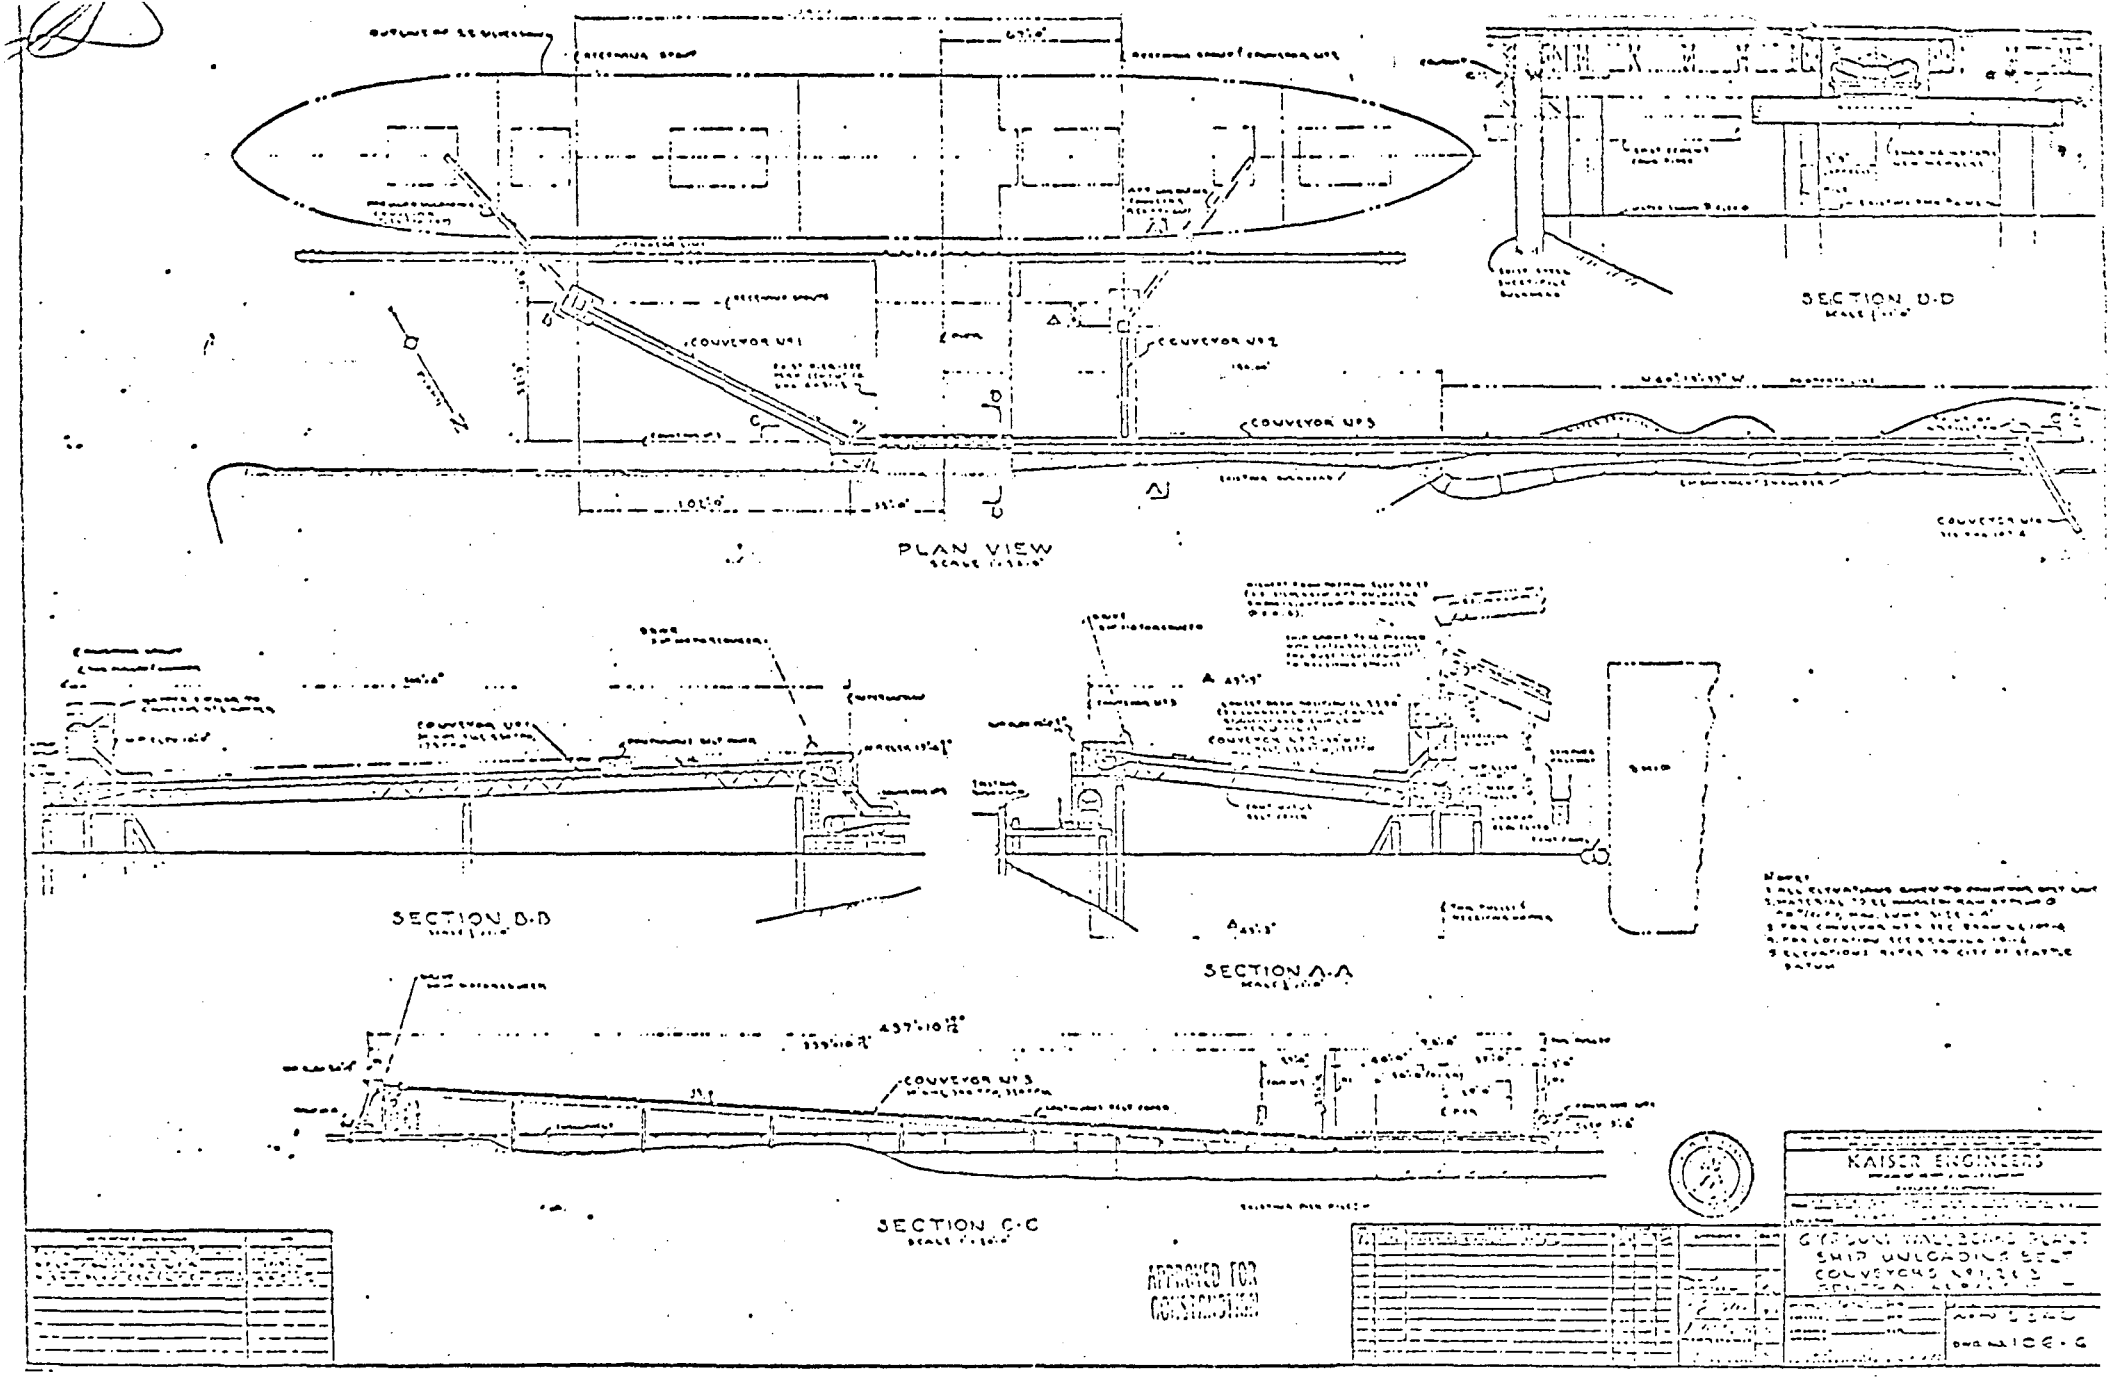
PLAN VIEW
SECTION D-D
SECTION A-A
SECTION B-B
SECTION C-C
CONVEYOR NO 1
CONVEYOR NO 2
CONVEYOR NO 3
APPROVED FOR CONSTRUCTION
KAISER ENGINEERS

KG2002717

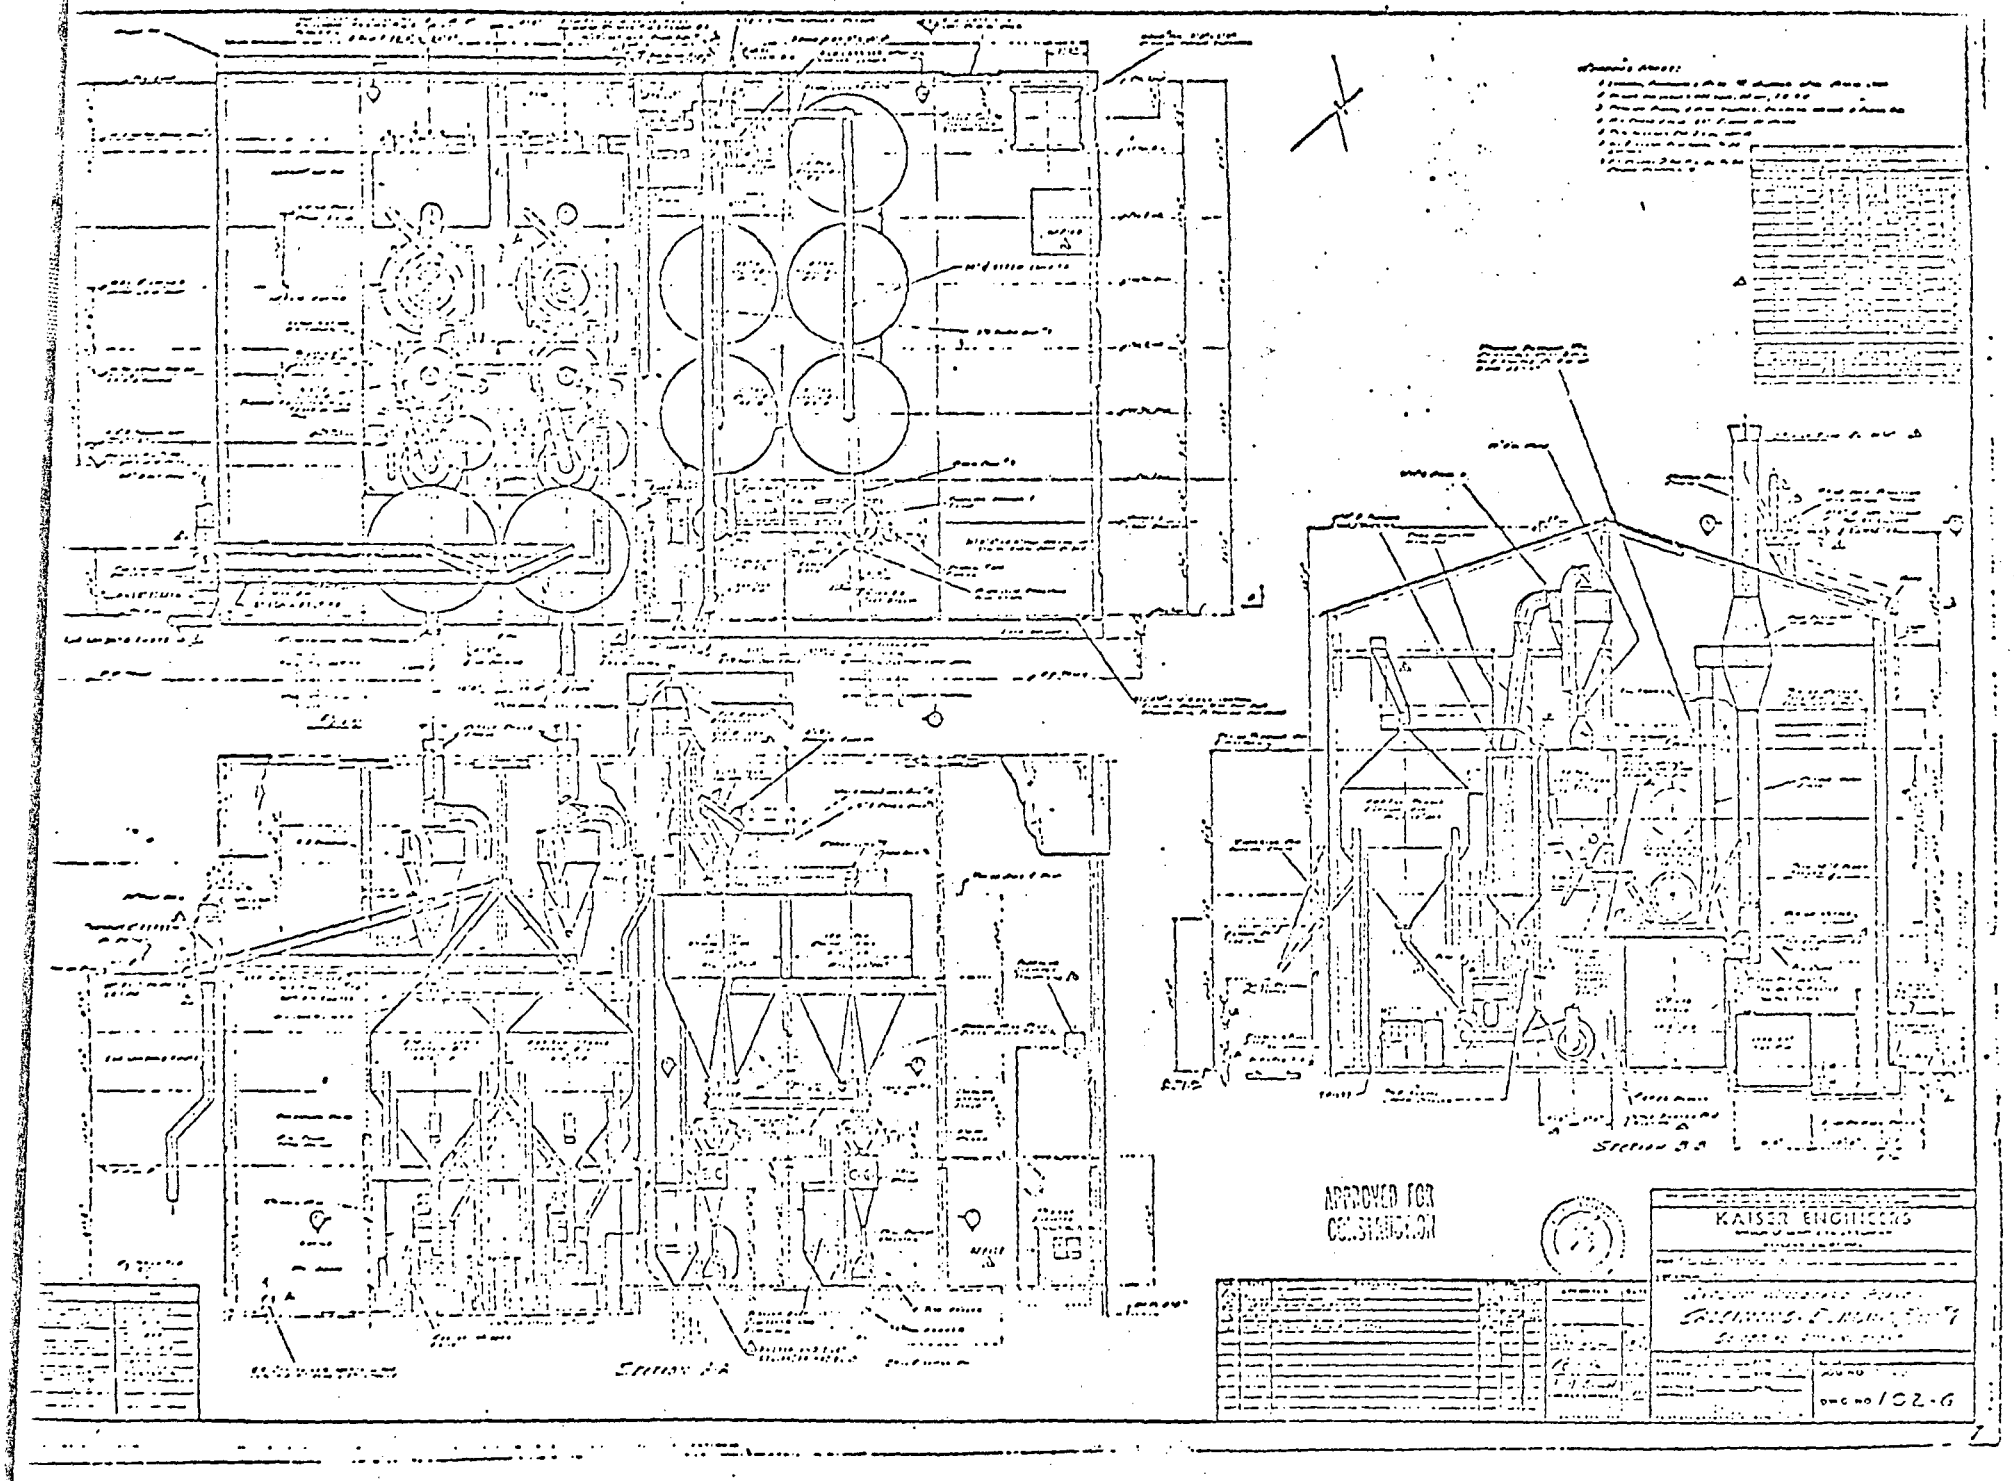
APPROVED FOR CONSTRUCTION
KAISER ENGINEERS

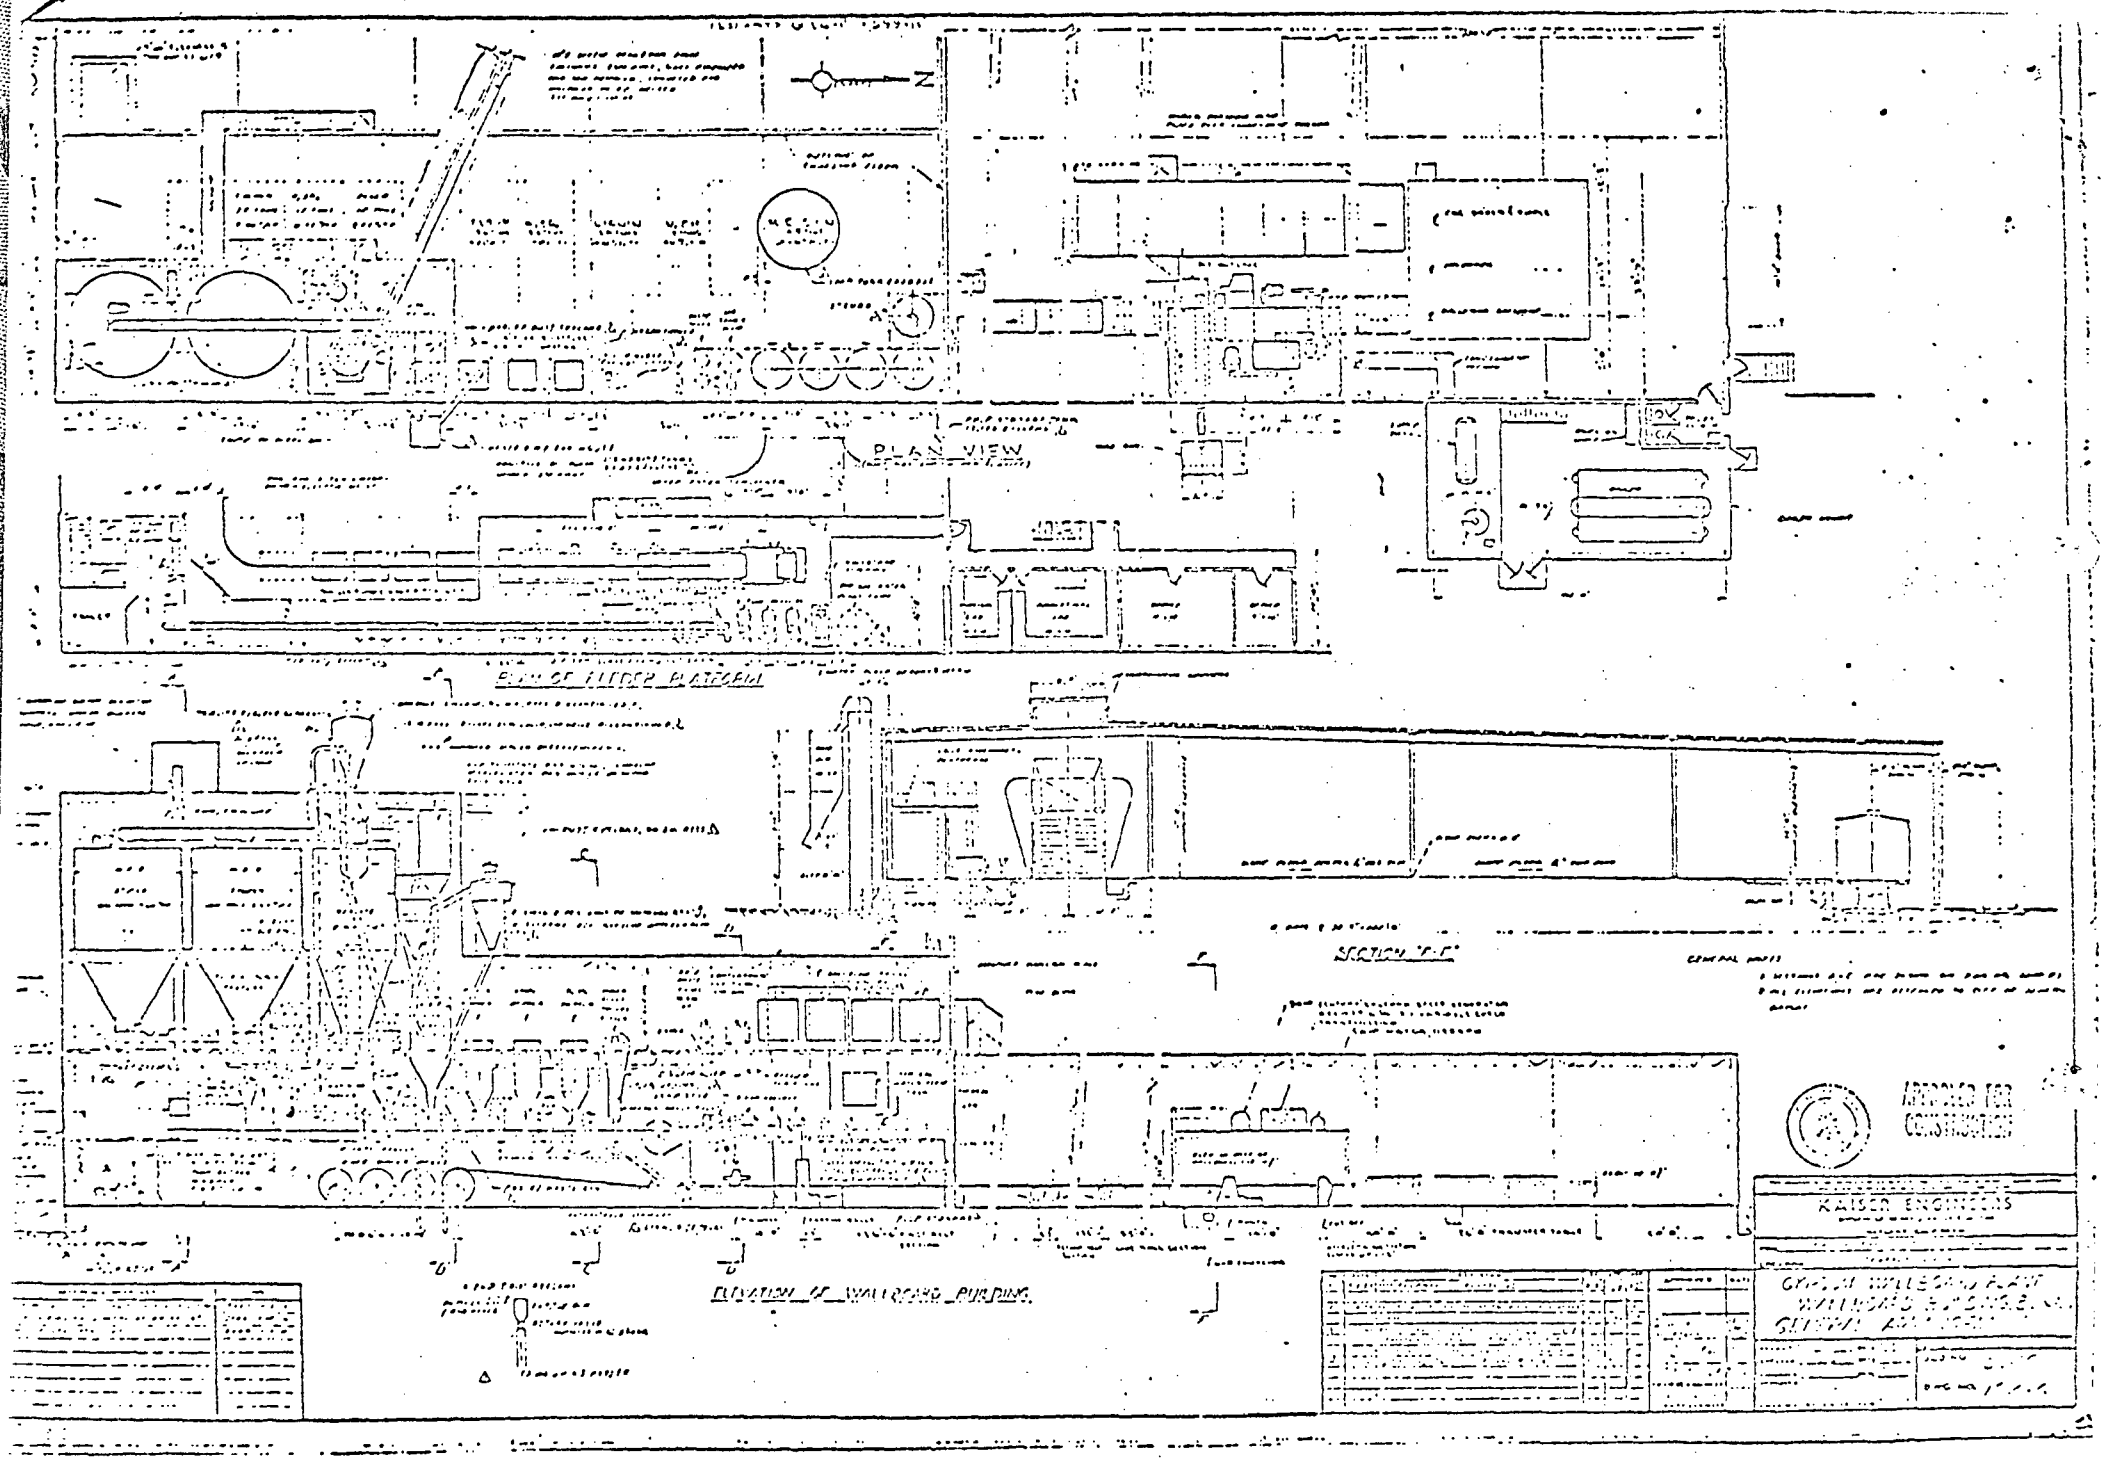
N
PLAN VIEW
PLAN OF FILTER PLATFORM
SECTION "F-F"
ELEVATION OF WALKWAY BUILDING
APPROVED FOR CONSTRUCTION
KAISER ENGINEERS

KG2002719