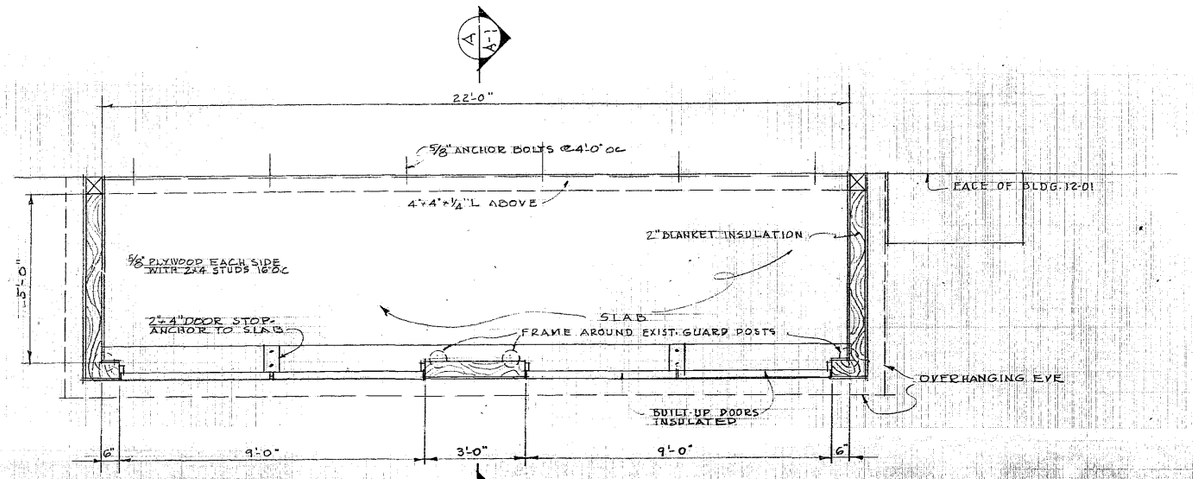

PLAN
SCALE: 1/2" = 1'-0"

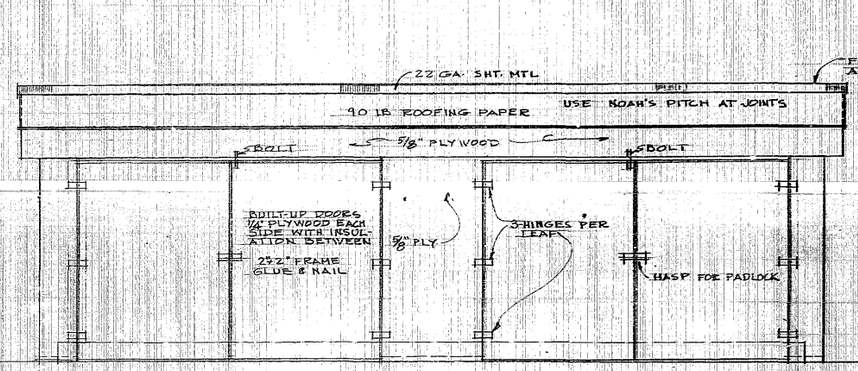

ELEVATION
SCALE: 1/2" = 1'-0"

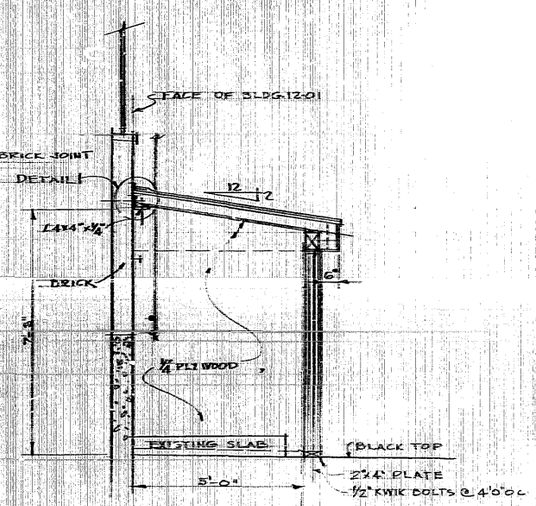

SECTION A/A-1
SCALE: 1/2" = 1'-0"

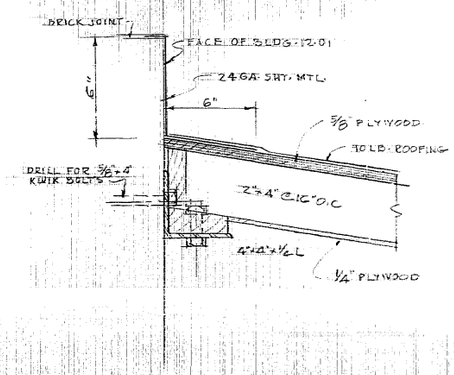

DETAIL 1
SCALE: 3" = 1'-0"

NOTES
ALL LUMBER & PLYWOOD SHALL BE FIRE TREATED.
PAINTING - LIGHT TAN

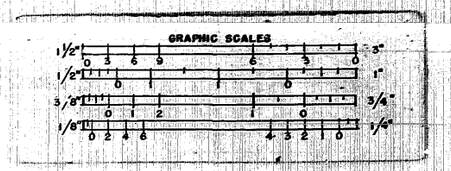

24X -- DO NOT SCALE

SYM.	REVISION	BY	APPROVED	DATE	SYM.	REVISION	BY	APPROVED	DATE

THE BOEING COMPANY
AEROSPACE GROUP
FACILITIES DEPARTMENT
SEATTLE, WASHINGTON 98124

DRAWN BY DODDS	DATE 1-30-70	SUB TITLE DETAILS
CHECKED		TITLE AMMONIA BOTTLE SHELTER
CHECKED		
APPROVED		
APPROVED		
APPROVED		OUTSIDE BLDG 12-01

LAST REVISION | SYMBOL | DATE
SHEET A-1 1 OF 1
JOB NO. 793689
DWG. NO. 112-DDD-1D38
1682

WA0953KC

897166