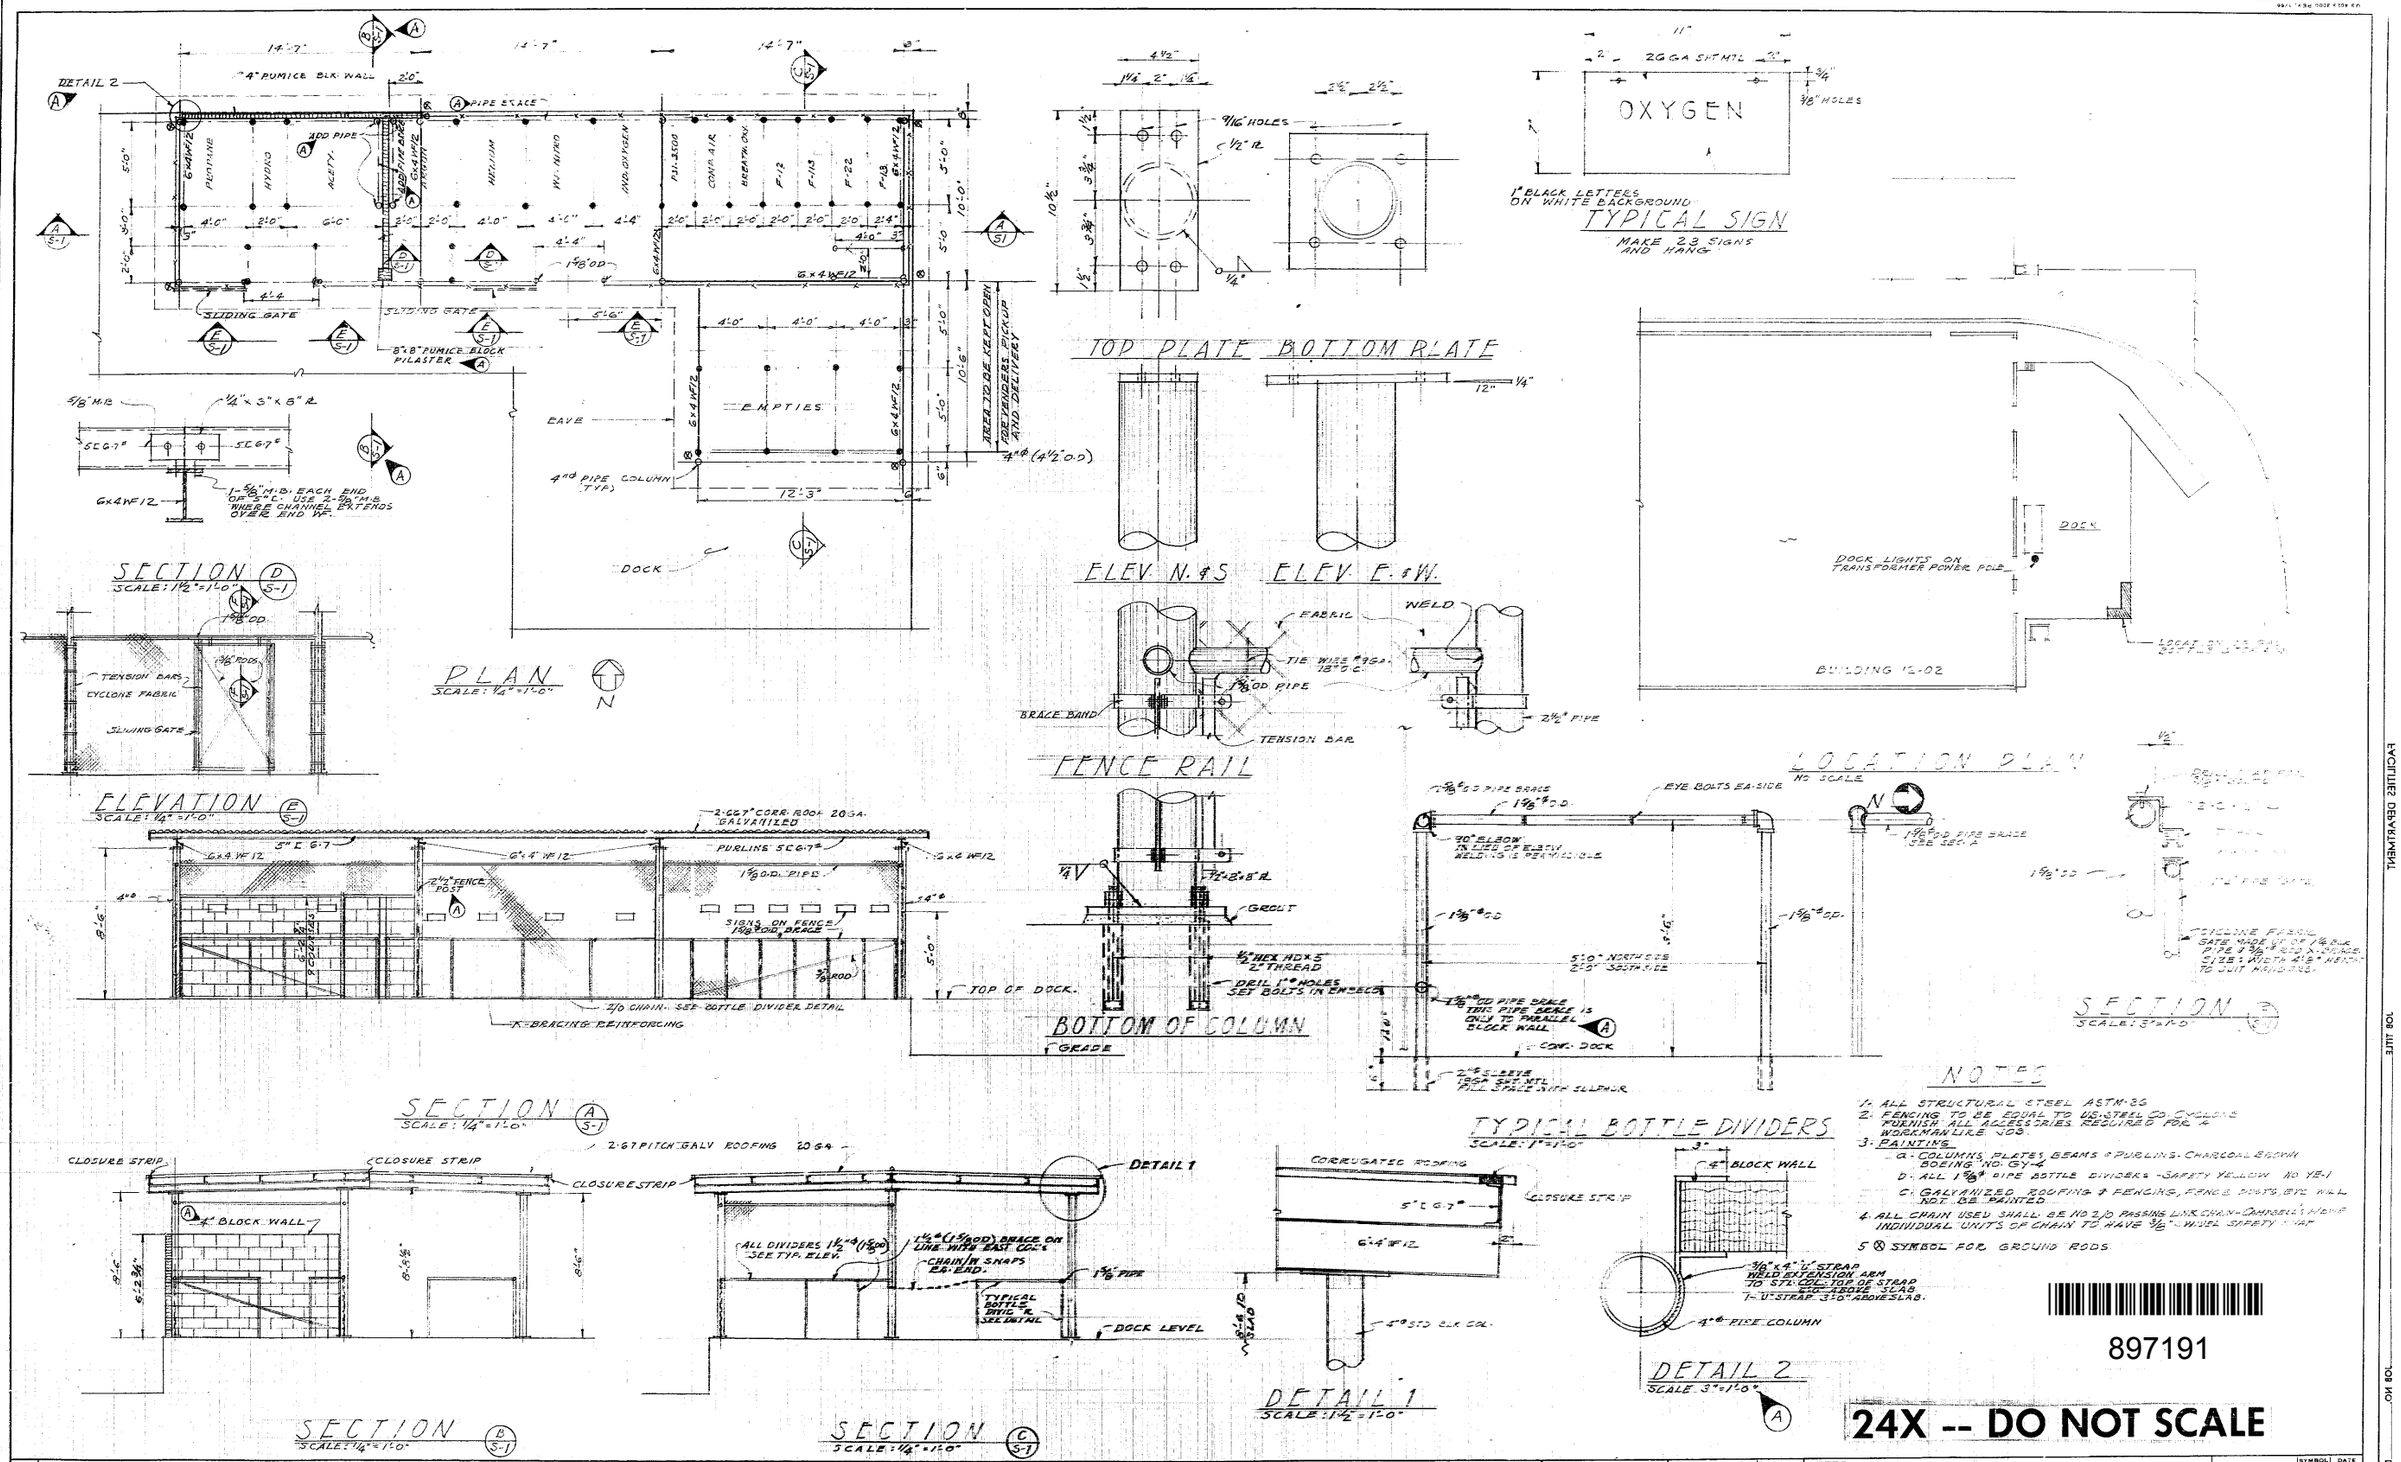
PLAN
SCALE: 1/4" = 1'-0"
SECTION D S-1
SCALE: 1 1/2" = 1'-0"
ELEVATION E S-1
SCALE: 1/4" = 1'-0"
SECTION A S-1
SCALE: 1/4" = 1'-0"
SECTION B S-1
SCALE: 1/4" = 1'-0"
SECTION C S-1
SCALE: 1/4" = 1'-0"
TOP PLATE
BOTTOM PLATE
ELEV. N. & S.
ELEV. E. & W.
FENCE RAIL
BOTTOM OF COLUMN
TYPICAL SIGN
MAKE 23 SIGNS AND HANG
OXYGEN
TYPICAL BOTTLE DIVIDERS
SCALE: 1" = 1'-0"
DETAIL 1
SCALE: 1 1/2" = 1'-0"
DETAIL 2
SCALE: 3" = 1'-0"
LOCATION PLAN
NO SCALE
SECTION B
SCALE: 3" = 1'-0"
NOTES
1. ALL STRUCTURAL STEEL ASTM-36
2. FENCING TO BE EQUAL TO US STEEL CO. CYCLONE FURNISH ALL ACCESSORIES REQUIRED FOR A WORKMANLIKE JOB
3. PAINTING
a. COLUMNS, PLATES, BEAMS & PURLINS - CHARCOAL BROWN BOEING NO. GY-4
b. ALL 1 5/8" PIPE BOTTLE DIVIDERS - SAFETY YELLOW NO. YE-1
c. GALVANIZED ROOFING & FENCING, FENCE POSTS, ETC. WILL NOT BE PAINTED
4. ALL CHAIN USED SHALL BE NO 2/0 PASSING LINK CHAIN - CAMPBELL'S HOWE INDIVIDUAL UNITS OF CHAIN TO HAVE 3/8" - WIRE SAFETY STRAP
5 ⊗ SYMBOL FOR GROUND RODS
897191
24X -- DO NOT SCALE
GRAPHIC SCALES
THE BOEING COMPANY
AEROSPACE GROUP
FACILITIES DEPARTMENT
SEATTLE, WASHINGTON 98124
SUPPORT TO BLOCK WALL & BRACES ON BOTTLE RACKS
DRAWN BY A.E.W.D. 7/8/68
CHECKED
APPROVED (SAFETY) J. BOTTLINGER 7/17/68
APPROVED 7/16/68
SUB TITLE
TITLE RELOCATE GAS BOTTLE STORAGE
BUILDING 12-02 NORTH YARD
LAST REVISION
SHEET S1 1 OF 1
JOB NO. 194043
DWG. NO. 1-25-3-1-1034
WA0954KC
M.F. 7-30-68
FACILITIES DEPARTMENT