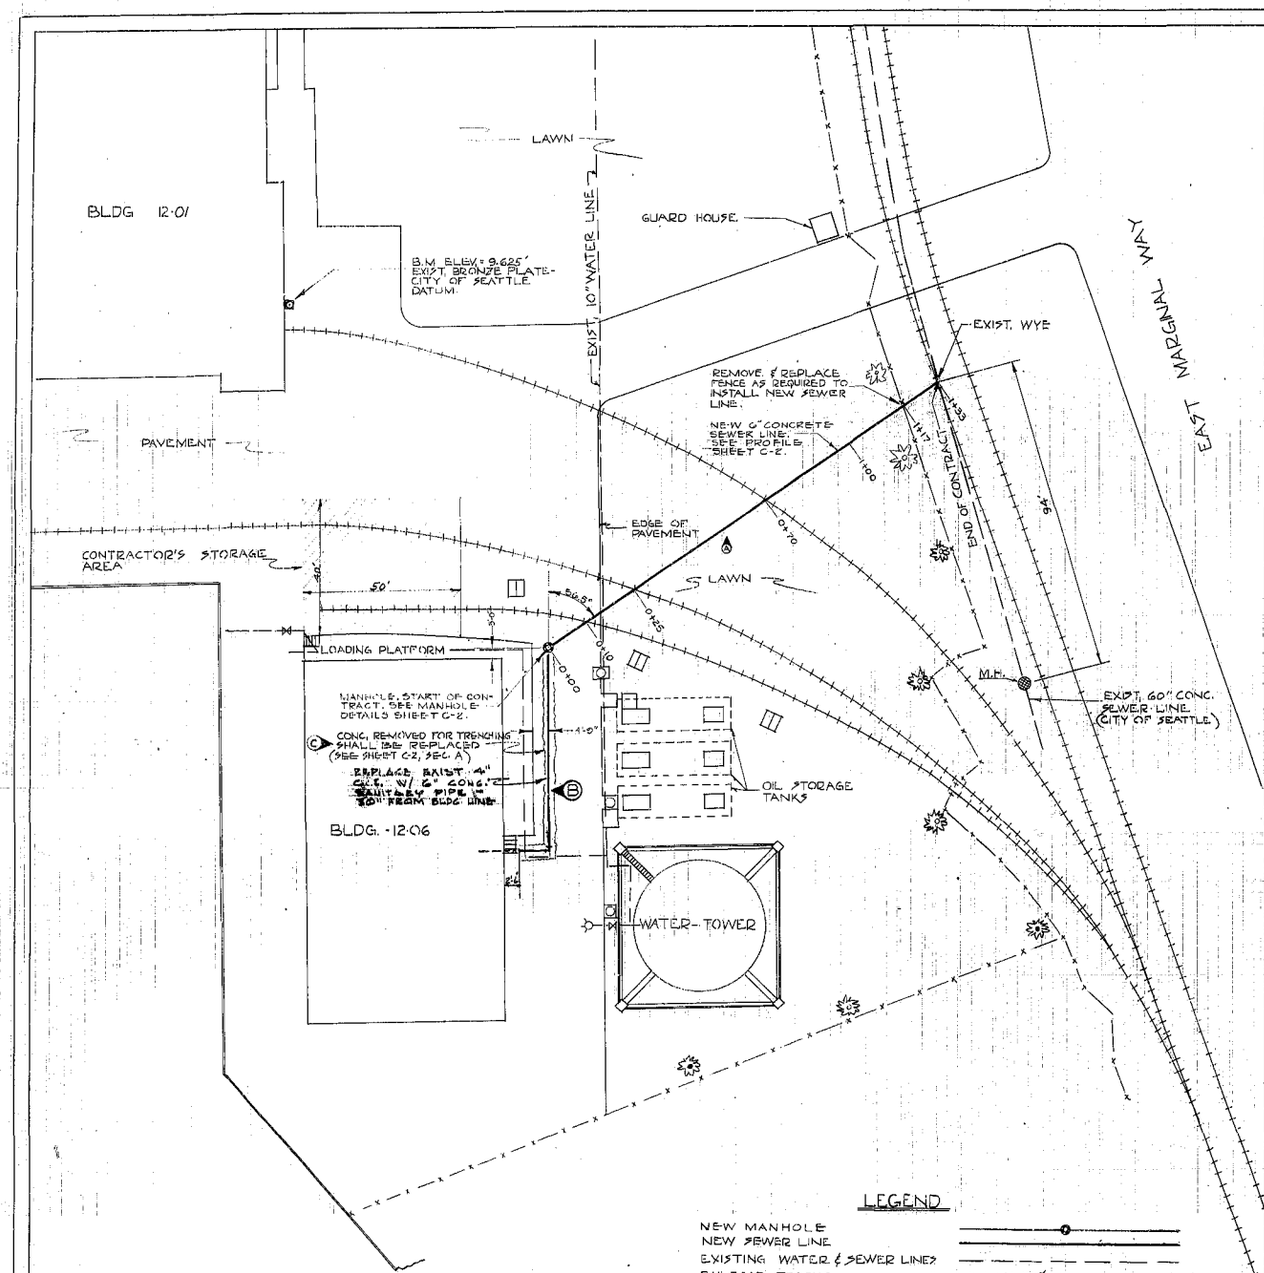

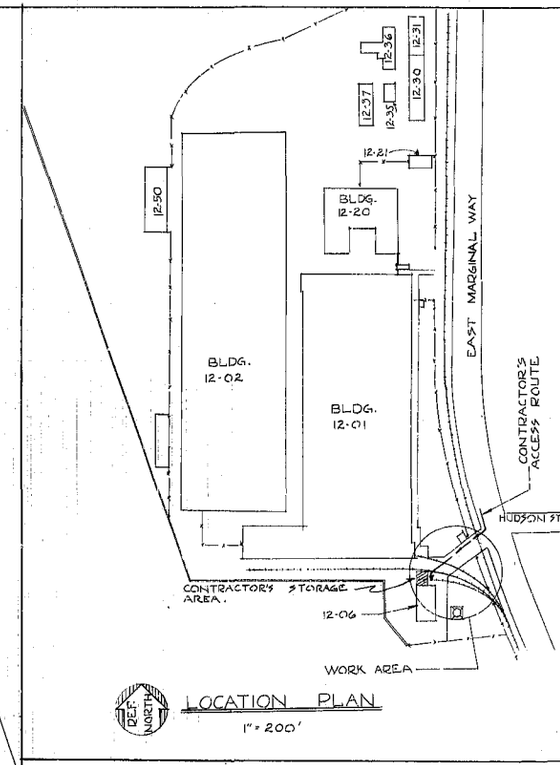

LOCATION PLAN

1" = 200'

LEGEND

NEW MANHOLE
NEW SEWER LINE
EXISTING WATER & SEWER LINES
RAILROAD TRACKS
SECURITY FENCE
FIR TREE (20'-25')

KEY PLAN

1" = 20'

GRAPHIC SCALE 20 0 10 20 30 40 50 60 70 80

GRAPHIC SCALE 10 0 10 20 30 40

GENERAL NOTES

1. REPLACE ALL CONCRETE REMOVED FOR SEWER TRENCH EXCAVATION - SEE SHEET C-2, SECTION 'A'.
2. BACKFILL ALL VOIDS OR TUNNELS UNDER EXISTING CONCRETE SLAB BEFORE REPLACING NEW CONCRETE.

C-1 OF 2

SHEET 1 OF 2

FORMER NO. 112-006-1002-S-2 / 112-06-1074-C1

No.	DATE	CHANGED	BY	APPROVED	DATE
C	8-4-60	ADDITION OF NOTES	L. DOWNS	[signature]	8-4-60
B	7/29/60	REPLACE 4" C.I. PIPE WITH 6" CONCRETE SEWER PIPE	L. DOWNS	[signature]	8-1-60
A	6/8/60	RELOCATED SEWER & ADDED MANHOLE	L. McCALL	[signature]	6-9-60

REVISIONS

DRAWN BY L.H. DOWNS	DATE 4-20-60	SANITARY SEWER INSTALLATION - BLDG. 12-06	SCALE AS SHOWN
CHECKED McCormack	5-3-60		ISSUE DATE OF PRINT
CHECKED		A.S.D. M.F.C.	ISSUE NUMBER
CHECKED			JOB NUMBER 001995
APPROVED R.P. Morse	5-4-60	BOEING AIRPLANE CO. SEATTLE 24, WASH.	WORK ORDER NUMBER
APPROVED			DRAWING NUMBER 112-000-1048-C1

897272

24X -- DO NOT SCALE

WA0956KC 429