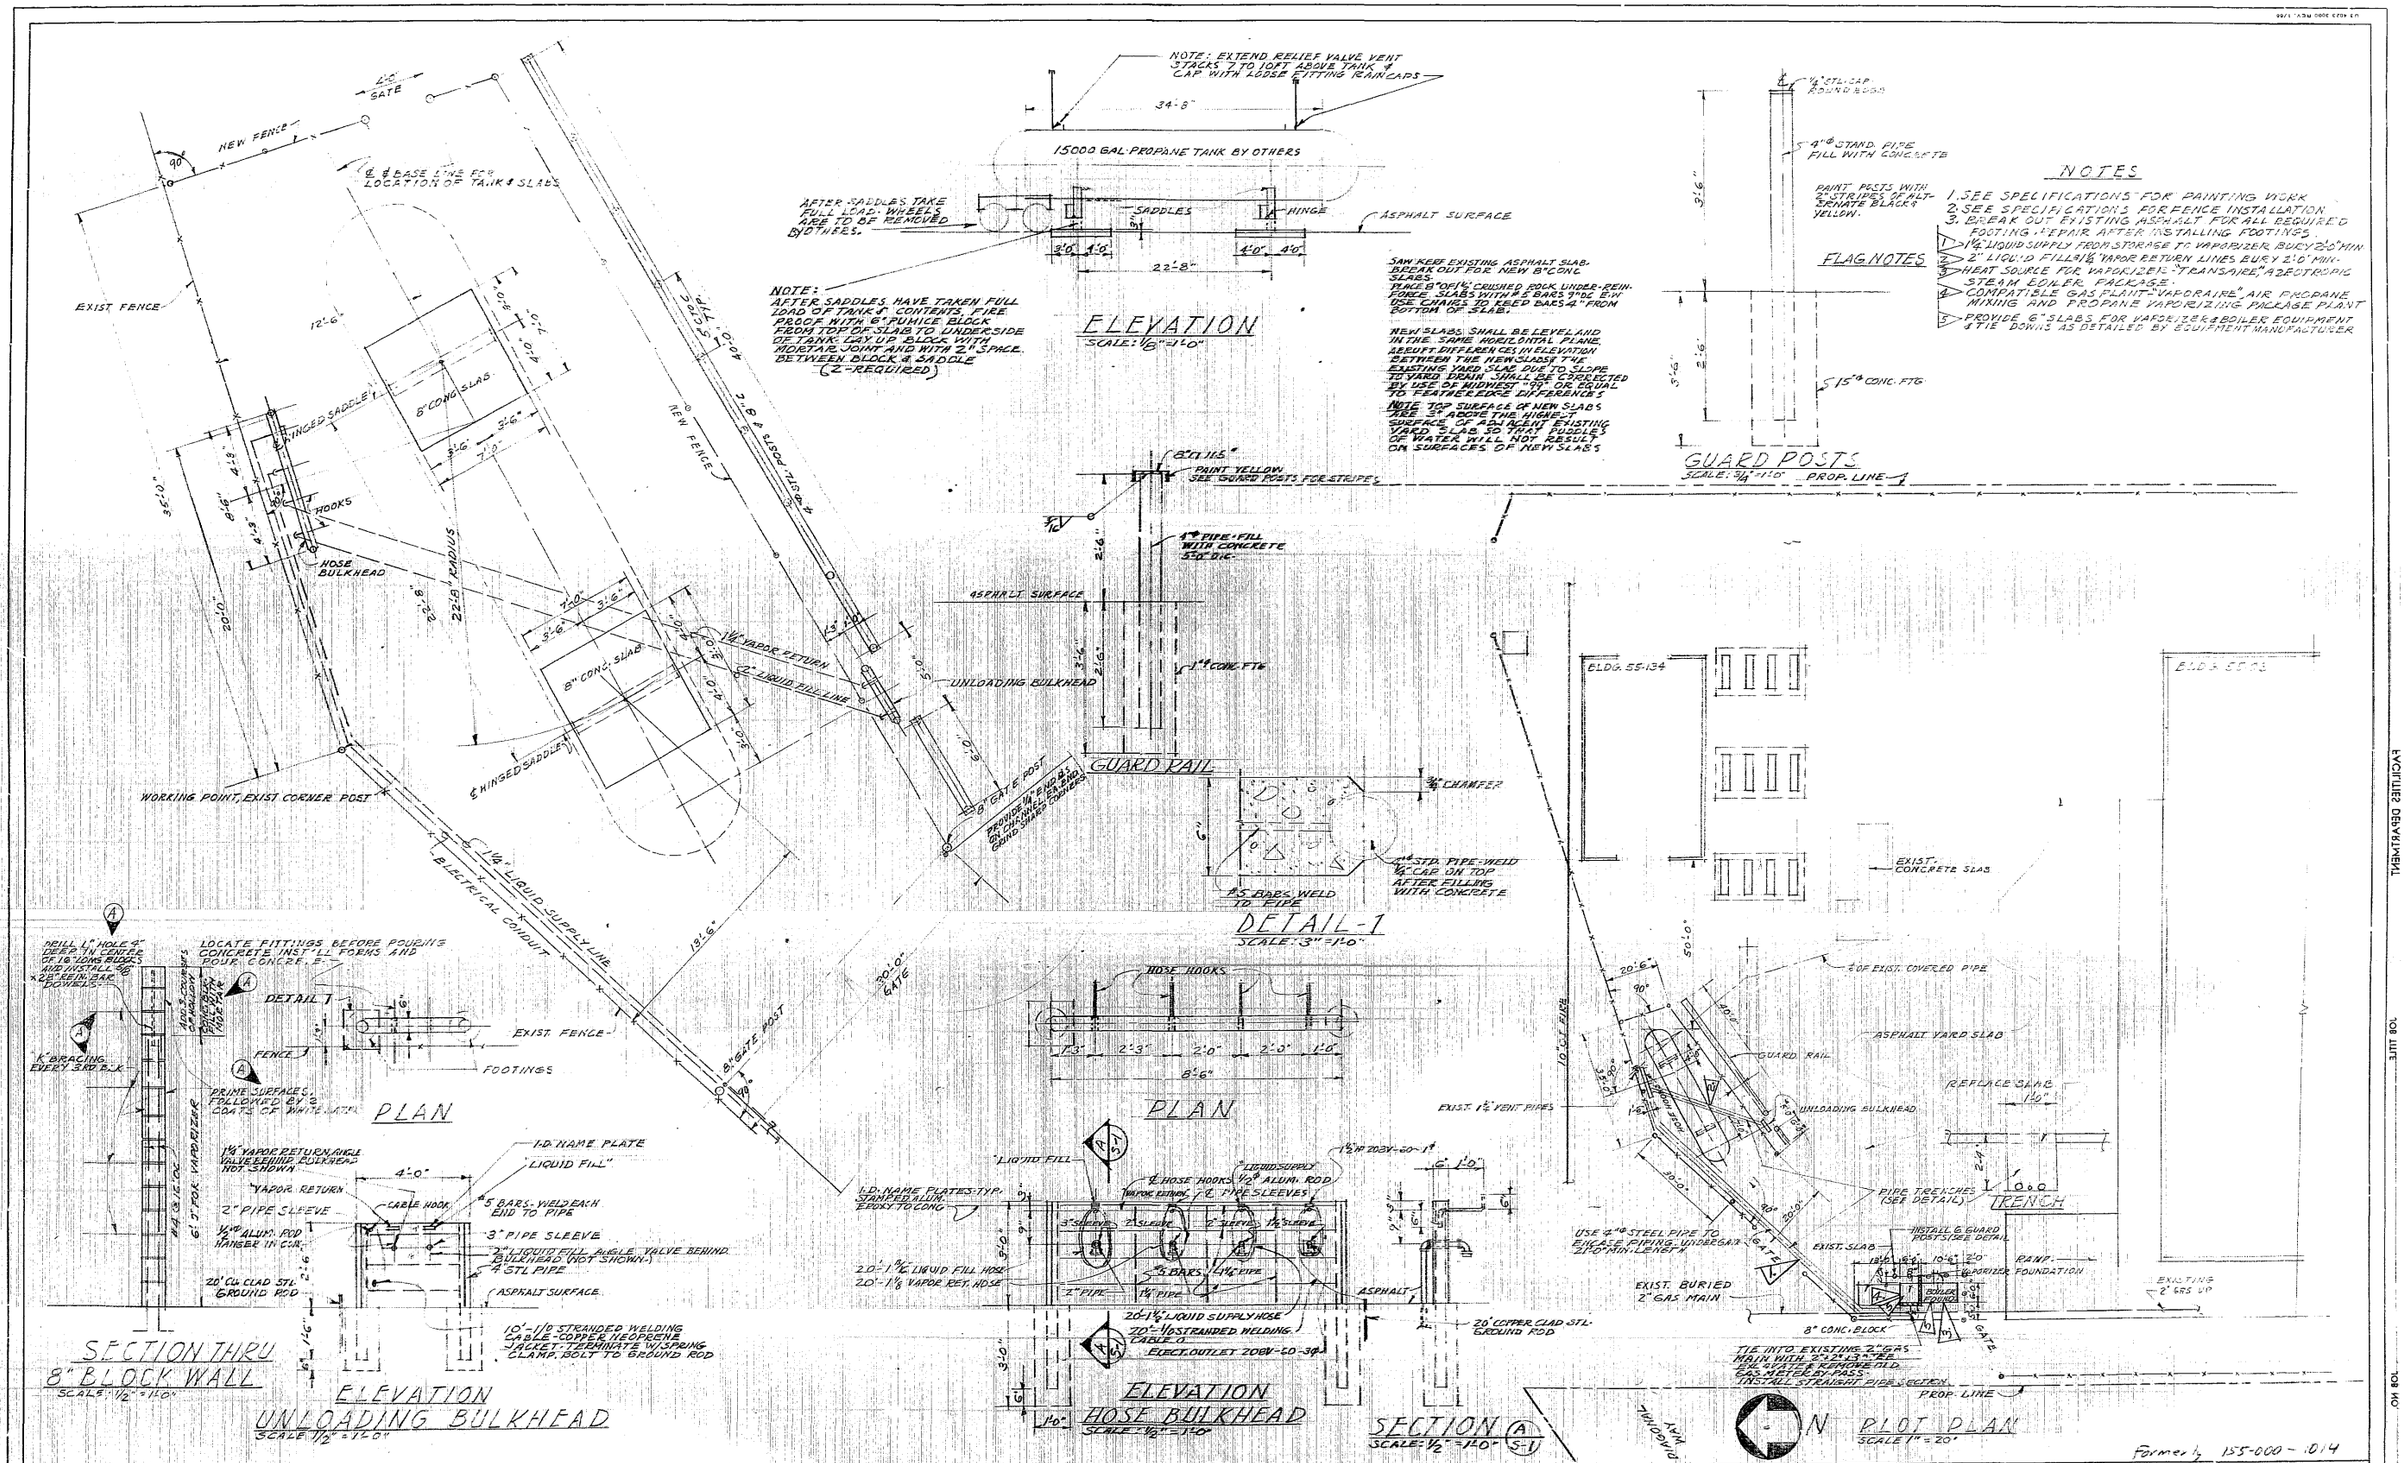

Formerly 155-000-1014

SYM.	REVISION	BY	APPROVED	DATE
A	INCREASE HEIGHT OF CONC. BLOCK WALL	AEWD	[illegible]	9-3-70

GRAPHIC SCALES

THE BOEING COMPANY
AEROSPACE GROUP
FACILITIES DEPARTMENT
SEATTLE, WASHINGTON 98124

DRAWN BY	AEWD	9-9-69
CHECKED	BENSE	9-9-69
APPROVED	[illegible]	9-7-69
APPROVED	[illegible]	9-9-69

SUB TITLE: DETAILS

TITLE: COMPATIBLE GAS STANDBY FACILITY

YARD OF BLDG 55-03

LAST REVISION | SYMBOL | DATE

SHEET S1 1 OF 1

JOB NO. 194375

DWG. NO. 112-000-1045

WA0975KC

24X -- DO NOT SCALE

897291