# M&ISD RELOCATION

THE **BOEING** COMPANY

## MISSILE PRODUCTION CENTER

## BUILDING 12-02 SEATTLE, WASHINGTON

ENGINEERED INDUSTRIAL SYSTEMS INC.
CONSULTING ENGINEERS

OLSON RICHERT & ASSOCIATES
ARCHITECTS

ANDERSEN BJORNSTAD & KANE
STRUCTURAL ENGINEERS

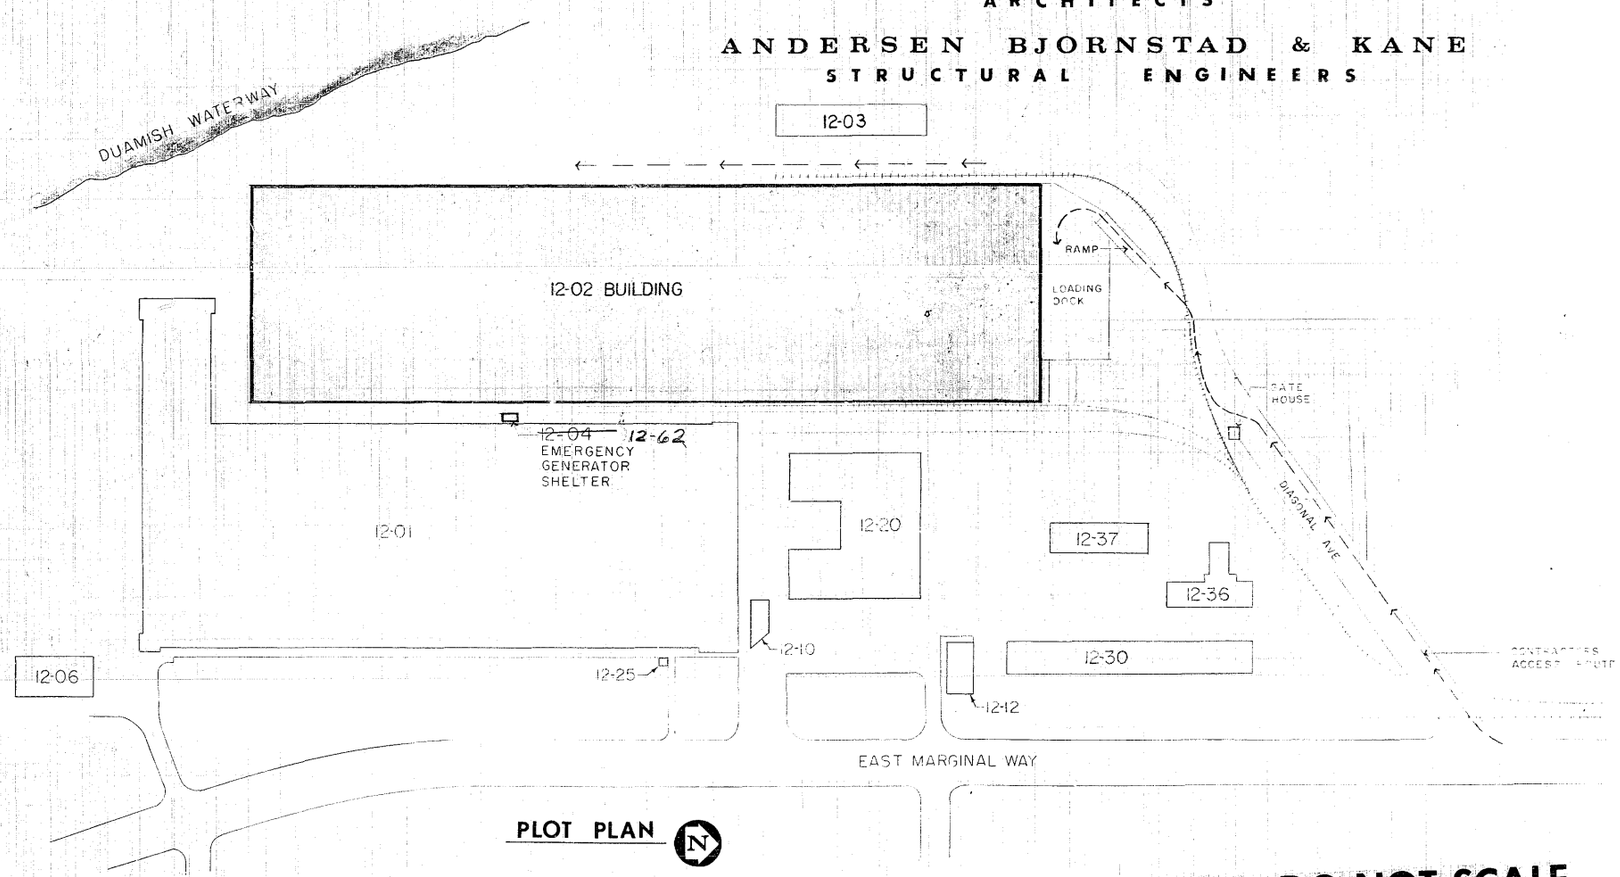


PLOT PLAN

**24X -- DO NOT SCALE**

## INDEX


ARCHITECTURAL

A1 TITLE, INDEX & SITE PLAN
A2 CONSTRUCTION SEQUENCE PLAN
A3 REMOVALS COL A-H, 1-16
A4 REMOVALS COL A-H, 16-32
A5 REMOVALS COL A-H, 32-48
A6 ROOM FINISH SCHEDULE & DOOR SCHEDULE
A7 FLOOR PLAN COL. A-H, 1-16
A8 FLOOR PLAN COL. A-H, 16-32
A9 FLOOR PLAN COL. A-H, 32-48
A10 PLAN-HEAT TREAT FACILITY & DETAILS
A11 BUILDING SECTIONS
A12 WALL SECTIONS
A13 PLAN CLEANING & PLATING FACILITY
A14 MISC. PLANS & DETAILS
A15 MISC. PLANS & DETAILS
A16 DOOR DETAILS

A20 PLAN ELEVATION BLDG. 12-~~04~~ 62 (SEE DWG FILE FOR BLDG 12-62)

STRUCTURAL INDEX ON SHT. S1
MECHANICAL INDEX ON SHT. M1
ELECTRICAL INDEX ON SHT. E1


WA0952KC

2-002-1148 1761

A1

897476