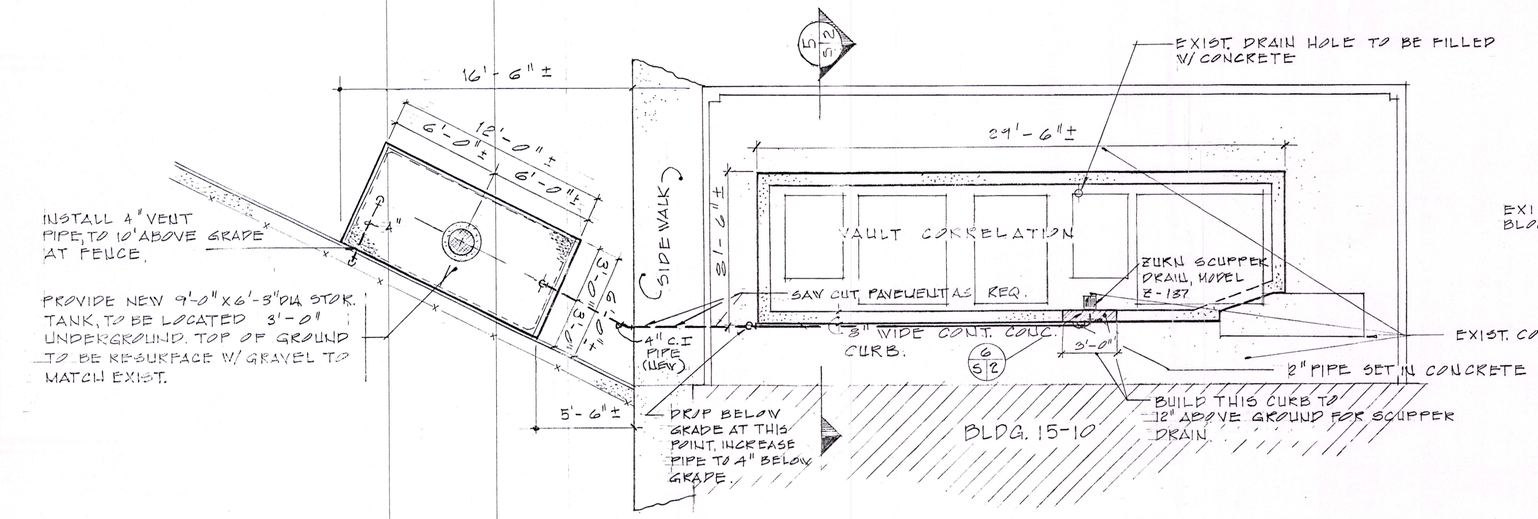

PLAN — VAULT #15.10

SCALE: 1/4" = 1'-0"

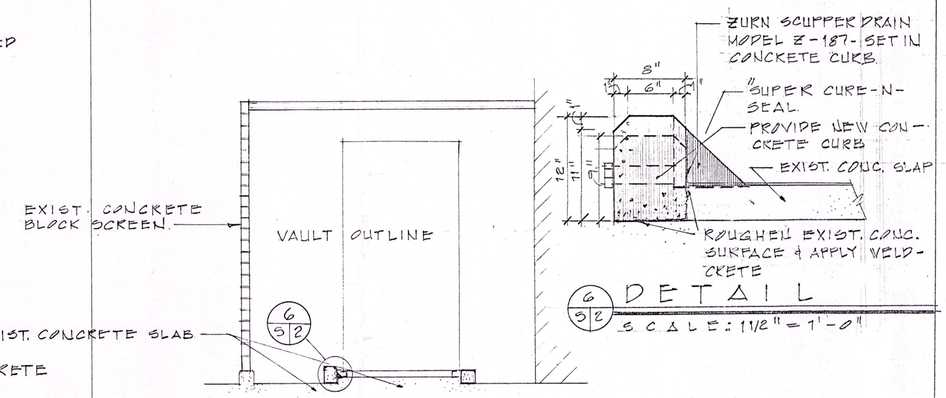

DETAIL

SCALE: 1 1/2" = 1'-0"

SECTION

SCALE: 1/4" = 1'-0"

NOTES:

1. — ALL EXISTING CONCRETE AREAS SHALL BE ROUGHENED & WELDCRETE SHALL BE APPLIED ON AREA, BEFORE PLACING NEW CONCRETE CURB.

2. — NEW CONCRETE CURB & EXISTING INNER CONCRETE AREA SHALL BE FINISHED W/ A COAT OF SUPER CURE-N-SEAL.

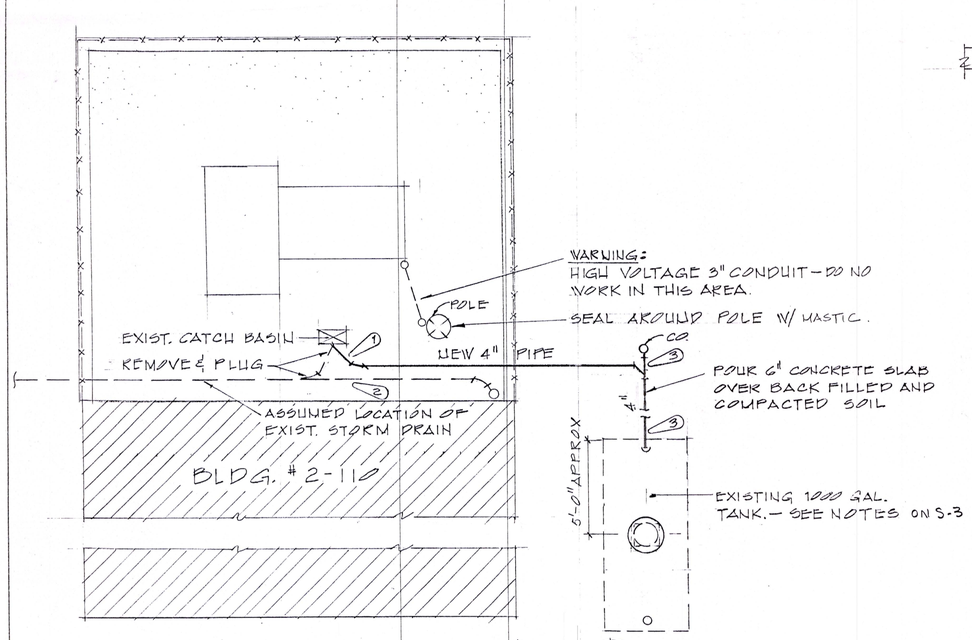

PLAN — VAULT #19

SCALE: 1/4" = 1'-0"

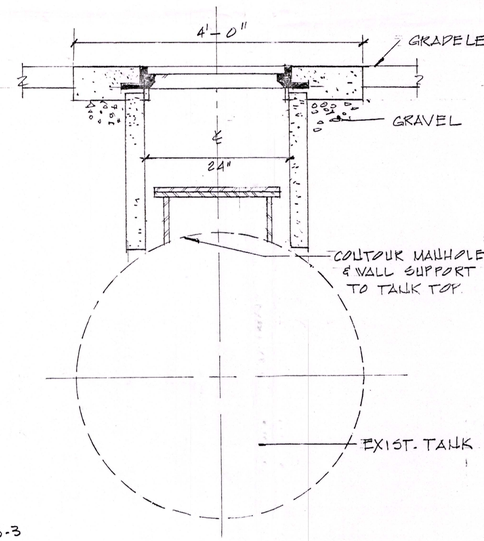

SECTION

SCALE: 1" = 1'-0"

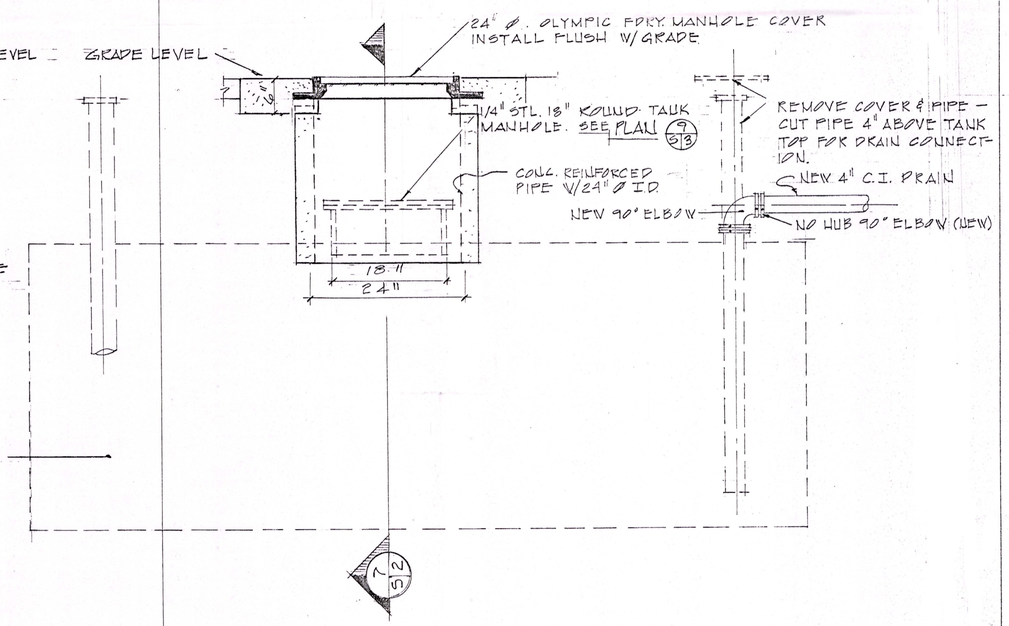

TANK ELEVATION

SCALE: 1" = 1'-0"

SYM.	REVISION	BY	APPROVED	DATE	SYM.	REVISION	BY	APPROVED	DATE
A	480V POWER - WIND TUNNEL J# 760624-00	BOYE							

BOEING AEROSPACE COMPANY
A Division of the Boeing Company
SEATTLE, WASHINGTON 98124

FACILITIES DEPARTMENT

DRAWN BY KEN JORDAN	9/7/79	
CHECKED G. HERBER	9-21-79	
CHECKED	9-21-79	
APPROVED		
APPROVED	9-24-79	
APPROVED		

SUB TITLE: PLANS, ELEV., SECT. & DETAILS

TITLE: OUTDOOR ASKAREL (PCB) TRANSFORMERS

LAST REVISION | SYMBOL | DATE

SHEET 5-2 — 2 of 3

JOB NO. 790081

DWG. NO. 102-000-1109

D1 4023 3000 REV. 3/73

TIME/FILE DEVELOPMENT

JOB TITLE

JOB NO.

DWG. NO.