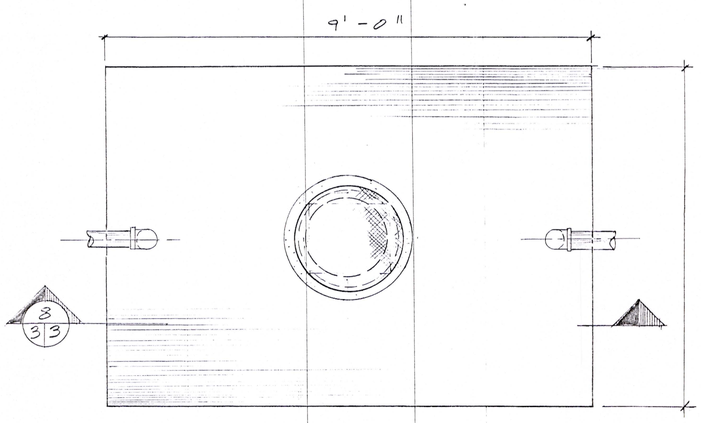

PLAN - TYP. FOR VAULTS #9 Gone '86, #15 Gone '86 & #15.10
SCALE: 3/4" = 1'-0"

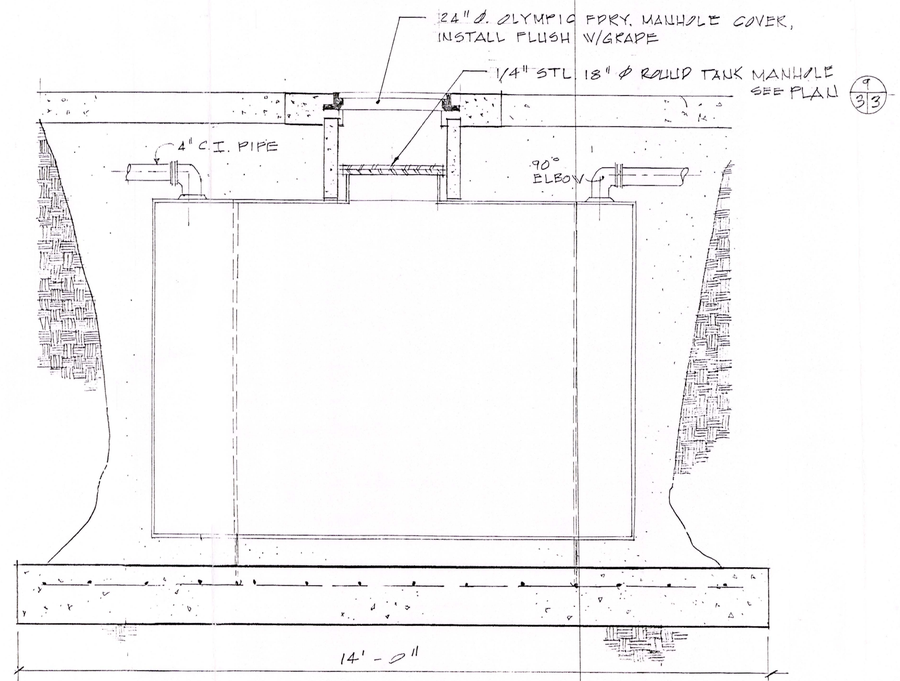

8 3|3 SECTION
SCALE: 3/4" = 1'-0"

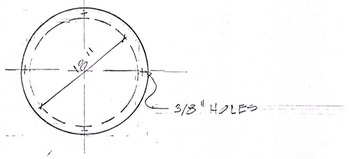

9 3|3 PLAN - (TYP. COVER)
N.T.S.

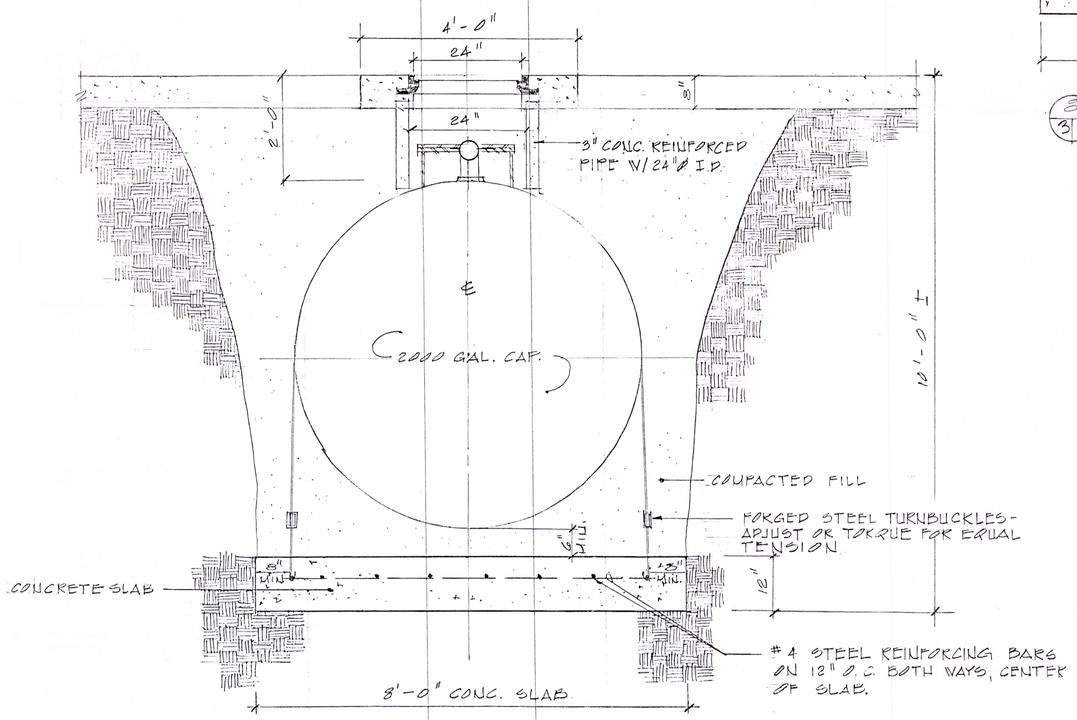

END ELEVATION
SCALE: 3/4" = 1'-0"

GENERAL NOTES:

WARNING!:

* 1. — EXISTING KEROSENE TANK TO BE PUMPED DRY BEFORE START OF WORK.
* 2. — FOLLOW SAFETY PROCEDURES FOR COMBUSTIBLE GAS WHILE USING FLAME CUTTING TOOLS ON TANK.
* 3. — SEE DWG. #102-000-2119 E1 FOR REFERENCE TO HAZARDOUS ELECTRICAL OBSTACLES.
4. — USE EXTREME CAUTION IN ALL EXCAVATING TO AVOID DAMAGE TO EXISTING, PIPE & CONDUIT.
5. — VERIFY ALL DIMENSIONS & LOCATIONS IN FIELD.
6. — ALL CONCRETE SHALL HAVE f_c' = 3000 PSI, 1 1/2" MAX. AGGREGATED 3" MAX. SLUMP.

FLAG NOTES:

1. CONNECT NEW 4" C.I. DRAIN TO CATCH BASIN & PLUG EXISTING DRAIN (DON'T INTERRUPT FLOW OF EXISTING 6" DRAIN.
2. HAND EXCAVATE HERE — 1" CONDUITS IN AREA — SEE DWG. 102-000-2119 FOR REFERENCE.
3. INSTALL NEW 4" C.I. DRAIN TO TANK AS SHOWN W/ MIN. 1/8"/FT. DRAINAGE.

SYM.	REVISION	BY	APPROVED	DATE	SYM.	REVISION	BY	APPROVED	DATE

BOEING AEROSPACE COMPANY
A Division of the Boeing Company
SEATTLE, WASHINGTON 98124
FACILITIES DEPARTMENT

DRAWN BY	KELL JORDAN	DATE 1-19-79
CHECKED	G. HERBER	9-21-79
CHECKED	[illegible]	9-21-79
APPROVED		
APPROVED	[illegible]	9-24-79
APPROVED		

SUB TITLE: PLANS, SECT. & ELEV.
TITLE: OUTDOOR ASKAREL (PCB) TRANSFORMERS.

LAST REVISION	SYMBOL	DATE
SHEET S-3		3 OF 3
JOB NO. 790081		
DWG. NO. 102-000-1109		

FACILITIES DEPARTMENT
JOB TITLE
JOB NO.
DWG. NO.
D1 4023 3000 REV. 3/73