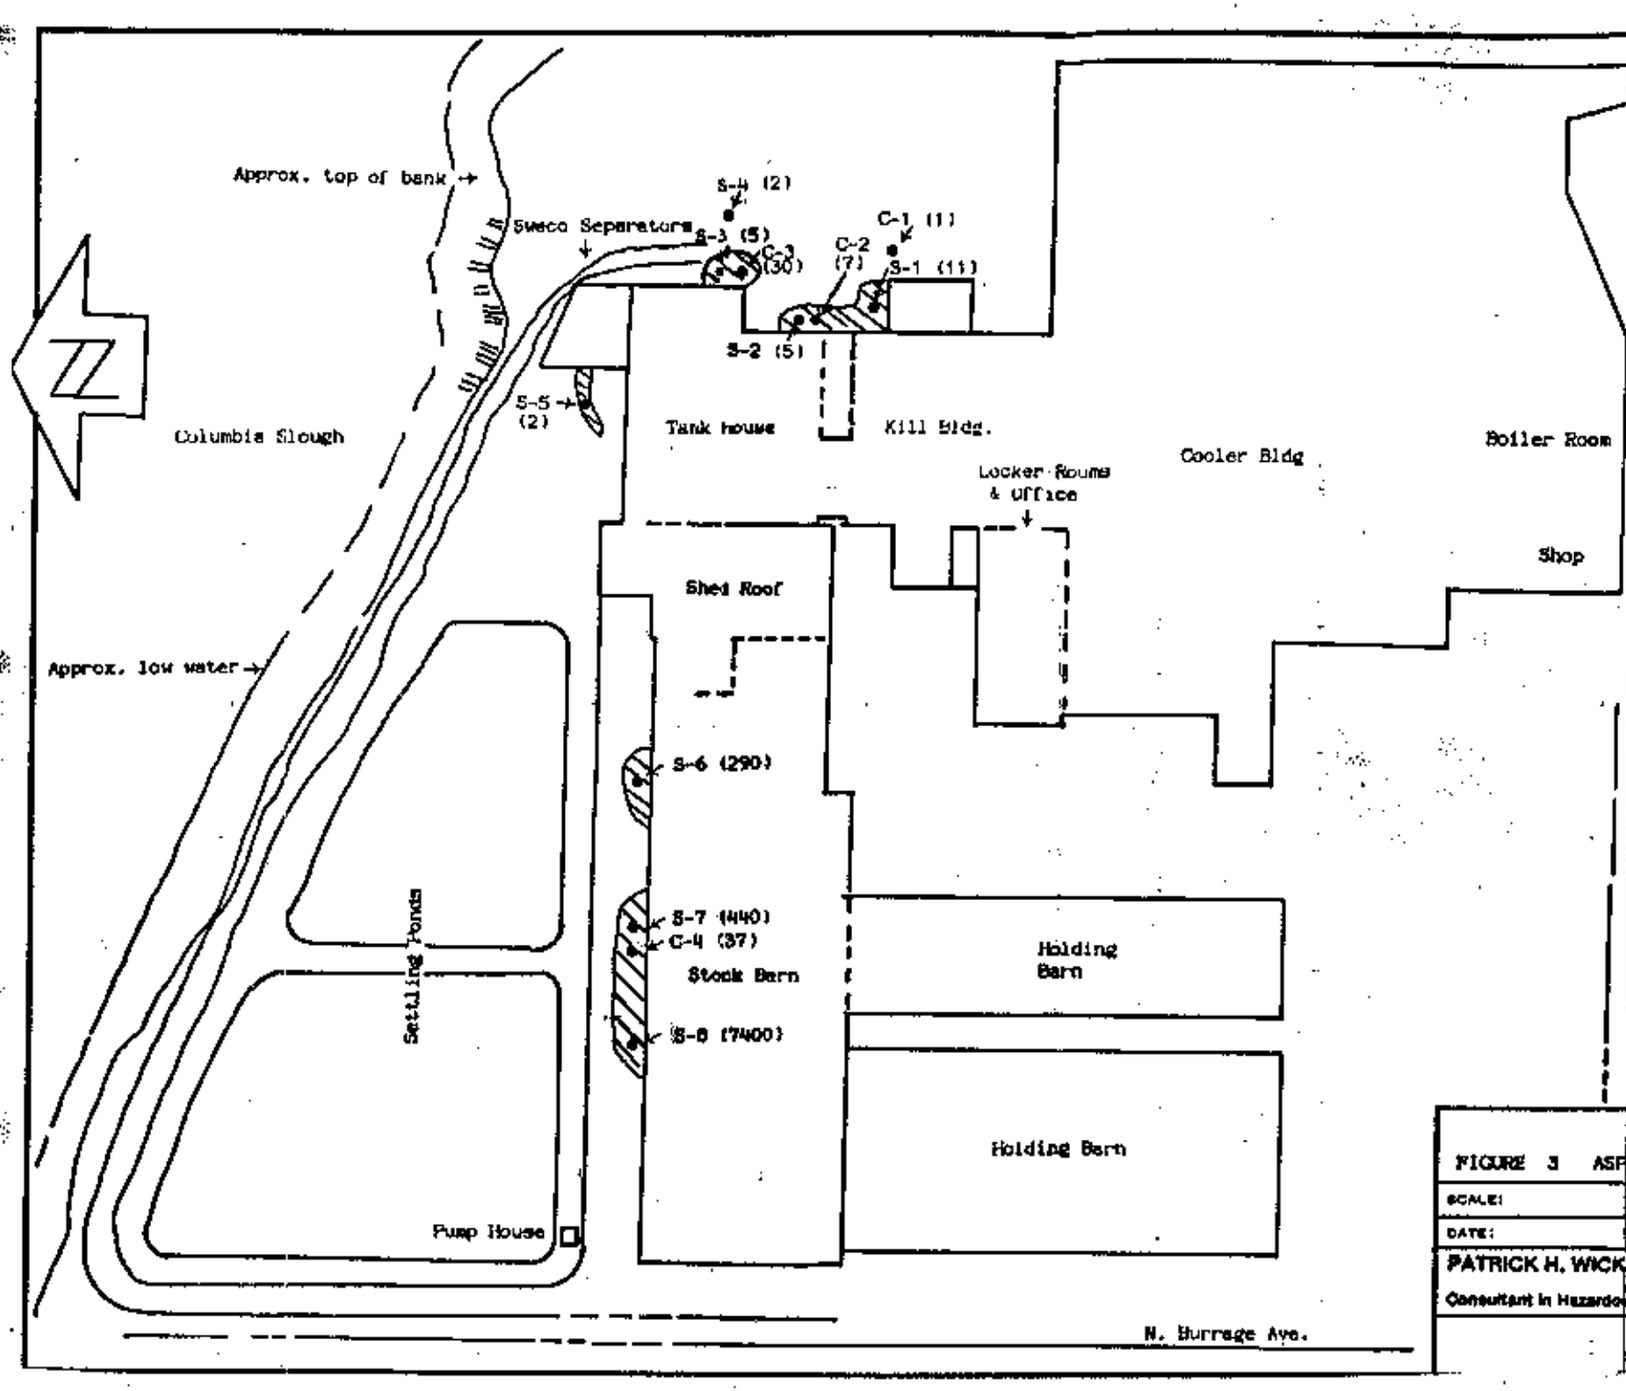

LEGEND

S-1 C-1 — Sample Numbers

Approximate Spill Area

Sample Locations

( ) PCB Concentration, ppm

Approximate Scale: 1" = 50'

FIGURE 3 ASPHALT AND SOIL SAMPLE LOCATIONS/RESULTS

SCALE:	APPROVED BY:	DRAWN BY
DATE:		REVISED

PATRICK H. WICKS, P.E.

Consultant in Hazardous Waste Management

DRAWING NUMBER

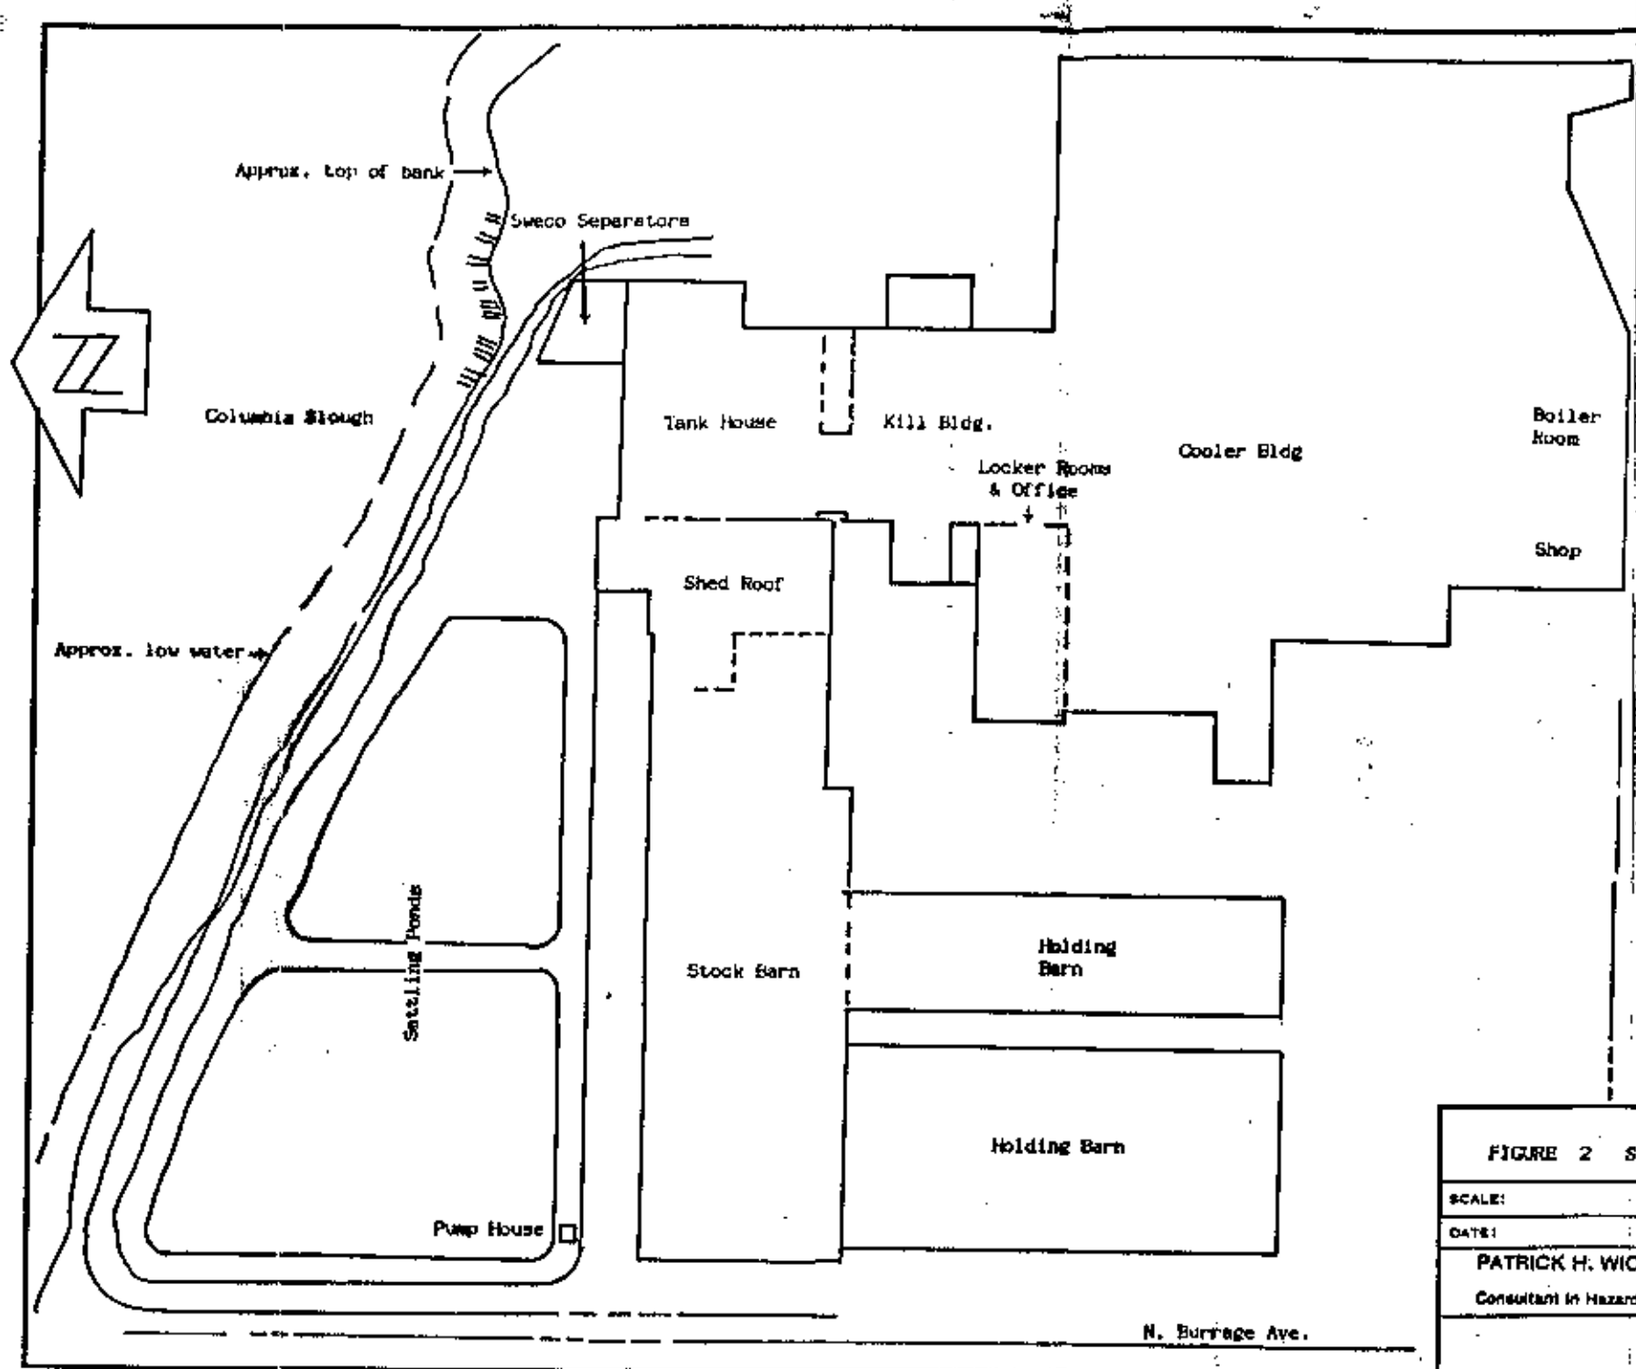

NOTE:
This figure is based on design drawings of the facility, corrected for changes noted in the field.

FIGURE 2 SITE PLAN

SCALE:	APPROVED BY:	DRAWN BY
DATE:		REVISED

PATRICK H. WICKS, P.E.
Consultant in Hazardous Waste Management

DRAWING NUMBER