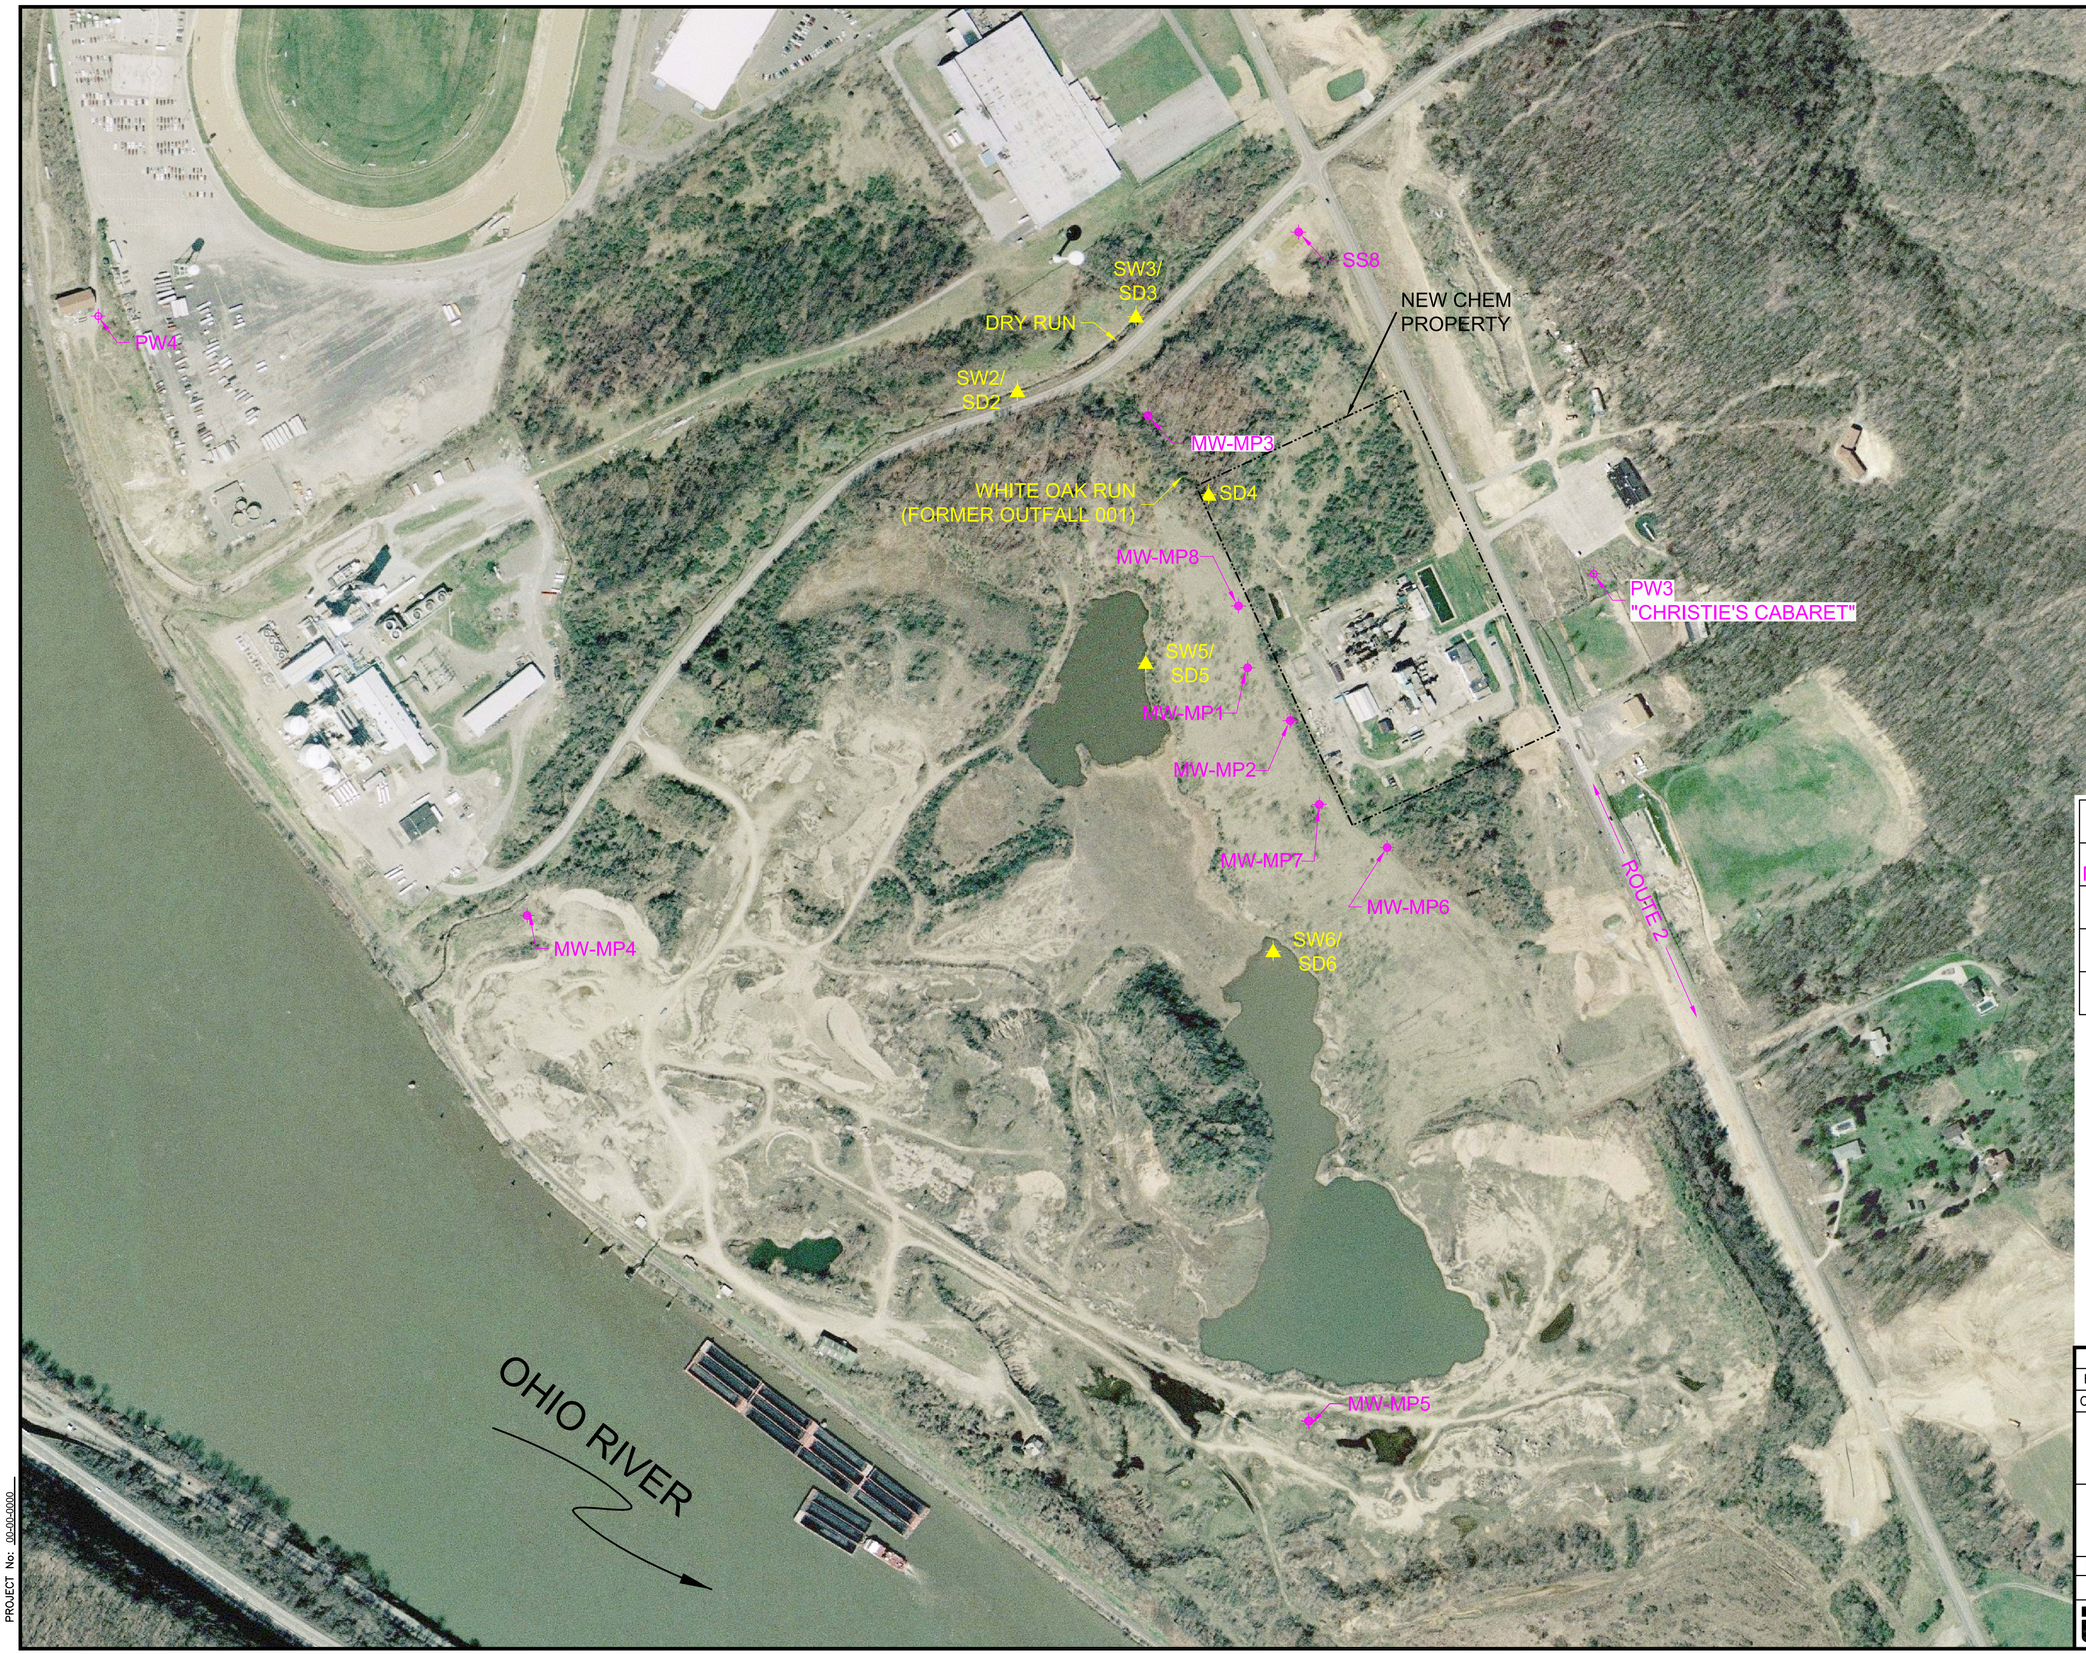

FIGURE 3 LEGEND

MW-MP1	MOUNTAINEER PARK GROUNDWATER MONITORING WELL LOCATION
PW3	PUBLIC WATER SUPPLY SAMPLING LOCATION
SW2	PROPOSED SURFACE WATER SAMPLING LOCATION
SD2	PROPOSED SEDIMENT SAMPLING LOCATION

200 0 200 400

DRAWING SCALE: 1"=200'

REV.	DATE	ITEM

CAD FILE: Sample Location Maps.dwg

THIOKOL-SPECIALTY CHEMICALS
DIV.-CERCLIS SITE

MAY 2006-FIELD SAMPLING
OFF-SITE SAMPLE
LOCATION MAP

DRAWING NO.	DRAWN: RDB	SCALE: 1"=200'
01-05-0209	CHECKED: LMW	DATE: 05-17-06

TRIAD ENGINEERING, INC.
ST. ALBANS & MORGANTOWN, WEST VIRGINIA
WINCHESTER, HARRISONBURG & PURCELLVILLE, VIRGINIA
HAGERSTOWN, MARYLAND
GREENSBURG, PENNSYLVANIA

PROJECT No: 00-06-0020