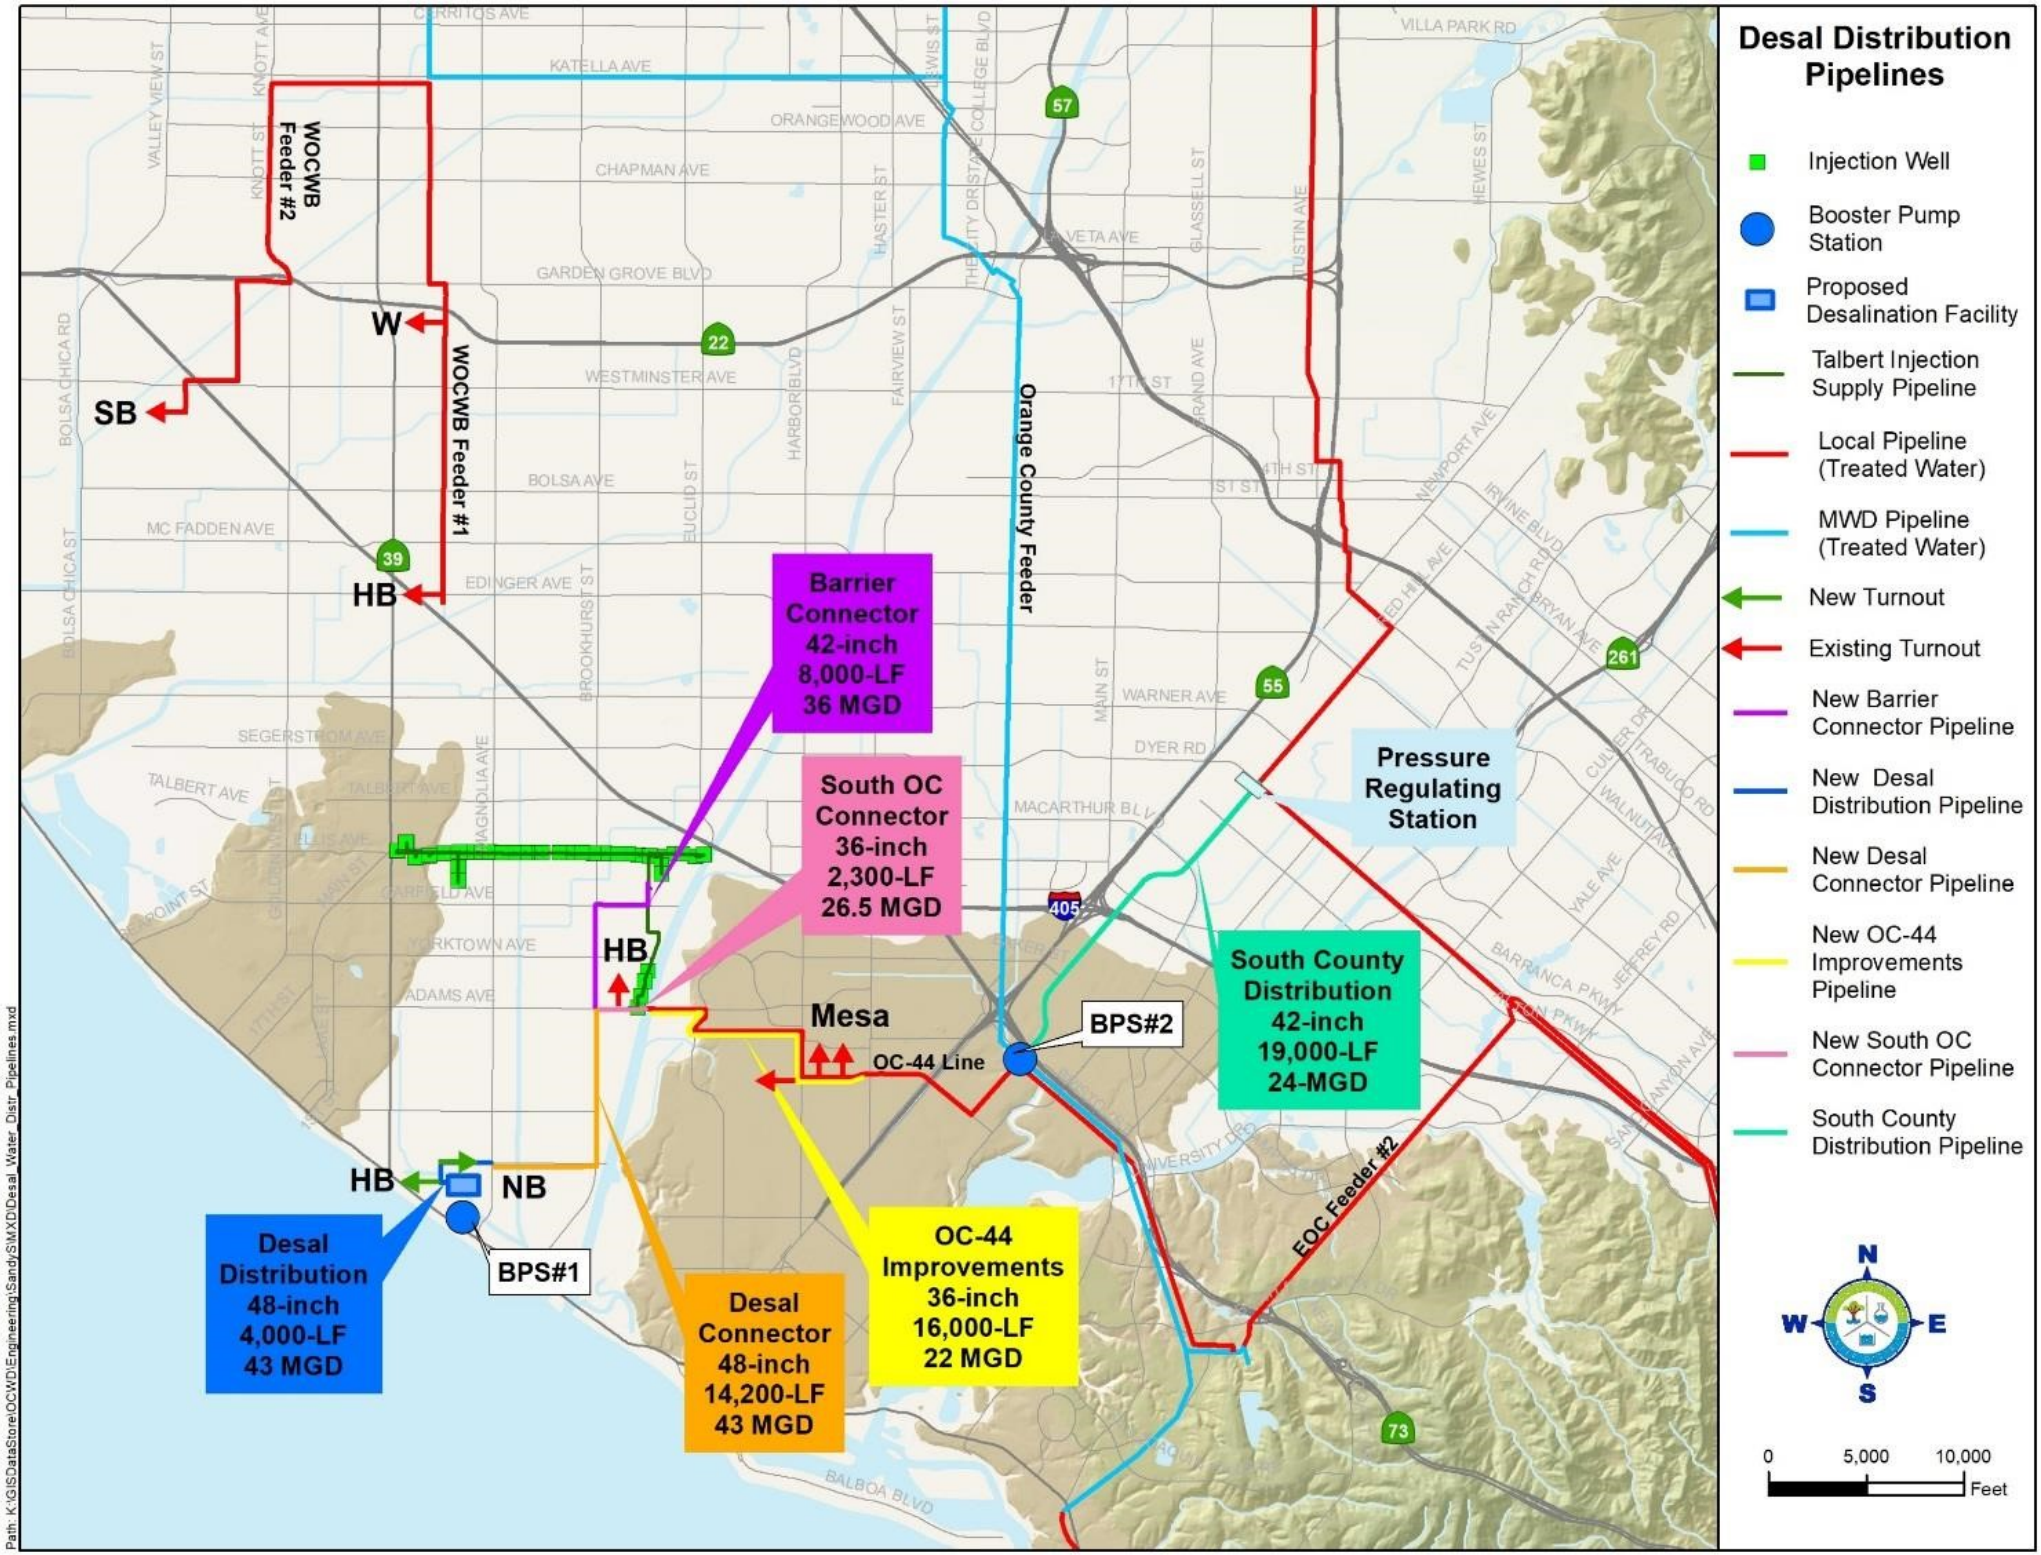
Desal Distribution Pipelines
Injection Well
Booster Pump Station
Proposed Desalination Facility
Talbert Injection Supply Pipeline
Local Pipeline (Treated Water)
MWD Pipeline (Treated Water)
New Turnout
Existing Turnout
New Barrier Connector Pipeline
New Desal Distribution Pipeline
New Desal Connector Pipeline
New OC-44 Improvements Pipeline
New South OC Connector Pipeline
South County Distribution Pipeline
WOCWB Feeder #2
WOCWB Feeder #1
W
SB
HB
Barrier Connector 42-inch 8,000-LF 36 MGD
Orange County Feeder
South OC Connector 36-inch 2,300-LF 26.5 MGD
Pressure Regulating Station
South County Distribution 42-inch 19,000-LF 24-MGD
Mesa
OC-44 Line
BPS#2
HB
NB
BPS#1
Desal Distribution 48-inch 4,000-LF 43 MGD
Desal Connector 48-inch 14,200-LF 43 MGD
OC-44 Improvements 36-inch 16,000-LF 22 MGD
EOC Feeder #2
N
S
E
W
0
5,000
10,000
Feet
Path: K:\GISDataStore\OCWD\Engineering\Sandy\MXD\Desal_Water_Distr_Pipelines.mxd