Geomatrix

APPENDIX D

Origin and Placement of Excavated East Parcel Soil

TABLE D-1
ORIGIN AND PLACEMENT OF EXCAVATED EAST PARCEL SOIL
Former Rhone-Poulenc East Marginal Way Facility, Tukwila, Washington

Geomatrix

Grid Location of Excavated Soil From East Parcel		Grid Location of Excavated Soil To West Parcel																												
		I-7	J-7	E-11	F-11	F-10	C-5	C-4	C-6	D-3	E-3	F-3	G-3	H-3	I-4	K-6	J-6	D-4	D-5	I-3	H-6	H-5	G-6	J-3	K-5	I-6	J-7	J-8	J-5	J-9	OFFSITE
1-Aug	R-5	X	X	X																											
	S-5	X																													
	S-6	X																													
1-Aug	R-6		X	X	X																										
2-Aug	T-9				X																										
	T-8				X	X	X																								
	S-8						X	X																							
	T-7						X																								
	S-7						X	X																							
	R-8						X	X																							
	R-7						X																								
3-Aug	S-9						X	X																							
	R-9						X																								
	Q-9							X	X																						
	Q-8						X	X																							
	R-7								X																						
	S-7								X																						
	R-8								X																						
7-Aug	P-6																														X
	O-6																														X
	O-7																														X
8-Aug	Q-8									X	X			X	X																
	P-9									X	X	X																			
	R-8											X	X																		
	R-7											X	X																		
	P-8														X		X														
	R-7														X																
	Q-7														X			X													
	P-10															X															
	P-9															X	X														
	P-7																X														
9-Aug	Q-7														X					X											
	R-7														X					X											
	Q-6														X					X	X										
	T-7														X					X											
	P-6																				X	X	X								X
	P-5																				X	X	X								
	P-7																				X	X	X								
	R-3																				X										
	S-3																				X										
	P-3																				X	X	X								
	Q-5																					X									
	P-4																						X								
17-Aug	P-4																			X				X							
	P-5																			X				X							
	P-6															X								X	X						
	P-7															X									X						
19-Aug	P-8																				X					X					
	P-9																				X					X					
	P-10															X											X	X		X	
	R-7																X											X	X		
	S-7																X												X		
	T-7																X												X		
21-Aug	P-9																														X
28-Aug	P-9																														X
	P-8																														X
31-Aug	P-8																														X
23-Sep	P-10																														X

Notes
1. OFFSITE: Soil from these areas stockpiled temporarily pending off-site disposal

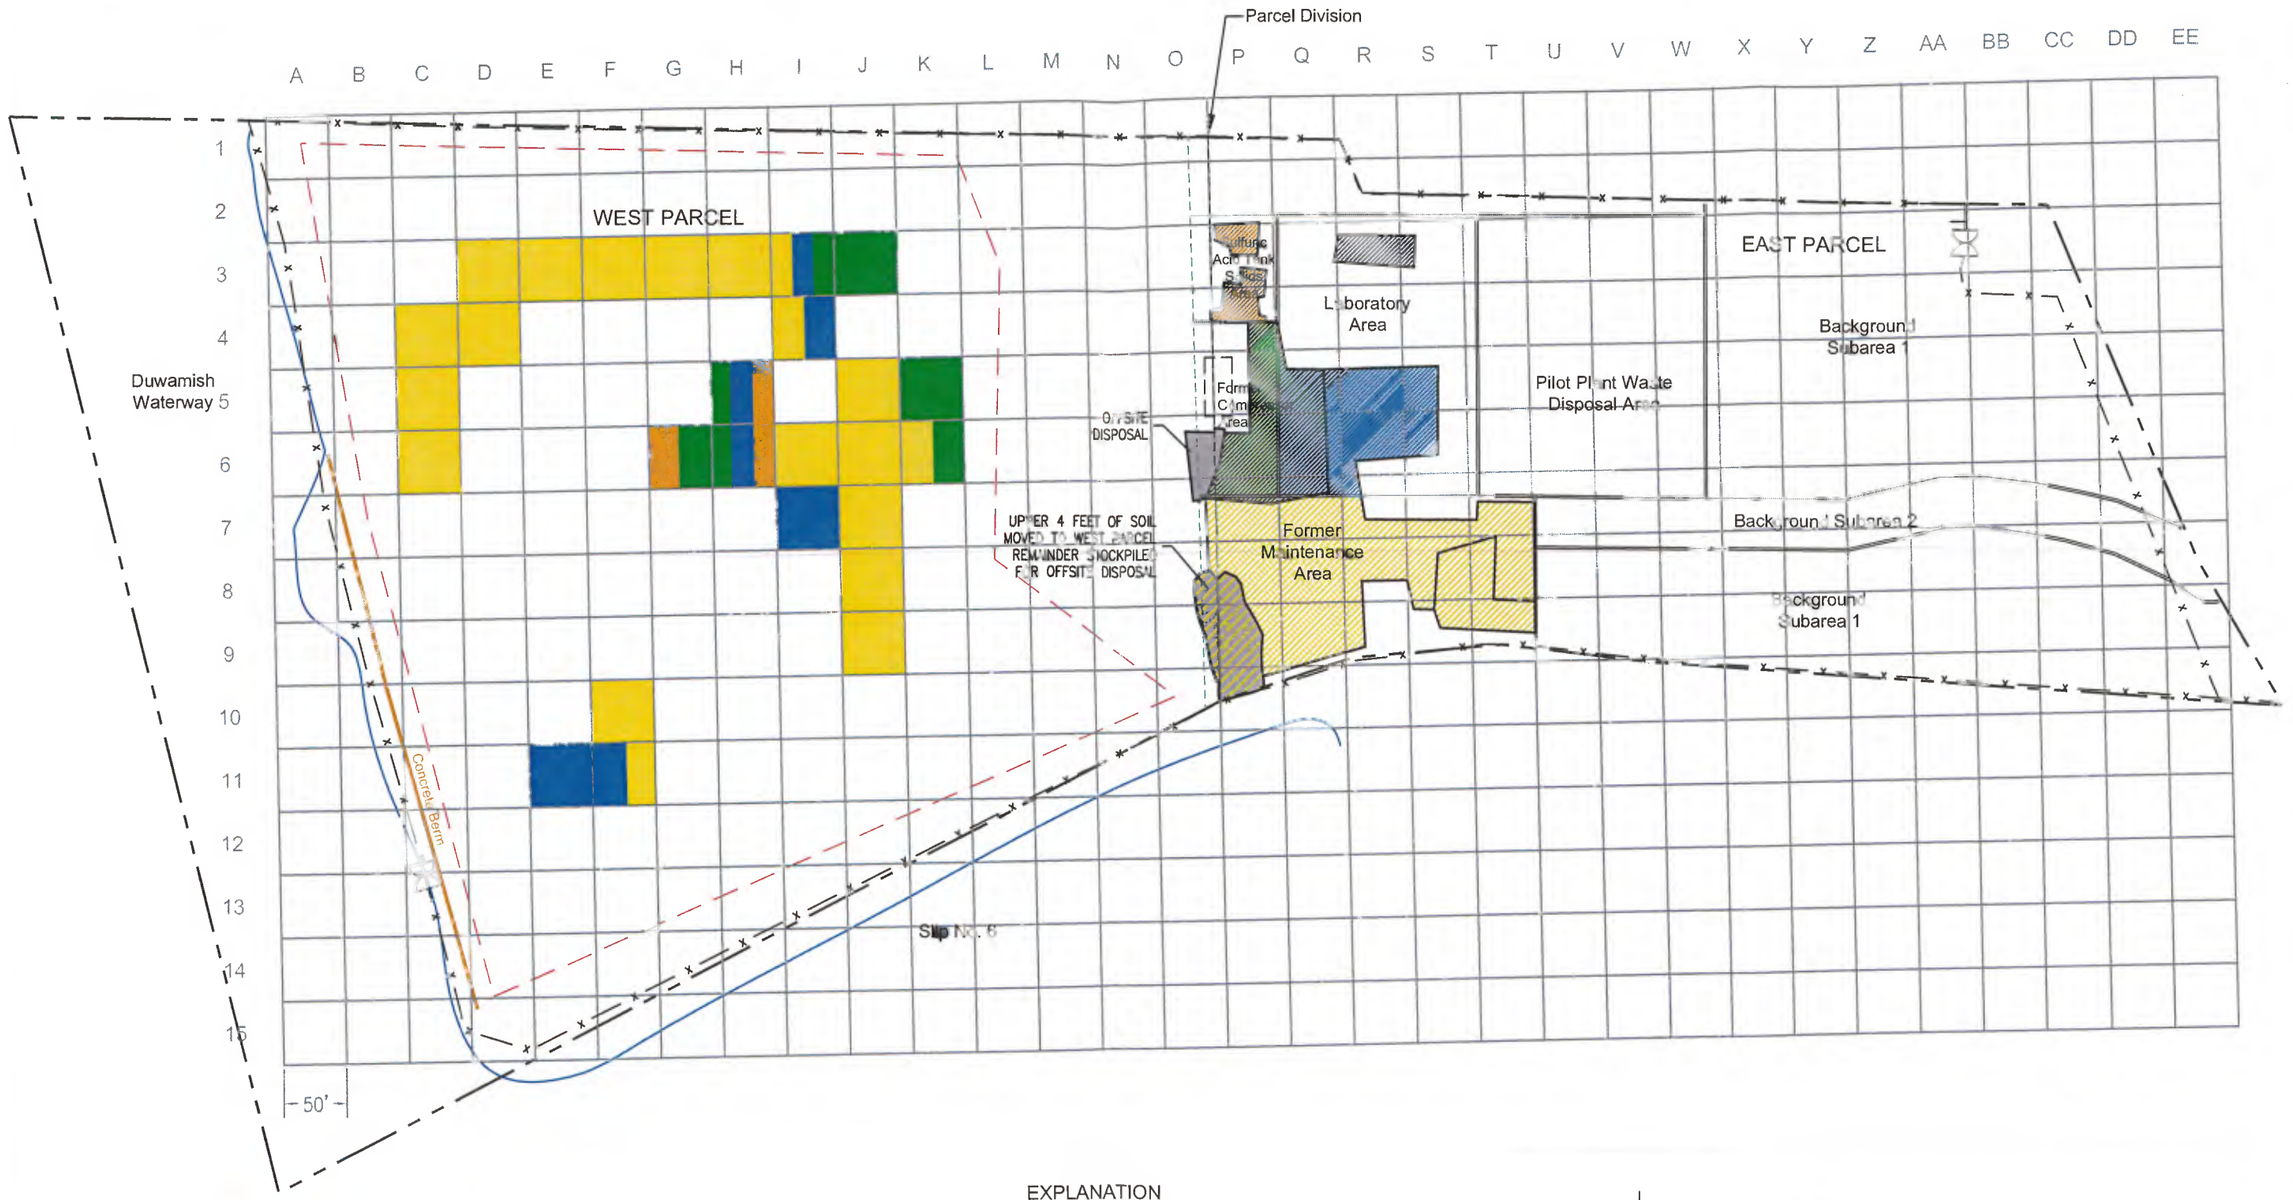

SOIL EXCAVATION PLACEMENT

- Sulfuric Acid Tank Solids Area
- Former Compressor Area
- Laboratory Area
- Former Maintenance Area

SOIL EXCAVATION ORIGIN

- Sulfuric Acid Tank Solids Area
- Former Compressor Area
- Laboratory Area
- Former Maintenance Area
- Soil for offsite disposal

EXPLANATION

- Barrier Wall
- Parcel Boundary
- Surveyed Location of Parcel Boundary
- GPS Estimated Field Location of Parcel Boundary
- Investigation Area
- Fence

N

0 60 120

APPROXIMATE SCALE IN FEET

ORIGIN AND PLACEMENT OF EXCAVATED EAST PARCEL SOIL
East Parcel Soil Characterization and Voluntary Interim Measure Report
Former Rhone-Poulenc Site
Tukwila, Washington

By: APS	Date: 09/29/06	Project No. 8769.006/2
Geomatrix		Figure D-1

Plot Date: 09/29/06 - 2:03pm, Plotted by: astenberg
Drawing Path: S:\8769_2006\023_EPSC-VIM_Report\CADD\, Drawing Name: ExcavSoilPlePlace_EPSC-VIM.dwg