REVISIONS			
REV	DESCRIPTION	DATE	APPROVED
A	ISSUED FOR BID	03 SEP 2018	PSMITH

1. SURVEY AND METADATA:
   - DATUM: CHICAGO CITY DATUM NAVD 88 (CORRECTED TO NAVD 88 = +580.18')
   - THIS DRAWING IS NOT A LEGAL SURVEY OR BOUNDARY SURVEY AND IS TO BE USED FOR GENERAL ARRANGEMENT PURPOSES ONLY TO DETERMINE LAYOUT FOR THE REPAIRS OF THE SHEET PILE WALL.
   - DATE: 09 JULY 2018.

SPOT ELEVATION DATA

PT	DESCRIPTION	ELEVATION
219	WATER EDGE	6.36
218	WATER EDGE	4.73
202	WATER EDGE	3.43
166	WATER EDGE	4.62
424	WATER EDGE	4.09
423	WATER EDGE	4.27
416	WATER EDGE	4.20
417	WATER LEVEL	1.07
415	WATER EDGE	4.30
348	CONCRETE PAD	10.18
316	WATER EDGE	4.46
317	WATER LEVEL	1.38
315	WATER EDGE	4.54
381	WATER EDGE	2.97
289	WATER EDGE	3.94
290	WATER LEVEL	1.01

BENCHMARK DATA

BM1: NORTH: 1839002.708
EAST: 1200942.954
ELEV: 6.27 (CCD)

BM2 NORTH: 1838416.205
EAST: 1200368.729
ELEV: 4.75 (CCD)

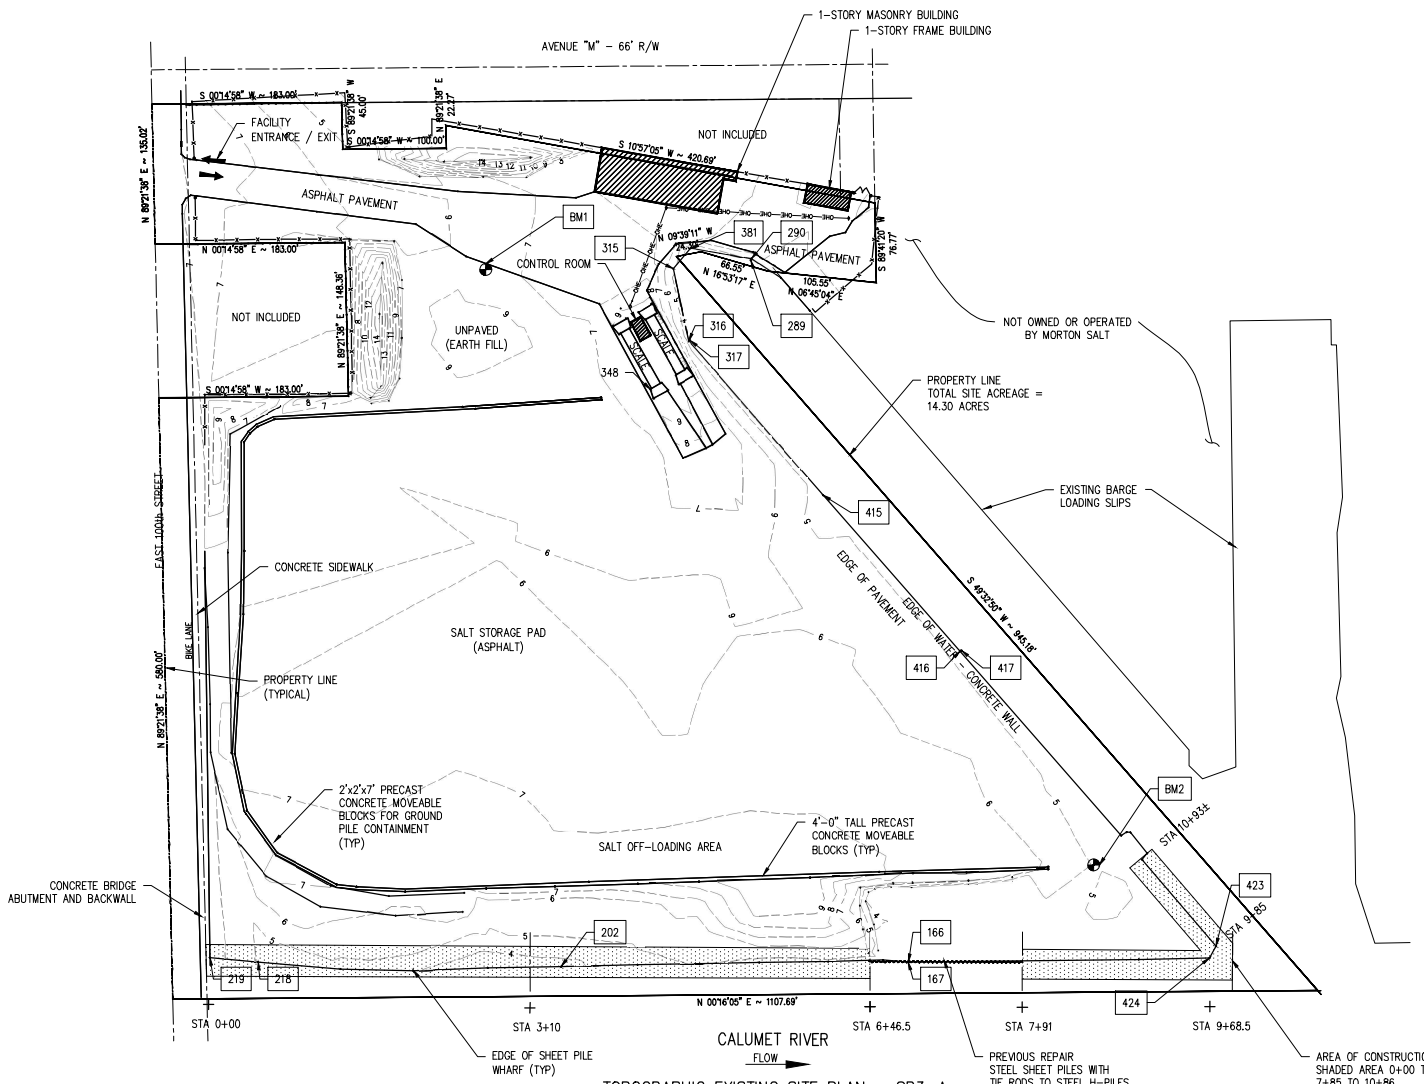

TOPOGRAPHIC EXISTING SITE PLAN – SP3-A

SCALE: 1" = 120'

NOT FOR CONSTRUCTION
ISSUED FOR BID 9/30/18

MORTON SALT

PROJECT NO. 291.18	
APPROVALS	DATE
ENGINEER PAG	–
DRAWN PAG	–
CHECKED PLS	–
APPROVED –	–

SMITH LASALLE
CONSULTING ENGINEERS - FRANKLIN PARK, ILLINOIS

MORTON SALT, INC.
CHICAGO, ILLINOIS

CALUMET RIVER WHARF REPAIRS
TOPOGRAPHIC EXISTING SITE PLAN

DRAWING SCALE: AS NOTED
IF SHEET SIZE IS OTHER THAN 11"x17" IT IS A CHANGED PRINT. SCALE ACCORDINGLY

DWG. NO. SP3

REV. A