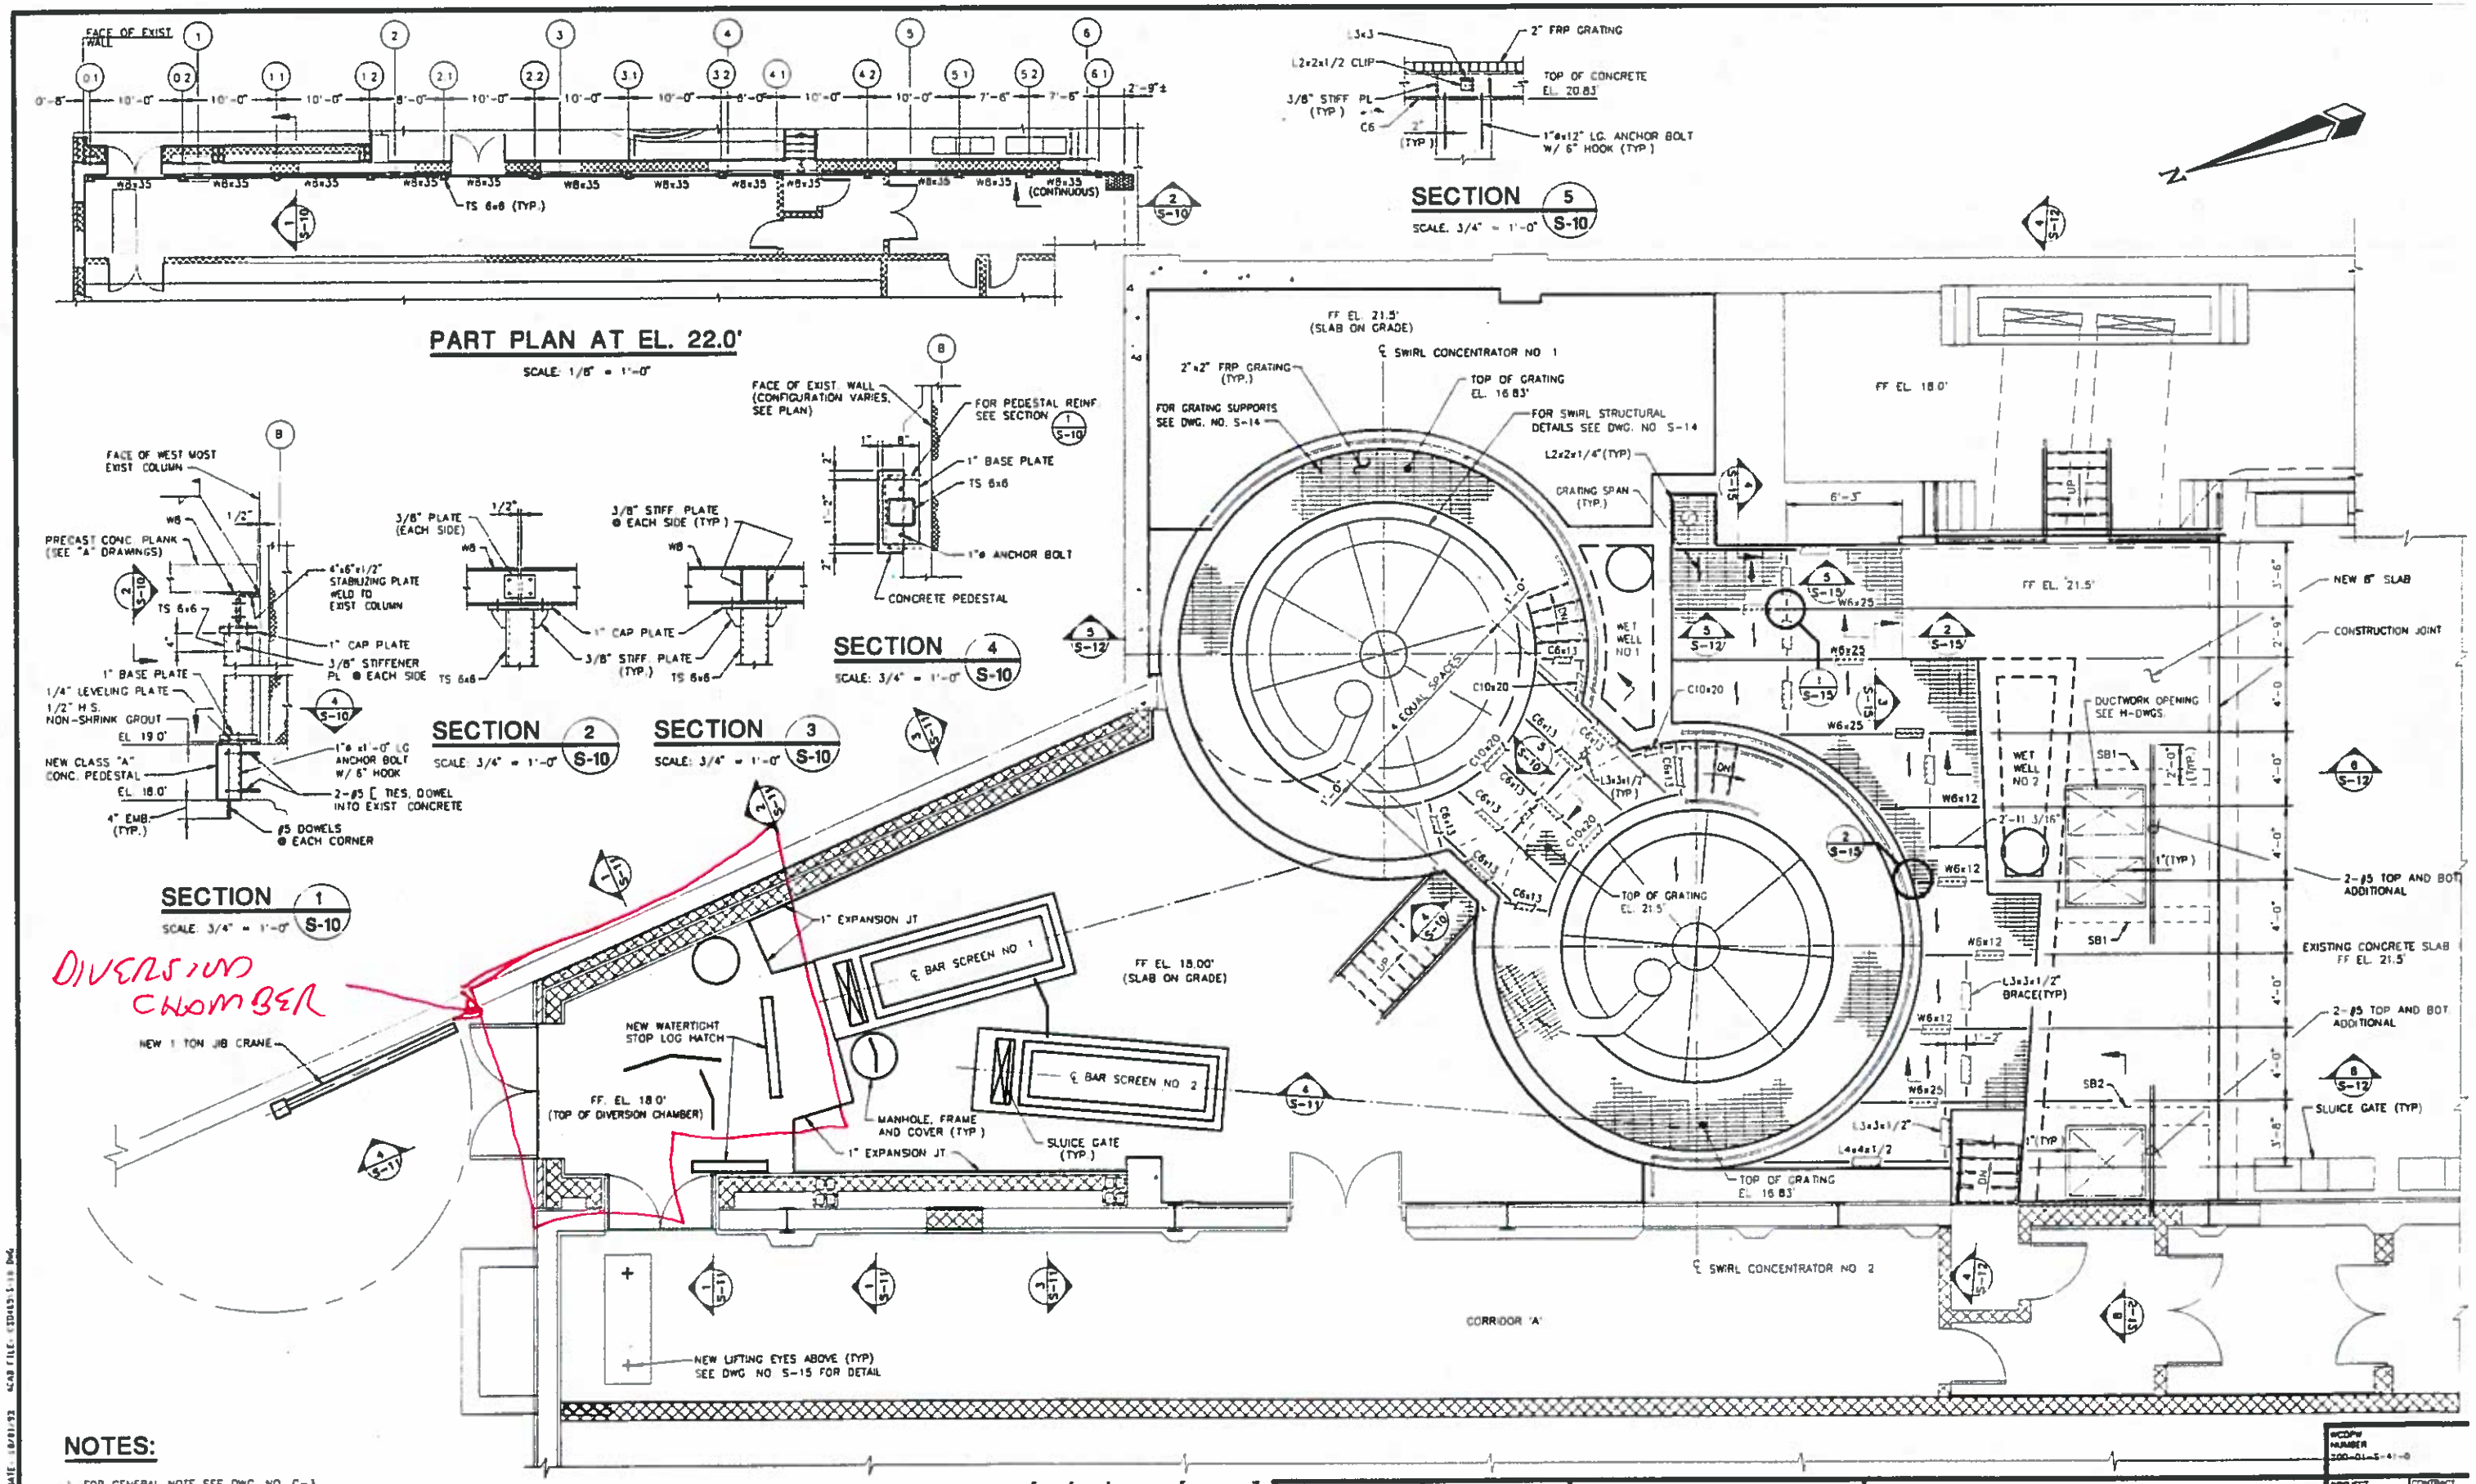

NOTES:

1. FOR GENERAL NOTE SEE DWG. NO C-3
2. FOR GENERAL STRUCTURAL NOTE SEE DWG. NO. S-19
3. FOR CONCRETE BEAM SCHEDULE SEE DWG NO. S-17

PLAN AT EL. 22.0'

SCALE: 1/4" = 1'-0"

1/8" = 1'-0"
3/4" = 1'-0"
1/4" = 1'-0"

NO ALTERATION PERMITTED HEREON EXCEPT AS PROVIDED UNDER SECTION 7209 SUBDIVISION 2 OF THE NEW YORK STATE EDUCATION LAW

Designed by H.F.
Drawn by S.C.
Checked by J.M.G.

SWIRL CONCENTRATOR AREA
UPPER PLAN

SAVIN ENGINEERS, P.C.
TARRYTOWN, NEW YORK

WESTCHESTER COUNTY NEW YORK
DEPARTMENT OF PUBLIC WORKS
DIVISION OF ENGINEERING

YONKERS COMBINED SEWER OVERFLOW PROGRAM
PHASE IV & V
YONKERS NEW YORK

WCDPW NUMBER 300-01-5-41-0
PROJECT NUMBER 82-310
CONTRACT NUMBER 83-417
SHEET NO 41 OF 99
SCALE AS SHOWN
DATE OCTOBER 1, 1993
DRAWING NO. S-10