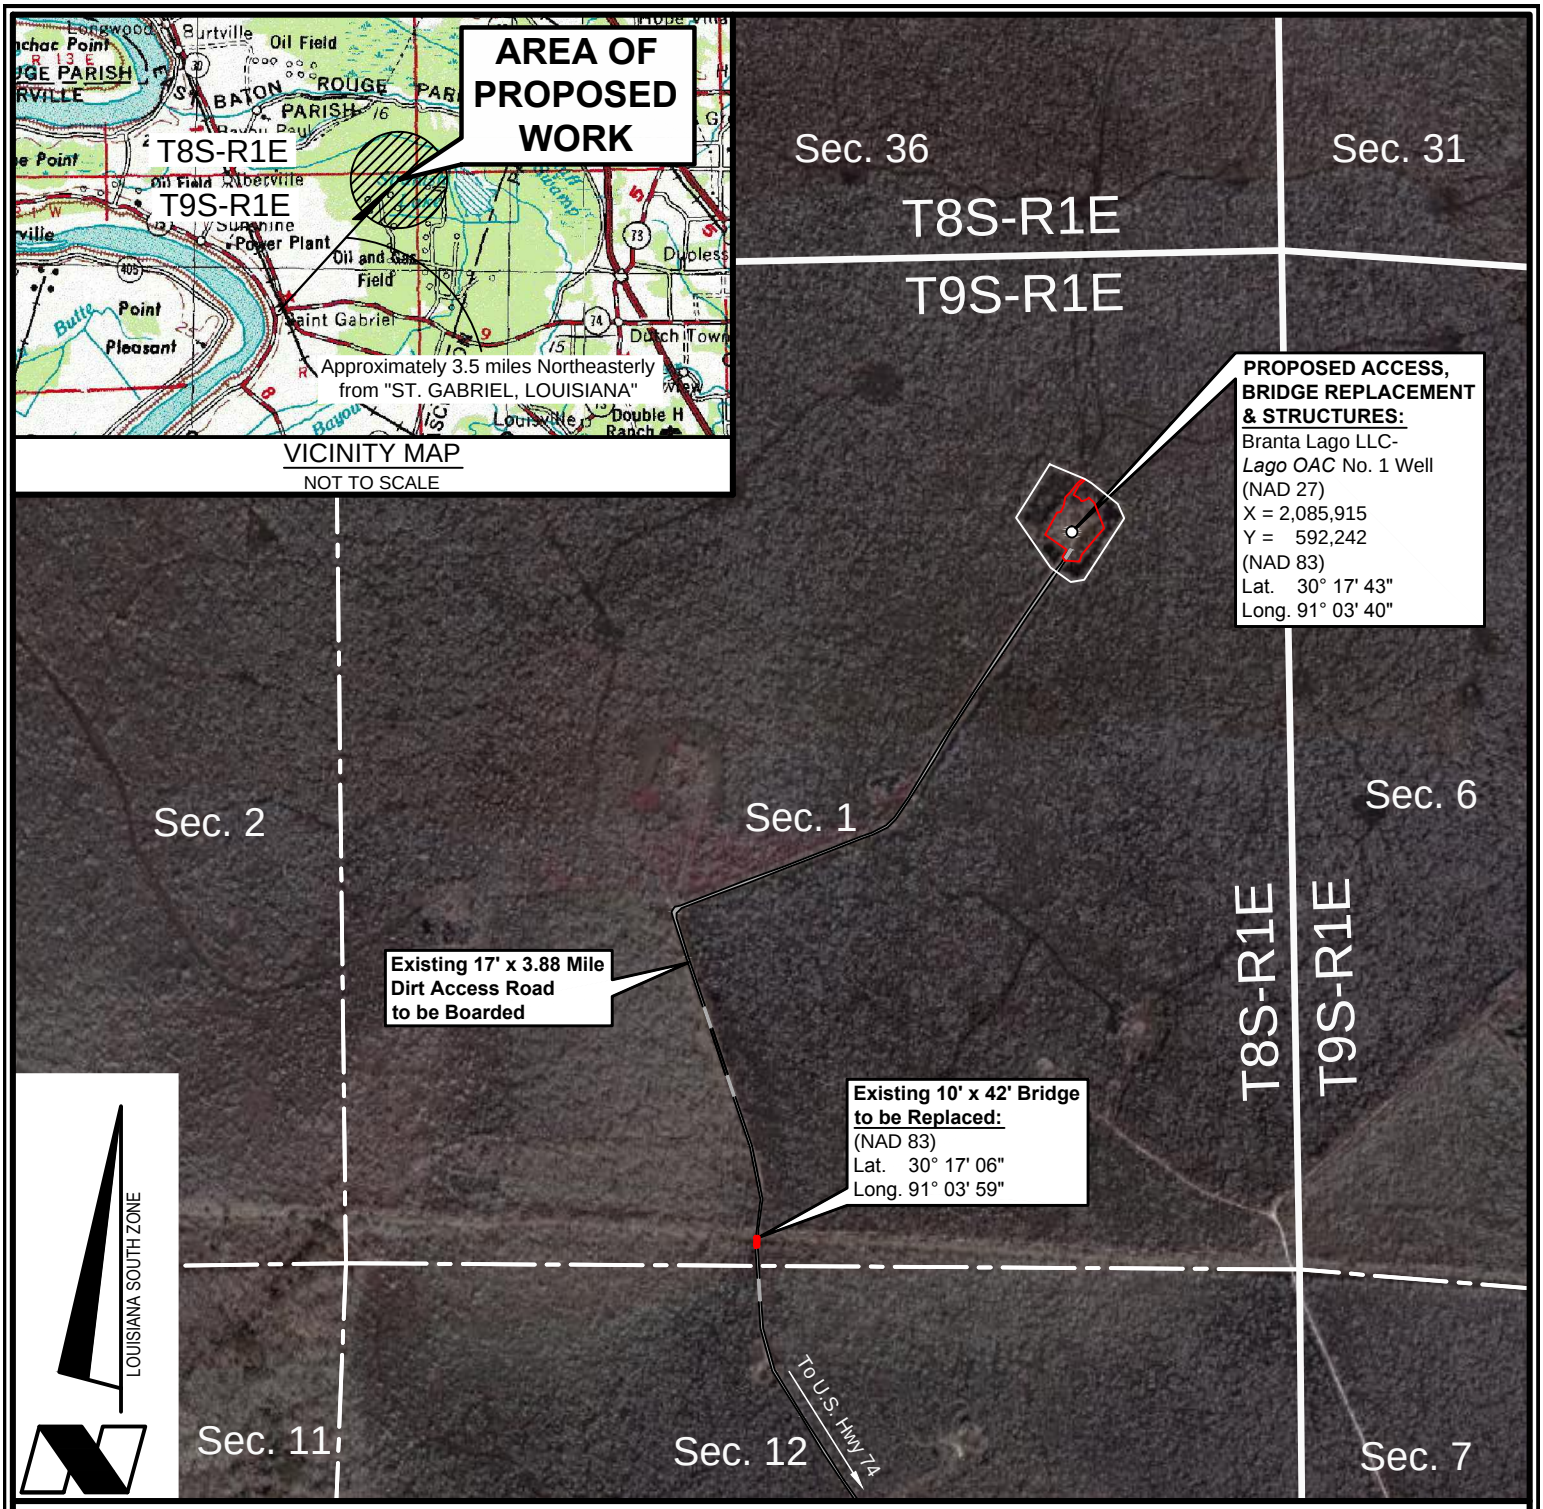

NOTE:
THE CONTENTS OF THESE PLANS ARE INTENDED EXCLUSIVELY FOR THE PURPOSE OF OBTAINING ENVIRONMENTAL COMPLIANCE PERMITS

VICINITY MAP

1000' 0 500' 1000'
Scale: 1" = 1000'

BRANTA LAGO LLC

PROPOSED ACCESS, BRIDGE REPLACEMENT & STRUCTURES
Lago OAC No. 1 Well
Section 1, T9S-R1E
Iberville Parish, Louisiana

FENSTERMAKER
Lafayette New Orleans Houston
135 Regency Sq. Lafayette, LA 70508
Ph. 337-237-2200 Fax. 337-232-3299
www.fenstermaker.com

DRAWN BY: MBD	REVISED:	DATE: 08/08/2014
PROJ. MGR.: RLL		SHEET 1 OF 4 SHEETS
FILENAME: T:\2014\2145356\DWG\LAGO OAC #1_COE PLANS.dwg		

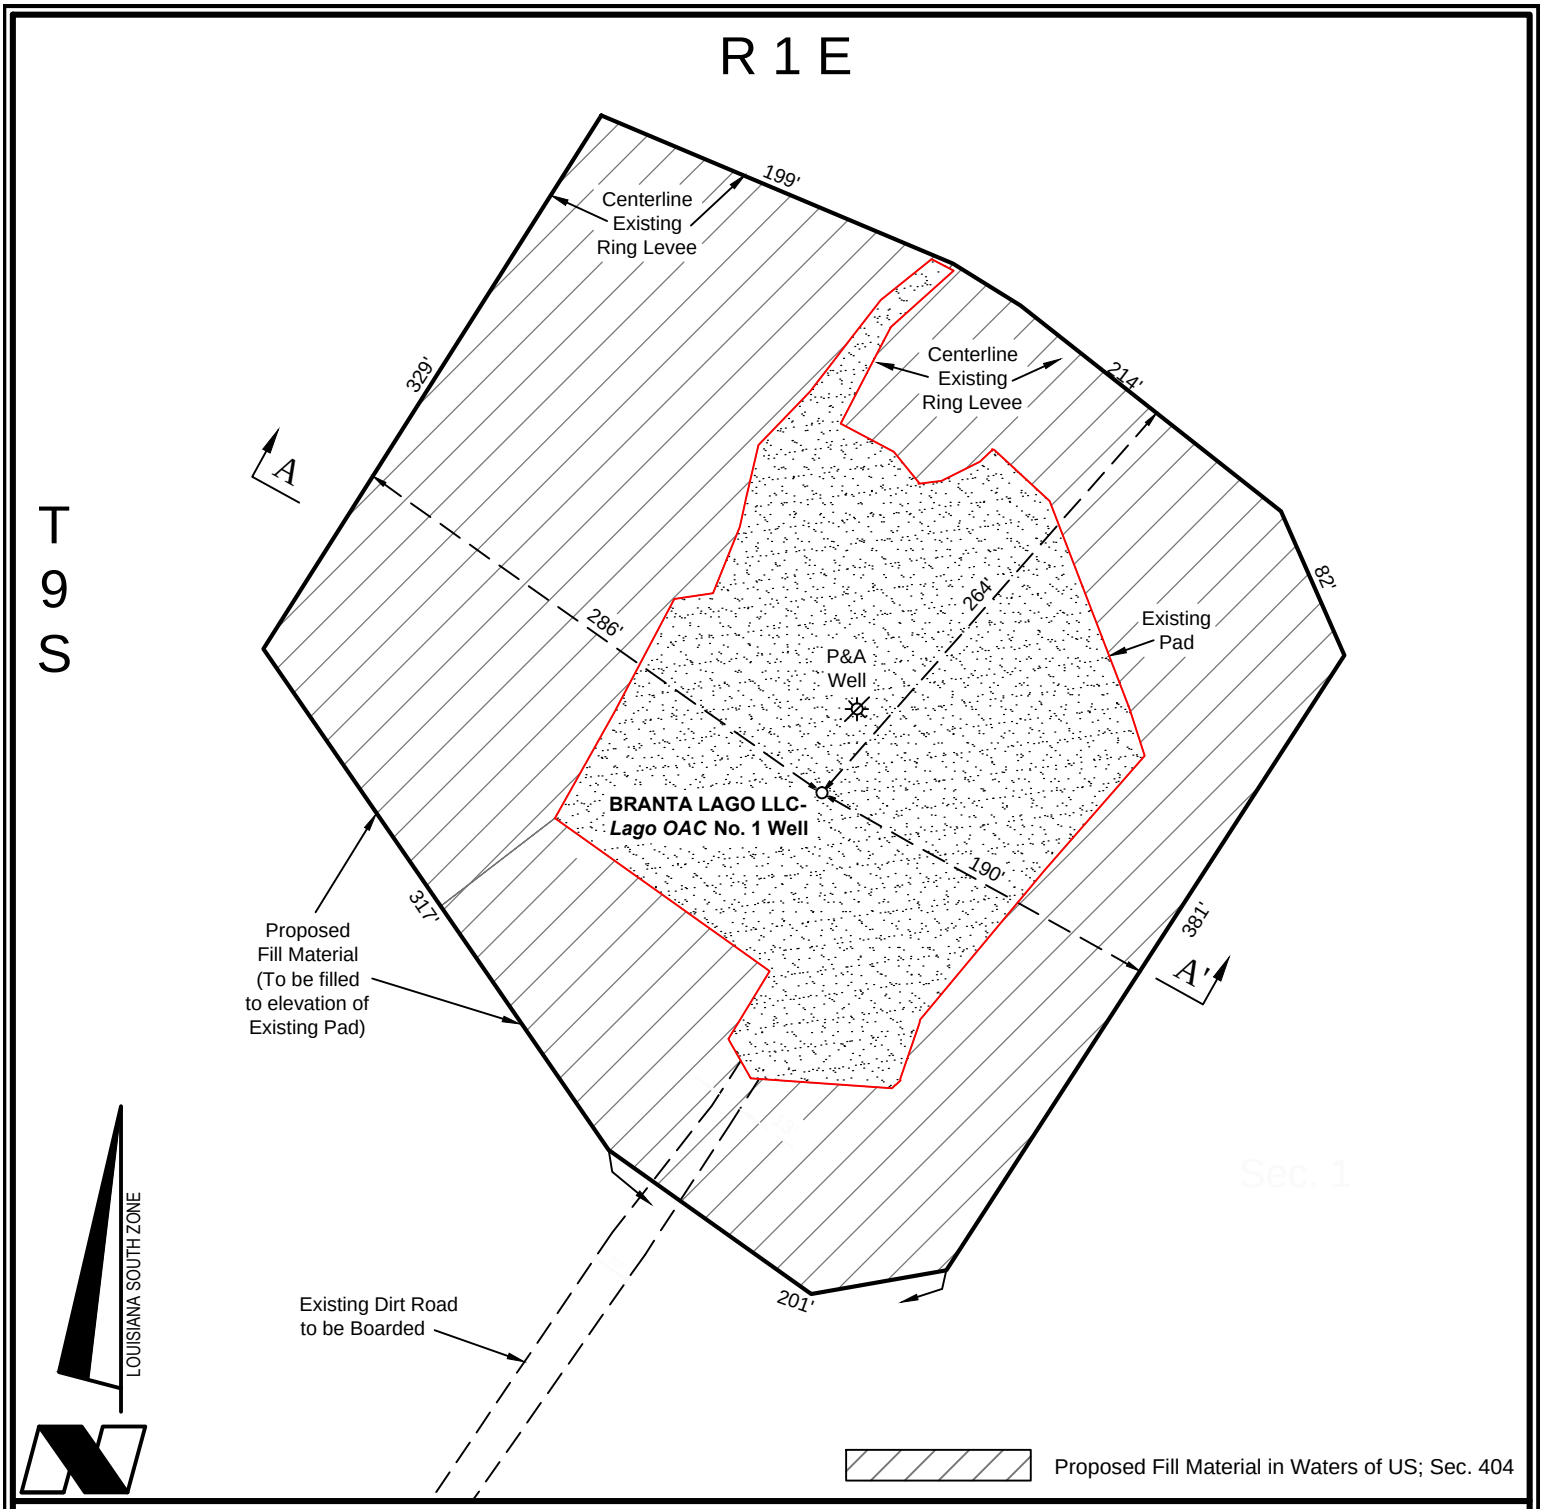

NOTE:
THE CONTENTS OF THESE PLANS ARE INTENDED EXCLUSIVELY FOR THE PURPOSE OF OBTAINING ENVIRONMENTAL COMPLIANCE PERMITS

PLAN VIEW - DRILLSITE

100' 0 50' 100'
Scale: 1" = 100'

BRANTA LAGO LLC

PROPOSED ACCESS, BRIDGE REPLACEMENT & STRUCTURES
Lago OAC No. 1 Well
Section 1, T9S-R1E
Iberville Parish, Louisiana

FENSTERMAKER
Lafayette New Orleans Houston
135 Regency Sq. Lafayette, LA 70508
Ph. 337-237-2200 Fax. 337-232-3299
www.fenstermaker.com

DRAWN BY: MBD	REVISED:	DATE: 08/08/2014
PROJ. MGR.: RLL		SHEET 2 OF 4 SHEETS
FILENAME: T:\2014\2145356\DWG\LAGO OAC #1_COE PLANS.dwg		

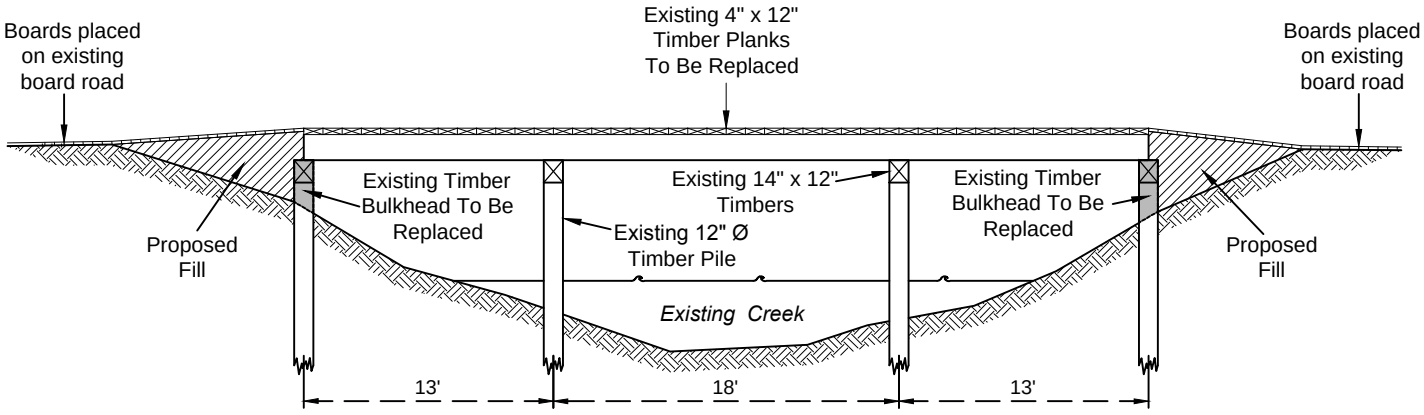

CROSS SECTION B-B'

Not to Scale

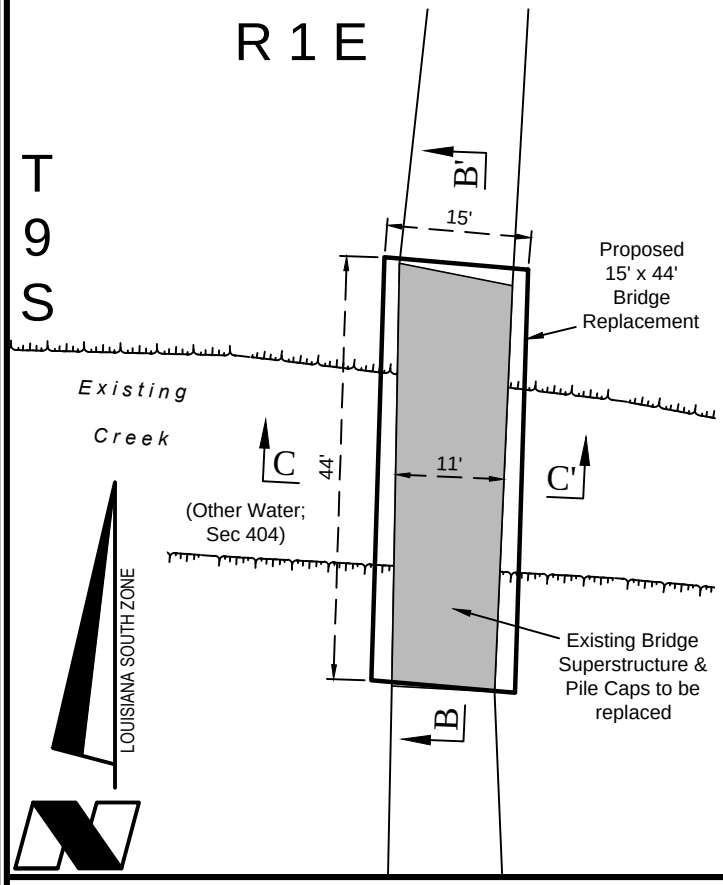

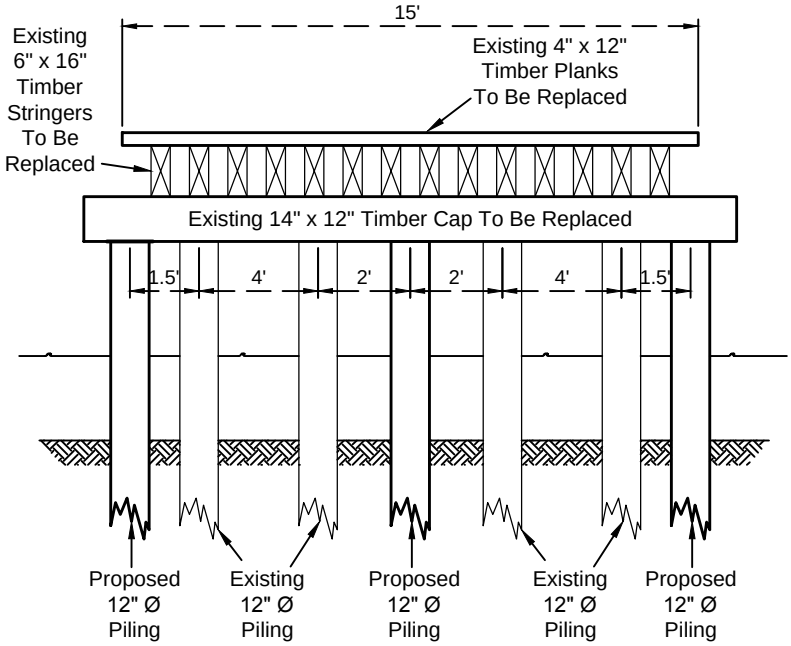

CROSS SECTION C-C'

Not to Scale

NOTE:
THE CONTENTS OF THESE PLANS ARE INTENDED EXCLUSIVELY FOR THE PURPOSE OF OBTAINING ENVIRONMENTAL COMPLIANCE PERMITS

PLAN VIEW - BRIDGE REPLACEMENT

20' 0 10' 20'
Scale: 1" = 20'

BRANTA LAGO LLC

PROPOSED ACCESS, BRIDGE REPLACEMENT & STRUCTURES

Lago OAC No. 1 Well

Section 1, T9S-R1E

Iberville Parish, Louisiana

FENSTERMAKER
Lafayette New Orleans Houston
135 Regency Sq. Lafayette, LA 70508
Ph. 337-237-2200 Fax. 337-232-3299
www.fenstermaker.com

DRAWN BY: MBD	REVISED:	DATE: 08/08/2014
PROJ. MGR.: RLL		SHEET 3 OF 4 SHEETS
FILENAME: T:\2014\2145356\DWG\LAGO OAC #1_COE PLANS.dwg		

TOTAL FILL REQUIRED FOR DRILLSITE IN WATERS OF US (SEC. 404). . . . . 14,968 CU. YDS.

NOTES:

1. In order to ensure the safety of all parties, the permittee shall contact the Louisiana ONE CALL System (1-800-272-3020), a minimum of 48 hours prior to the commencement of any excavation (Digging, Dredging, Jetting, etc.) or demolition activity.
2. Material for drillsite levees to be hauled in.
3. The drillsite will be degraded within 90 days following abandonment.
4. In the event the well is productive, boards may be replaced with gravel or other suitable permitized material and the area restored except for the minimum area required for production.
5. Closed mud system will be used.

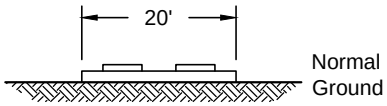

TYPICAL BOARD ROAD

No Scale

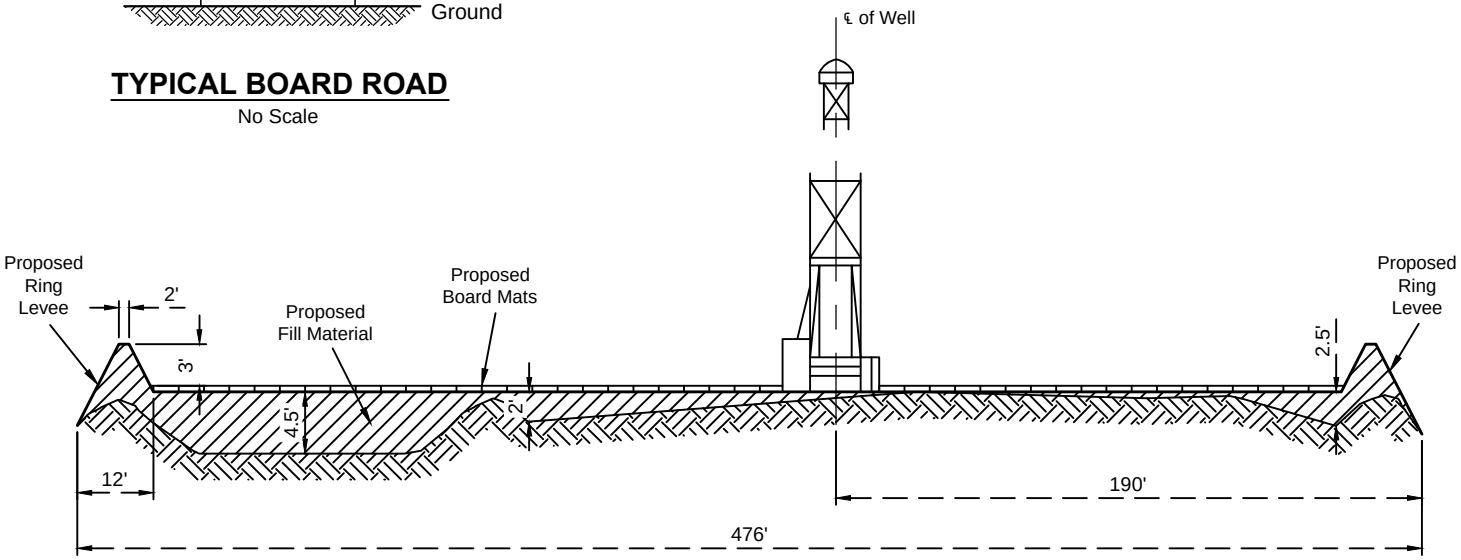

CROSS SECTION A-A'

Not to Scale

NOTE:
THE CONTENTS OF THESE PLANS ARE INTENDED EXCLUSIVELY FOR THE PURPOSE OF OBTAINING ENVIRONMENTAL COMPLIANCE PERMITS

BRANTA LAGO LLC

PROPOSED ACCESS, BRIDGE REPLACEMENT & STRUCTURES

Lago OAC No. 1 Well

Section 1, T9S-R1E

Iberville Parish, Louisiana

FENSTERMAKER

Lafayette New Orleans Houston
135 Regency Sq. Lafayette, LA 70508
Ph. 337-237-2200 Fax. 337-232-3299
www.fenstermaker.com

DRAWN BY: MBD	REVISED:	DATE: 08/08/2014
PROJ. MGR.: RLL		SHEET 4 OF 4 SHEETS
FILENAME: T:\2014\2145356\DWG\LAGO OAC #1_COE PLANS.dwg		