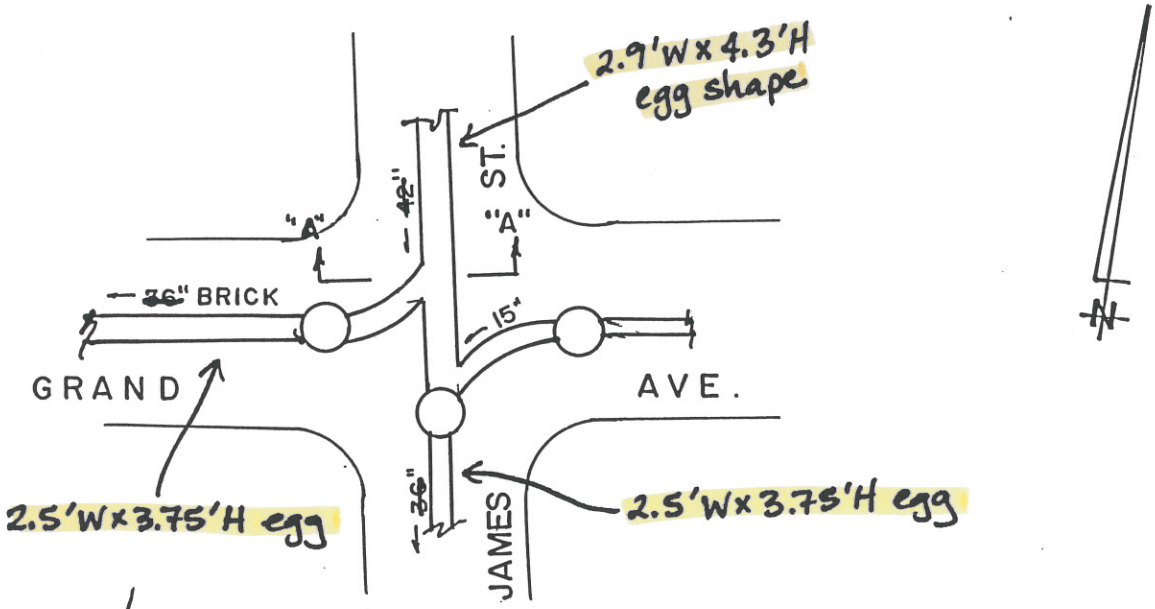

PLAN
N. T. S.

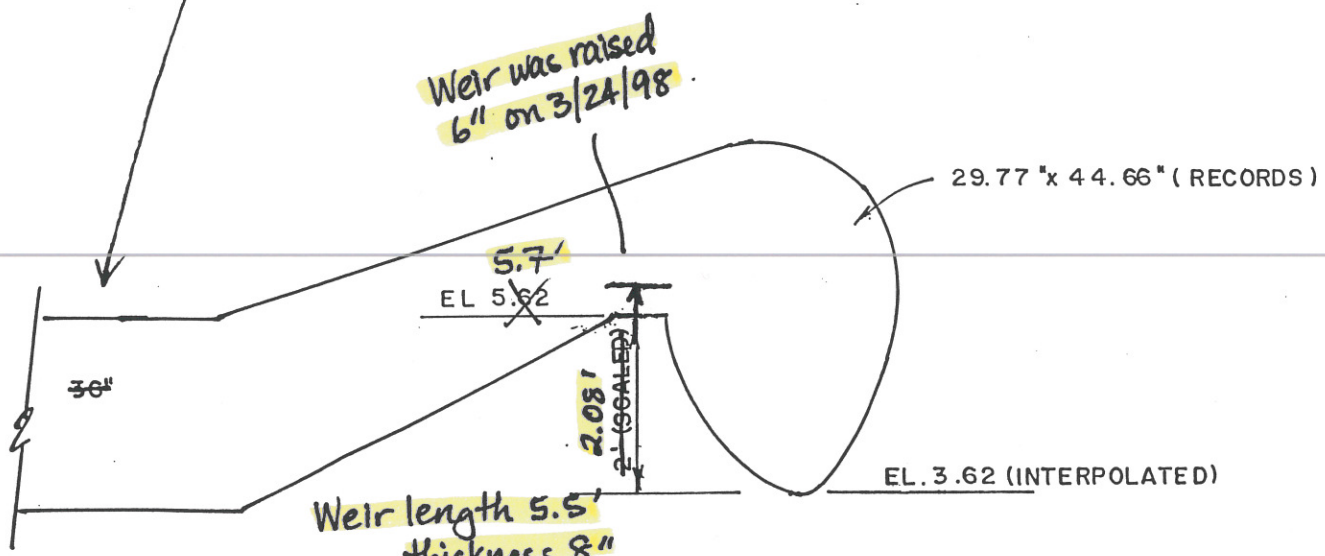

SECTION "A-A"
N. T. S.

LEGEND

WET WEATHER FLOW

DRY WEATHER FLOW

OVERFLOW NO. OS-7/009
GRAND AVE @ JAMES ST.
NEW HAVEN, CONNECTICUT

DATE: 3-25-98

JOB NO. 1146

SHT. NO. 27

JAMES/GRAND

SITE NAME: M-9

OVERFLOW No.:

009

Actual Egg Shape 49 inches High x 30" Wide

Equivalent 42 inch Round

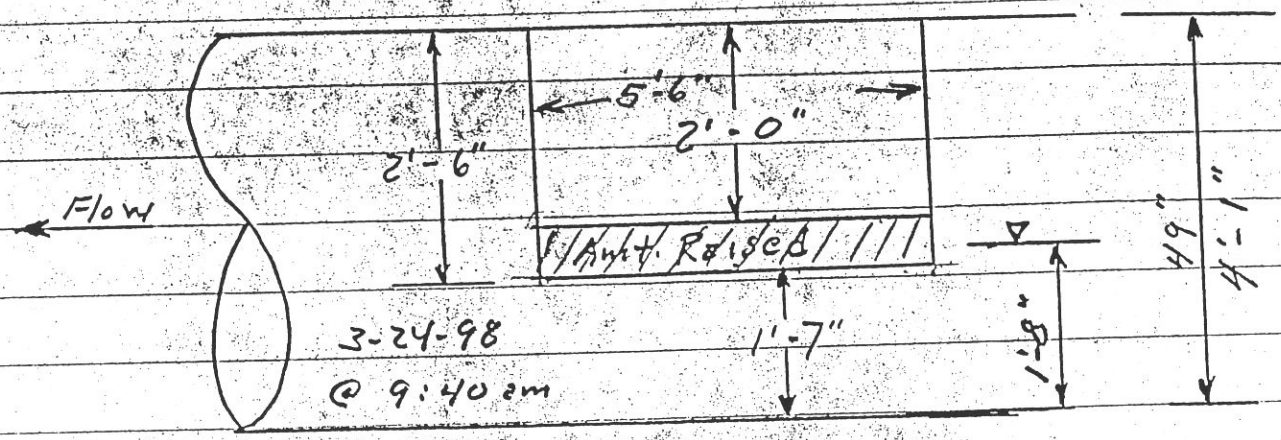

scale: 1/2 inch = 1'-0" feet

Sectional View

Raised 4-7-98 4" free board

009

JAMES/GRAND REGULATOR

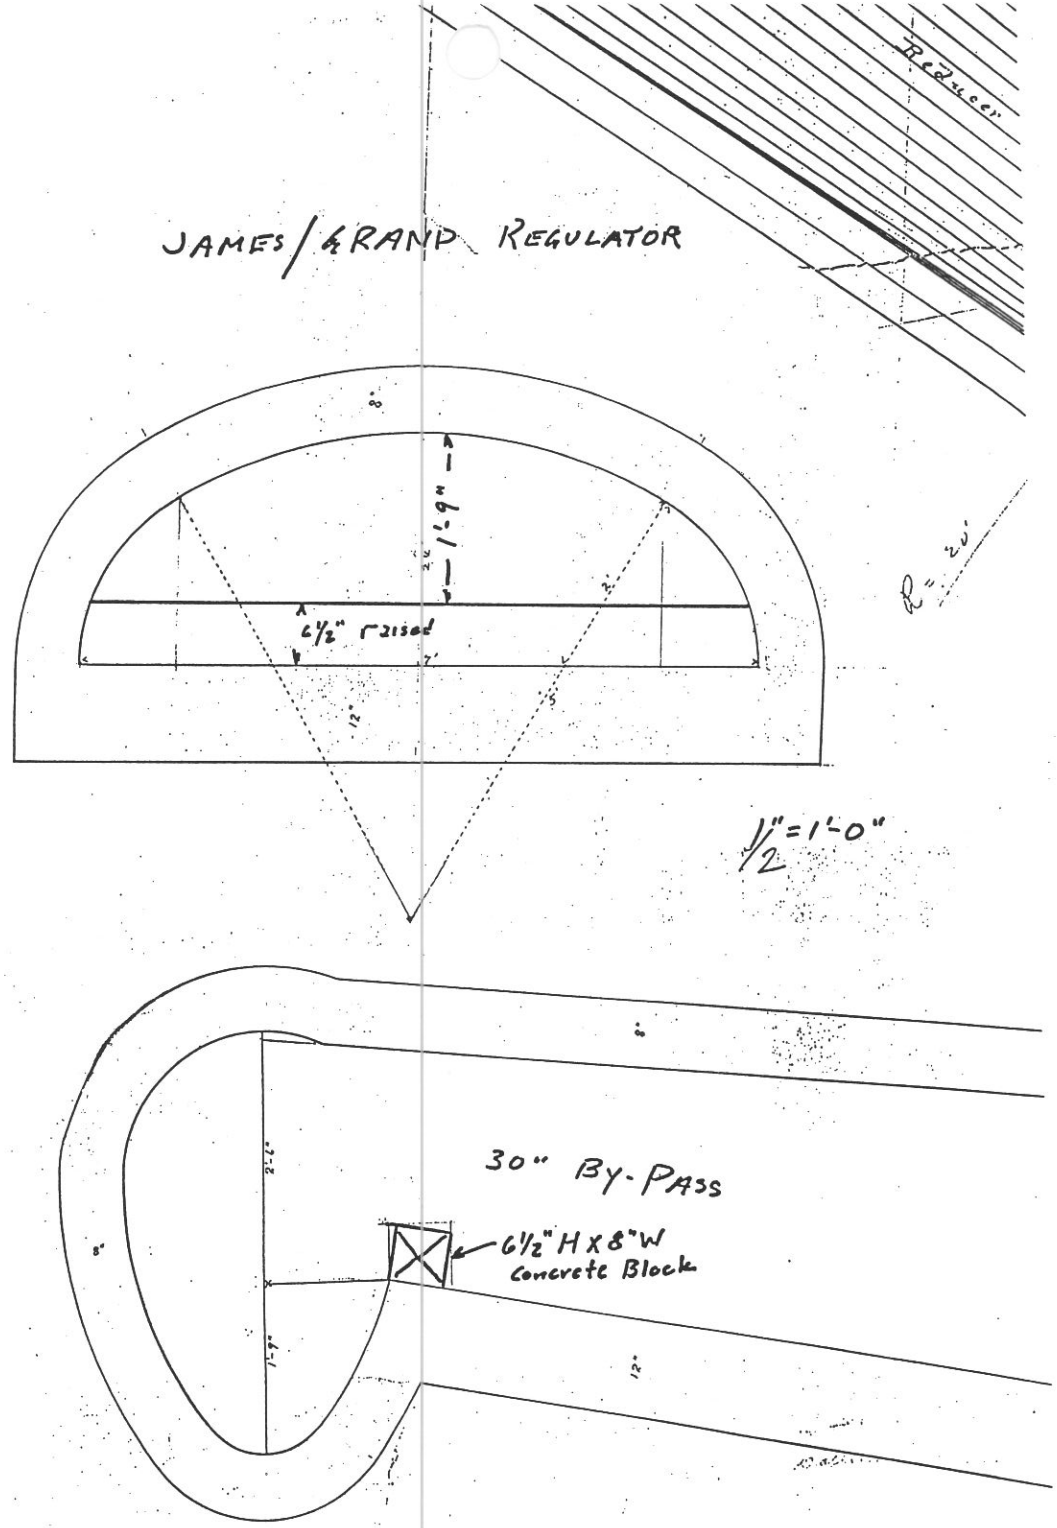

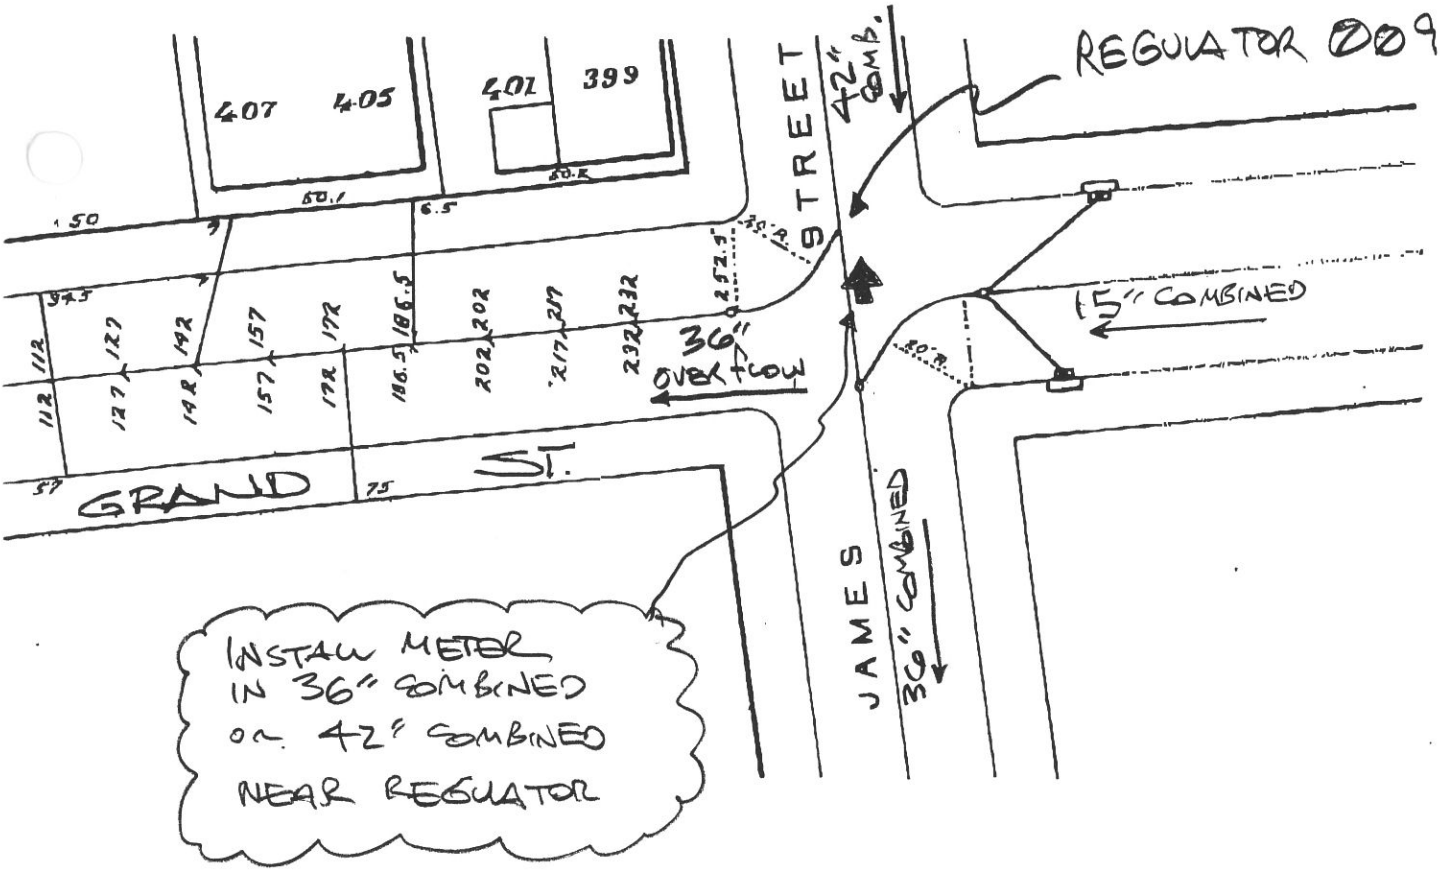

009

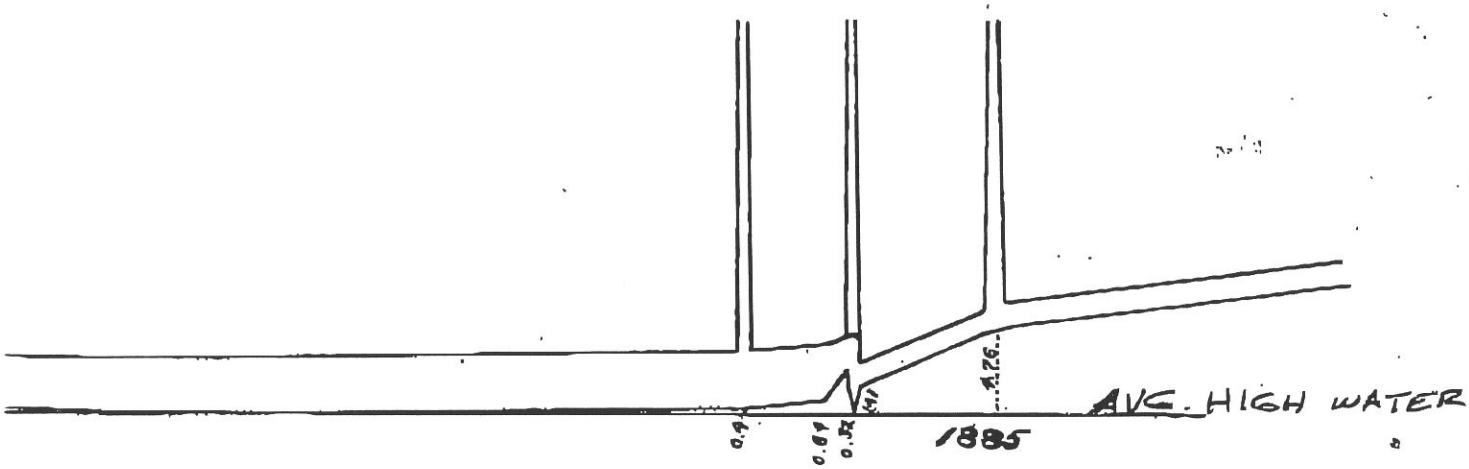

ADD 3.31' TO ELEV.S for CGS

No.