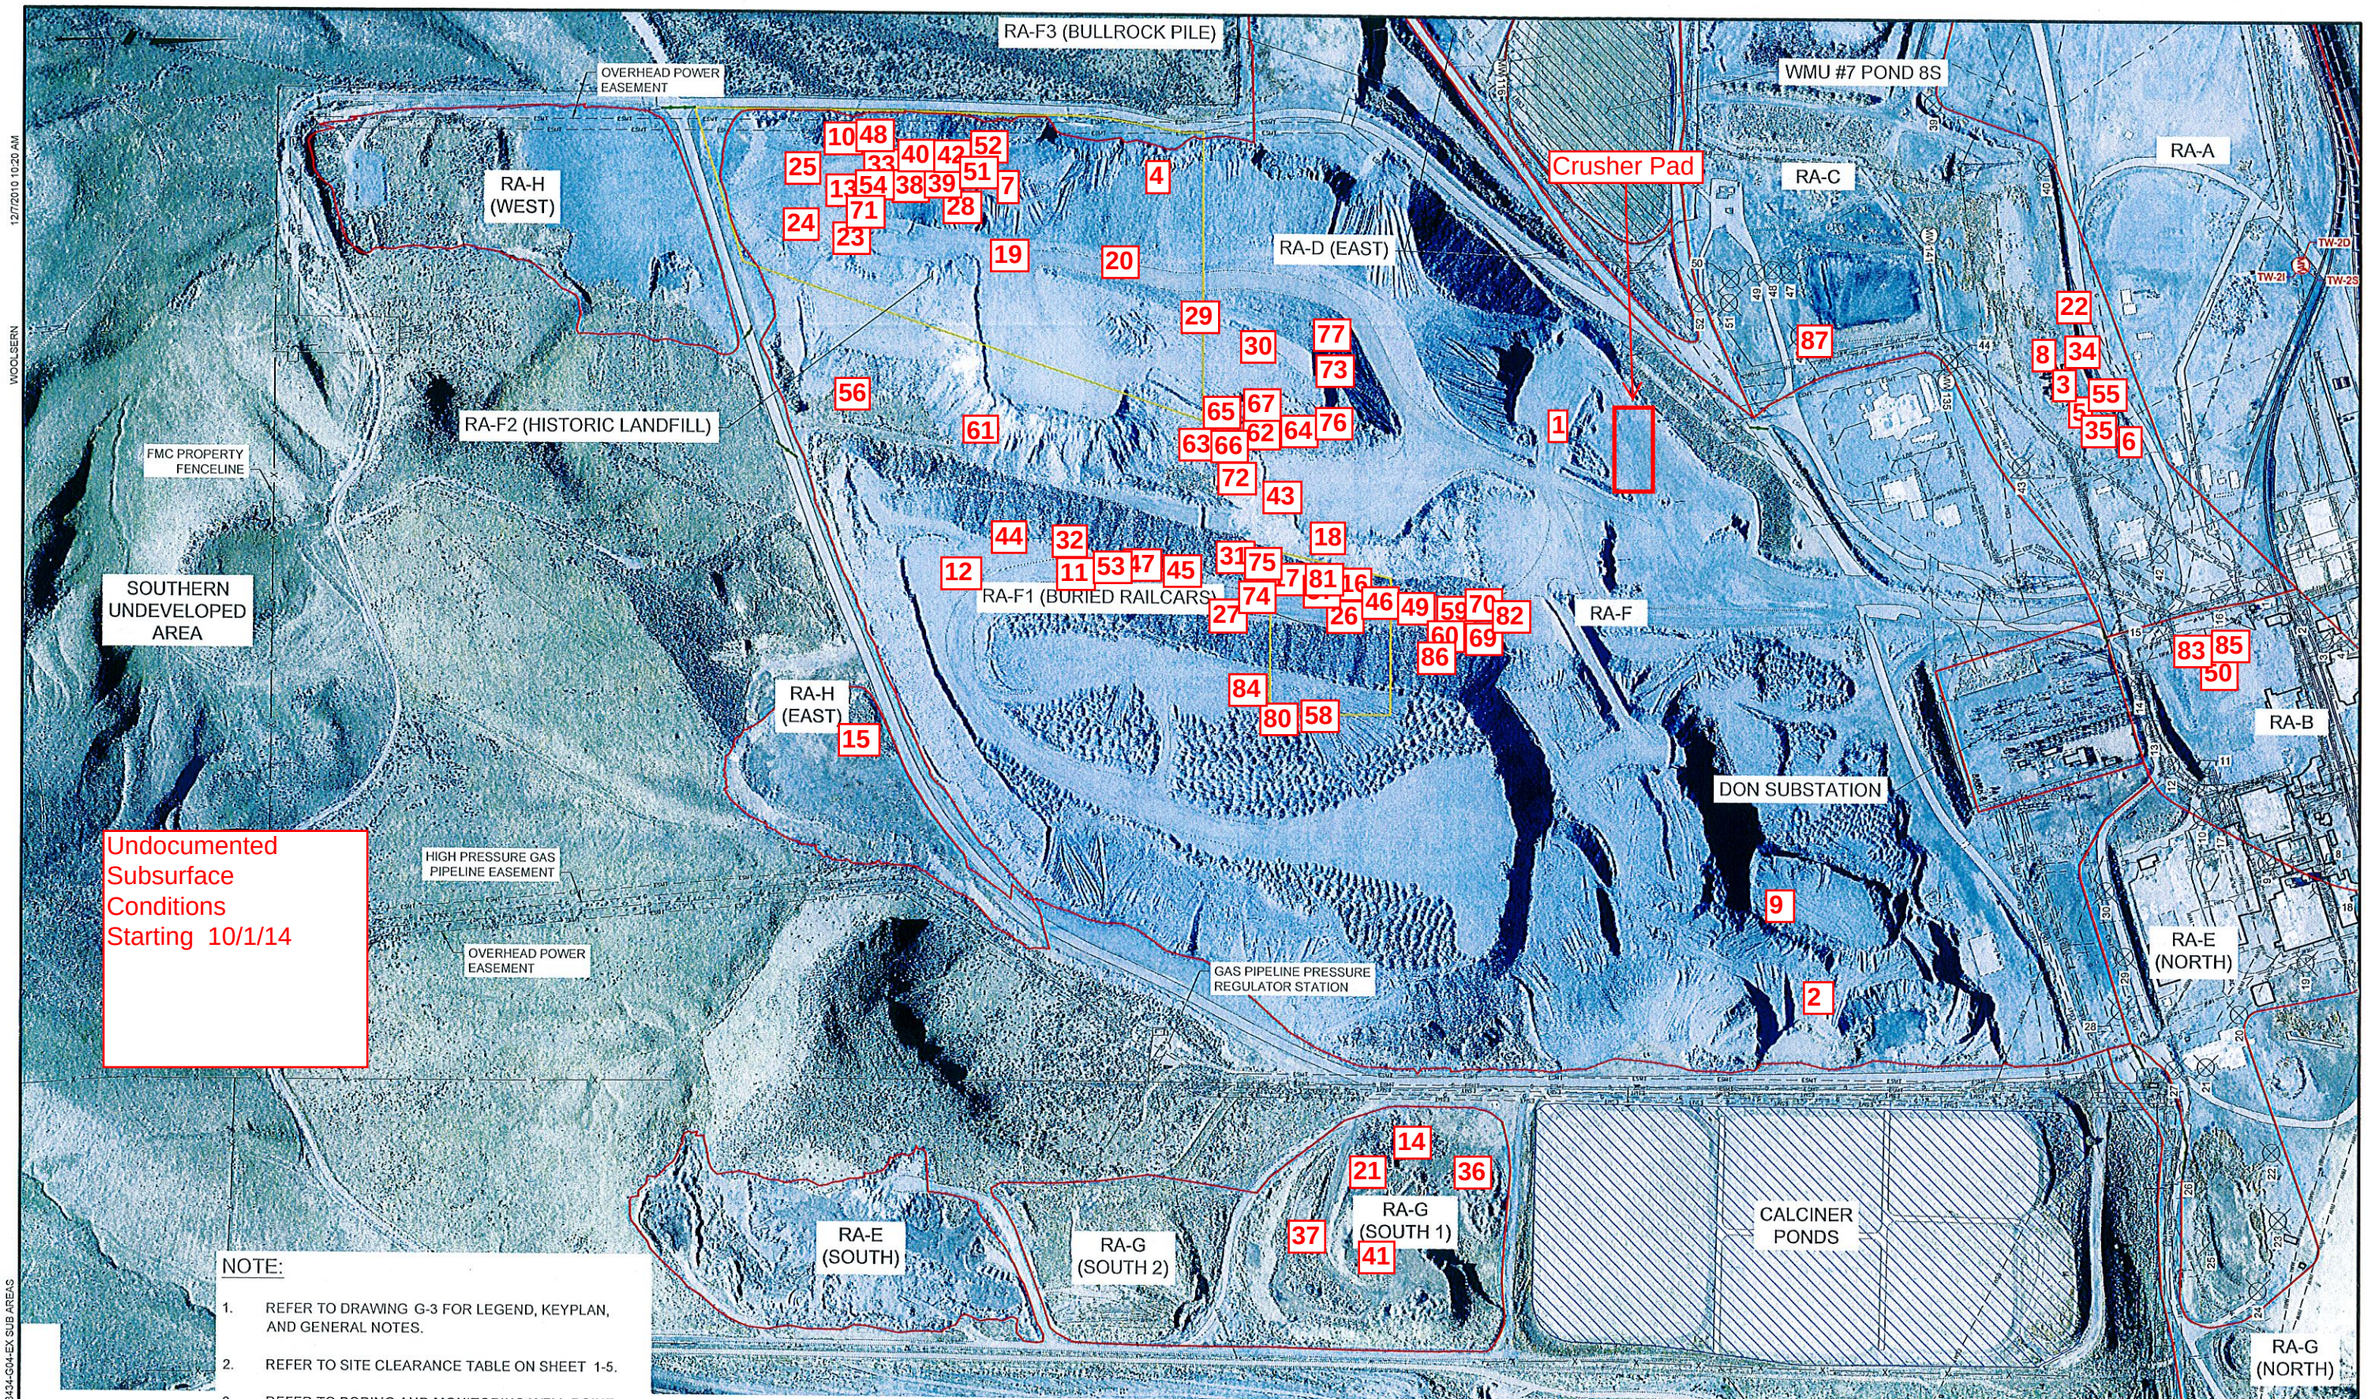

NOTE:

1. REFER TO DRAWING G-3 FOR LEGEND, KEYPLAN, AND GENERAL NOTES.
2. REFER TO SITE CLEARANCE TABLE ON SHEET 1-5.
3. REFER TO BORING AND MONITORING WELL POINT TABLE ON DRAWING G-4 FOR WELLS TO BE RAISED OR ABANDONED.

0 200 400
SCALE IN FEET
CONTOUR INTERVAL = 2 FOOT

REV	DATE	BY	DESCRIPTION
B	06-02-2014	RNW	FINAL SITE-WIDE GRADING PHASE
A	03-03-2014	JTV	30% SUBMITTAL

SCALE: AS NOTED

WARNING: 0 ½ 1 — IF THIS BAR DOES NOT MEASURE 1" THEN DRAWING IS NOT TO SCALE

DESIGNED J. DIXON
DRAWN J VERNER
CHECKED C TOMLINSON

PRELIMINARY DESIGN PHASE - 06-02-2014

NOT FOR CONSTRUCTION
This document is an interim document and not suitable for construction. As an interim document, it may contain data that is potentially inaccurate or incomplete and is not to be relied upon without the express written consent of the preparer.

MWH

FMC

PROJECT LOCATION: POCATELLO, IDAHO
FMC OU REMEDIAL DESIGN
EXISTING SITE CONDITIONS - AREA 1

DRAWING 1-2

C:\pwworkdir\dms05210\10503434-G04-EX SUB AREAS
WOOLSERN 12/7/2010 10:20 AM