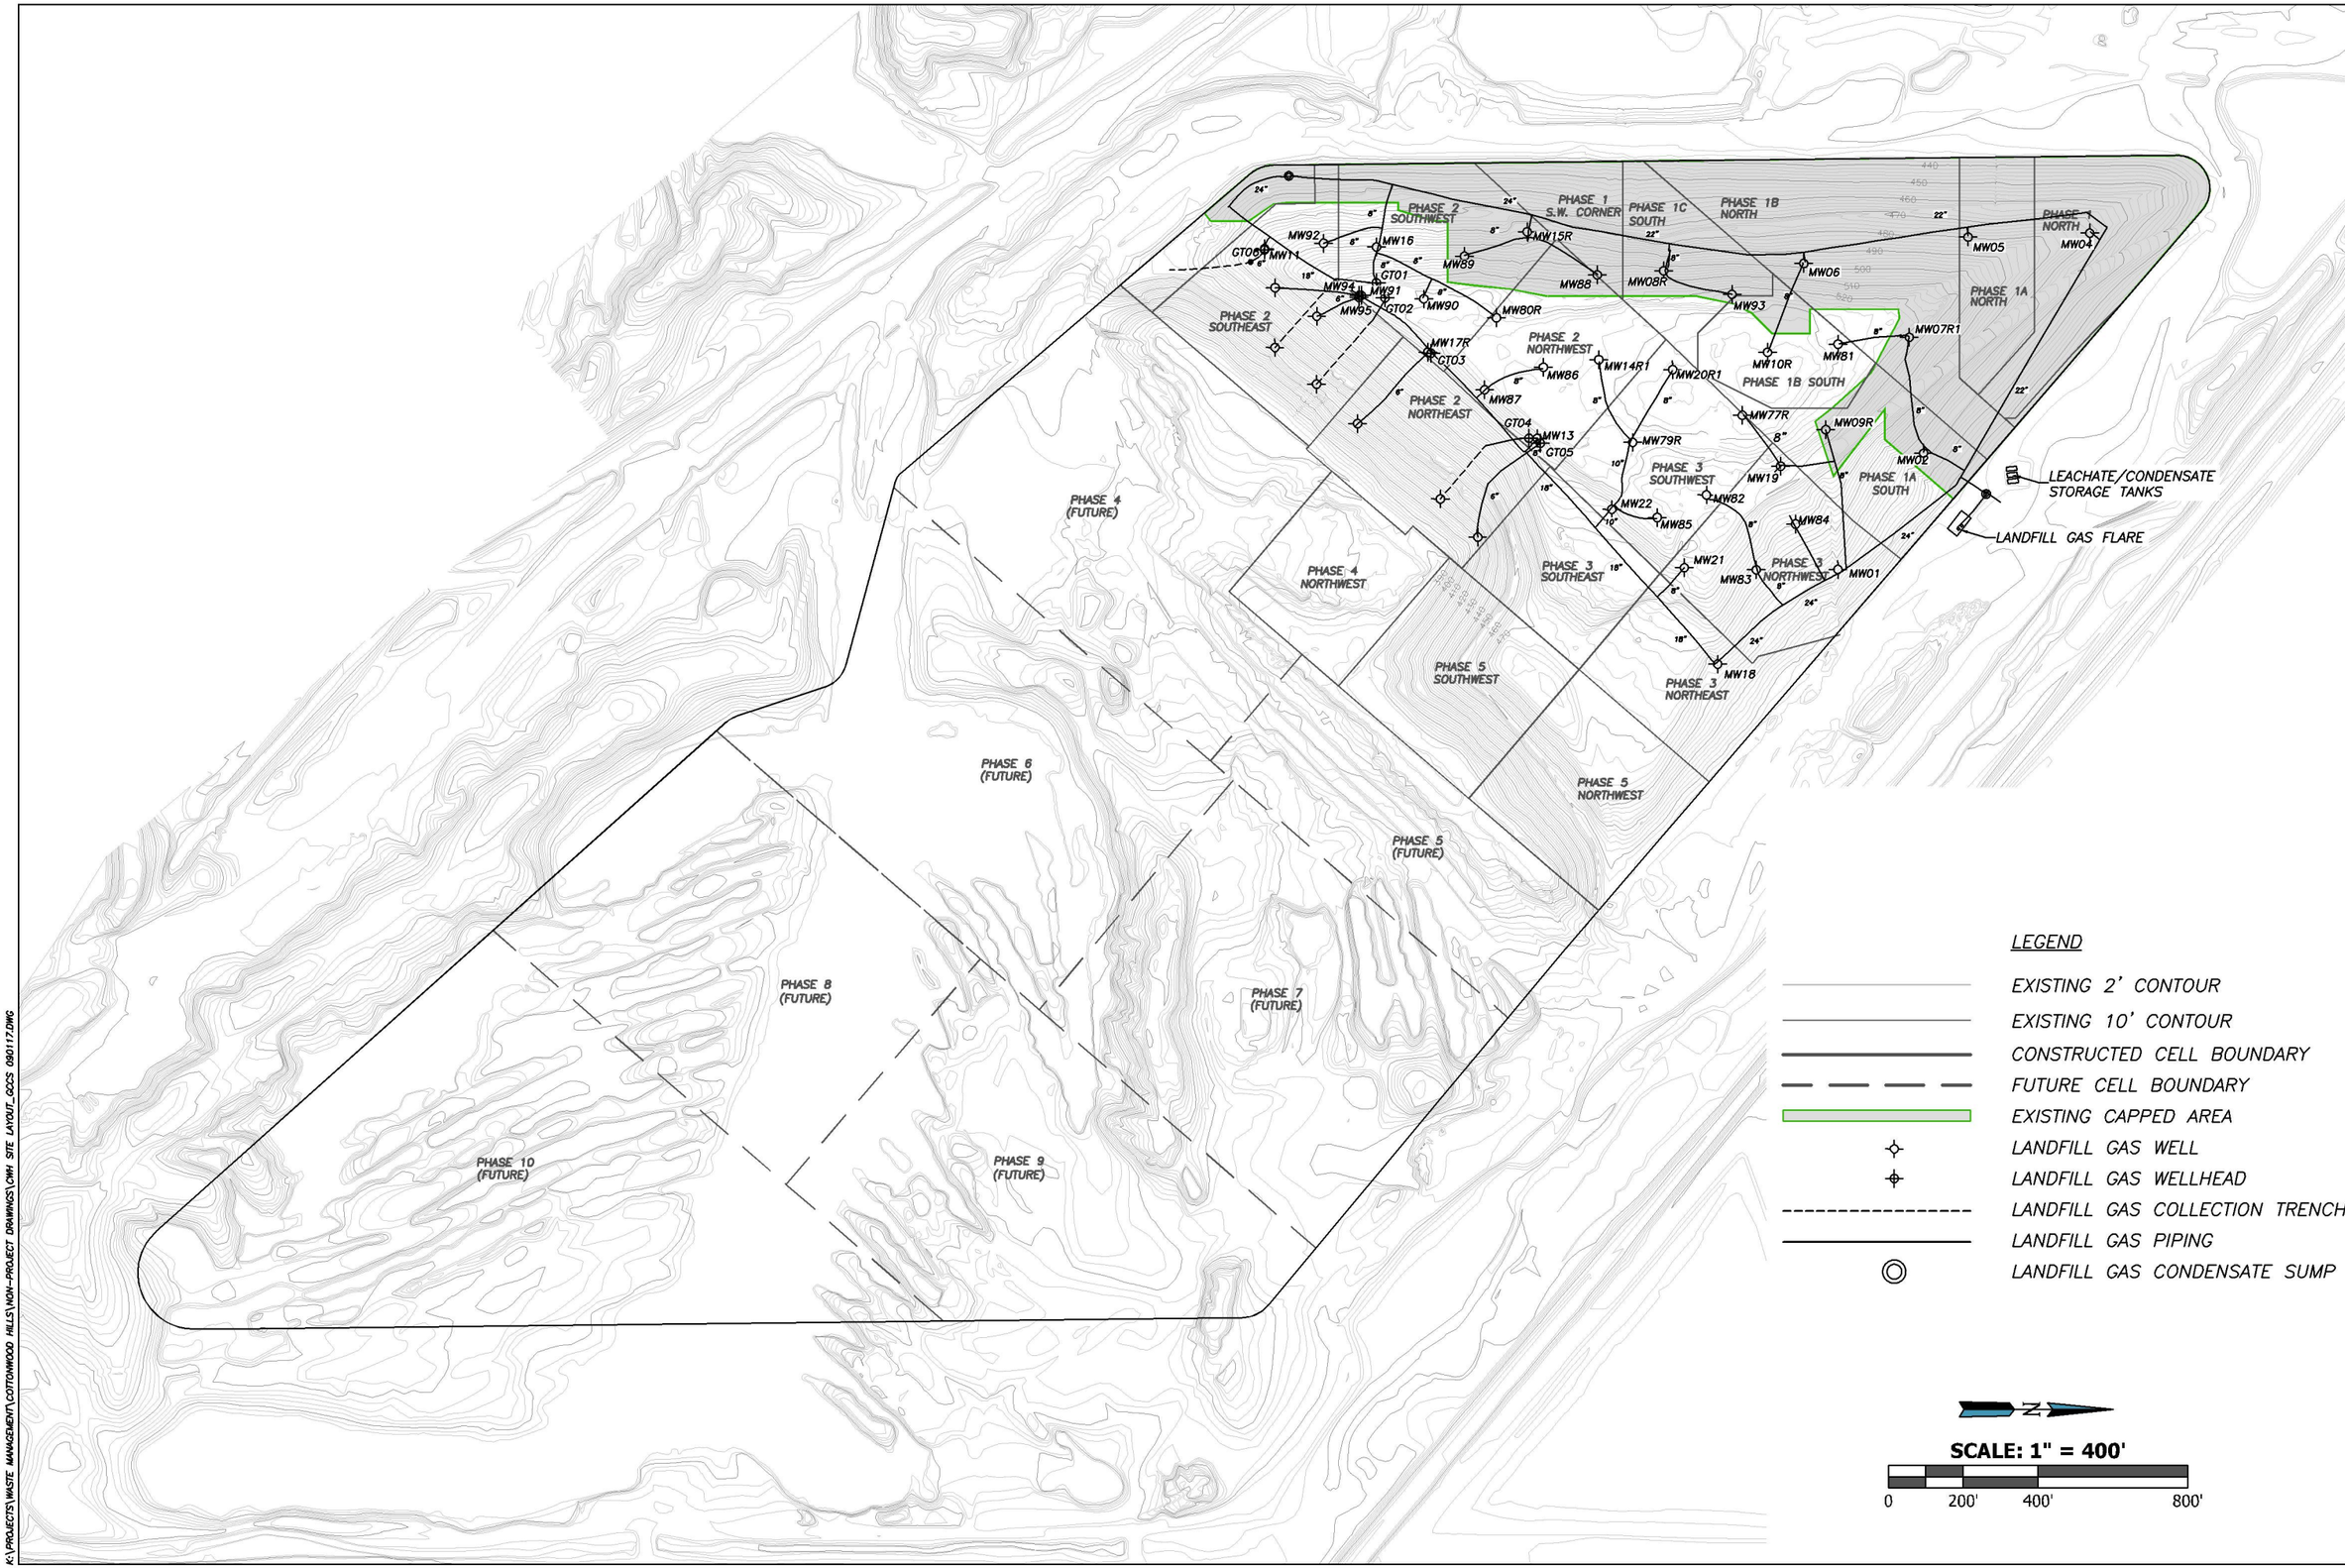

K:\PROJECTS\WASTE MANAGEMENT\COTTONWOOD HILLS\WDH-PROJECT DRAWINGS\DWH SITE LAYOUT_GCCS 090117.DWG

EXISTING GAS COLLECTION AND CONTROL SYSTEM

COTTONWOOD HILLS RDF

MARISSA, ILLINOIS

No.	DATE	REVISION DESCRIPTION

Weaver Consultants Group

WEAVER CONSULTANTS GROUP
1604 EASTPORT PLAZA DRIVE, SUITE 104
COLLINSVILLE, ILLINOIS 62234
(855)-457-1710
www.wcgrp.com

REUSE OF DOCUMENTS
This document, and the designs incorporated herein, as an instrument of professional service, is the property of Weaver Consultants Group, and is not to be used in whole or in part, without the written authorization of Weaver Consultants Group.

DRAWN BY: JA
REVIEWED BY: JA
DATE: 9/1/2017
FILE: 0086-440-52-02
CAD: DWH Site Layout_GCCS 090117.dwg

SHEET 1 OF 1

WM02378