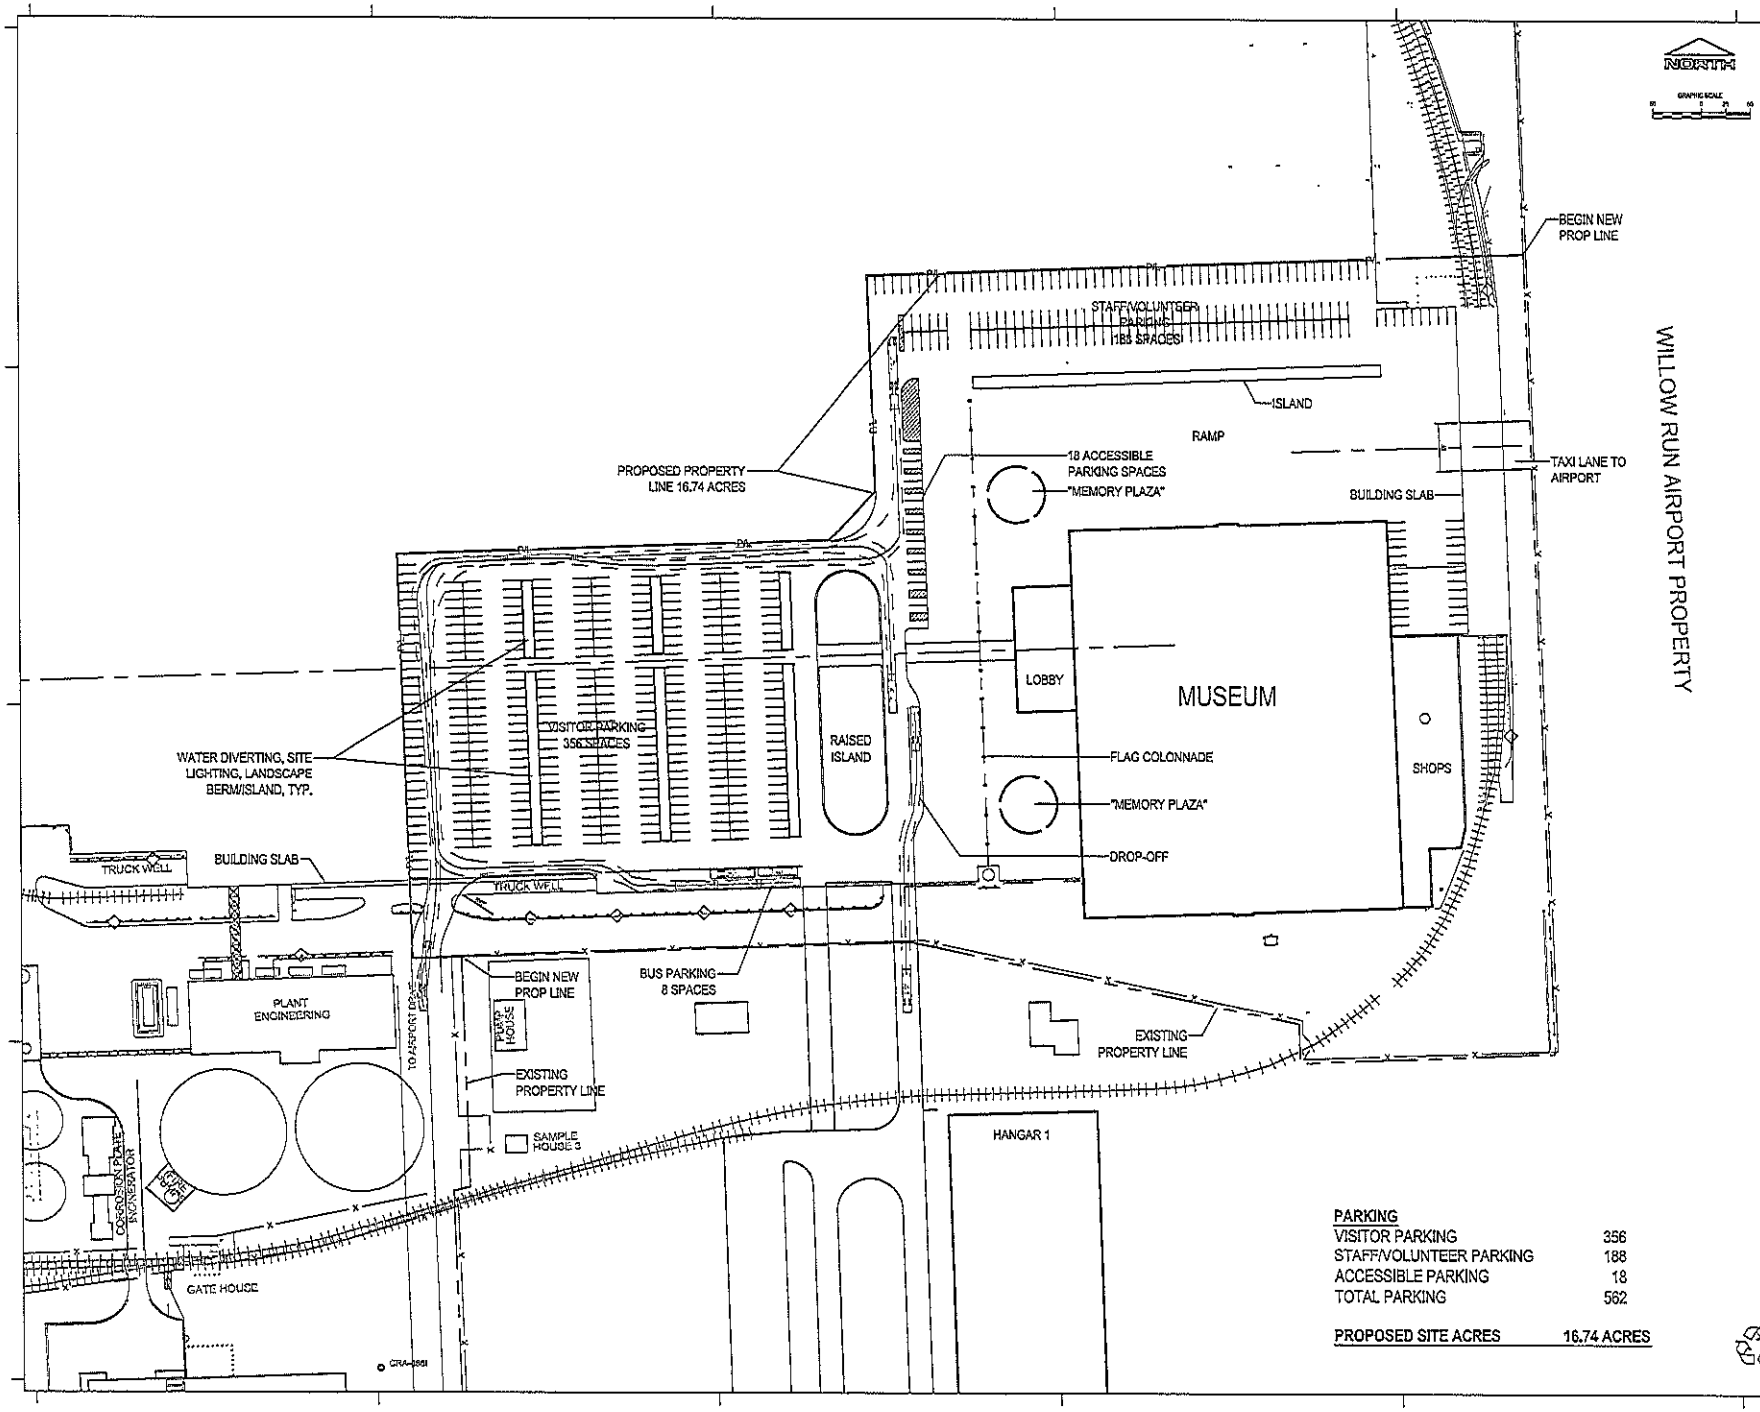

PARKING	
VISITOR PARKING	356
STAFF/VOLUNTEER PARKING	188
ACCESSIBLE PARKING	18
TOTAL PARKING	562
PROPOSED SITE ACRES	16.74 ACRES

URS
ARCHITECTS • ENGINEERS • PLANNERS
3950 Sparks Drive, SE
Grand Rapids, MI 49546
United States
P: 616 574 6500 F: 616 574 6542
http://www.URSCorp.com

27777 Franklin Road, Suite 2000
Southfield, MI 48034
United States
P: 248 204 5900 F: 248 204 4270
http://www.URSCorp.com

SHEET REVISIONS

MARK	DATE	DESCRIPTION

YANKEE AIR MUSEUM
WILLOW RUN AIRPORT

PROJECT ISSUE DATES
08/11/2014 OWNER REVIEW

DRAWN BY: pwr
CHECKED BY:
MANAGER: F. Cone

URS PROJECT NO.
12943557

NORTH PARKING REVISION #1

08/11/2014 10:18:38 AM

CX-8

Copyright © 2014 URS Corporation, Inc. All Rights Reserved