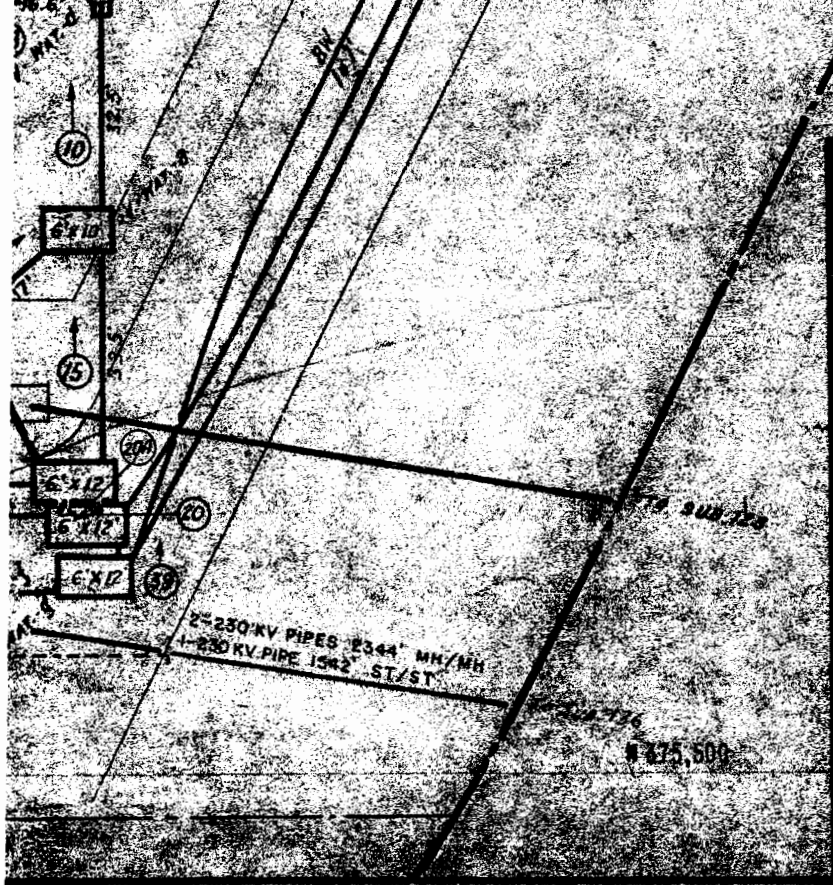

SHEET NO. 1

796 T 372

NOTE: ALL DIMENSIONS GIVEN WALL TO WALL EXCEPT AS OTHERWISE NOTED

POTOMAC ELECTRIC POWER CO.
PROPERTY RECORDS DIVISION

DIAGRAM OF CONDUIT AND CABLE BUZZARD POINT STATION

DATE	4-16-36
SCALE	1" = 30'
DR. BY	J.H.S.
TR. BY	J.H.S.
INSP.	
CHK'D.	

REVISIONS

NO.	DATE	CHK'D.	NO.	DATE	CHK'D.
1	REDRAWN 7-6-43				
2	L.C.F. 4-4-45				
3	CMB 11-26-46	P.J.H.			
4	CMB 2-2-50	P.J.H.			
5	CMB 5-17-61				
6	JAW 6-20-65				

DEPARTMENT 000819508

Oversize
Scanned

1	5
2	7

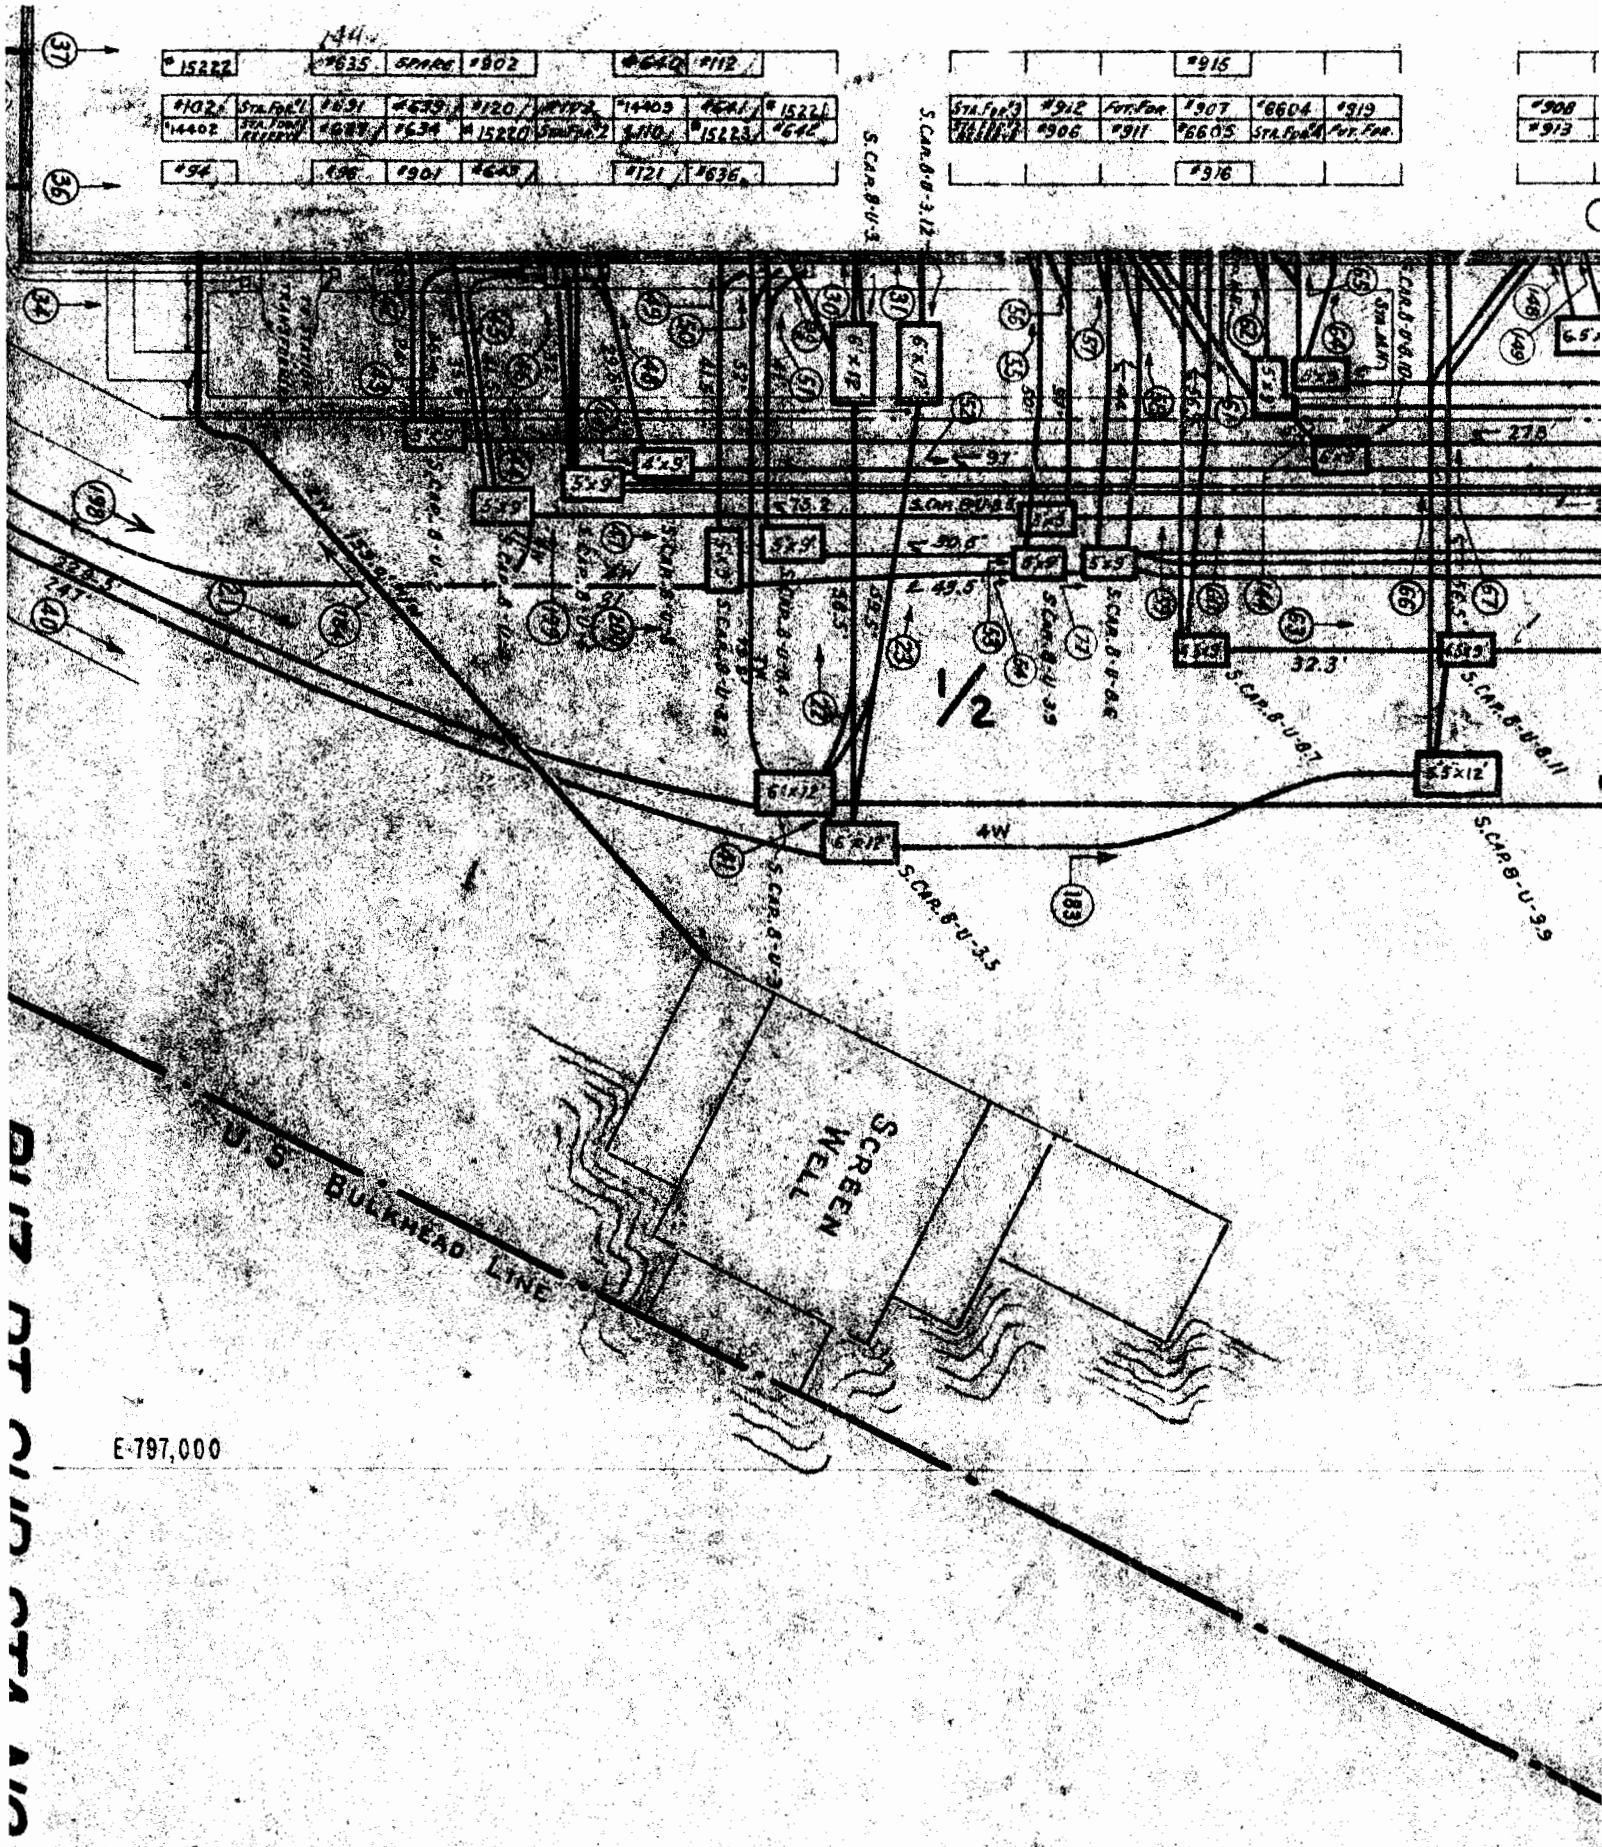

#15222
#635
SPARE
#902
#640
#112
#915
#102
STA. FOR. #1
#691
#639
#120
#14403
#641
#15221
#14402
#634
#15220
STA. FOR. #2
#110
#15223
#642
#912
FUT. FOR.
#907
#6604
#919
#906
#911
#6605
STA. FOR. #4
FUT. FOR.
#908
#913
#94
#96
#901
#643
#121
#636
#916
S. CAR. 8-U-3
S. CAR. 8-U-3.12
S. CAR. 8-U-8.6
S. CAR. 8-U-8.7
S. CAR. 8-U-8.11
S. CAR. 8-U-3.5
S. CAR. 8-U-3.9
S. CAR. 8-U-3.9
S. CAR. 8-U-3
S. CAR. 8-U-3.2
S. CAR. 8-U-8.4
S. CAR. 8-U-8.6
S. CAR. 8-U-8.10
S. CAR. 8-U-8.11
S. CAR. 8-U-3.9
S. CAR. 8-U-3.5
S. CAR. 8-U-3
4W
1/2
32.3'
27.8'
97'
75.2'
30.6'
49.5'
6'x12'
5'x9'
4'x9'
6'x12'
5'x12'
6'x12'
SCREEN WELL
U.S. BULKHEAD LINE
E 797,000

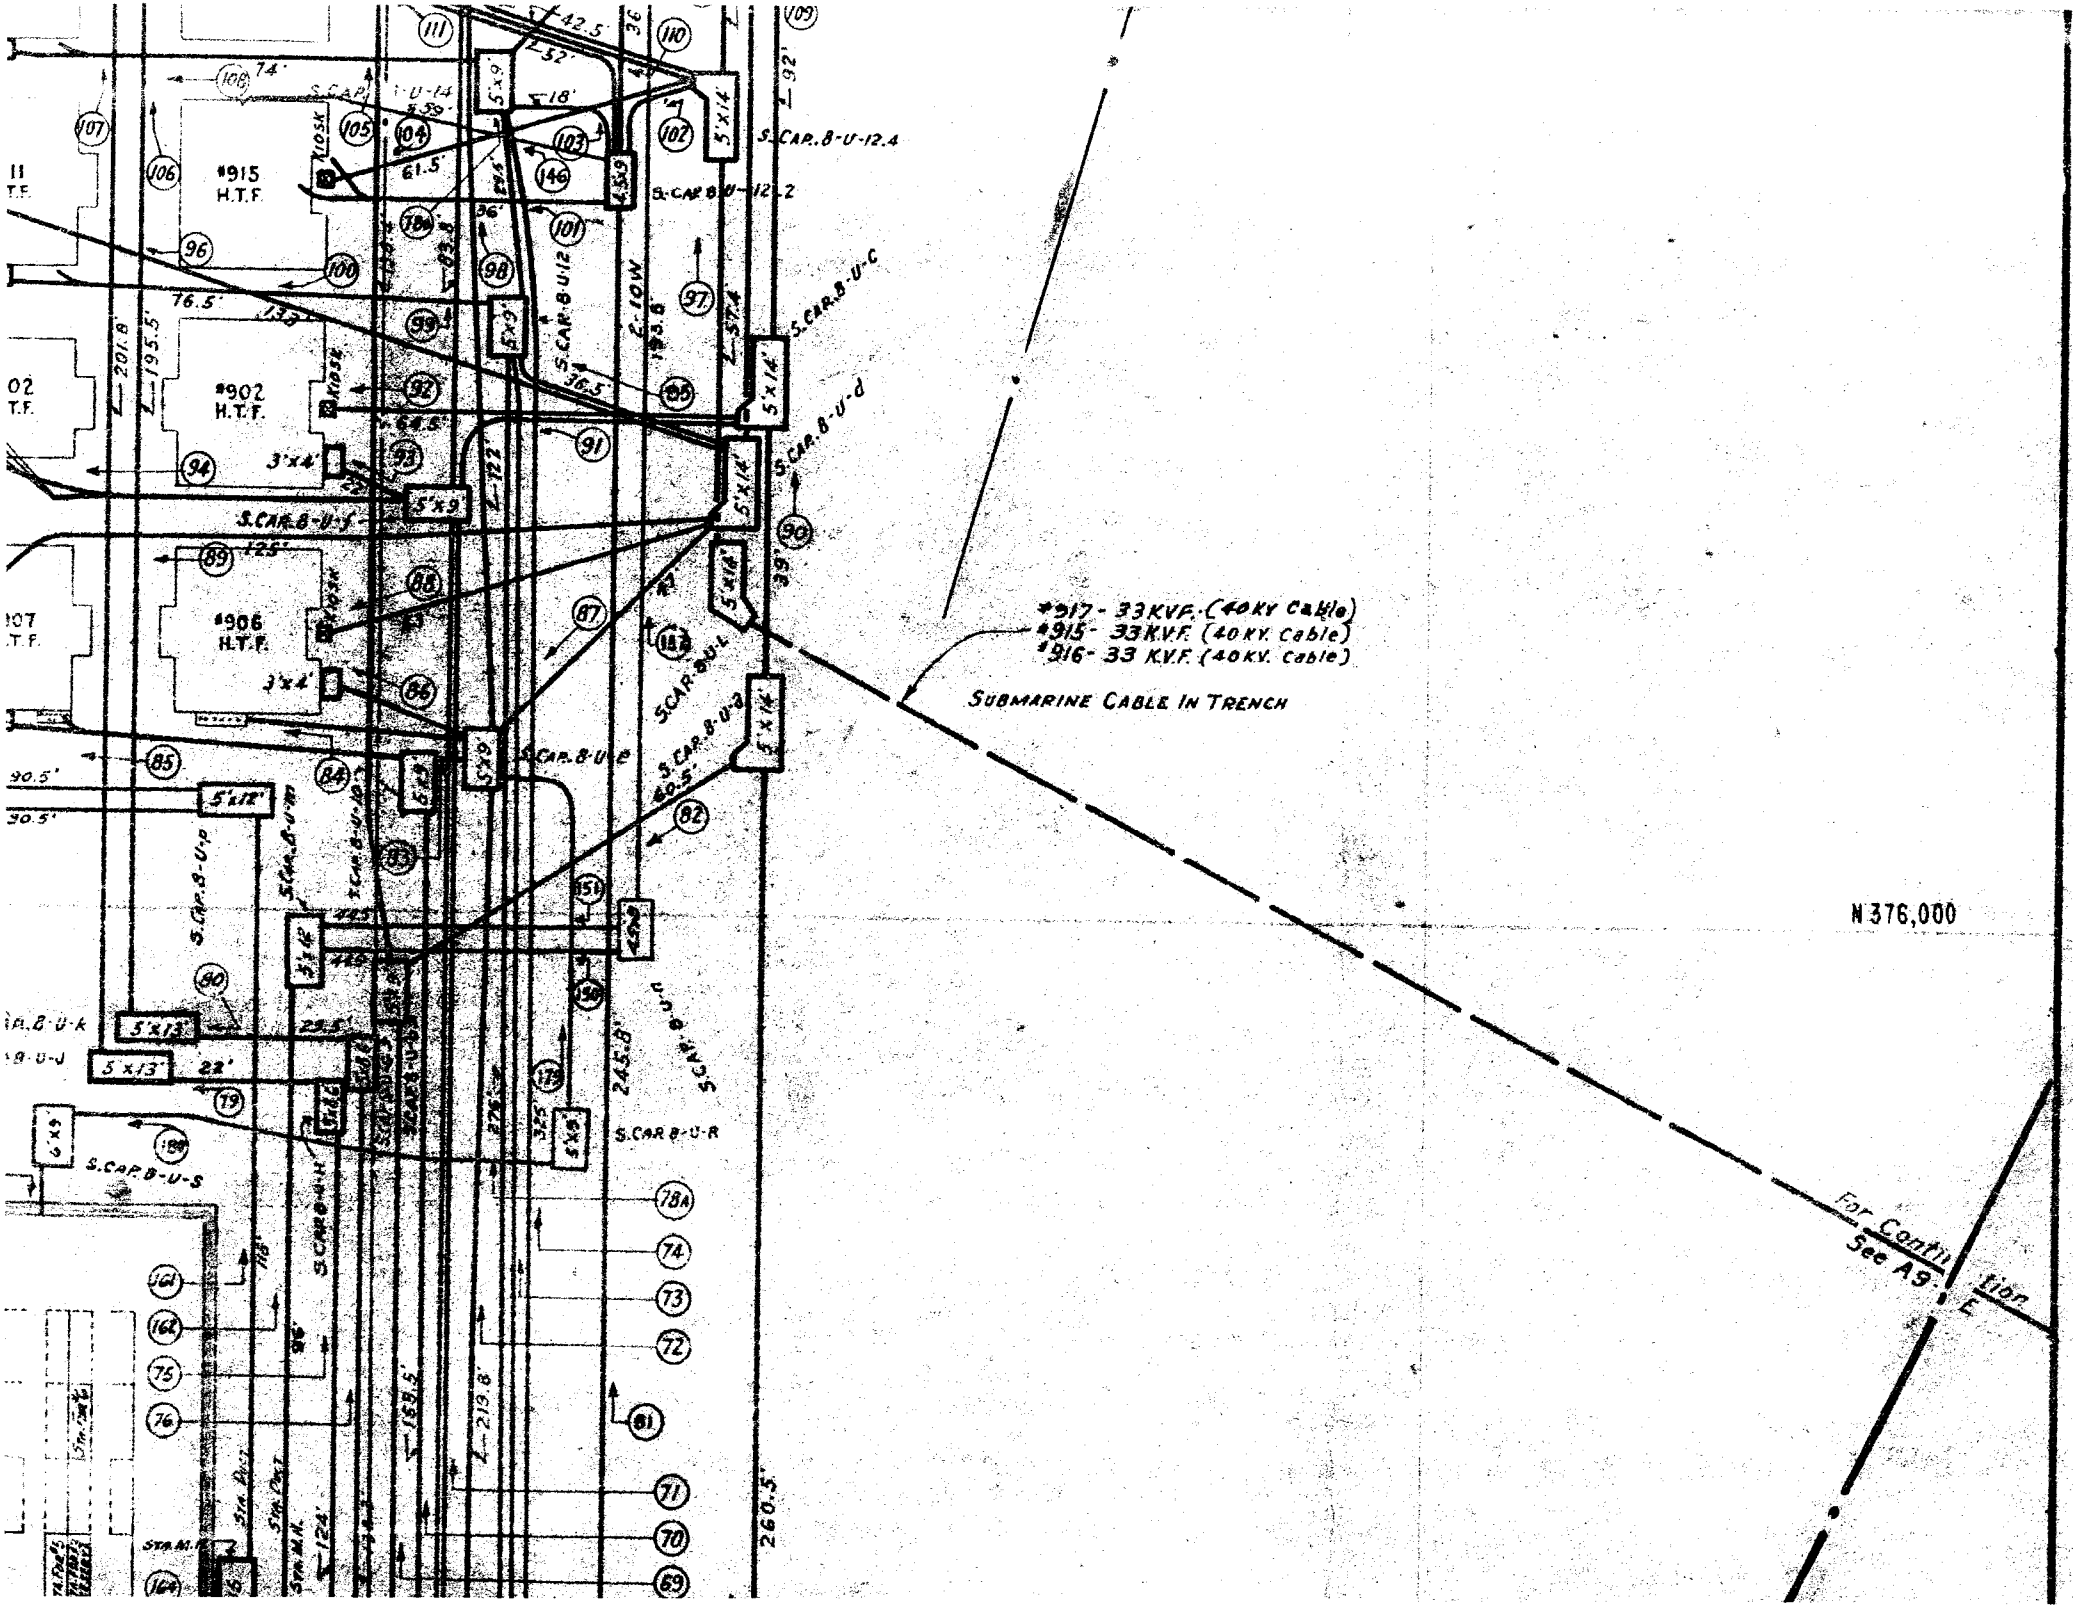
#915 H.T.F.
#902 H.T.F.
#906 H.T.F.
S.CAP.8-U-12.4
S.CAP.8-U-12.2
S.CAP.8-U-12
S.CAP.8-U-C
S.CAP.8-U-d
S.CAP.8-U-1
S.CAP.8-U-2
S.CAP.8-U-3
S.CAP.8-U-R
S.CAP.8-U-S
#917 - 33KV.F. (40KV Cable)
#915 - 33KV.F. (40KV. Cable)
#916 - 33 KV.F. (40KV. Cable)
SUBMARINE CABLE IN TRENCH
N 376,000
For Continuation See A3 E

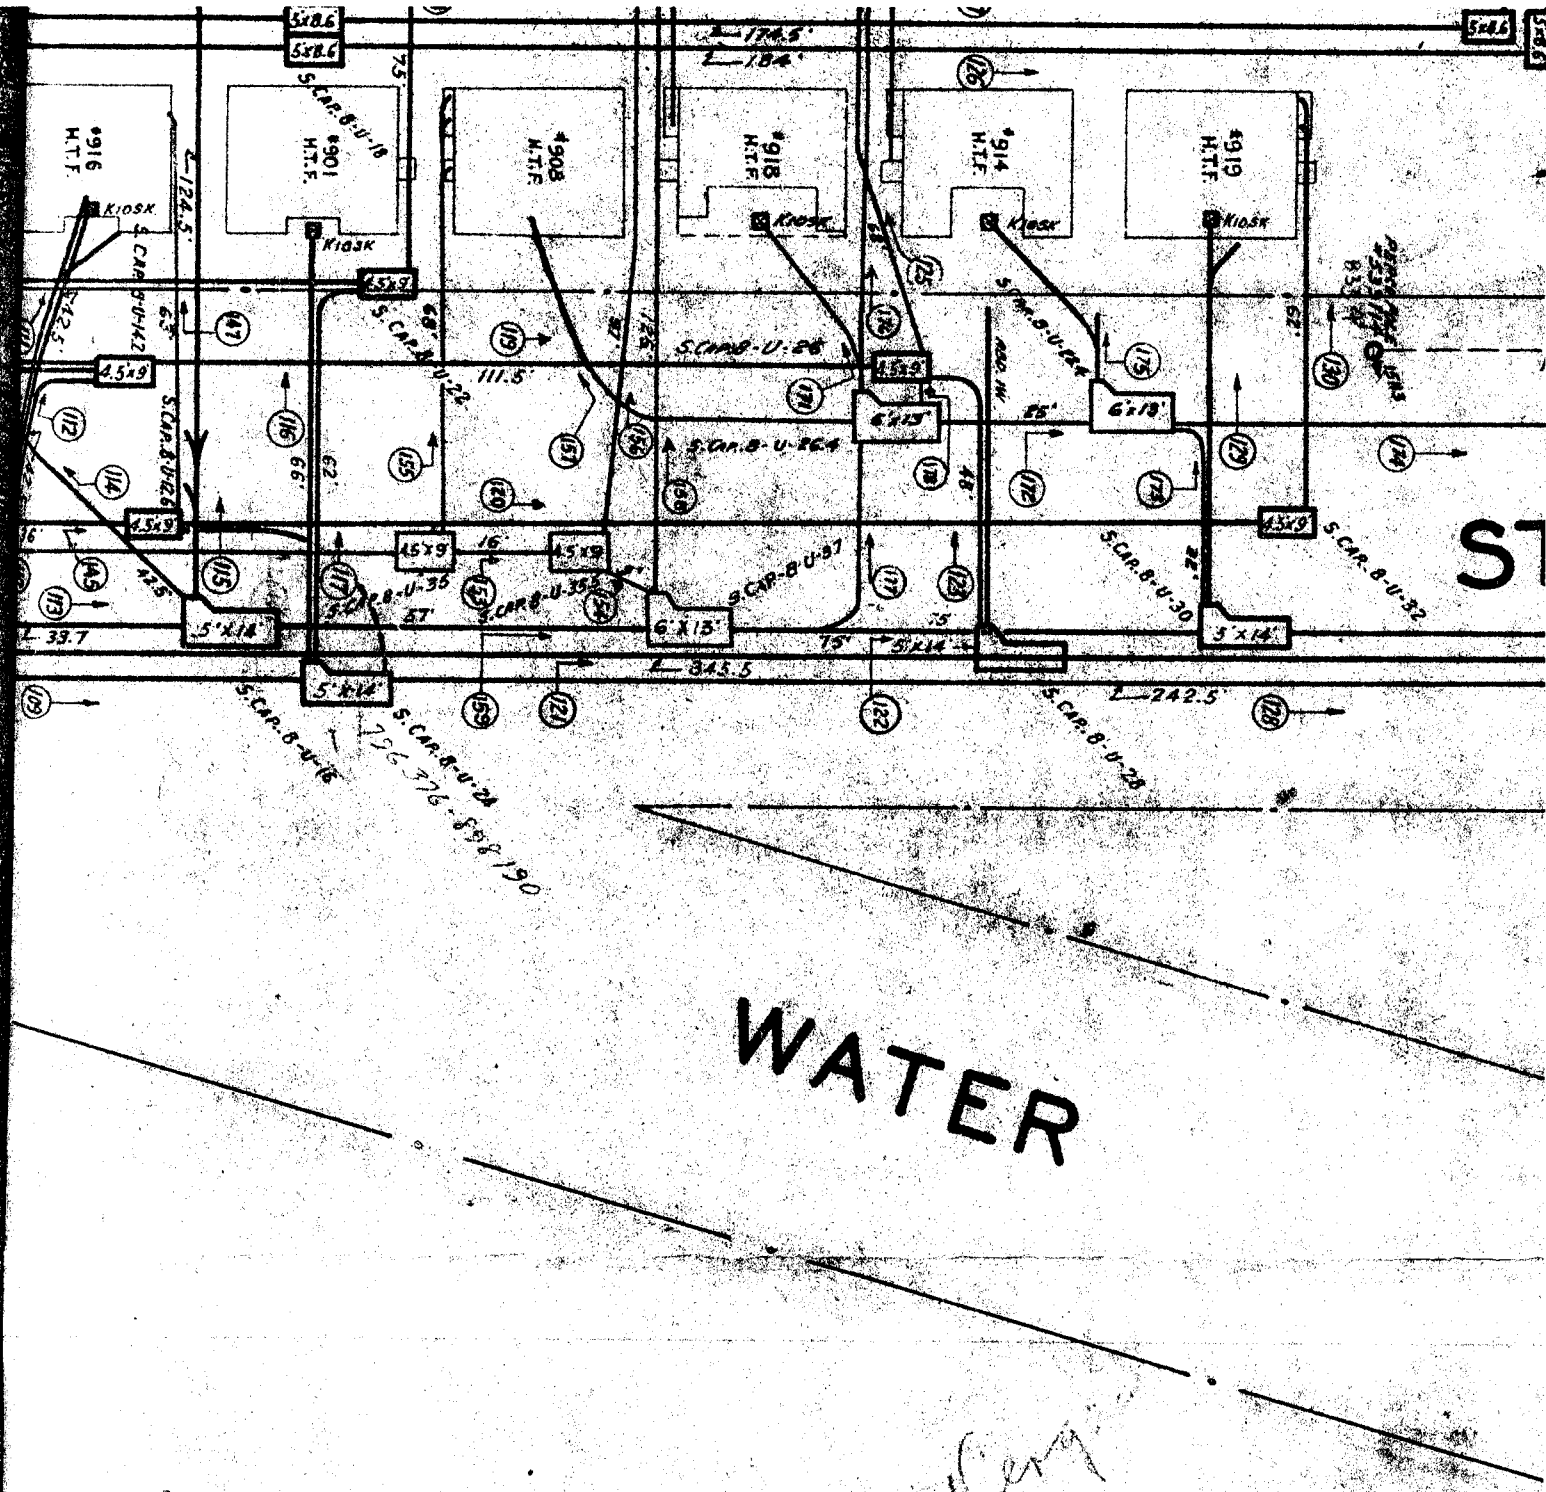

BI 17 DT SUP-STA A10 20

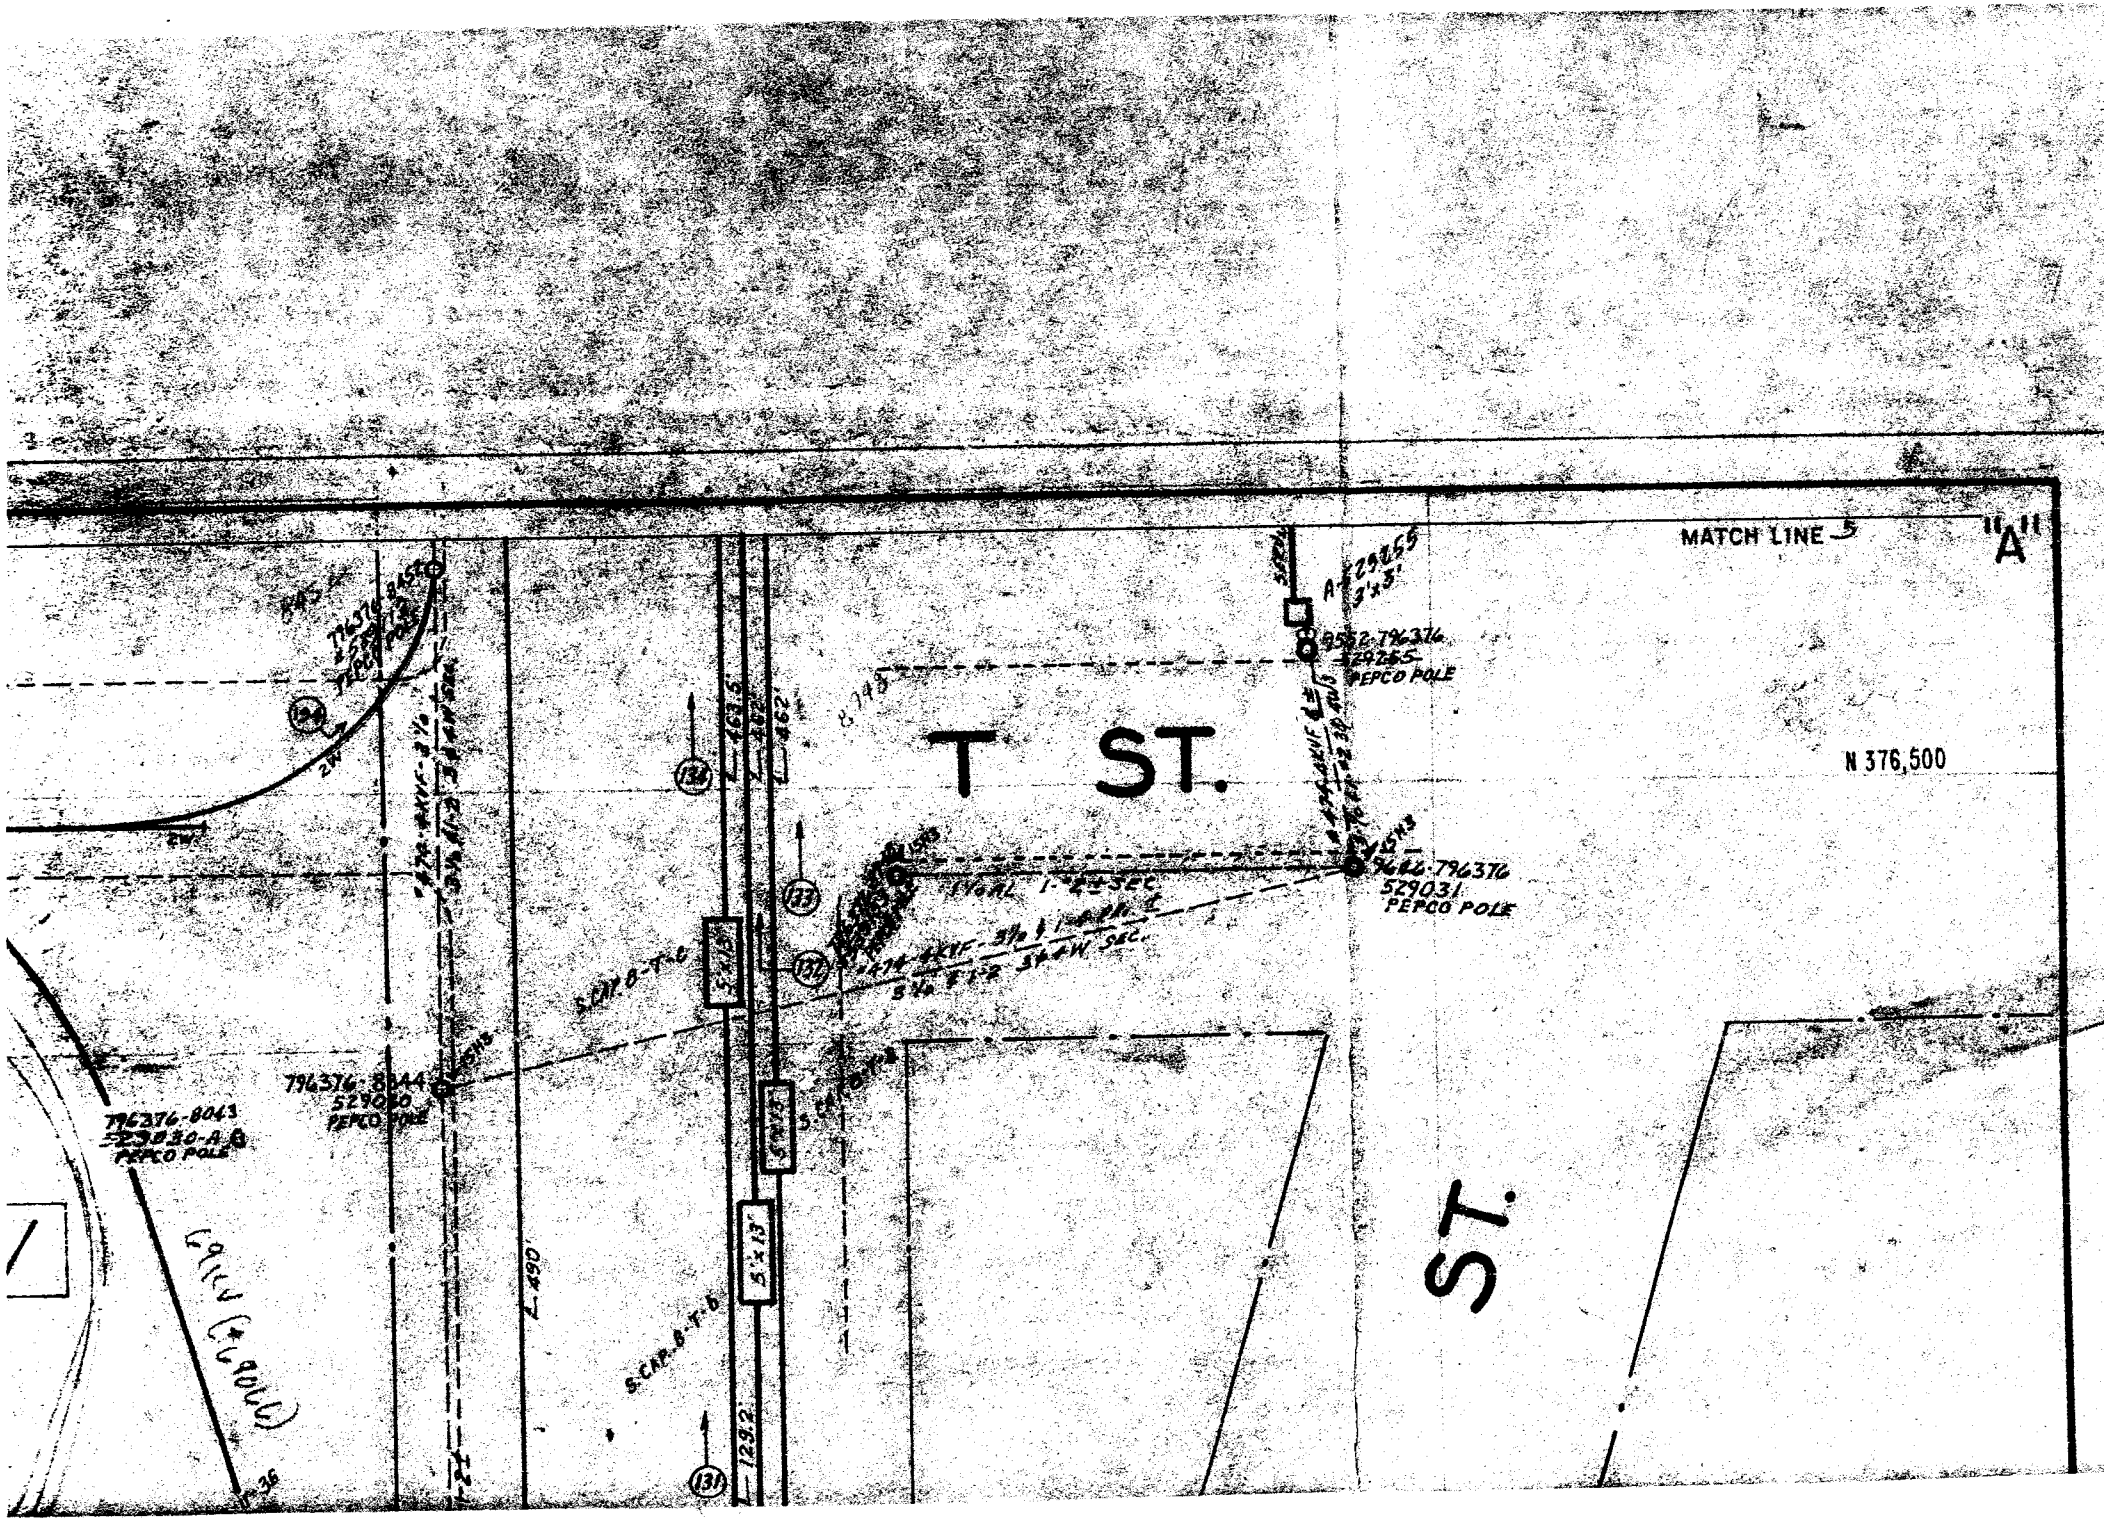

MATCH LINE
"A"
T ST.
N 376,500
ST.
796376-8044
529030
PEPCO POLE
796376-8043
529030-A
PEPCO POLE
9552-796376
529255
PEPCO POLE
9646-796376
529031
PEPCO POLE
S.CAP. B-T-C
S.CAP. B-T-B
5'x13'
5'x13'
5'x13'
463.5'
462'
490'
129.2'
134
133
132
131

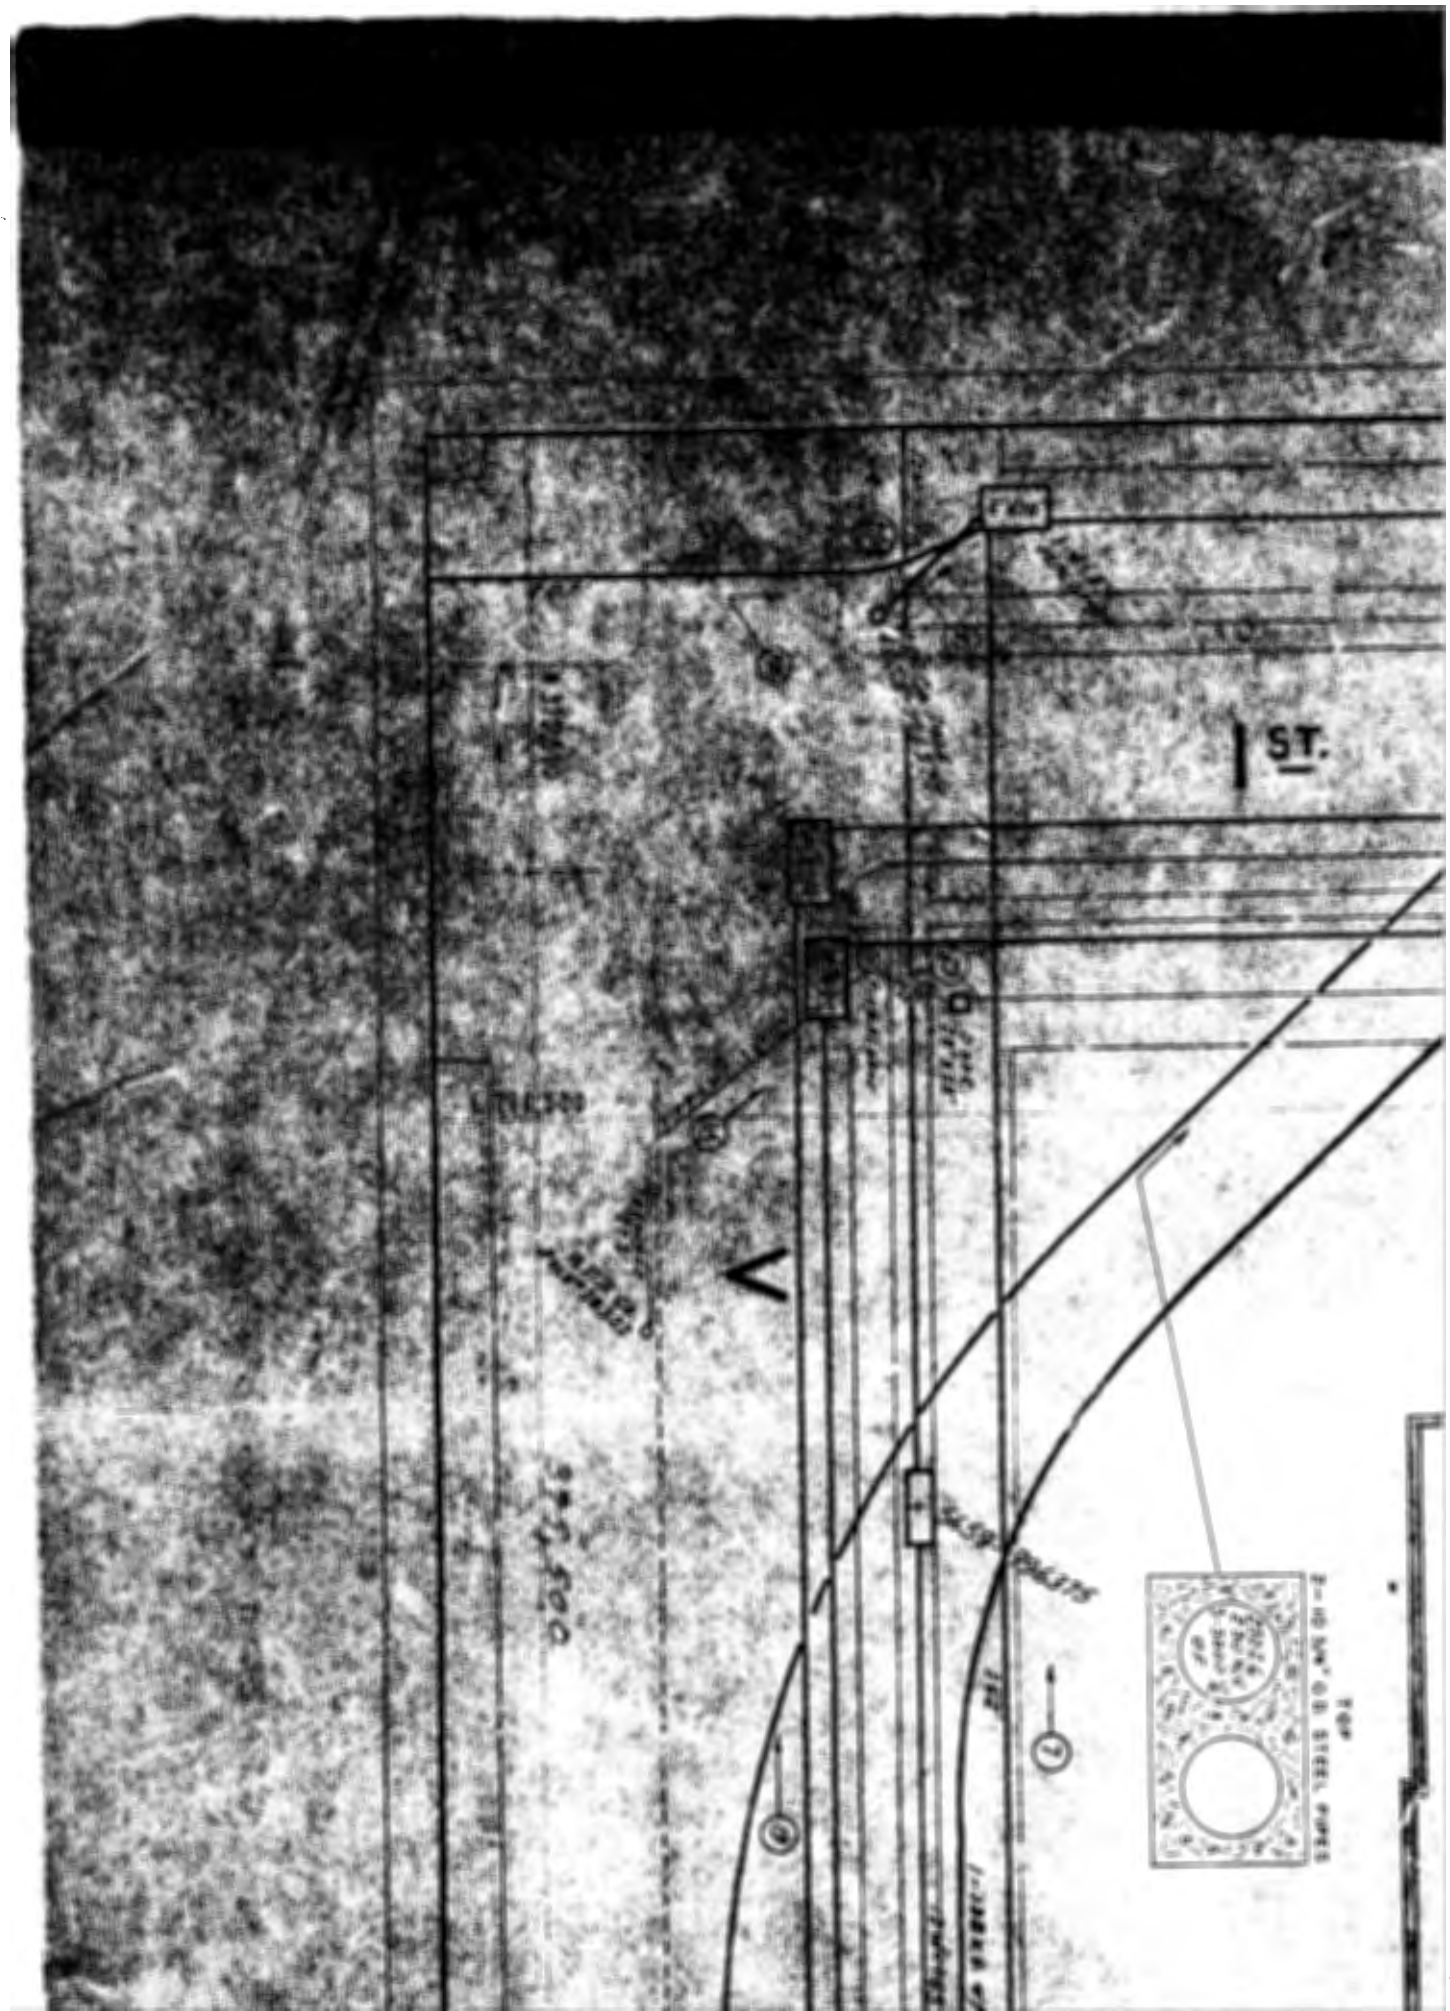
ST.

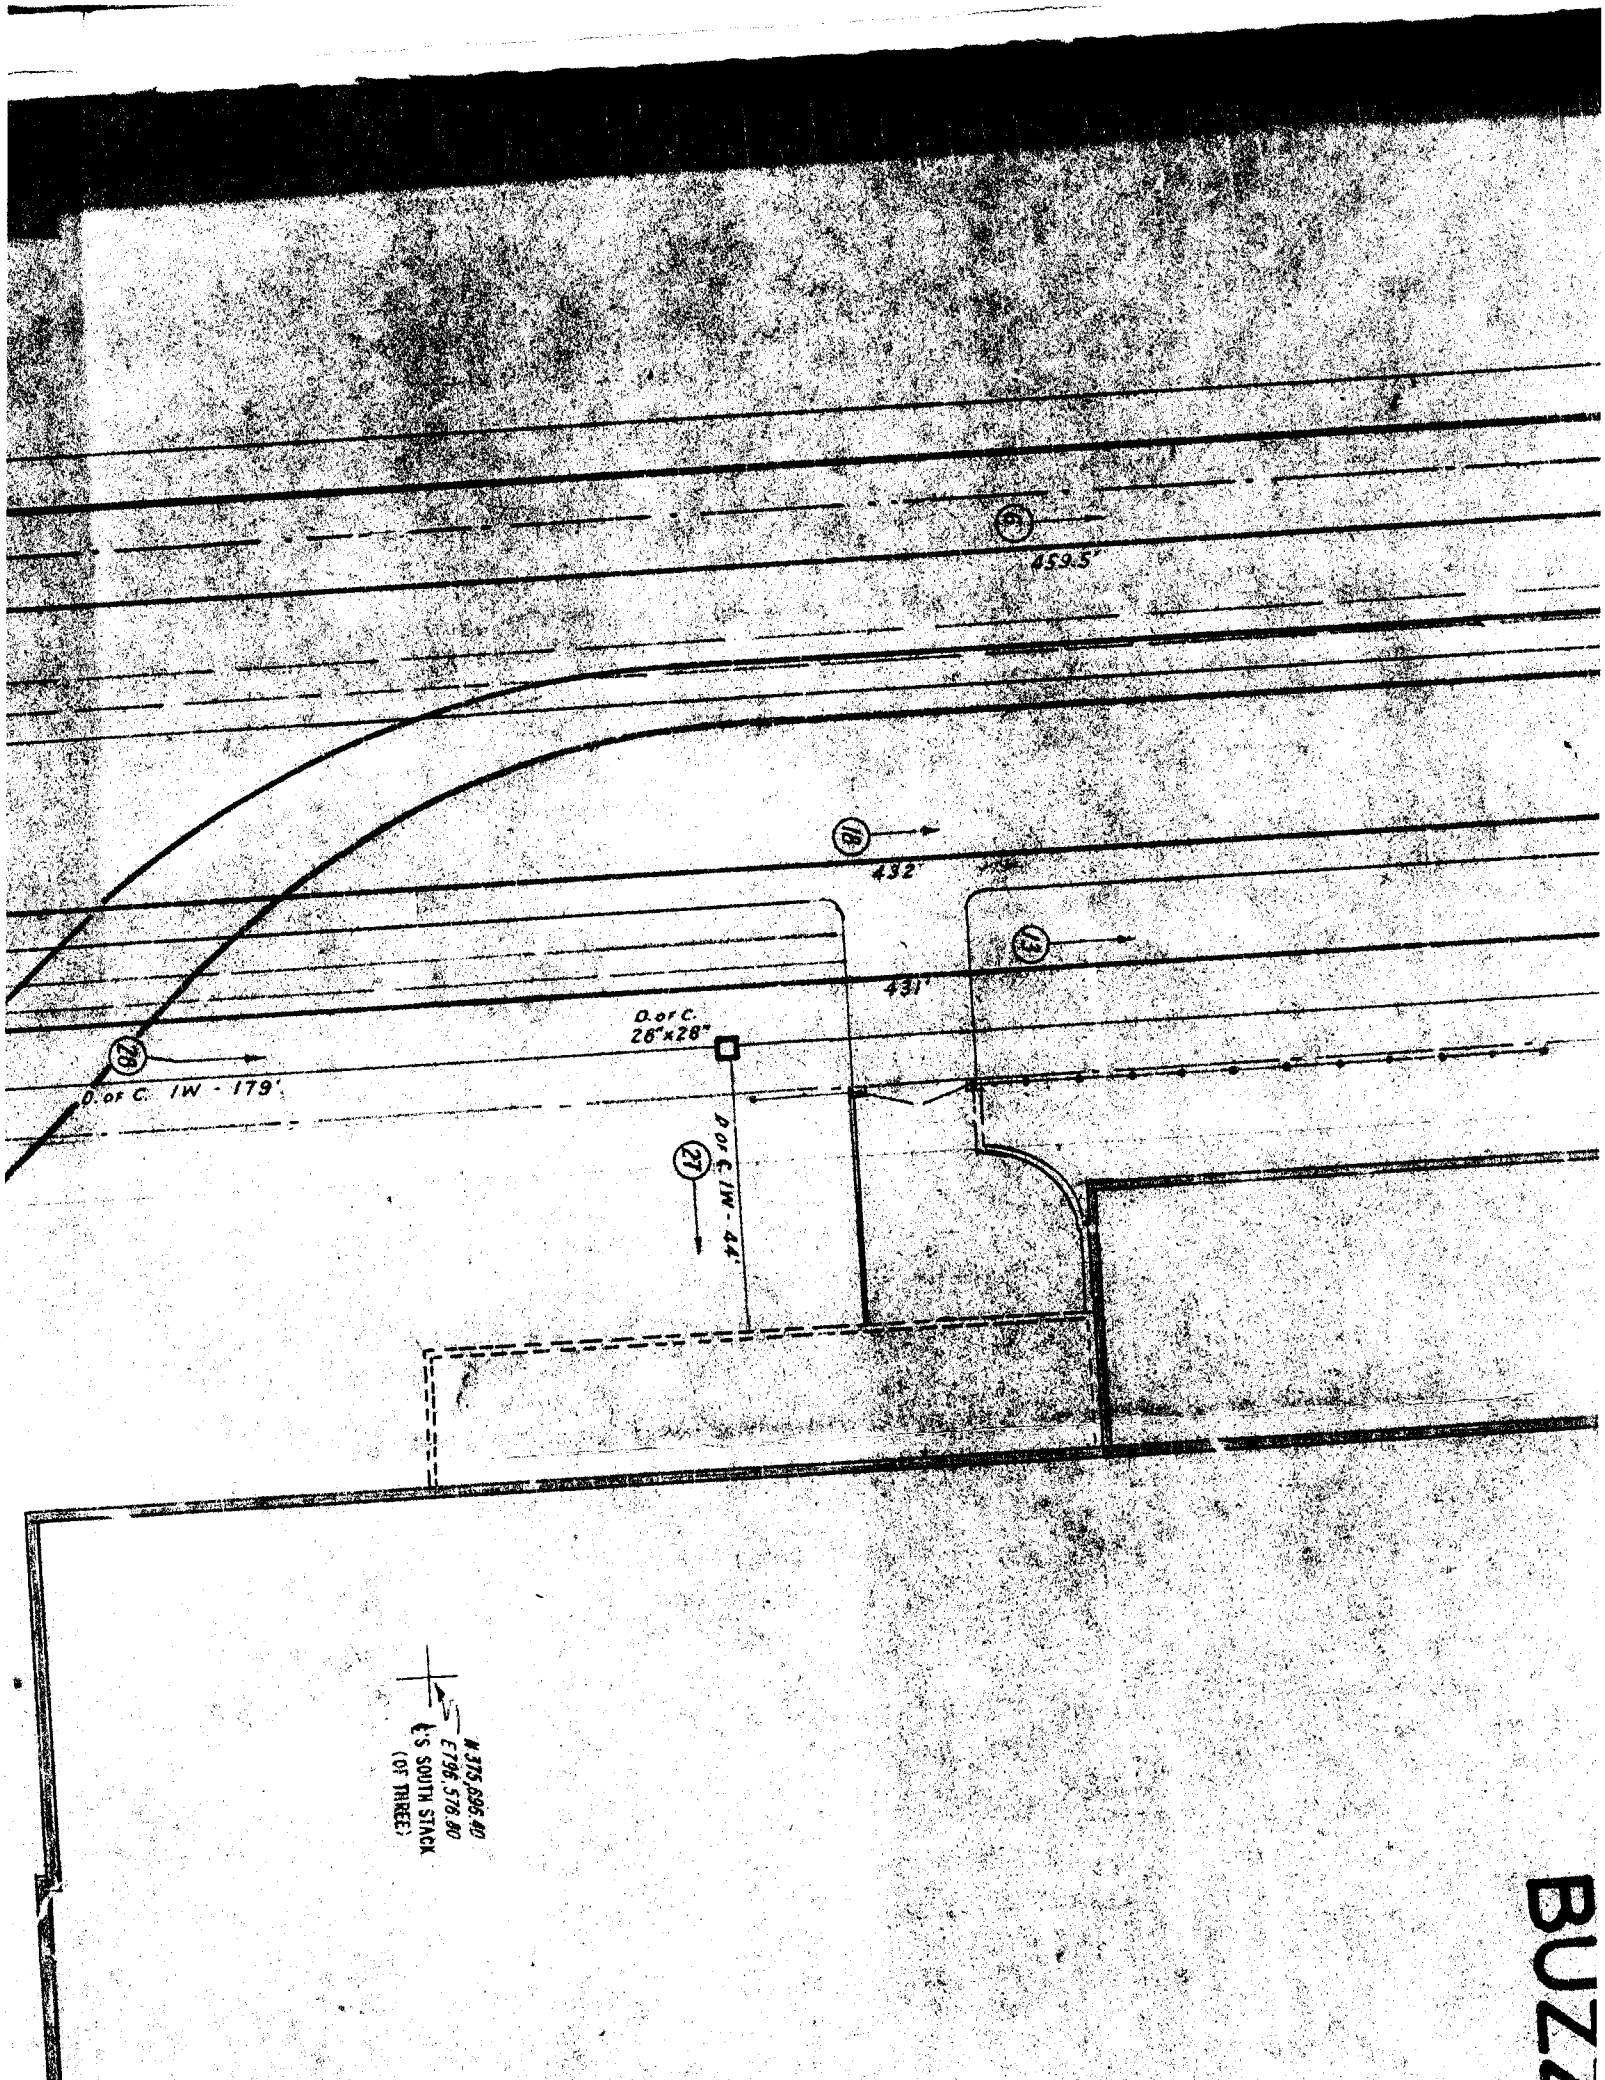

6
459.5'
18
432'
13
431'
D. of C.
26"x28"
28
D. of C. 1W - 179'
27
D. of C. 1W - 44'
N 375,696.40
E 796,576.80
℄'S SOUTH STACK
(OF THREE)
BUZZ

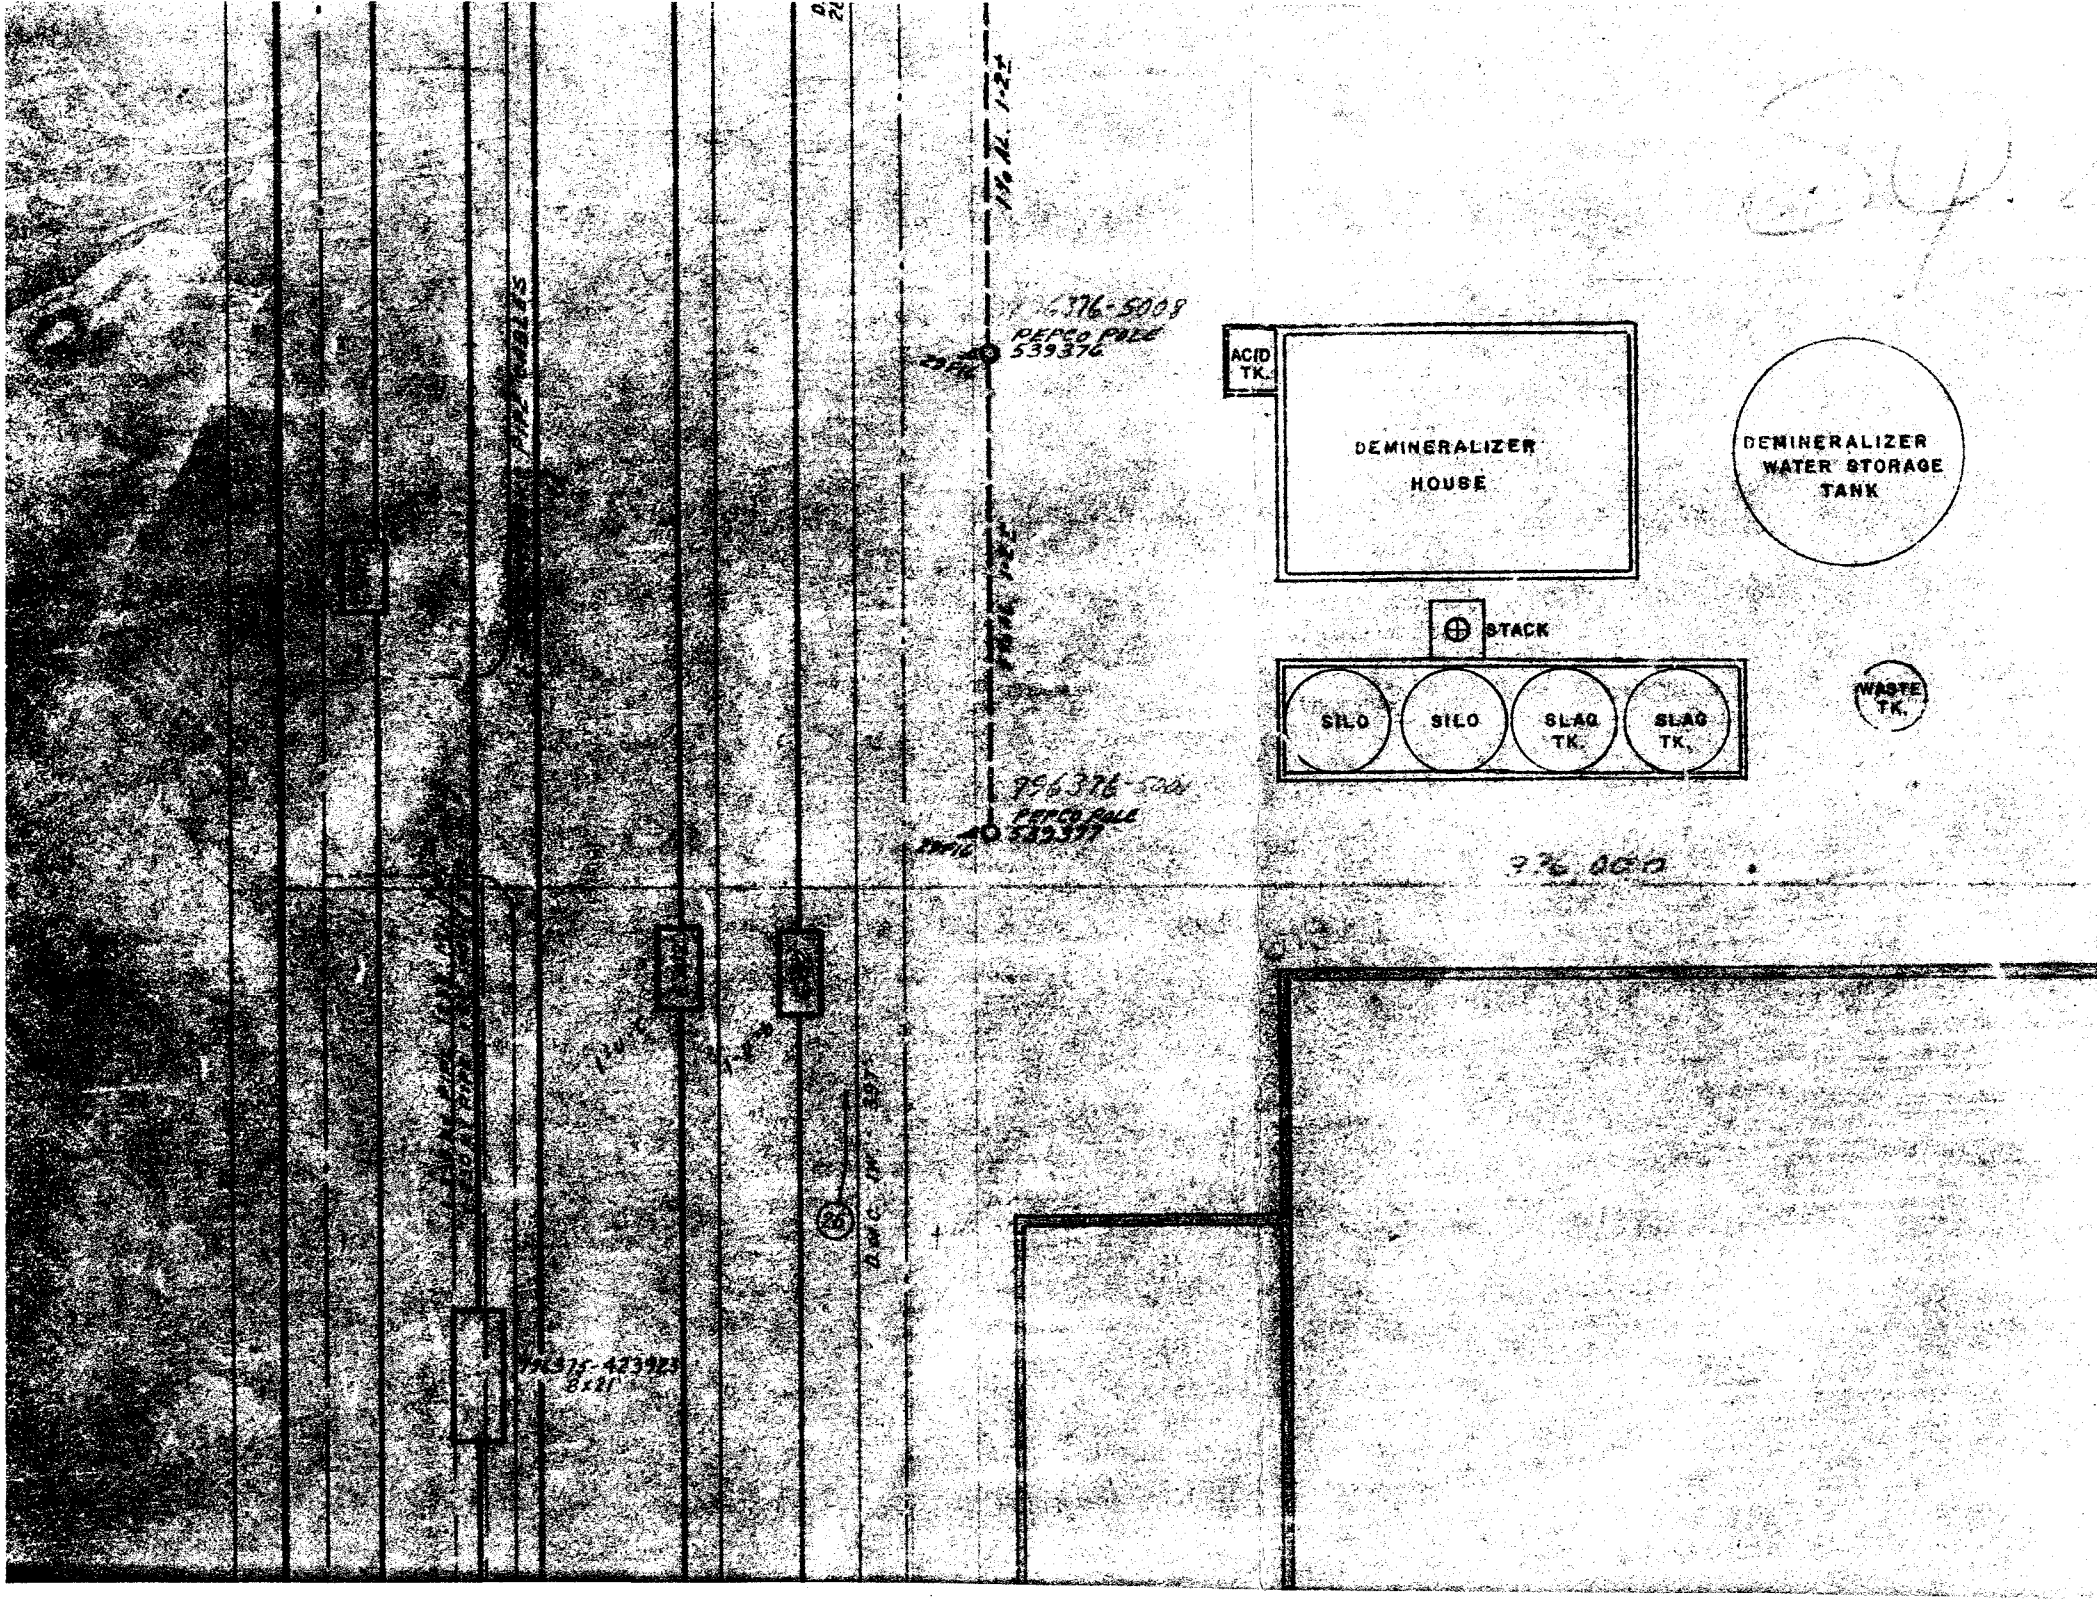
ACID TK.
DEMINERALIZER HOUSE
DEMINERALIZER WATER STORAGE TANK
STACK
SILO
SILO
SLAG TK.
SLAG TK.
WASTE TK.
PEPCO POLE 539376
PEPCO POLE 539377

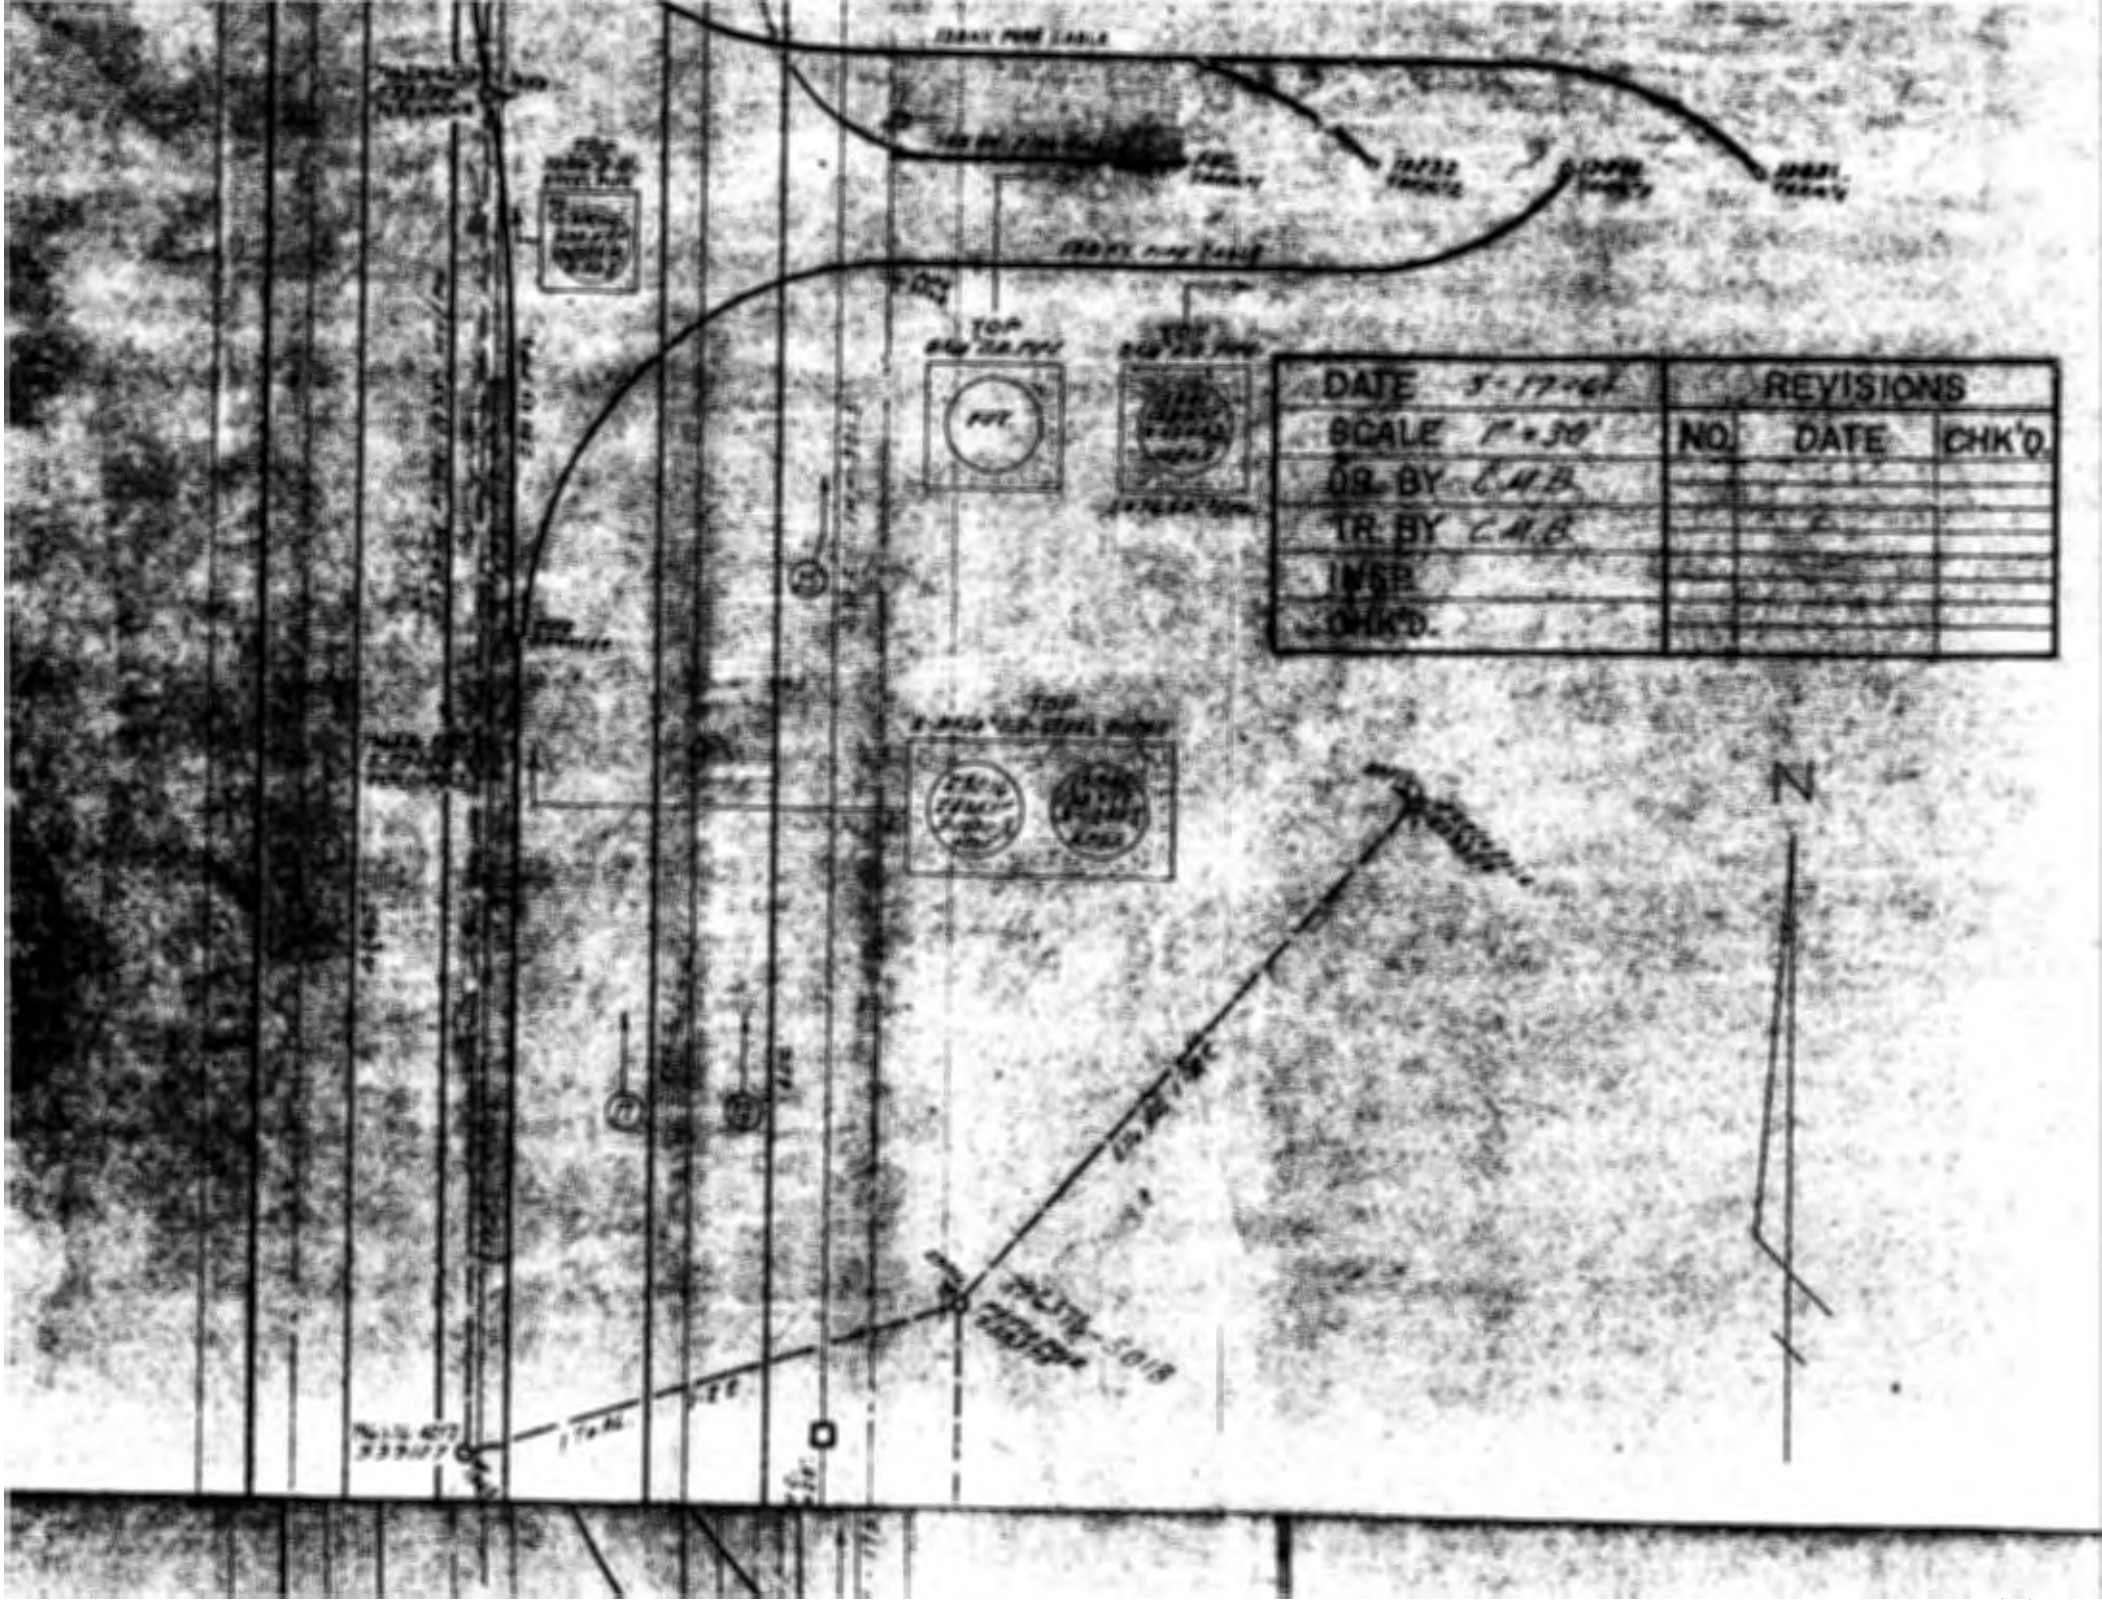
DATE 5-17-68
SCALE 1" = 50'
DR. BY C.A.B.
TR. BY C.A.B.
INSP.
CHK'D.
REVISIONS
NO.
DATE
CHK'D.
N
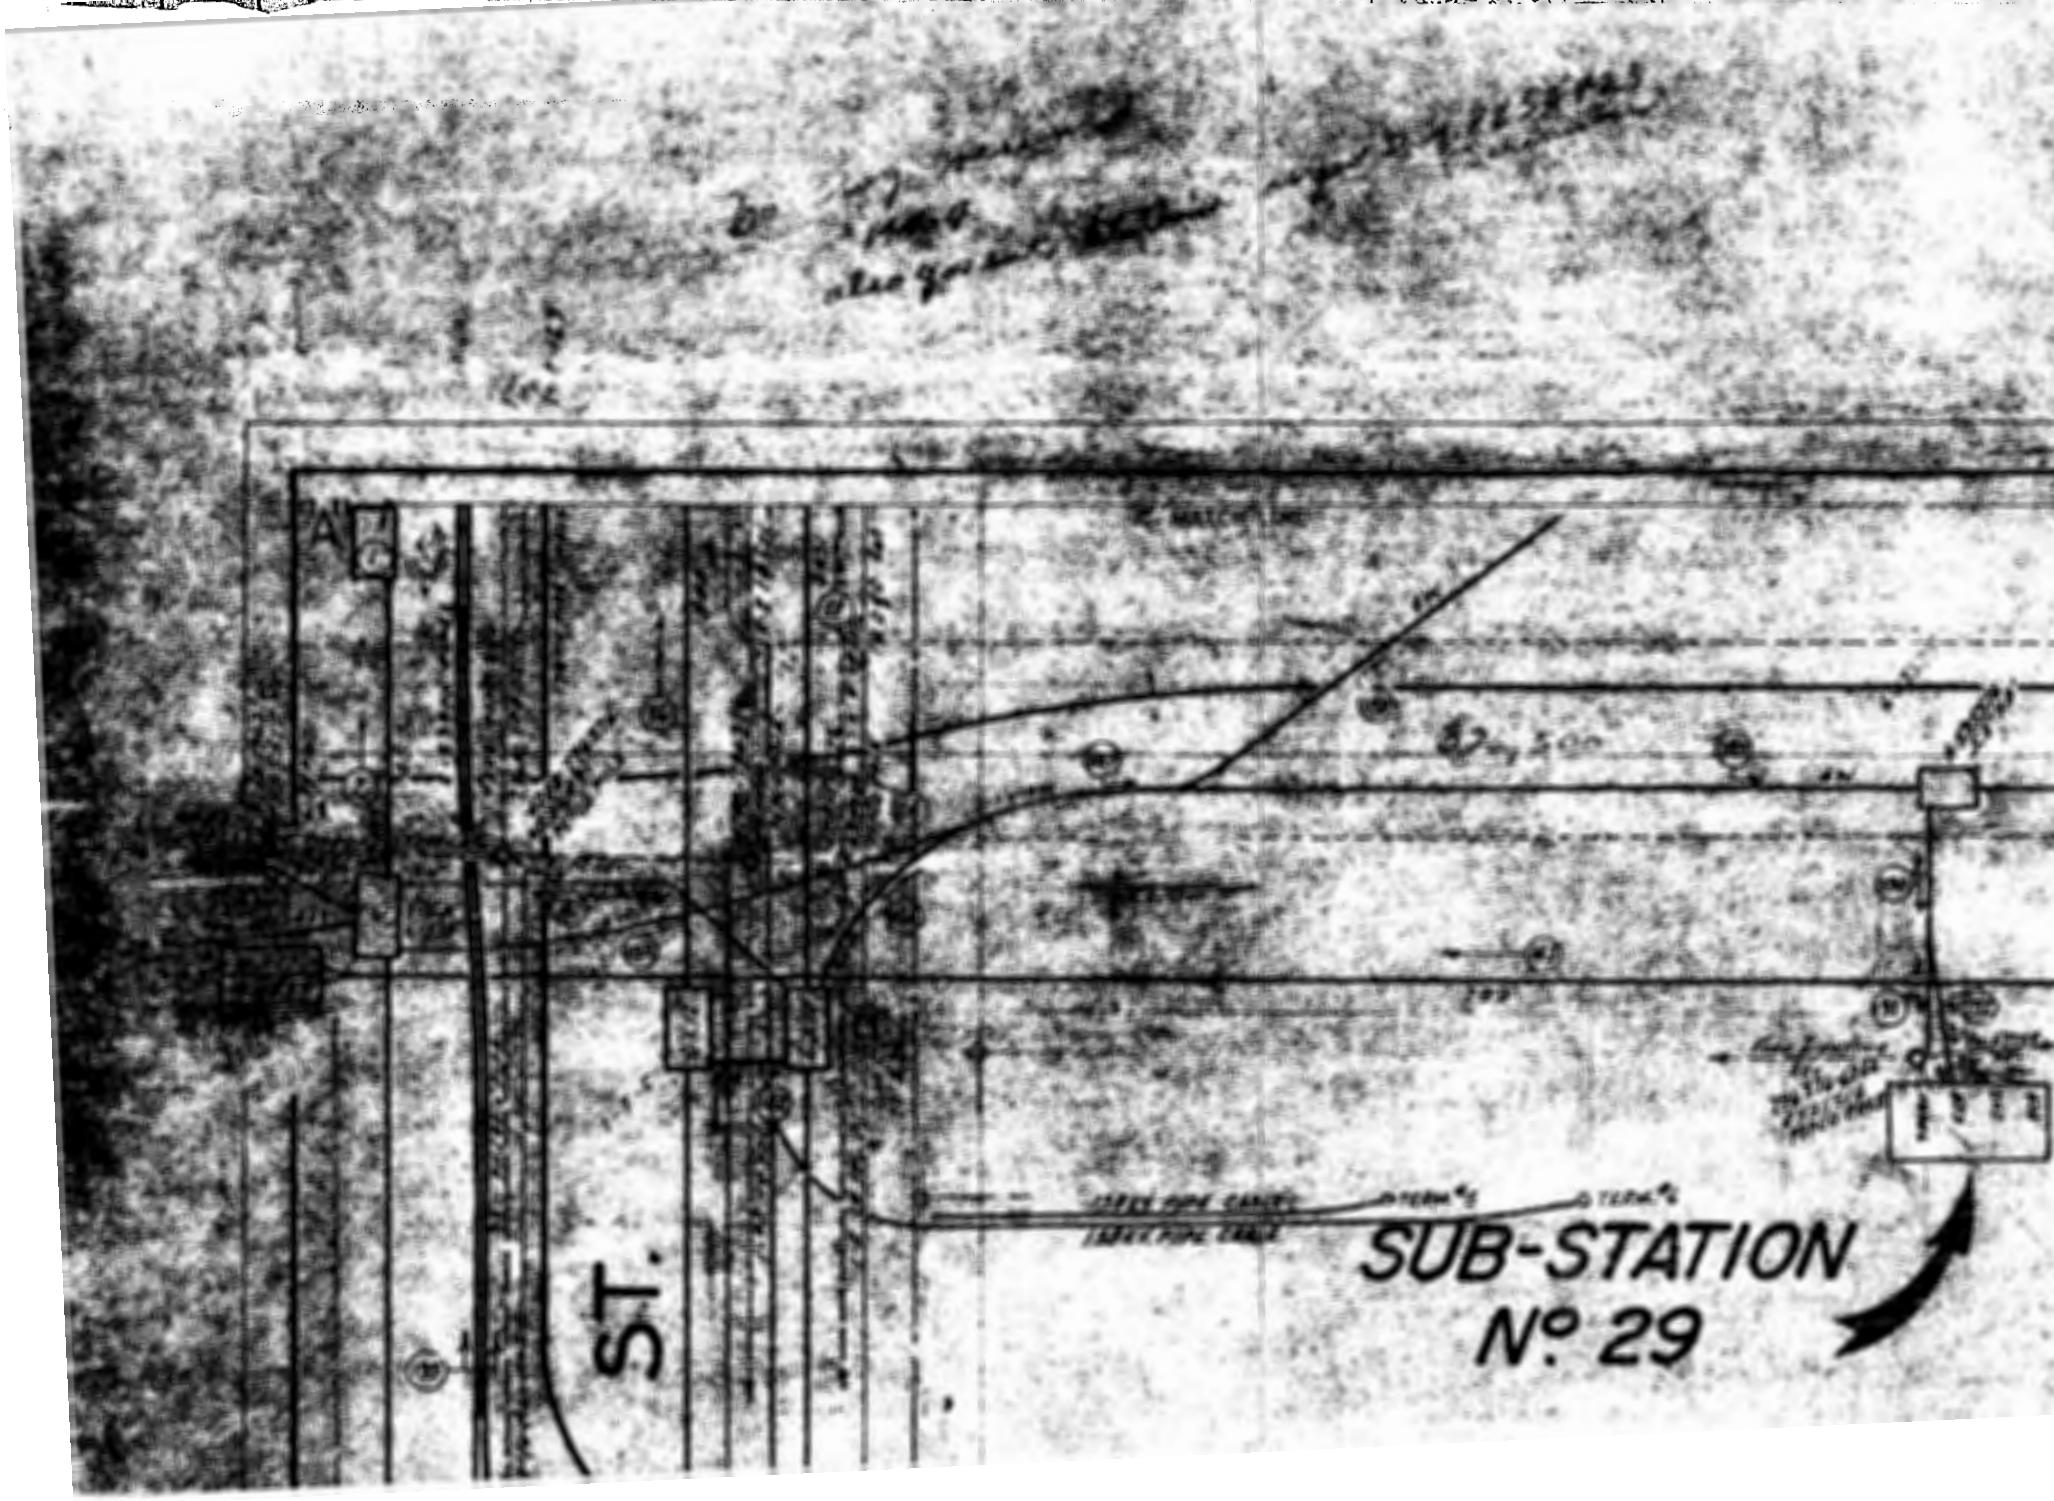
2— 10 3/4" O.D. STEEL PIPES