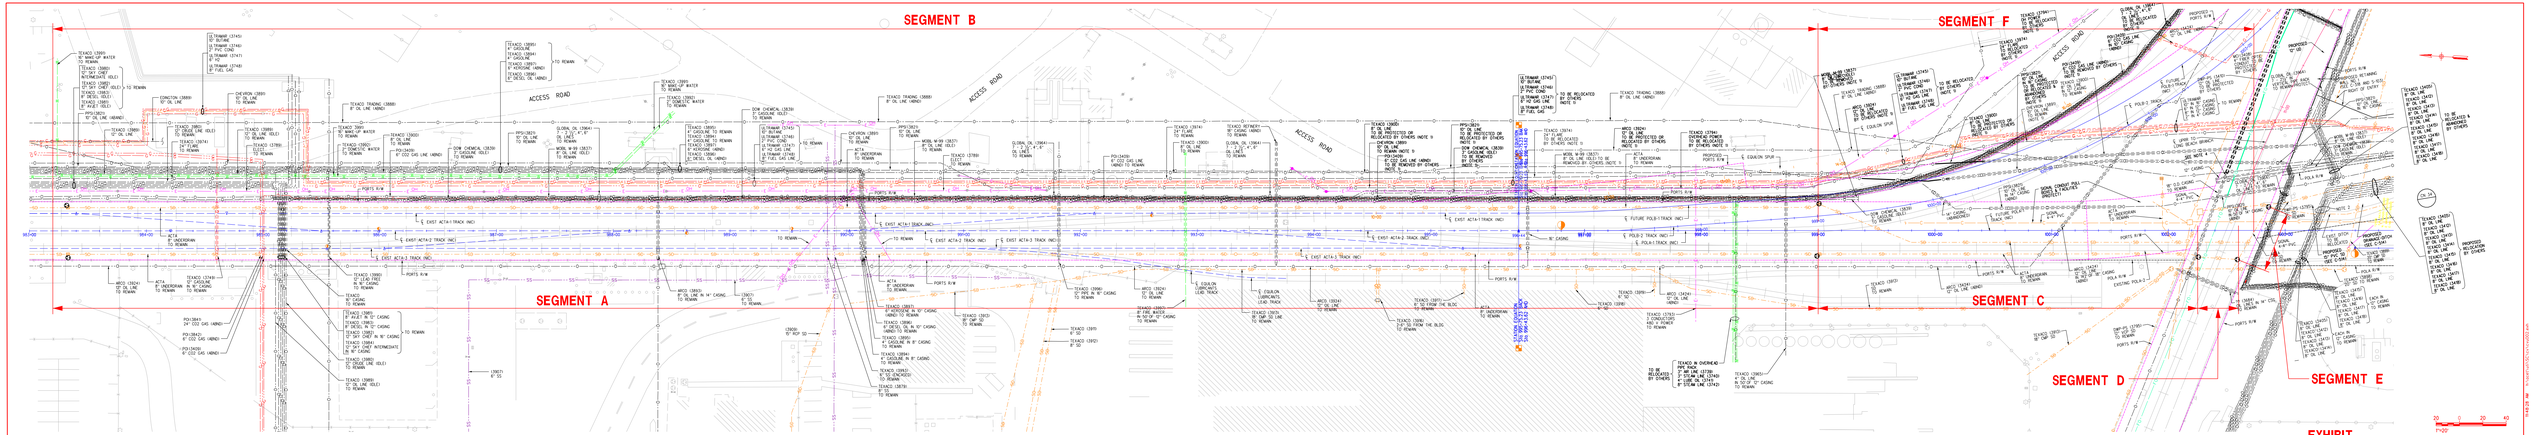
SEGMENT A
SEGMENT B
SEGMENT C
SEGMENT D
SEGMENT E
SEGMENT F
ACCESS ROAD
FOR ACCURATE RIGHT OF WAY SEE RIGHT OF WAY PLANS
EXHIBIT
ALAMEDA CORRIDOR TRANSPORTATION AUTHORITY
ALAMEDA CORRIDOR
WORK ACTIVITY
VIDEO TAPING
TRACK STORM DRAIN SYSTEM