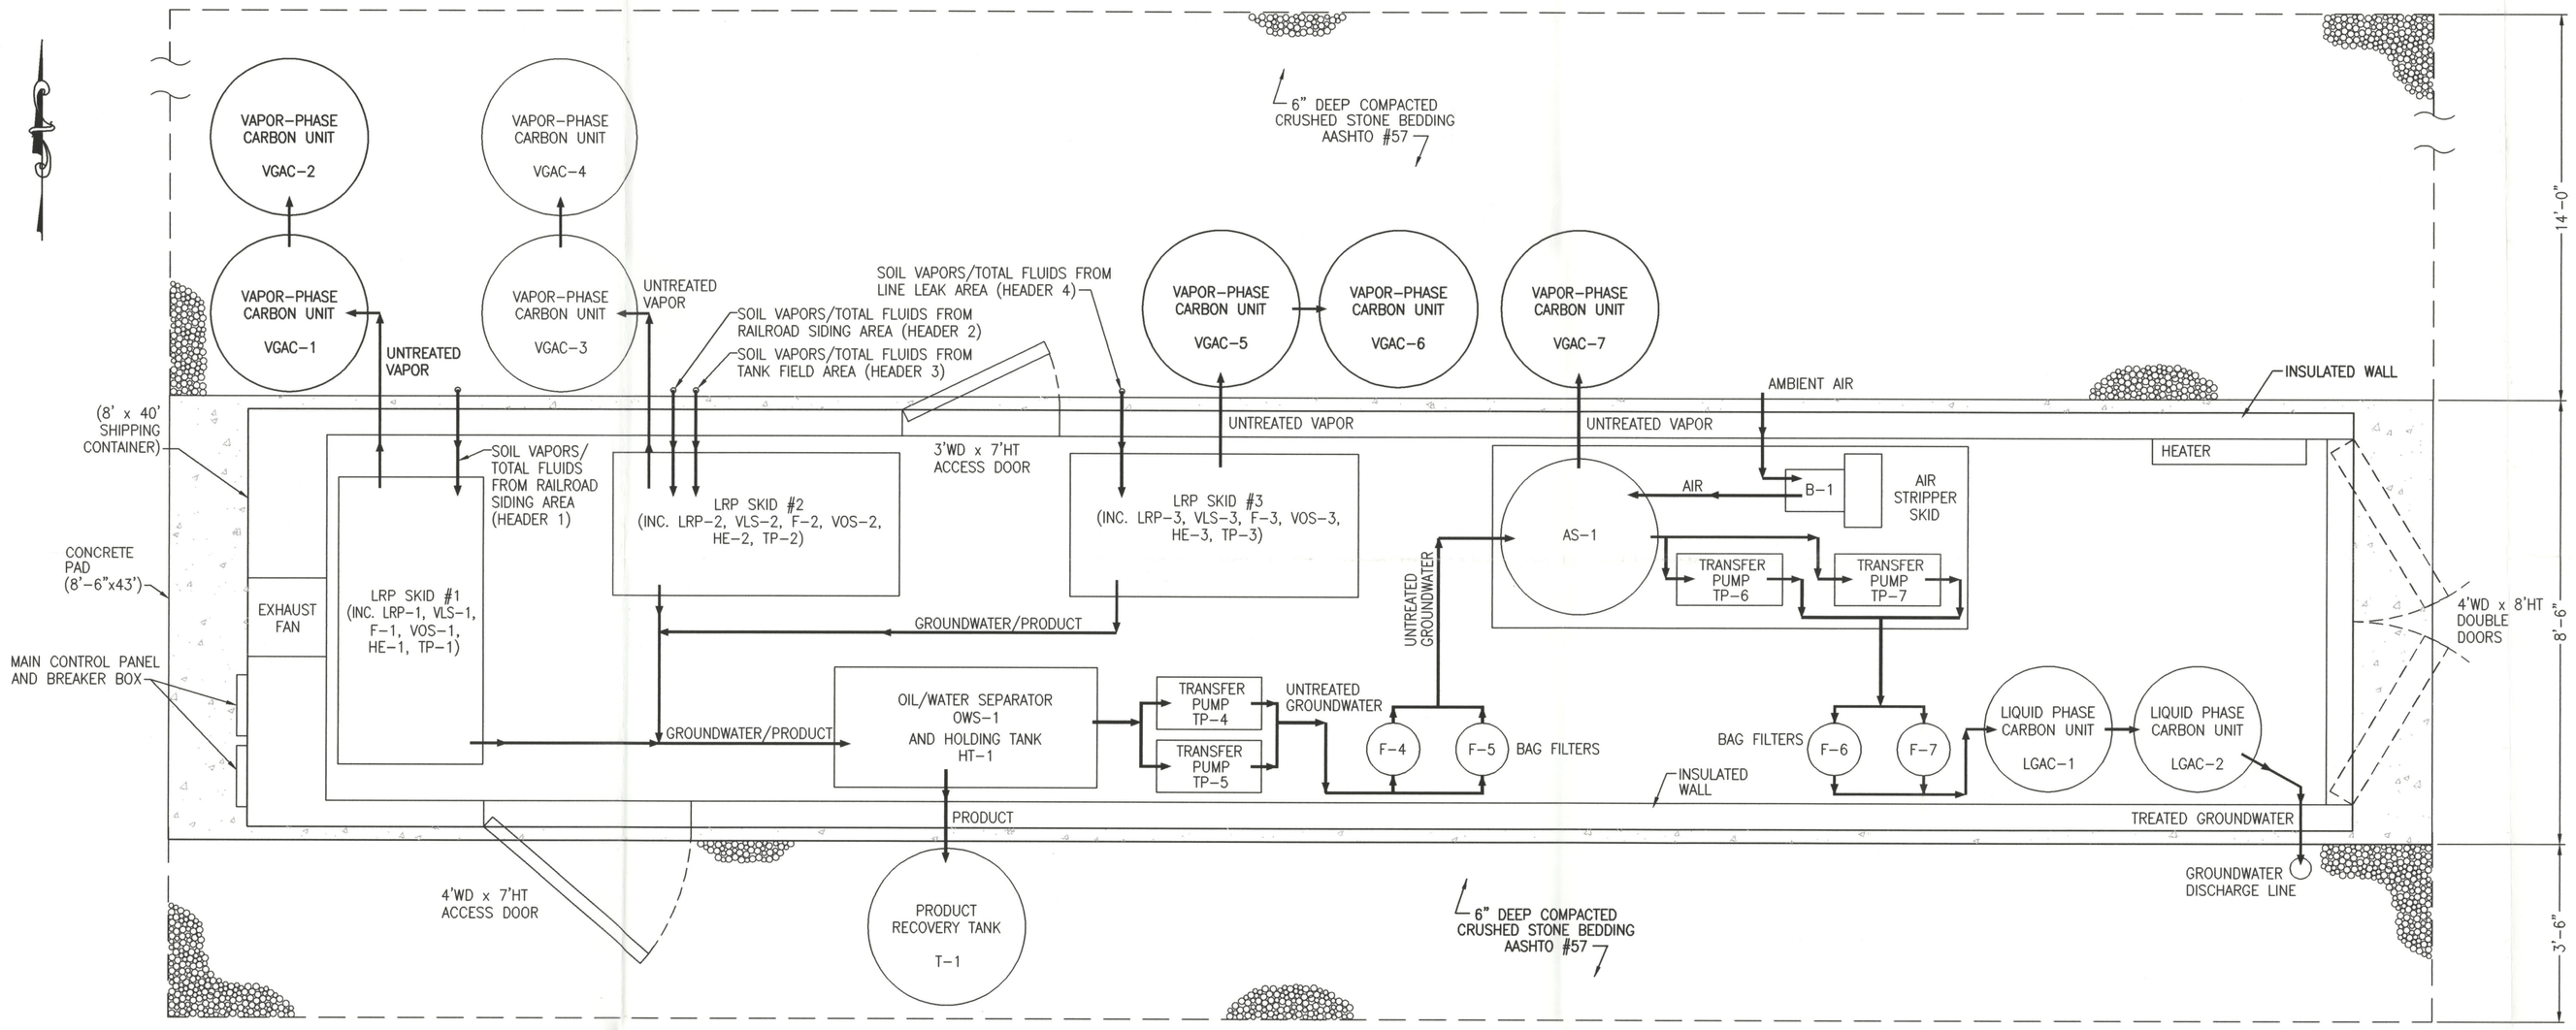

EQUIPMENT COMPOUND LAYOUT – TOP VIEW ⚠

SCALE: 1"=2'

NOTE: DIMENSIONS OF PROCESS PIPING ARE NOT TO SCALE.

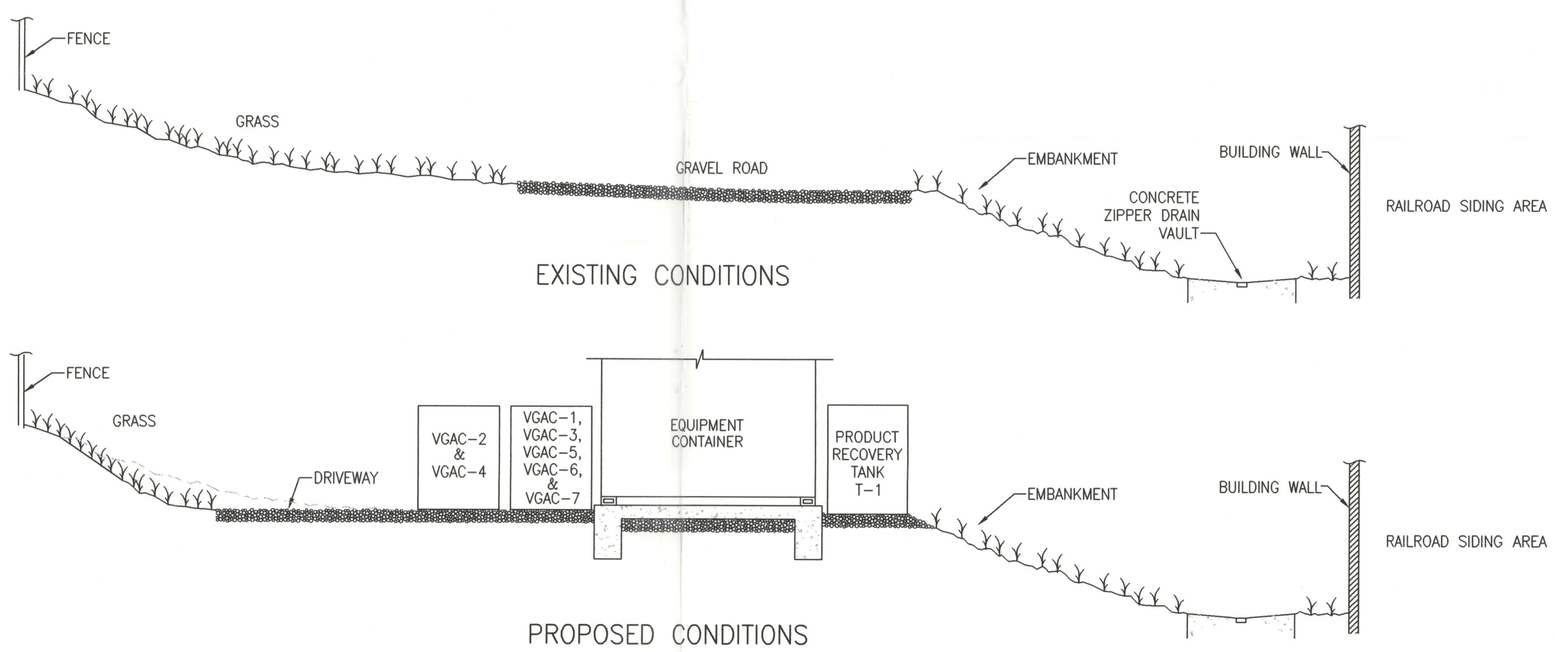

EQUIPMENT COMPOUND LAYOUT – SIDE VIEW ⚠

SCALE: 1"=4'

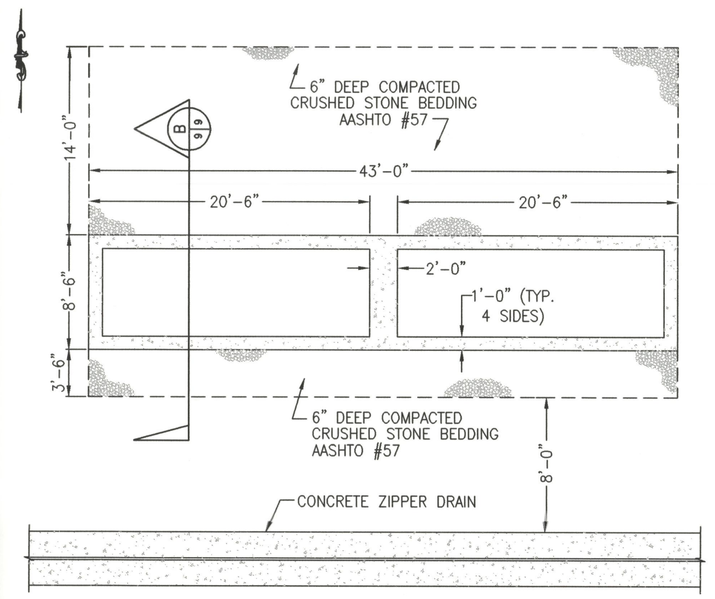

FOUNDATION PLAN ⚠

SCALE: 1"=8'

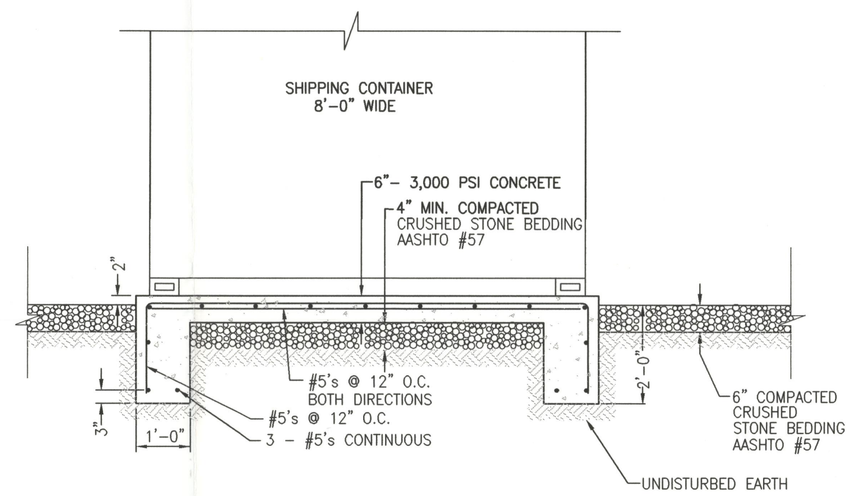

FOOTER DETAILS

SCALE: 1"=2'

REV.	DESCRIPTION	DATE
⚠	REVISE TWO CONTAINERS TO ONE CONTAINER	3-19-99

PROJECT NO: 0010 0050

EQUIPMENT COMPOUND DETAILS

DESIGNED BY: CBW

DRAWN BY: GPL

CHECKED BY: MAS

APPROVED BY: KS

PROPOSED REMEDIATION SYSTEM
QUEBECOR PRINTING ATGLEN INC.
ATGLEN, PENNSYLVANIA

GES GROUNDWATER & ENVIRONMENTAL SERVICES, INC.
410 EAGLEVIEW BLVD., SUITE 110
EXTON PENNSYLVANIA 19431

SCALE: NOT TO SCALE | DATE: 9APRIL98 | DRAWING NO: | FIGURE 9