NOTES

1. SEE ASB100 FOR TOTAL QUANTITIES
2. THE QUANTITIES LISTED ABOVE ARE ESTIMATES OF THE ASBESTOS CONTAINING MATERIALS PRESENT IN THE AREAS ON THIS DRAWING.
3. ACM LOCATIONS ARE ONLY REPRESENTATIVE AND NOT INTENDED TO BE ACTUAL

LEGEND		QTY.
XXXXX	SAMPLE NUMBER	N/A
•	SAMPLE LOCATION NUMBER	N/A
*XXXXX	POSITIVE SAMPLE NUMBER	N/A
	EXTERIOR WHITE PAINT	SEE NOTE 1
O	GREY PAINT ON DOOR	9 EACH
W	WINDOW GLAZING	SEE NOTE 1
	9x9 FLOOR TILE - GREEN, BROWN, WHITE, GREY	3,850 S.F.
B	9x9 FLOOR TILE BOXED UP IN CABINET	30 S.F.
	9x9 FLOOR TILE MASTIC	4,405 S.F.
	12x12 FLOOR TILE - GREEN, BROWN, WHITE, RED, BLACK, TAN	400 S.F
	THERMAL SYSTEM INSULATION LARGE AND SMALL DIAMETER	2,500 L.F.
	PIPE FITTINGS	128 EACH
	BOILER ROOM	
	DUCT / TANK INSULATION	SEE NOTE 1
	PIPE FITTINGS	
	SILVER PAINT ON BOILERS / BEAMS	
	THERMAL SYSTEM INSULATION LARGE AND SMALL DIAMETER	
W	WINDOW GLAZING	
	COMPRESSOR ROOM	
	THERMAL SYSTEM INSULATION LARGE AND SMALL DIAMETER	
	PIPE FITTINGS IN COMPRESSOR ROOM	
W	WINDOW GLAZING	

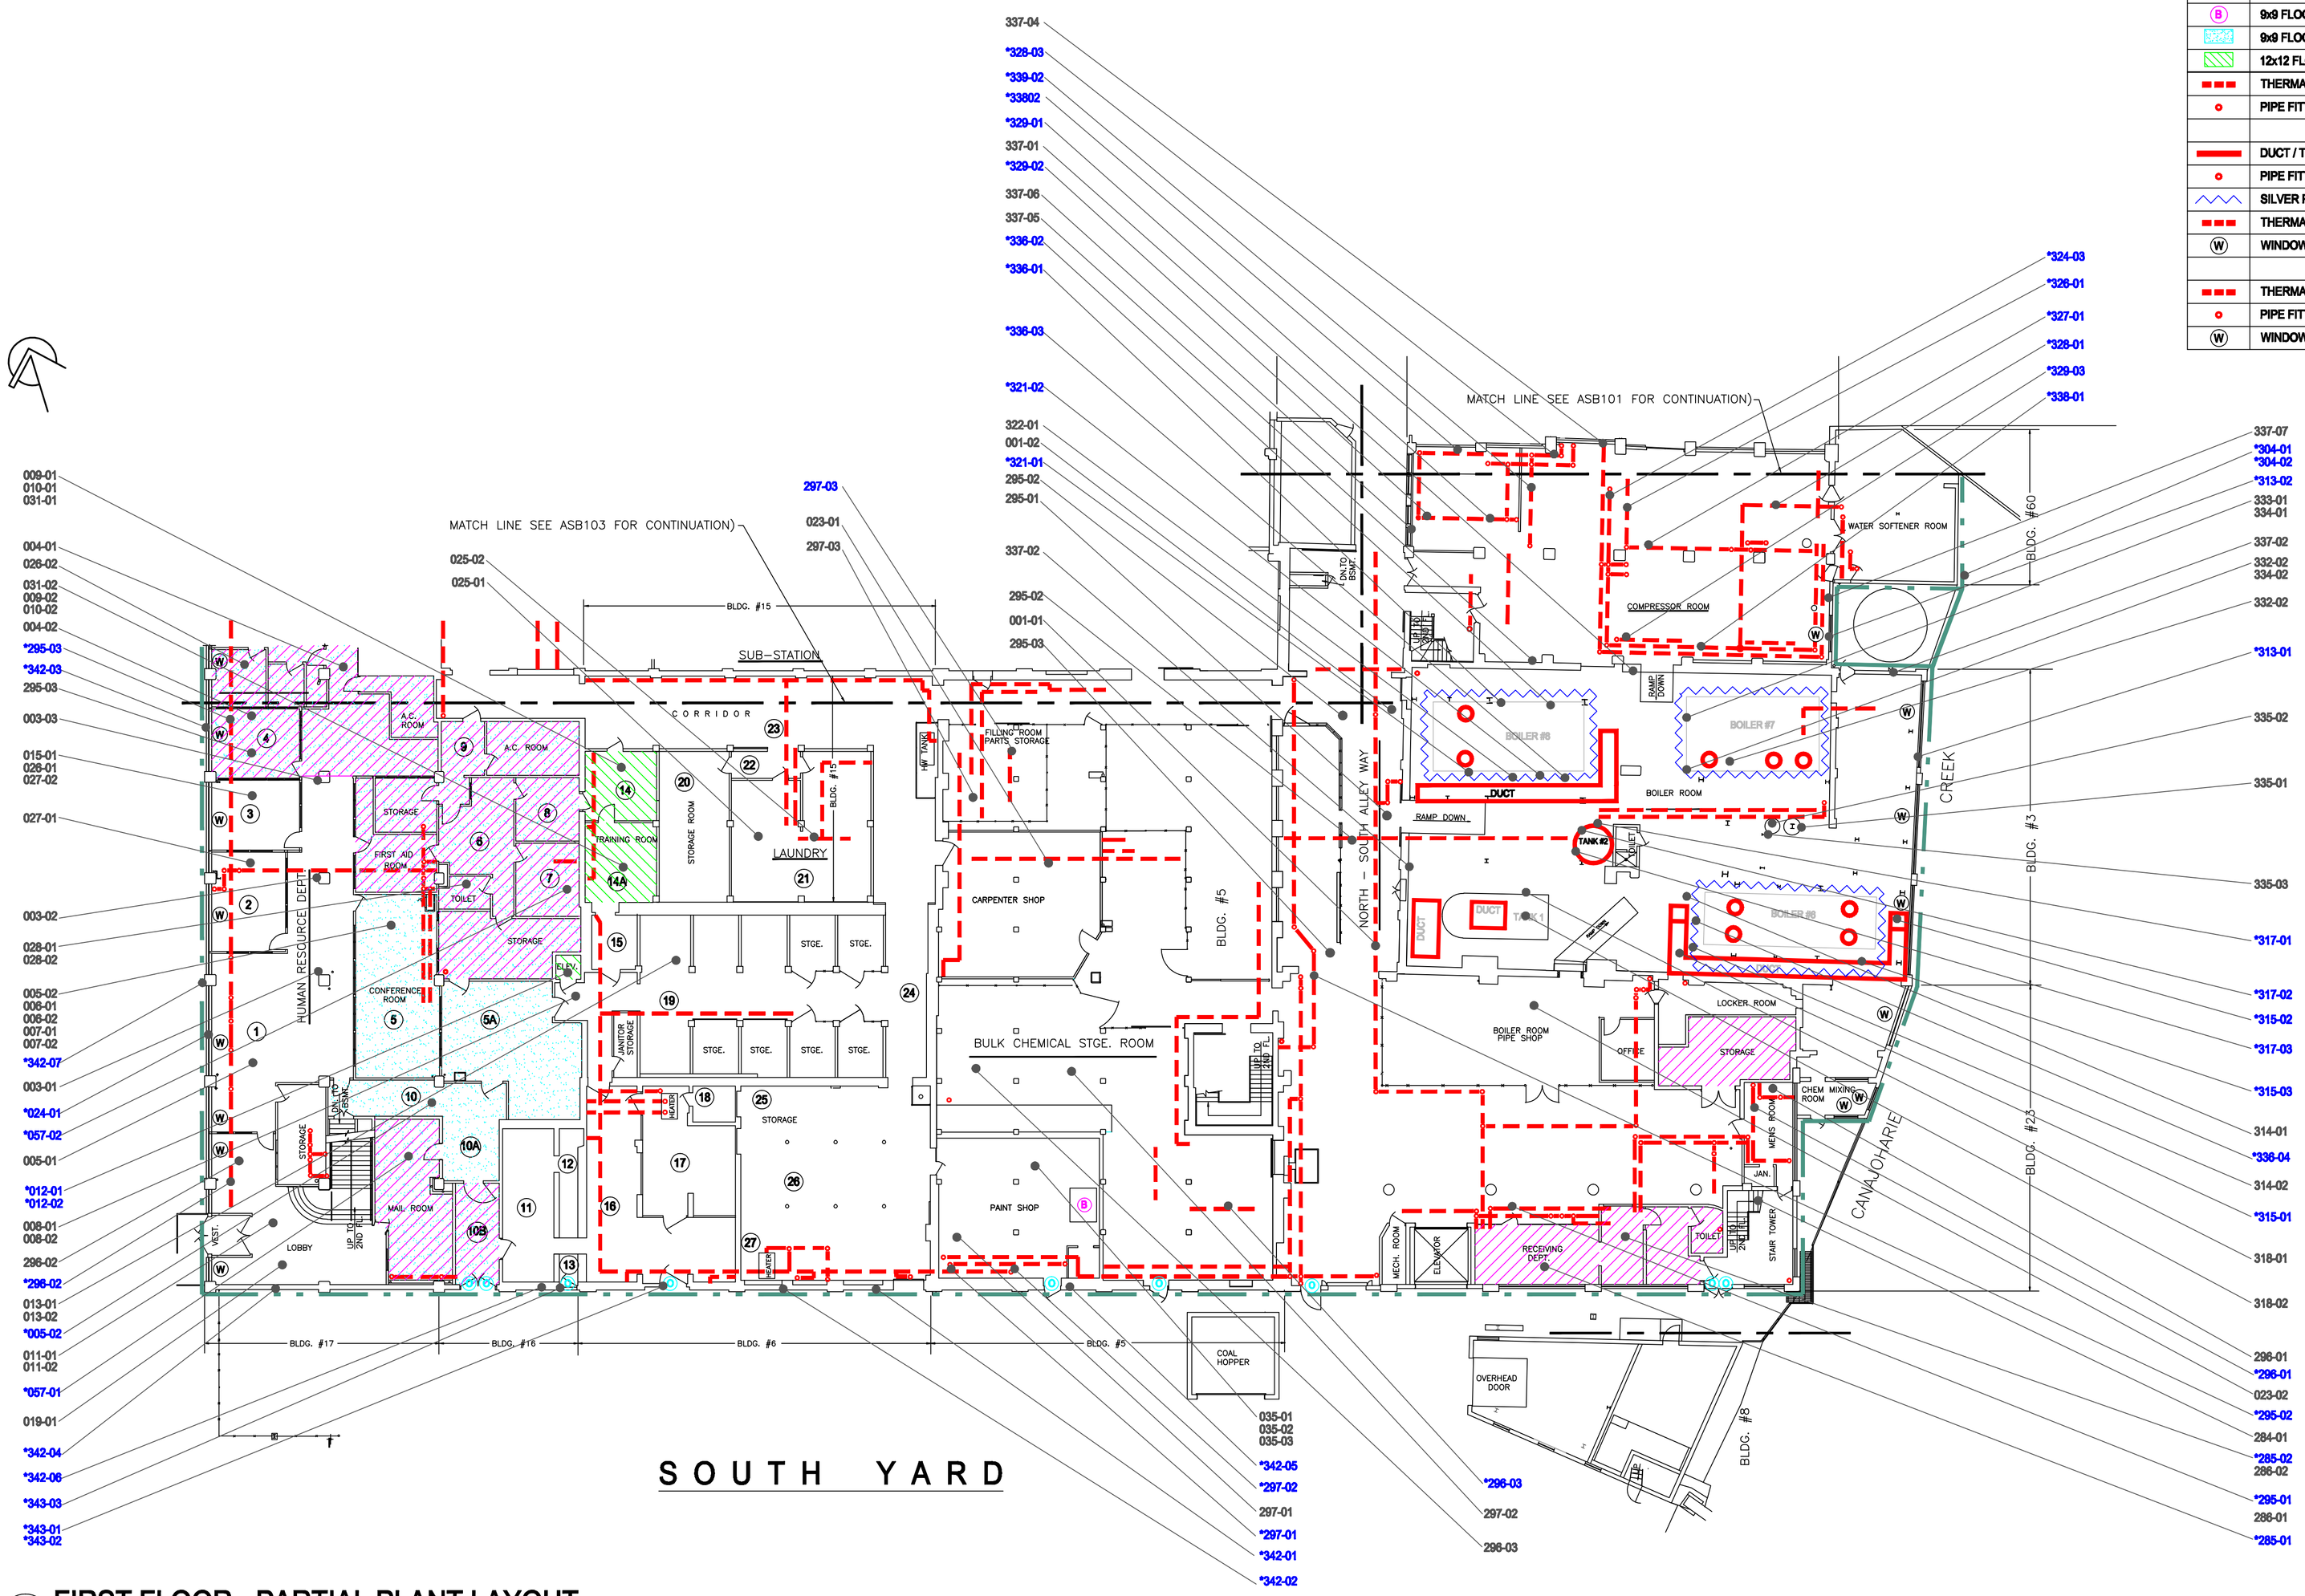

1 FIRST FLOOR - PARTIAL PLANT LAYOUT
BUILDINGS - #3, #4, #5, #6, #7, #8, #15, #16, #17, #23 AND #60

SCALE:1/16"=1'-0"

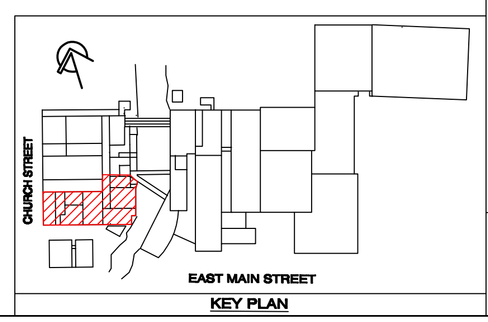

KEY PLAN

Ambient Environmental, Inc.
12 Colvin Avenue
Albany, New York 12206
PH: 518-482-0704
FX: 518-482-0750

ASBESTOS PRE-DEMOLITION SURVEY FOR BEECH-NUT NUTRITION CORPORATION CANAJOHARIE, NEW YORK

REVISIONS

DATE	COMMENTS	BY

DRAWN BY	H.J.T
CHECKED BY	
SCALE	AS NOTED
JOB NO.	111110AA
DATE	JANUARY 2012

TITLE: FIRST FLOOR BULK SAMPLE LOCATIONS AND ASBESTOS CONTAINING MATERIALS

DWG. NO. ASB102