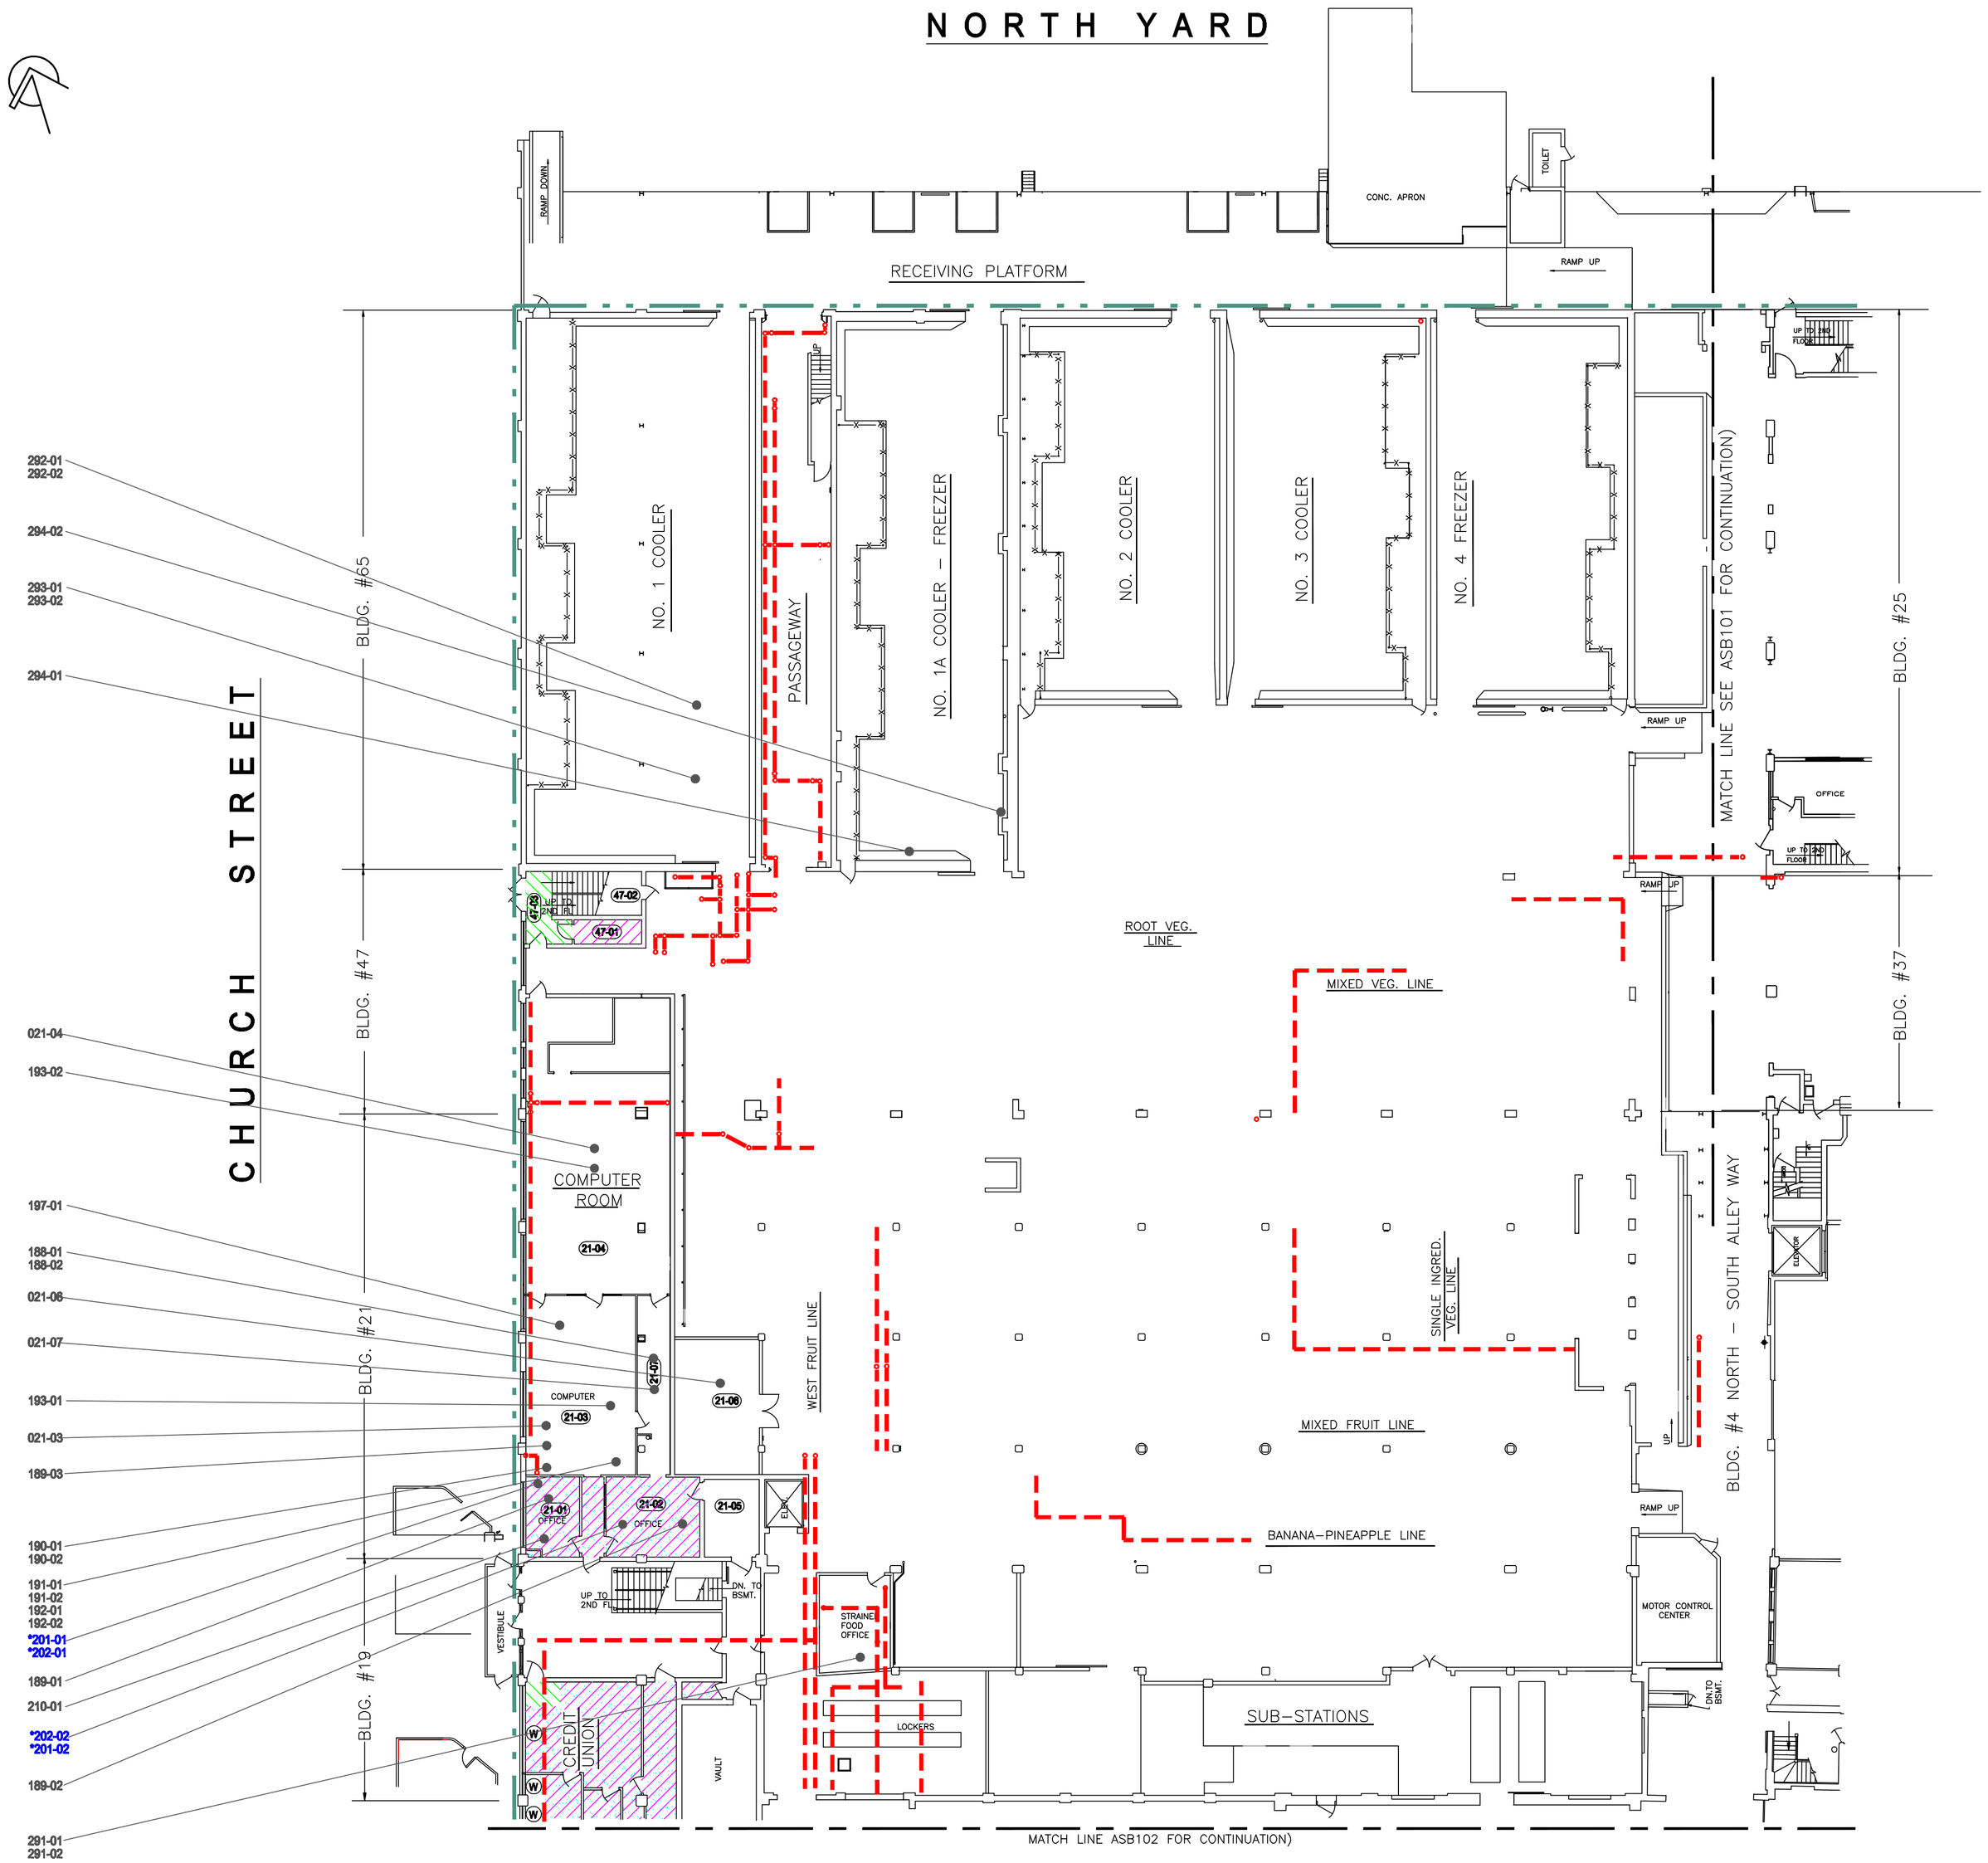

1 FIRST FLOOR - PARTIAL PLANT LAYOUT
BUILDINGS - #4, #21, #25, #37, #47 AND #65

SCALE:1/16"=1'-0"

LEGEND		QTY.
XXXXX	SAMPLE NUMBER	N/A
●	SAMPLE LOCATION NUMBER	N/A
*XXXXX	POSITIVE SAMPLE NUMBER	N/A
	EXTERIOR WHITE PAINT	SEE NOTE 1
(W)	WINDOW GLAZING	SEE NOTE 1
	9x9 FLOOR TILE - GREEN, BROWN, WHITE, GREY	600 S.F.
	12x12 FLOOR TILE - GREEN, BROWN, WHITE, RED, BLACK, TAN	100 S.F.
	THERMAL SYSTEM INSULATION LARGE AND SMALL DIAMETER	1,050 L.F.
●	PIPE FITTINGS	88 EACH

NOTES

1. SEE ASB100 FOR TOTAL QUANTITIES
2. THE QUANTITIES LISTED ABOVE ARE ESTIMATES OF THE ASBESTOS CONTAINING MATERIALS PRESENT IN THE AREAS ON THIS DRAWING.
3. ACM LOCATIONS ARE ONLY REPRESENTATIVE AND NOT INTENDED TO BE ACTUAL

Ambient Environmental, Inc.
12 Colvin Avenue
Albany, New York 12206
PH: 518-482-0704
FX: 518-482-0750

ASBESTOS PRE-DEMOLITION SURVEY FOR BEECH-NUT NUTRITION CORPORATION CANAJOHARIE, NEW YORK

REVISIONS		
DATE	COMMENTS	BY

DRAWN BY	H.J.T
CHECKED BY	
SCALE	AS NOTED
JOB NO.	111110AA
DATE	JANUARY 2012

FIRST FLOOR BULK SAMPLE LOCATIONS AND ASBESTOS CONTAINING MATERIALS

TITLE

ASB103

DWG. NO.

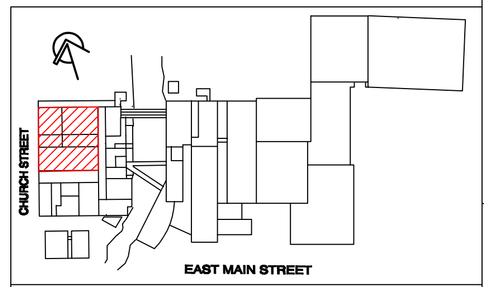

KEY PLAN