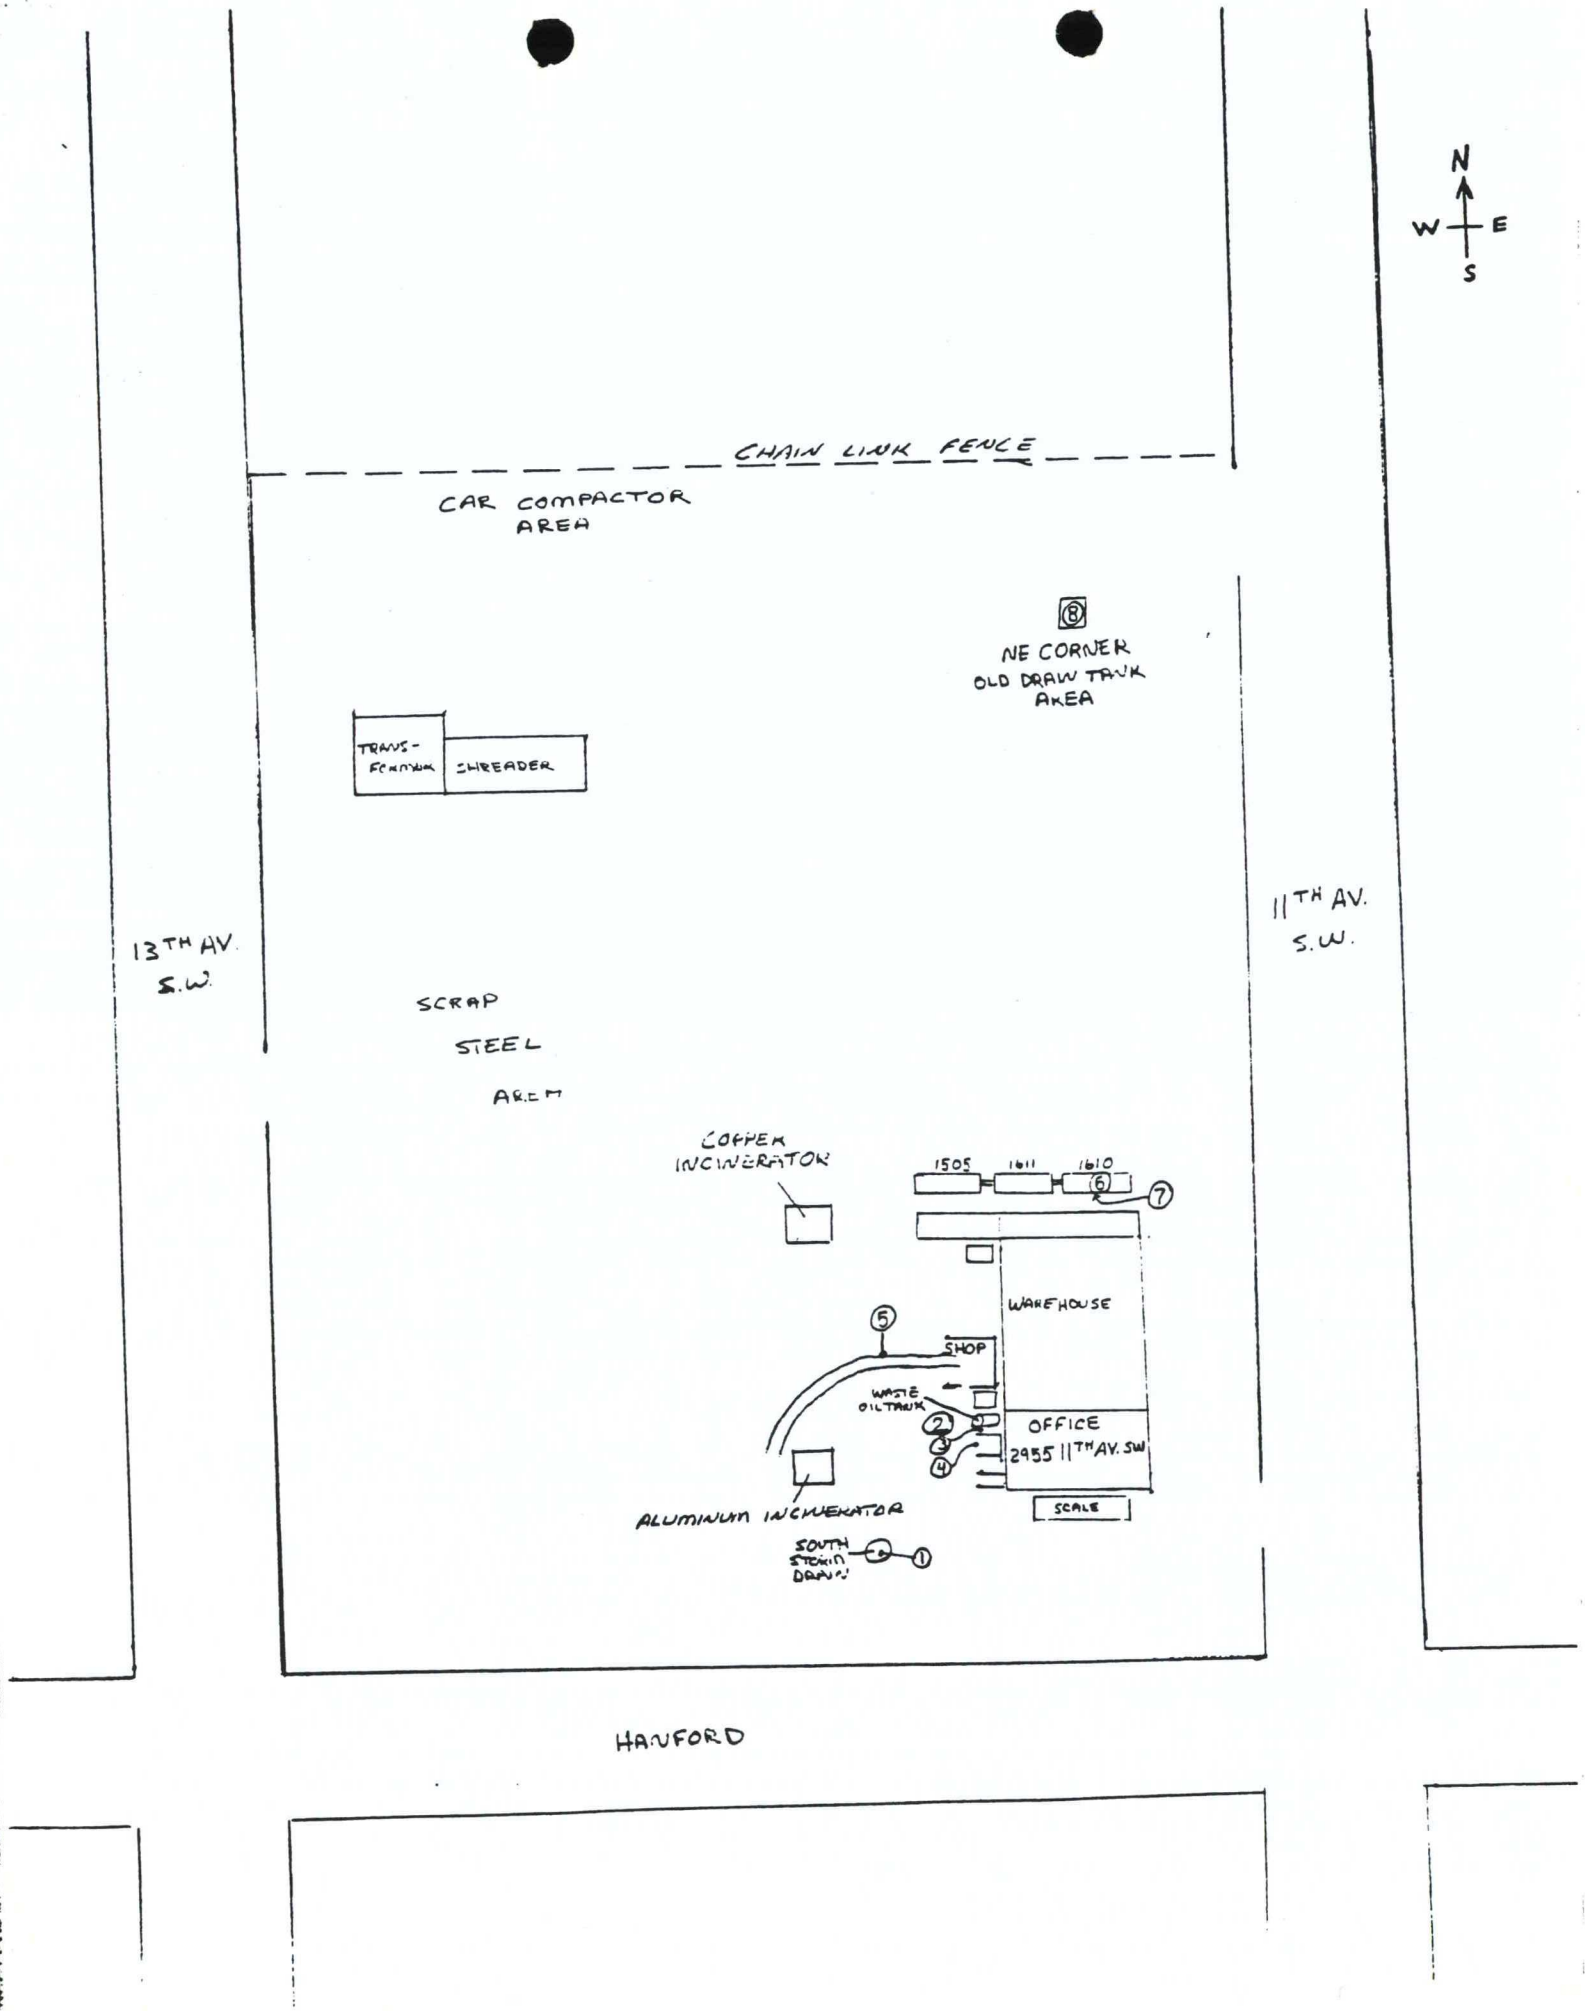
N
W
E
S
CHAIN LINK FENCE
CAR COMPACTOR AREA
8
NE CORNER OLD DRAW TANK AREA
TRANS-FORMER
SHREADER
13TH AV. S.W.
11TH AV. S.W.
SCRAP STEEL AREA
COPPER INCINERATOR
1505
1611
1610
6
7
WAREHOUSE
5
SHOP
WASTE OIL TANK
2
3
4
OFFICE
2955 11TH AV. SW
SCALE
ALUMINUM INCINERATOR
SOUTH STORM DRAIN
1
HANFORD

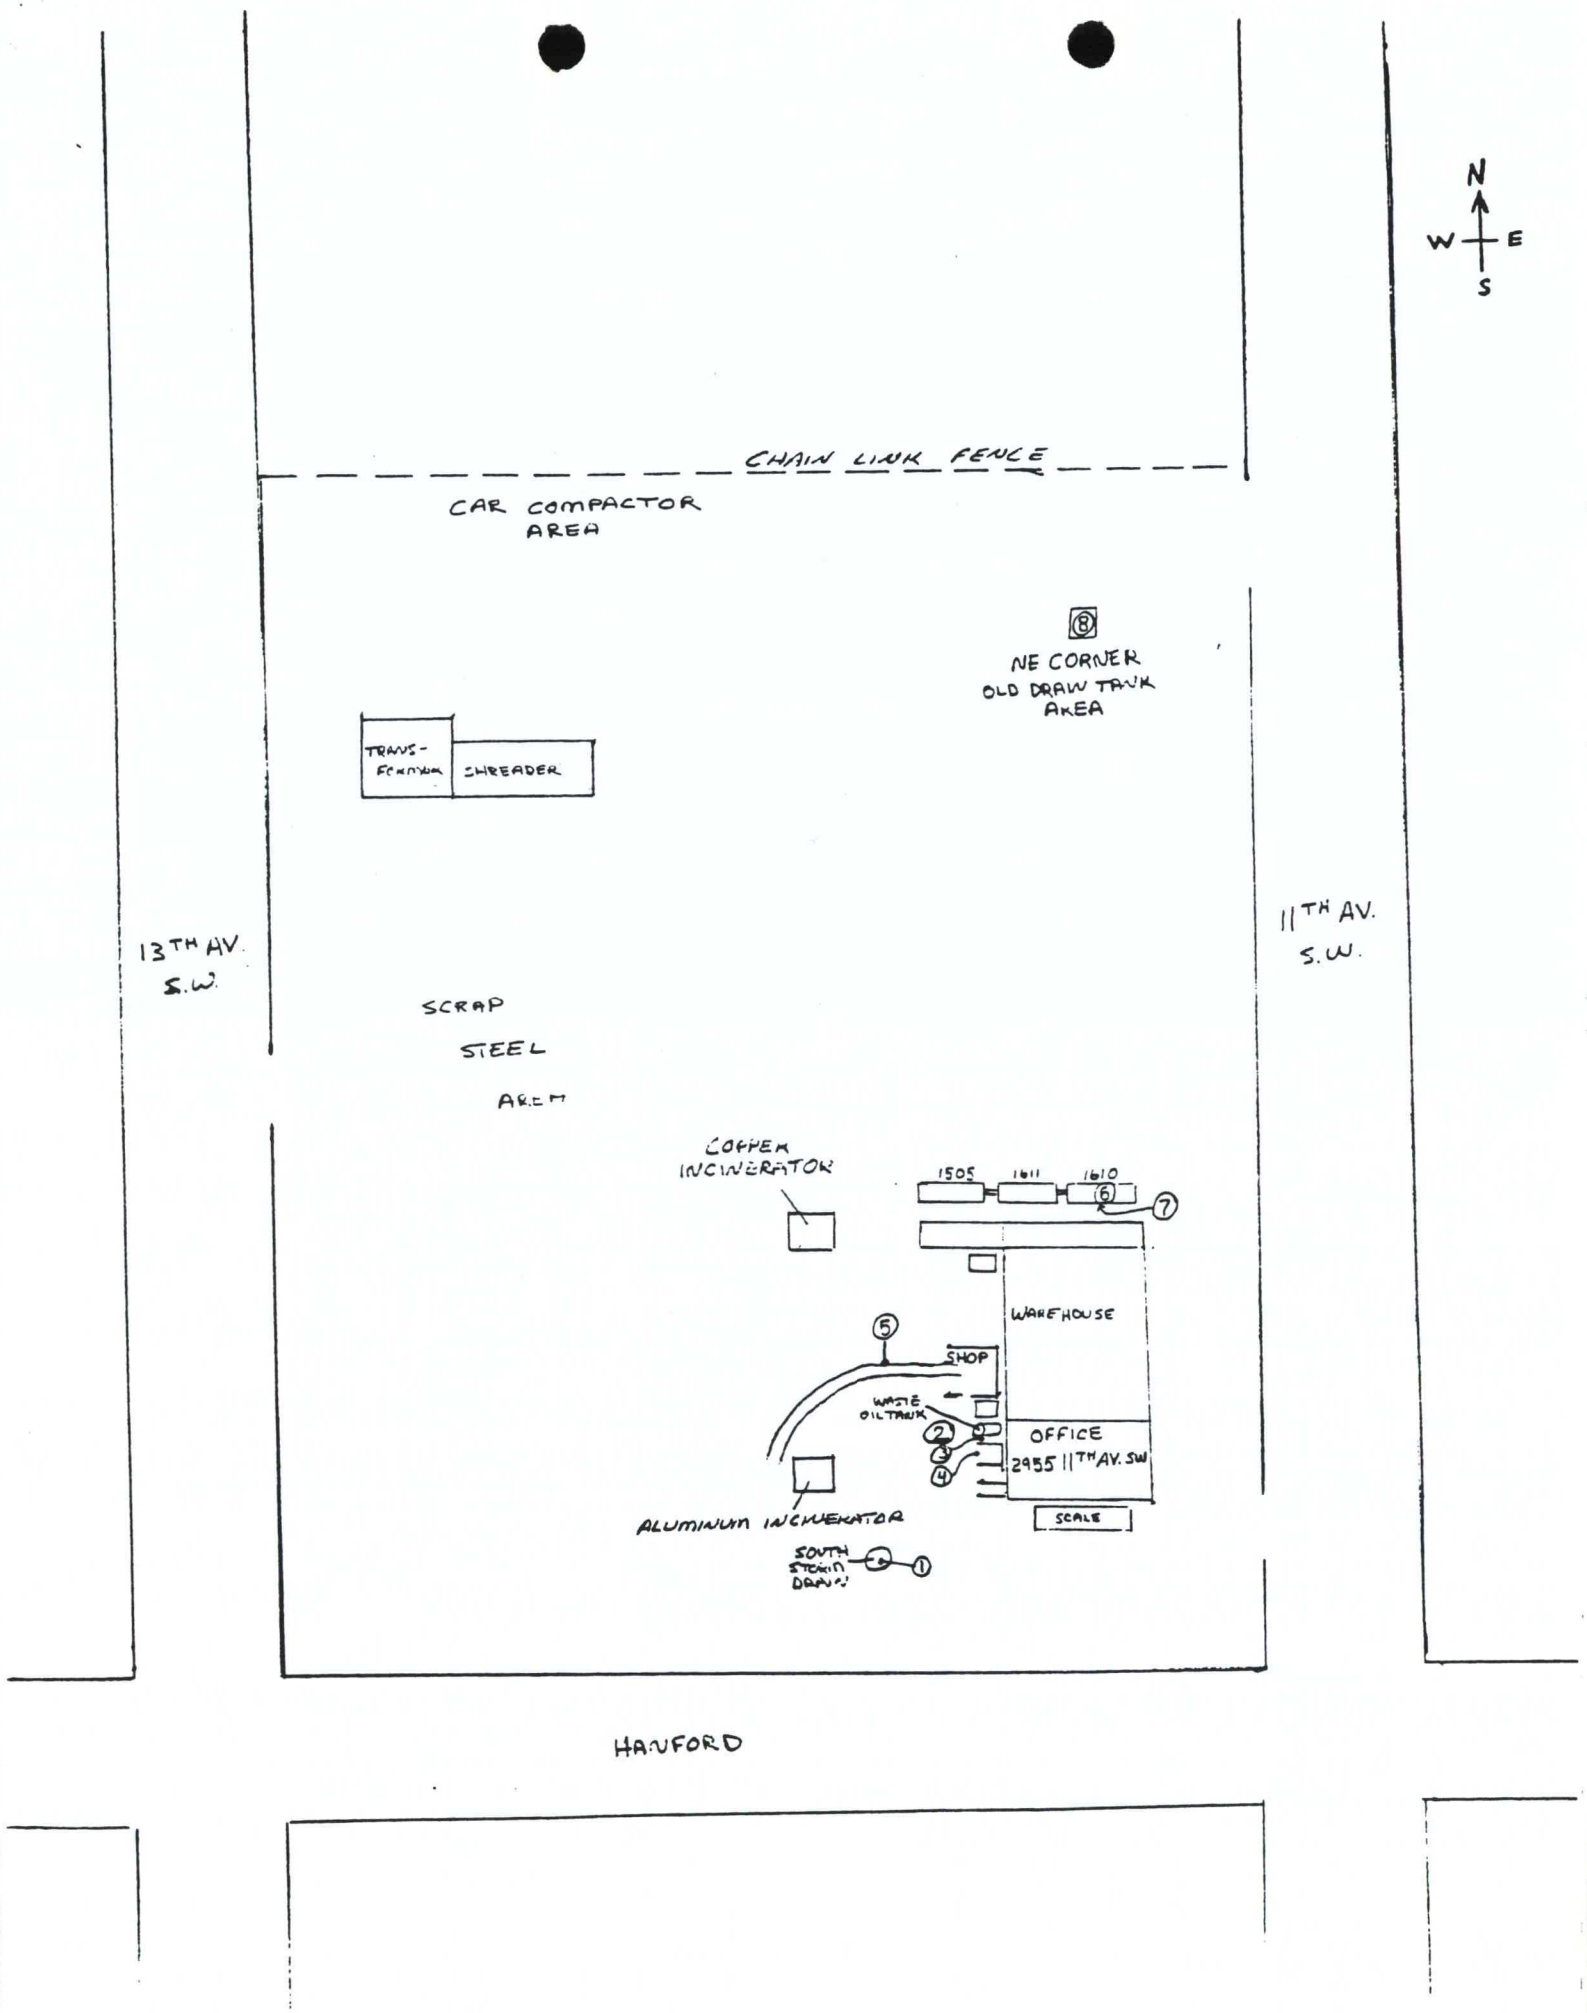
N
W
E
S
CHAIN LINK FENCE
CAR COMPACTOR AREA
8
NE CORNER OLD DRAW TANK AREA
TRANS-FORMER
SHREADER
13TH AV. S.W.
11TH AV. S.W.
SCRAP STEEL AREA
COPPER INCINERATOR
1505
1611
1610
6
7
WAREHOUSE
5
SHOP
WASTE OIL TANK
2
3
4
OFFICE
2955 11TH AV. SW
SCALE
ALUMINUM INCINERATOR
SOUTH STORM DRAIN
1
HANFORD

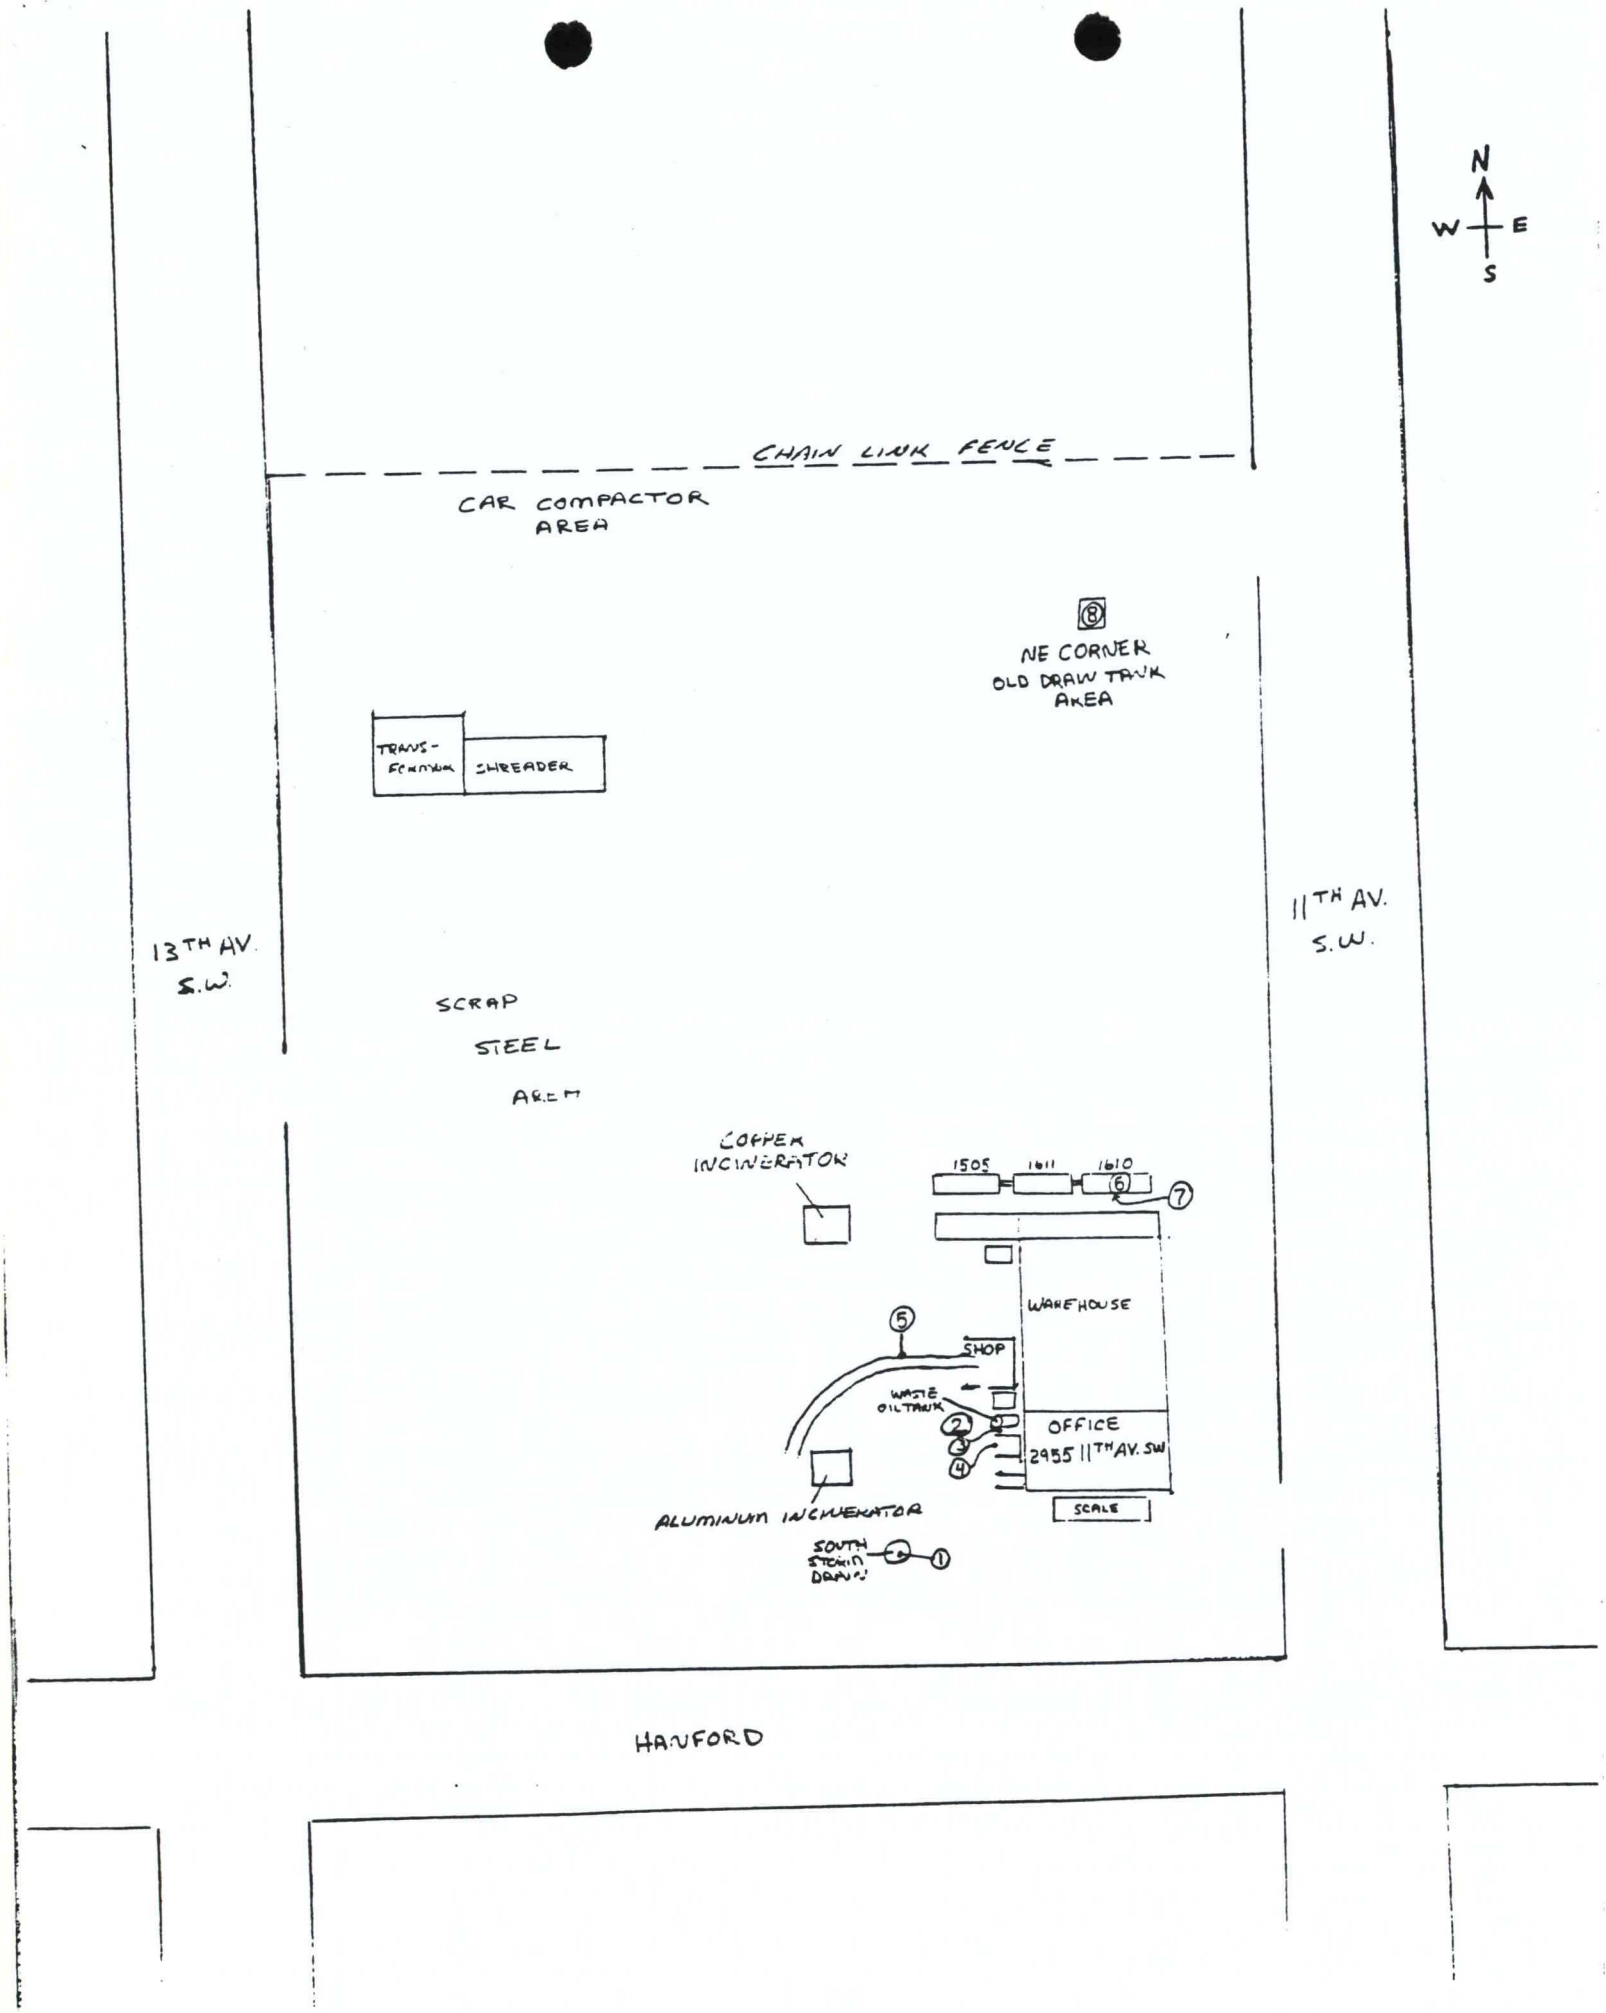
N
W
E
S
CHAIN LINK FENCE
CAR COMPACTOR AREA
8
NE CORNER OLD DRAW TANK AREA
TRANS-FORMER
SHREADER
13TH AV. S.W.
11TH AV. S.W.
SCRAP STEEL AREA
COPPER INCINERATOR
1505
1611
1610
6
7
WAREHOUSE
5
SHOP
WASTE OIL TANK
2
3
4
OFFICE
2955 11TH AV. SW
SCALE
ALUMINUM INCINERATOR
SOUTH STORM DRAIN
1
HANFORD

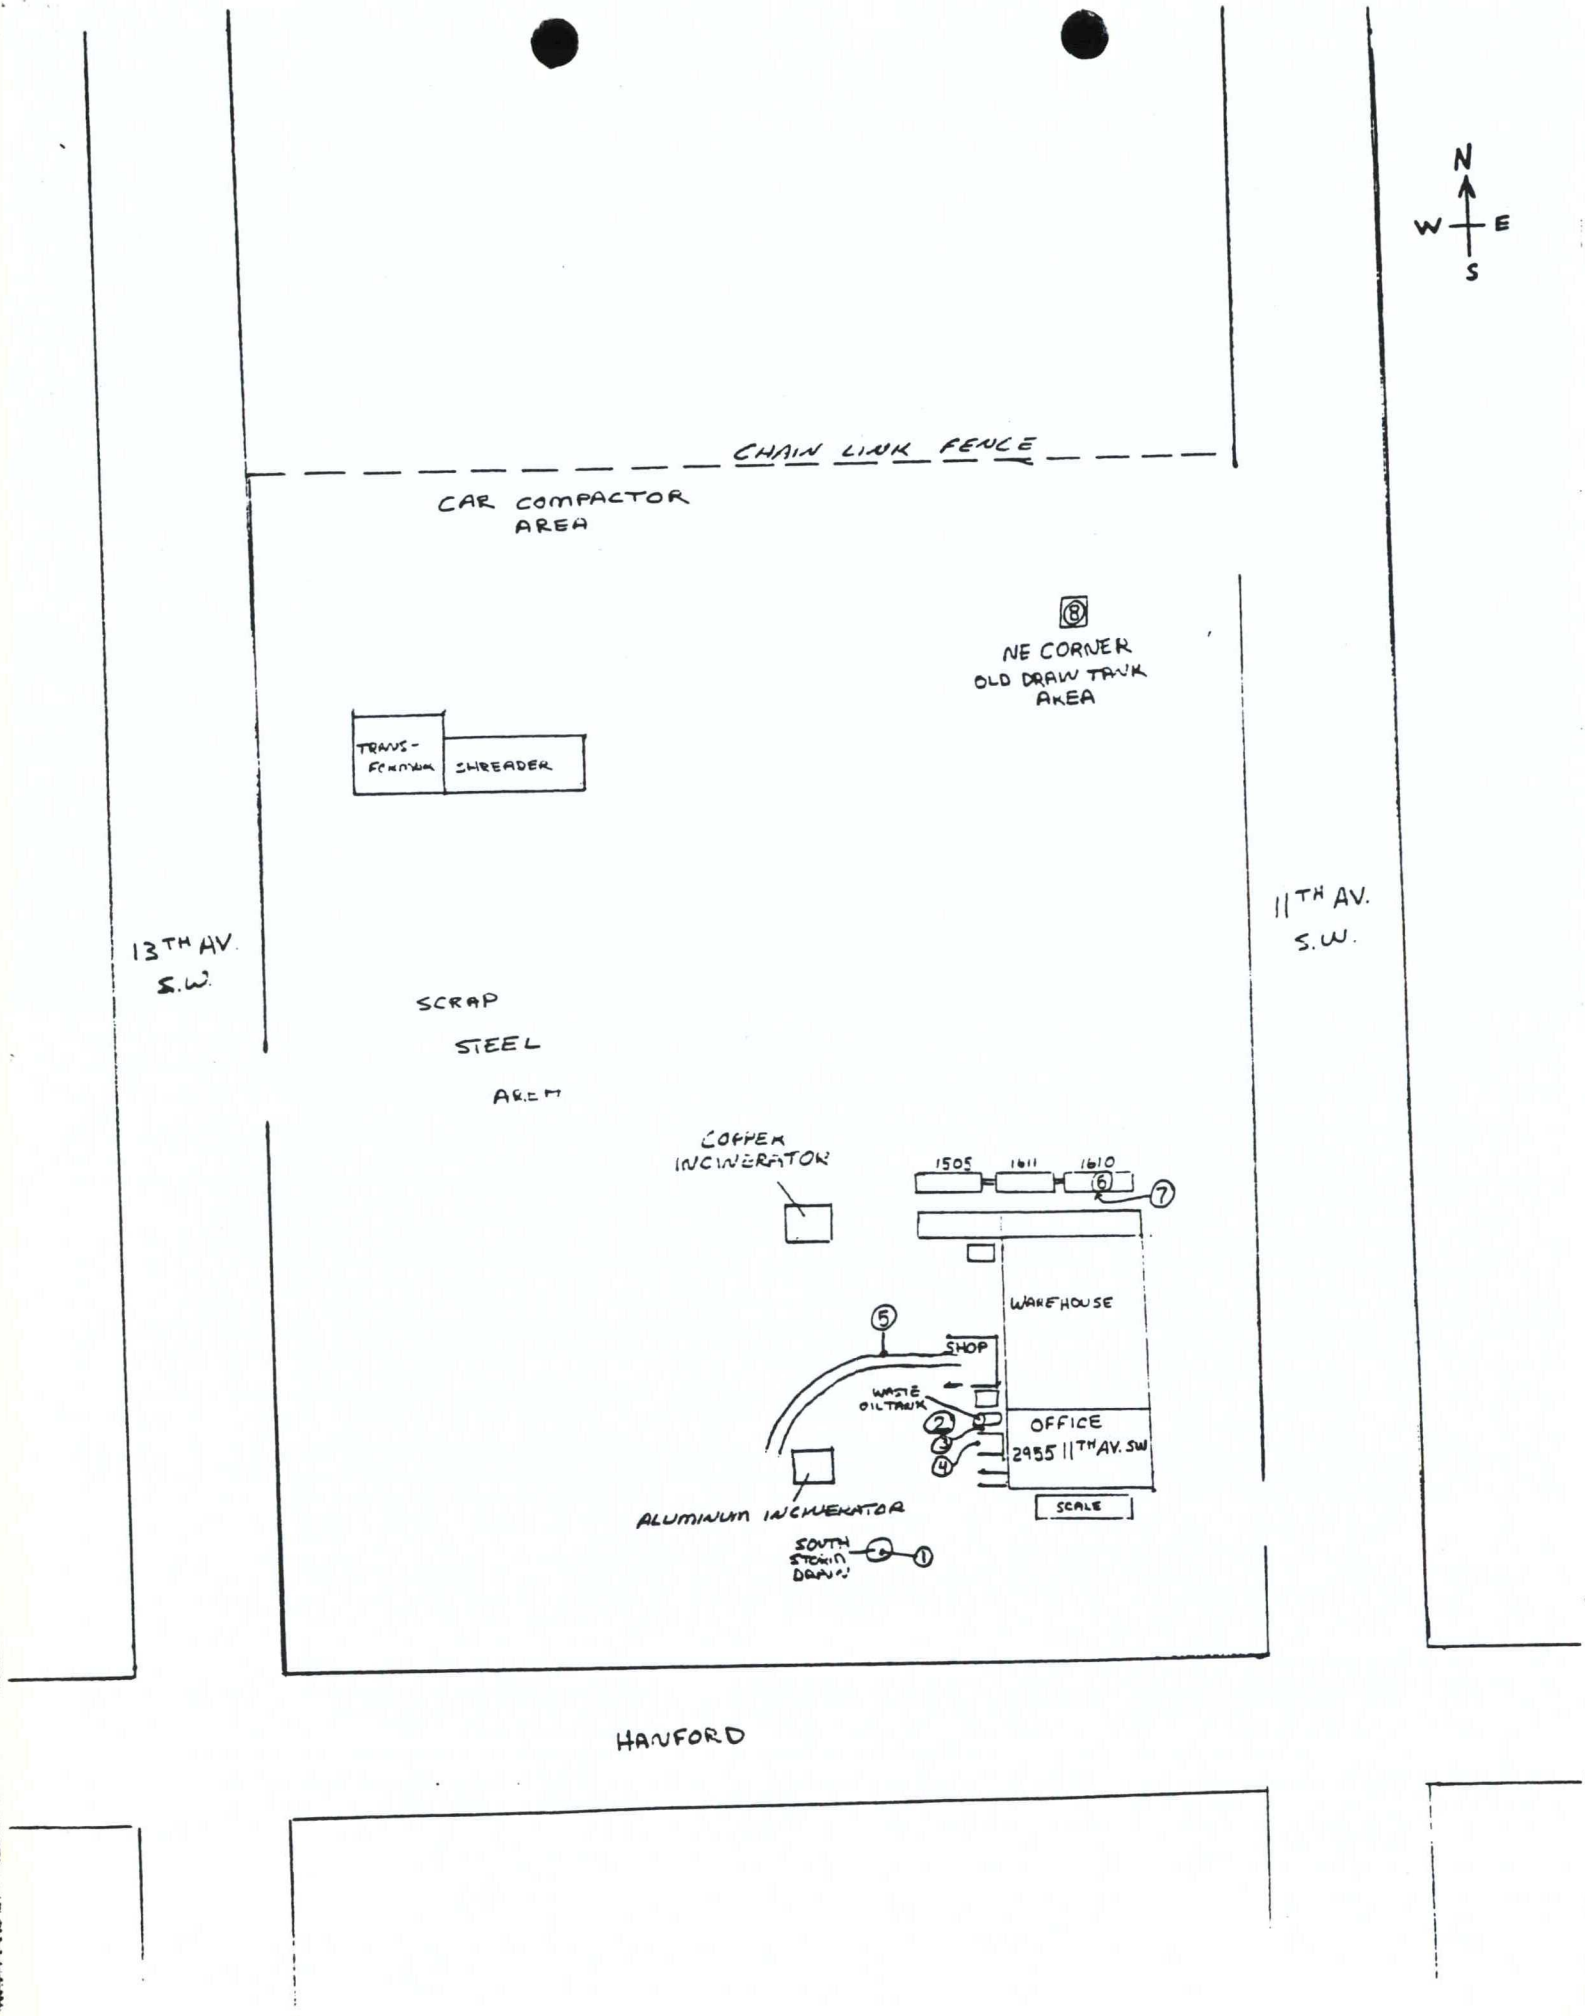
N
W
E
S
CHAIN LINK FENCE
CAR COMPACTOR AREA
8
NE CORNER OLD DRAW TANK AREA
TRANS-FORMER
SHREADER
13TH AV. S.W.
11TH AV. S.W.
SCRAP STEEL AREA
COPPER INCINERATOR
1505
1611
1610
6
7
WAREHOUSE
5
SHOP
WASTE OIL TANK
2
3
4
OFFICE
2955 11TH AV. SW
SCALE
ALUMINUM INCINERATOR
SOUTH STORM DRAIN
1
HANFORD