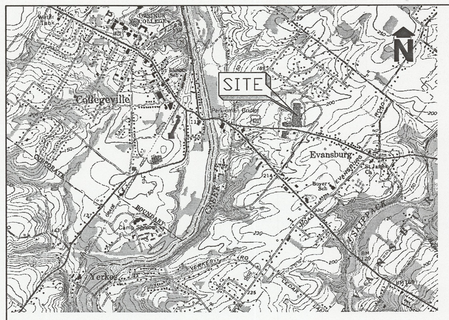

SITE LOCATION MAP

SOURCE: USGS 7.5 MINUTE TOPO. QUAD: COLLEGEVILLE, PA.

2000 0 2000 4000

SCALE IN FEET

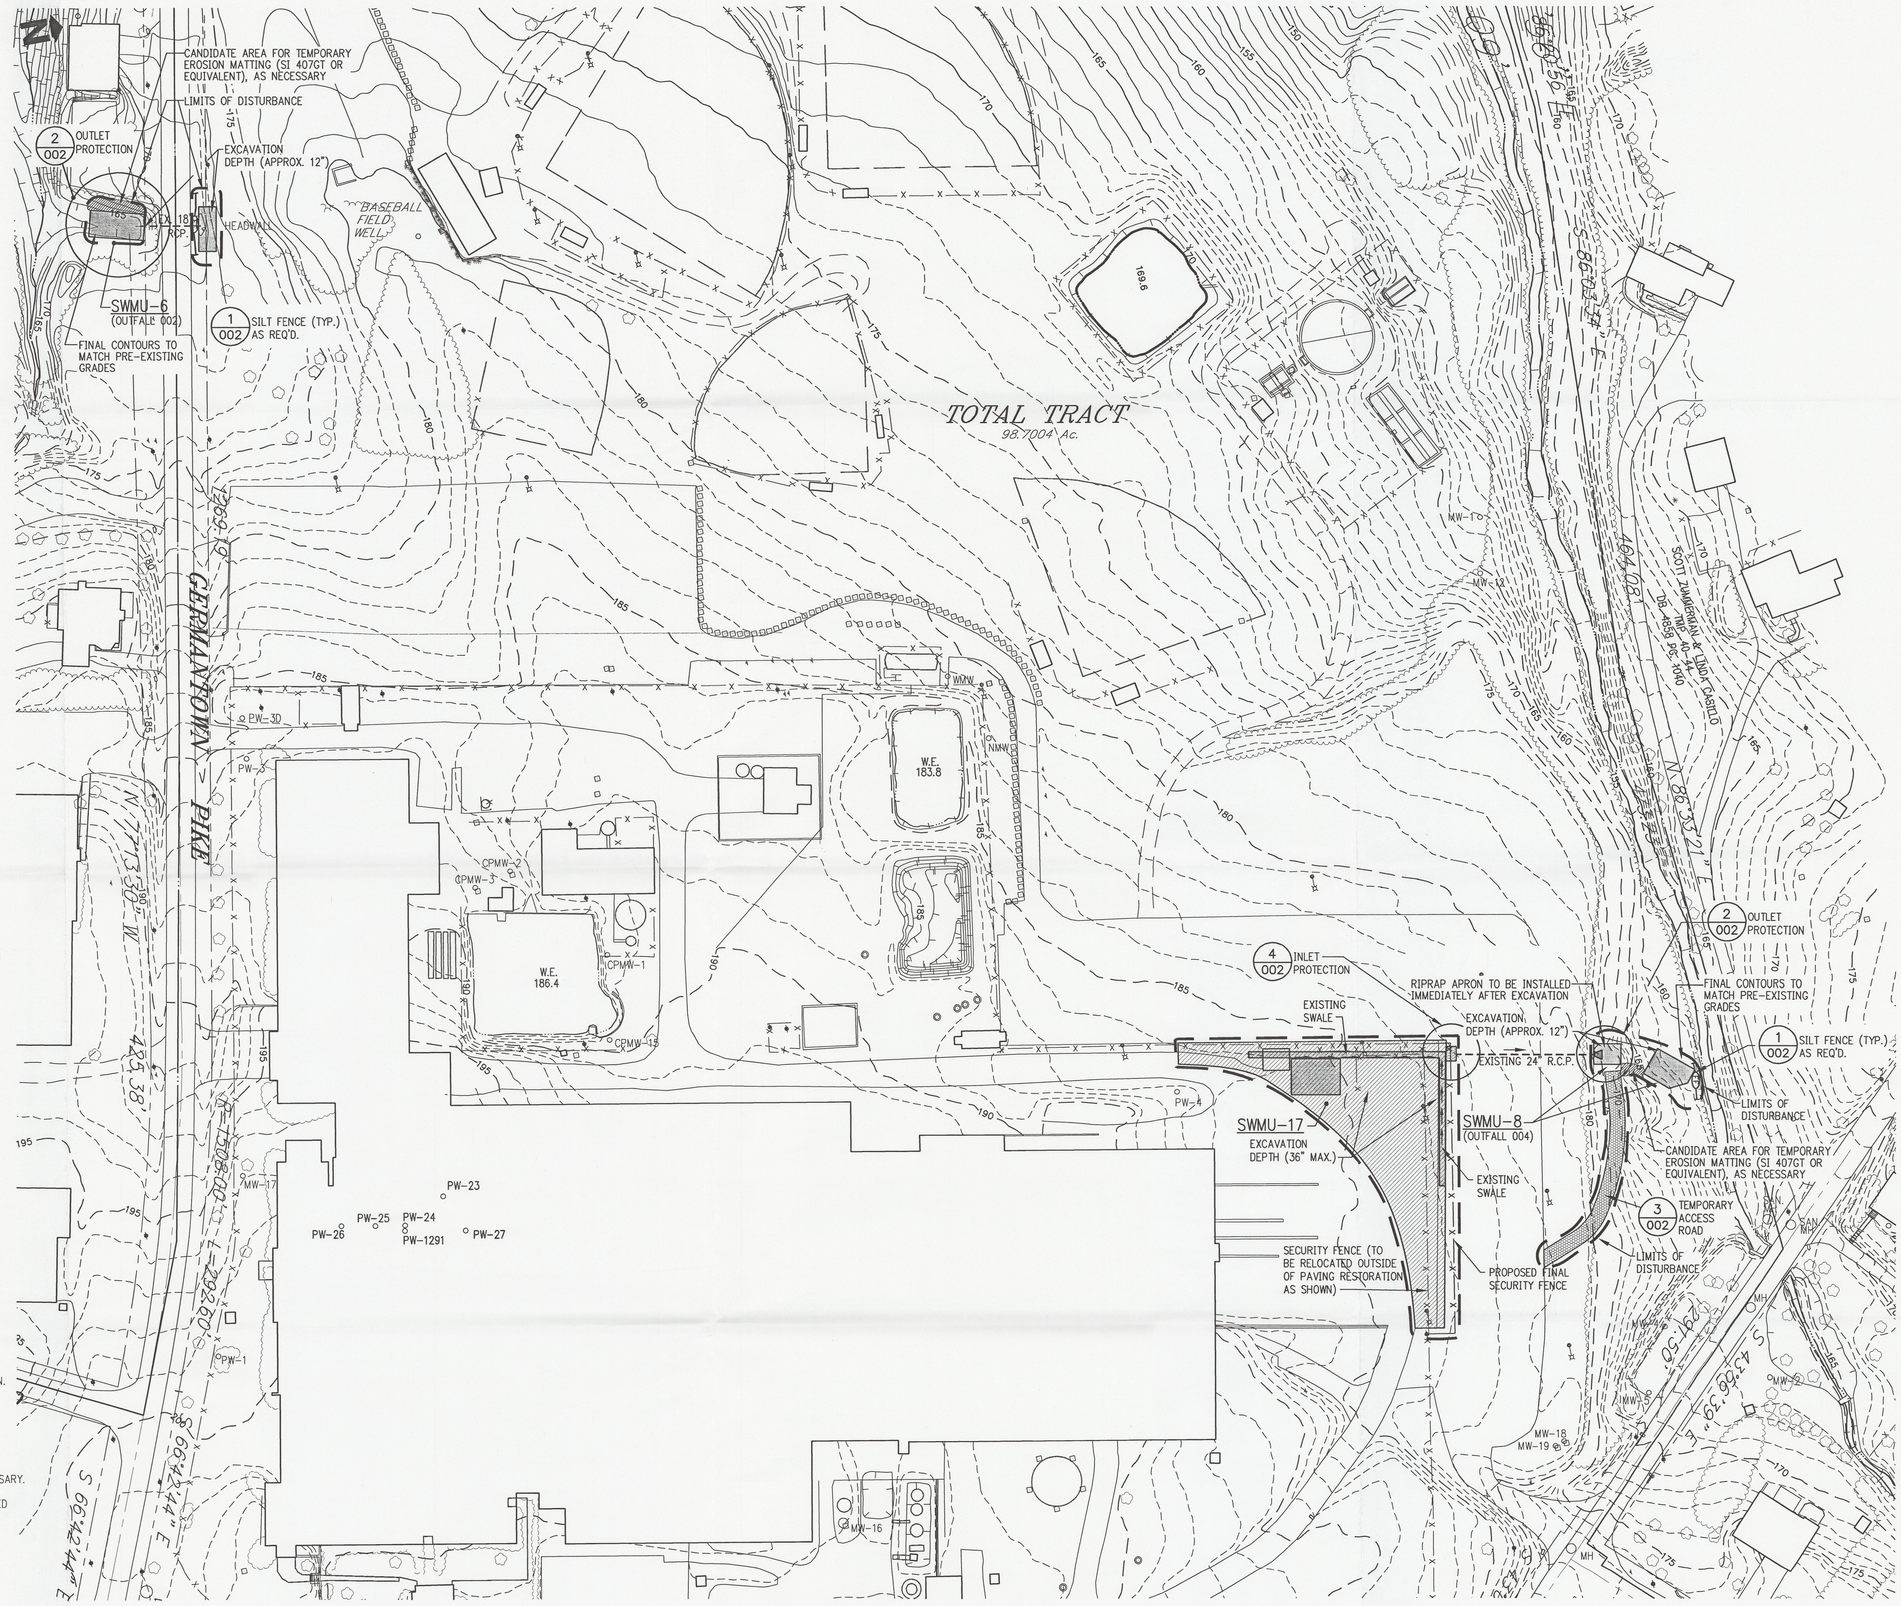

LEGEND

- APPROXIMATE EXTENT OF EXCAVATION AREAS
- APPROXIMATE EXTENT OF REPAVING AREAS
- SILT FENCE
- LIMIT OF DISTURBANCE
- EXISTING 1 FT. CONTOUR
- EXISTING 5 FT. CONTOUR

NOTES:

1. ALL NECESSARY EROSION AND SEDIMENT CONTROLS WILL BE PLACED PRIOR TO WORK INITIATION.
2. ALL VEHICLES SHALL ENTER AND LEAVE THE PROJECT SITE FROM GERMANTOWN PIKE.
3. CONSTRUCTION ENTRANCE SIGNS SHALL BE FURNISHED AND ERECTED ON GERMANTOWN PIKE.
4. THE PAVED ROADWAY SHALL BE KEPT CLEAN AT ALL TIMES.
5. ALL VEHICLES USED ON SITE SHALL BE DECONTAMINATED PRIOR O EXITING THE SITE AS NECESSARY.
6. DURING AND FOLLOWING COMPLETION OF ALL WORK, ANY DISTURBED PAVING SHALL BE RESTORED TO THE PRE-CONSTRUCTION CONDITION.
7. ALL REQUIRED PERMITS AND APPROVALS SHALL BE OBTAINED PRIOR TO THE ONSET OF ANY CONSTRUCTION ACTIVITIES.
8. ALL WORK SHALL BE CONDUCTED IN ACCORDANCE WITH THE EROSION AND SEDIMENT CONTROL PLAN, PADOT FORM 408, AND ALL APPLICABLE LOCAL AND MUNICIPAL ORDINANCES, POLICIES, AND REGULATIONS.

NO.	DATE	APPR.	REVISION	NO.	DATE	APPR.	REVISION
A	03-05-01		ISSUED FOR BID				
B	04-23-01		ISSUED FOR HIGHWAY OCCUPANCY PERMIT				
C	05-11-01		ISSUED FOR PERMIT				
D	07-20-01		RE-ISSUED FOR PERMIT, REVISED PER AGENCY COMMENTS	-			

SUPERIOR TUBE COMPANY
CORRECTIVE MEASURES IMPLEMENTATION
EVANSBURG PENNSYLVANIA

Environmental Resources Management
Exton, Pennsylvania 19341 (610) 524-3500

ERM

CHECKED	DATE
DESIGN ENGINEER	
PROJECT ENGINEER	07/20/01
PROJECT MANAGER	07/20/01
APPROVED	
APPROVED	

SITE PLAN

DRAWN	DATE	CLIENT APPROVAL
T. J. BAKER	08-04-99	
SCALE 1" = 50'	W.O. No. A2810.11.01	ISSUED FOR PERMIT — DATE 07-20-01

DRAWING NO. 001

REV. NO. D

SHEET OF