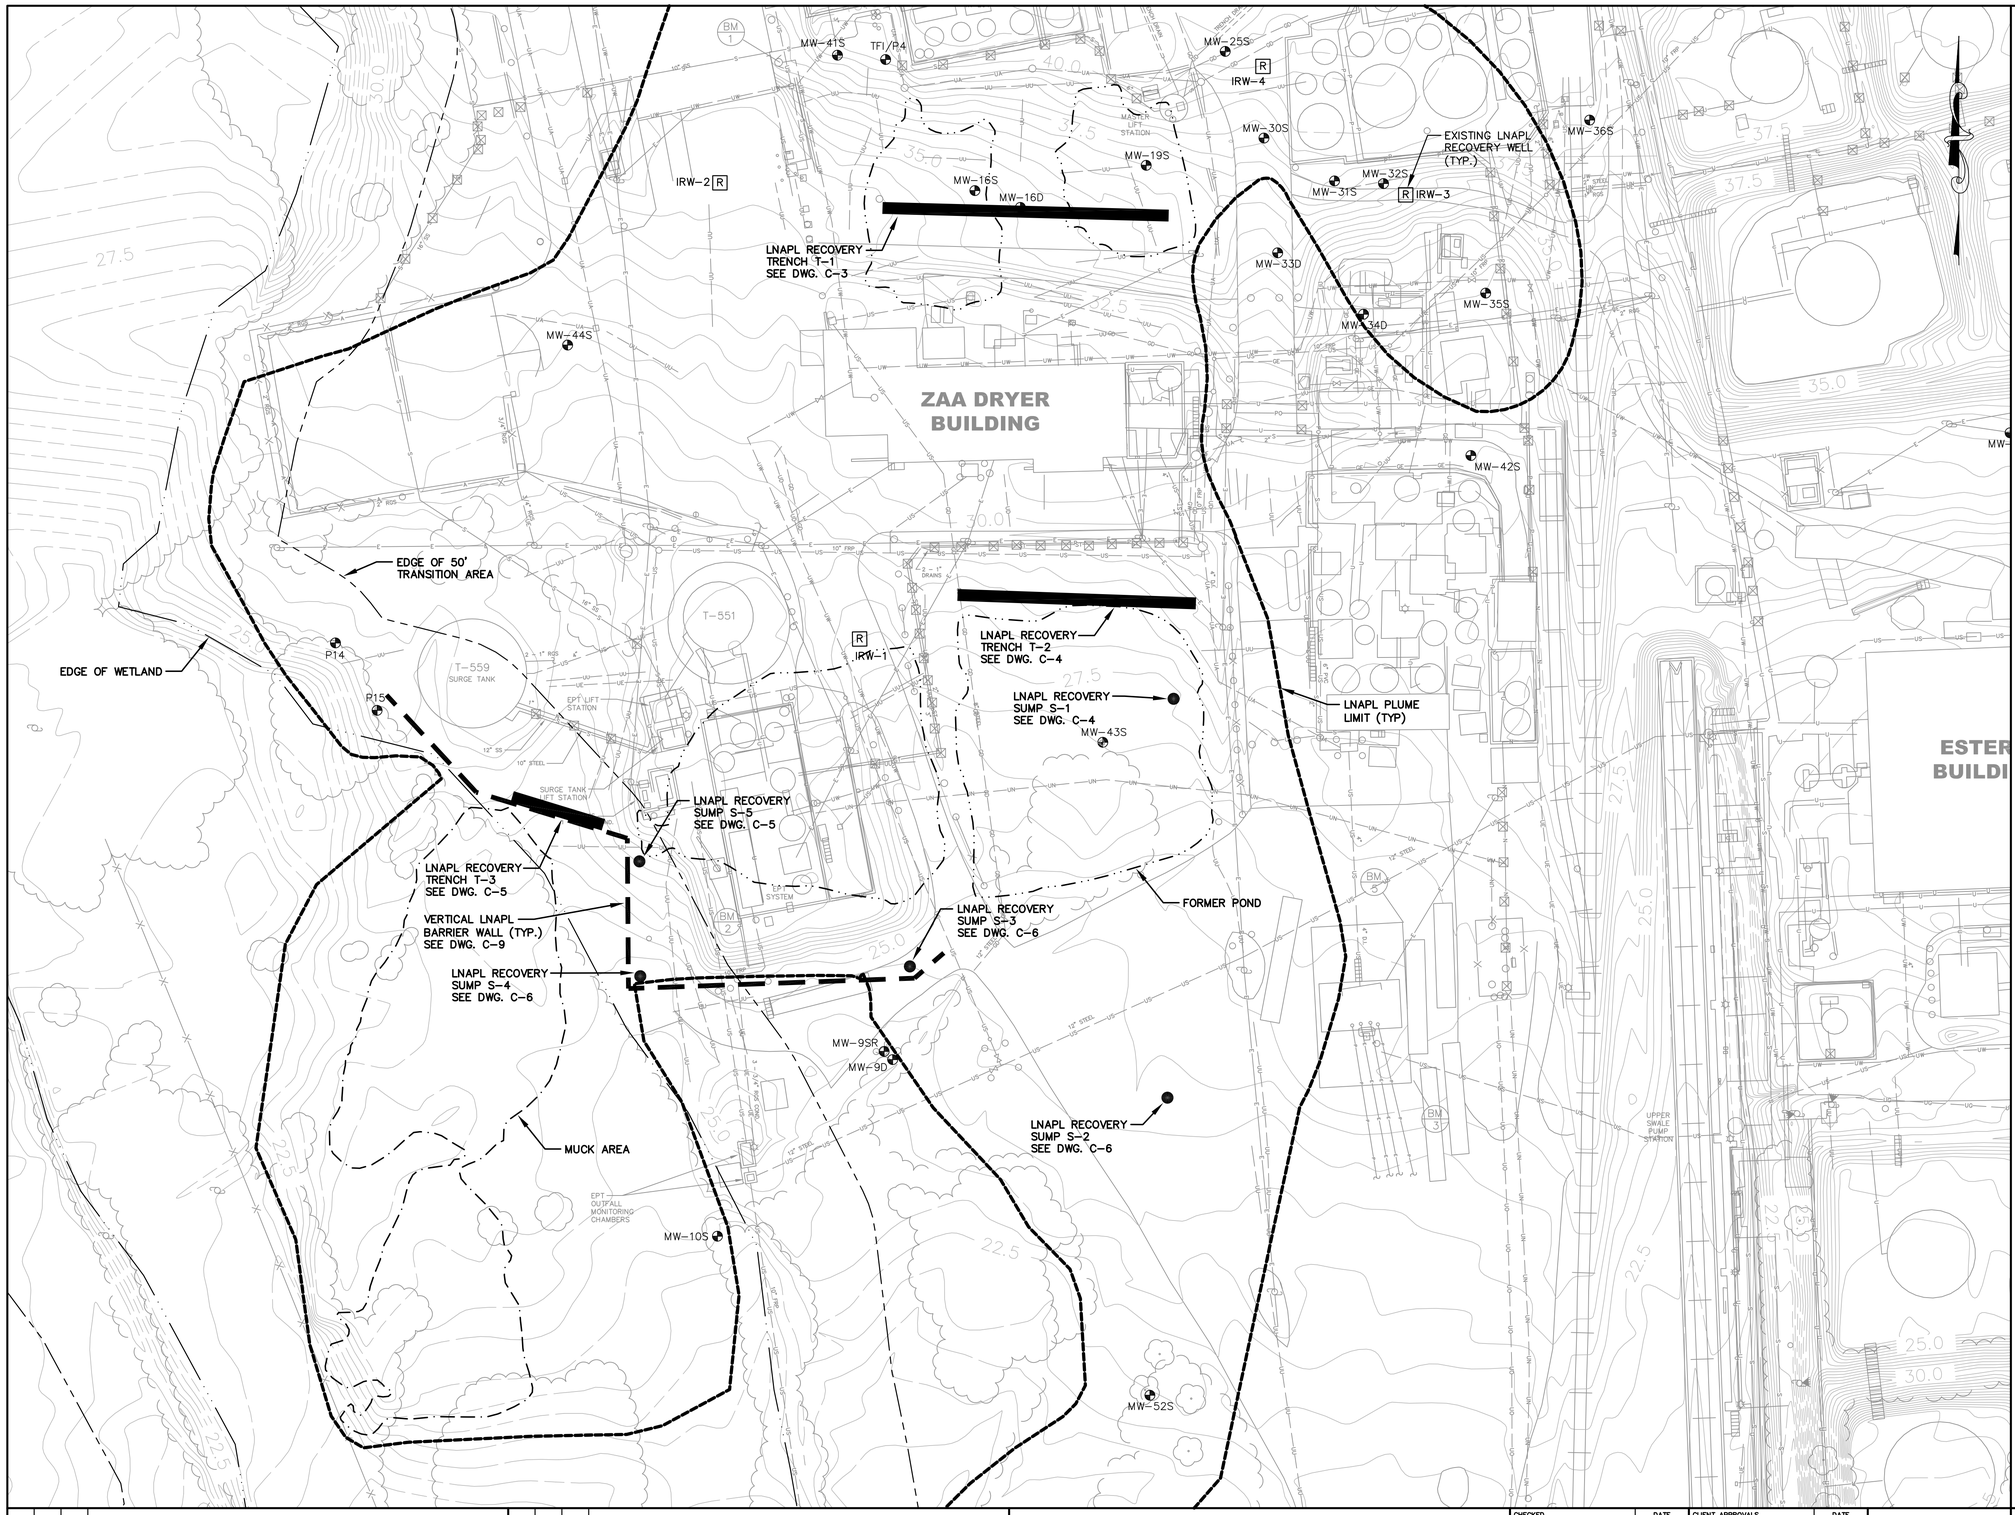

PACKAGE SPECIFIC LEGEND

- CONE PENETROMETER TEST LOCATION
- EXISTING MONITORING WELL
- EXISTING BORING TEST LOCATION
- SVE VENT
- EXISTING LNAPL RECOVERY WELL
- LNAPL RECOVERY SUMP
- VERTICAL LNAPL BARRIER WALL
- LNAPL RECOVERY TRENCH

NOTE:
SEE DWG. C-1 FOR UNDERGROUND UTILITY LEGEND.

GRAPHIC SCALE
30 15 0 15 30
APPROXIMATE SCALE IN FEET

NO.	DATE	APPR.	REVISION
C	4/14/11	BFF	ADDED WETLAND BOUNDARY AND 50' TRANSITION AREA
B	4/6/11	BFF	MODIFIED TRENCH 3
A	3/29/11	BFF	INITIAL ISSUE

NO.	DATE	APPR.	REVISION

PHASE I LNAPL RECOVERY SYSTEM
INITIAL TRENCH, SUMP, & VERTICAL BARRIER PACKAGE
HATCO FACILITY – FORDS, NEW JERSEY

WESTON SOLUTIONS
MANCHESTER NEW HAMPSHIRE

CHECKED	DATE	CLIENT APPROVALS	DATE
DES. ENG.			
PROJ. ENG.			
PROJ. MGR.			
APPROVED			
APPROVED		ISSUED FOR	DATE

LNAPL TRENCH AND SUMP SITE PLAN

DRAWN	DATE	DRAWING NO.	REV. NO.
BEG	MAR 2011	C-2	C
SCALE: AS SHOWN	W.O. NO. 13067.001.003	SHT. ___ OF ___	

M:\Design\DWG\HATCO\2011\site plan-dwg. 1_C-2. 4/22/2011 1:44:32 PM. GBARBER. 1:1