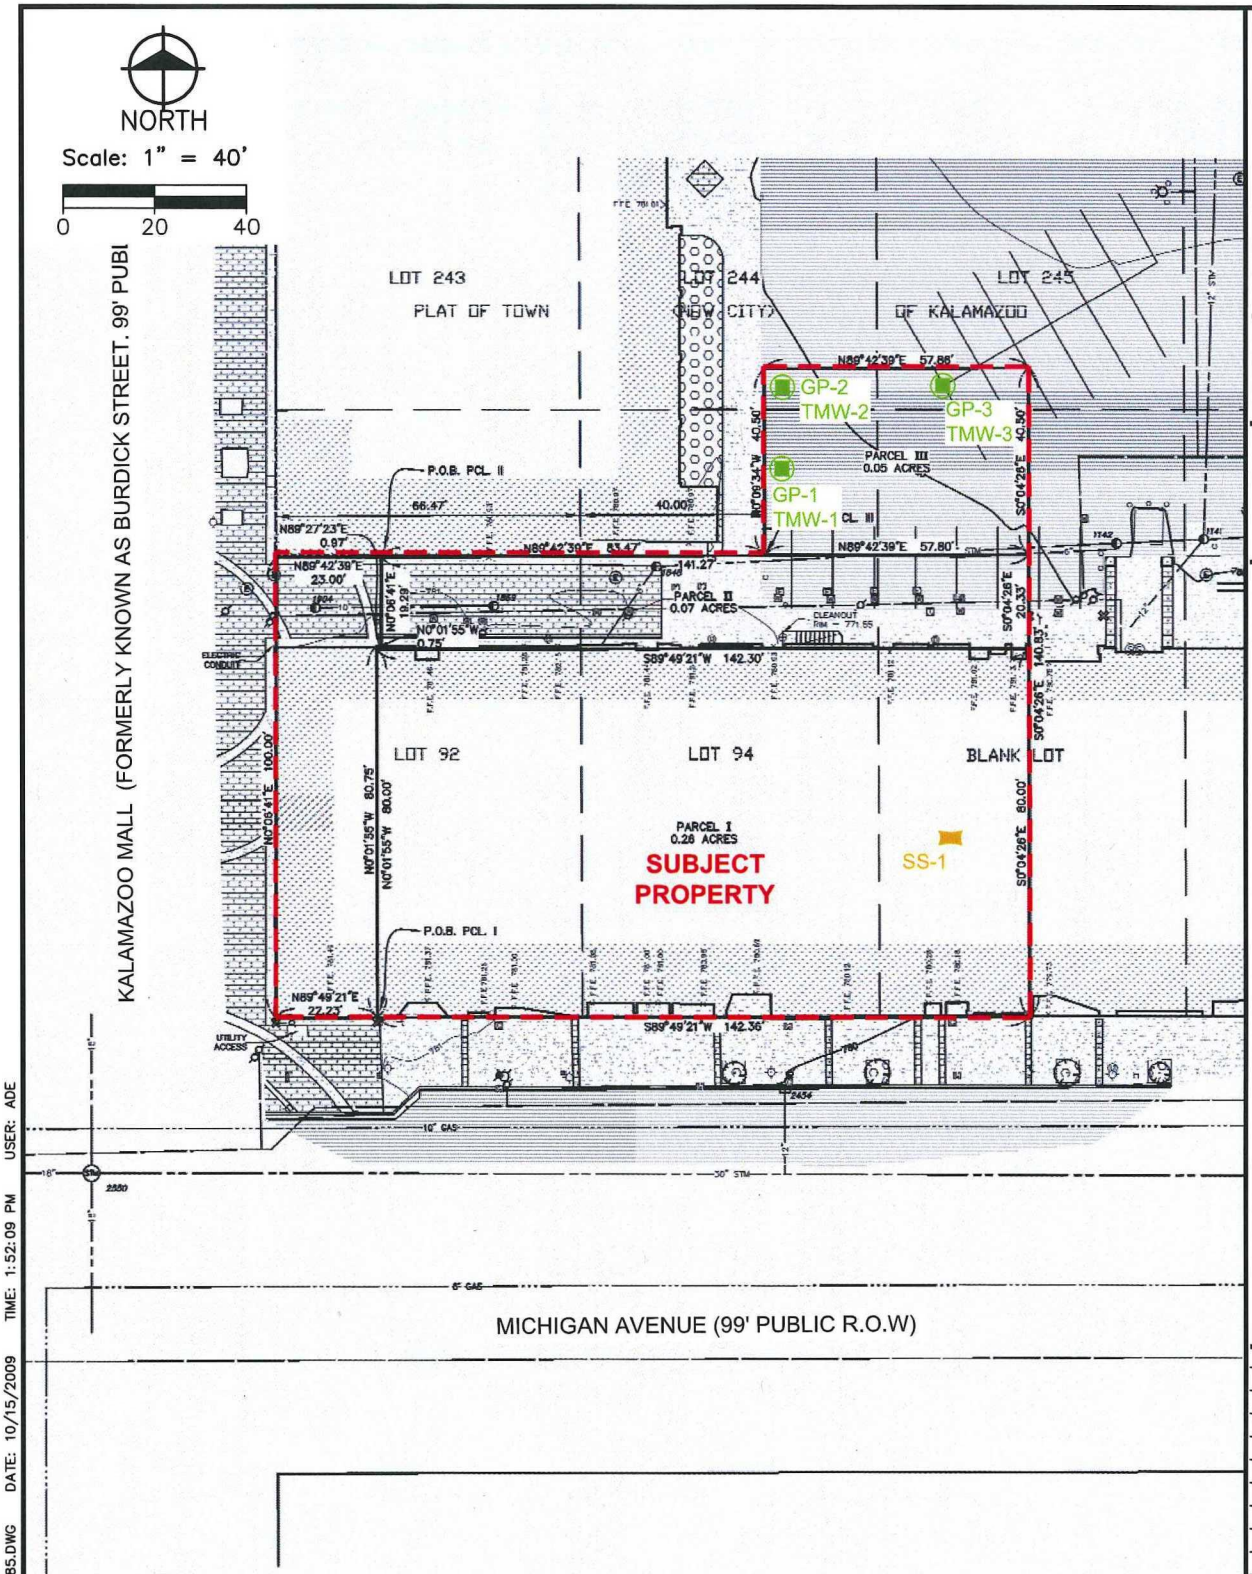

LEGEND

- PROPOSED GEOPROBE SOIL SAMPLE LOCATION (GP) AND PROPOSED GROUNDWATER SAMPLE LOCATION (TMW)
- FLOOR DRAIN – PROPOSED SUFACE SOIL SAMPLE LOCATION
- SUBJECT PROPERTY

NOTE: BASE MAP ACQUIRED FROM PREIN & NEWHOLF SURVEY, SEPTEMBER 1, 2009.

105 E. MI, Ka

PROPOSED SAMPLING LOCATIONS

©Copyright 2009 All Rights Reserved

fitch

engineers
scientists
architects
constructors

fishbeck, thompson, carr & huber, inc.

Hard copy is intended to be 8.5"x11" when plotted. Scale(s) indicated and graphic quality may not be accurate for any other size.

City of Kalamazoo
105-127 East Michigan Avenue, Kalamazoo, Michigan
Sampling and Analysis Plan

PROJECT NO.
G090585.

FIGURE NO.
2

PLOT INFO: U:\CADD\090585\CD\Z003090585.DWG DATE: 10/15/2009 TIME: 1:52:09 PM USER: ADE
M:\CUSTOM\ACAD2008\SYMBOLS\B-85X11.DWG U:\CADD\090585\RAS
M:\CUSTOM\ACAD2008\SYMBOLS\B-18X24.DWG BORING LOCATION.TIF
U:\CADD\090585\RASTER\BASE-24X36.JPG