147872

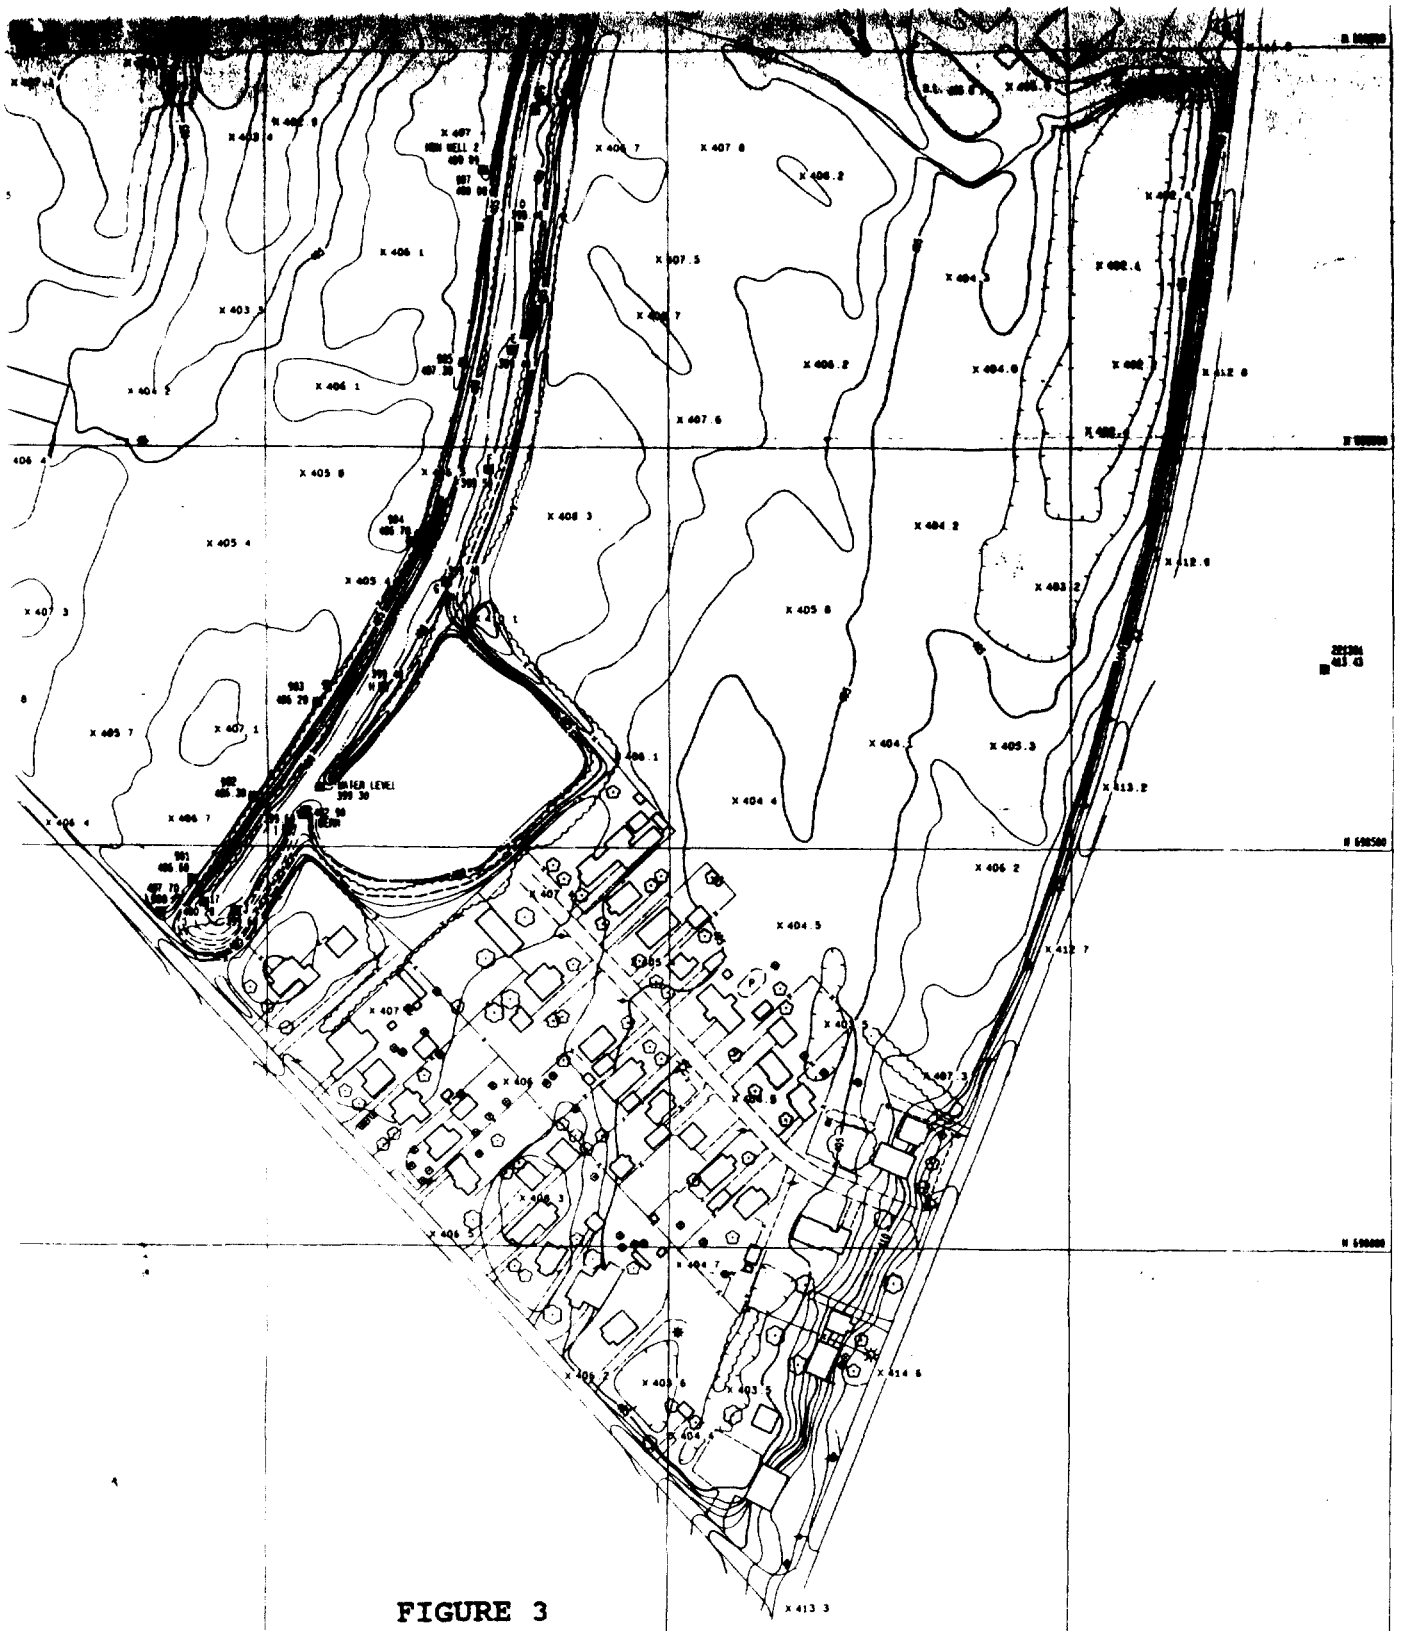

FIGURE 3

SITE AT SAUGET, IL
PREPARED FOR
GERAGHTY & MILLER
BY

SUROEX

520 SPIRIT OF ST LOUIS BLVD
SPIRIT OF ST LOUIS AIRPORT CHESTERFIELD MO 63017
DATE OF PHOTOGRAPHY 11-13-91
SCALE 1"=100'
CONTOUR INTERVAL
NOTE DASHED CONTOURS ARE APPROXIMATE
SDX NO 911010

221371
412.16

CER 006731

EPA / CERRO COPPER / EIL / PCB
ATTORNEY WORK PRODUCT
ATTORNEY CLIENT PRIVILEGE

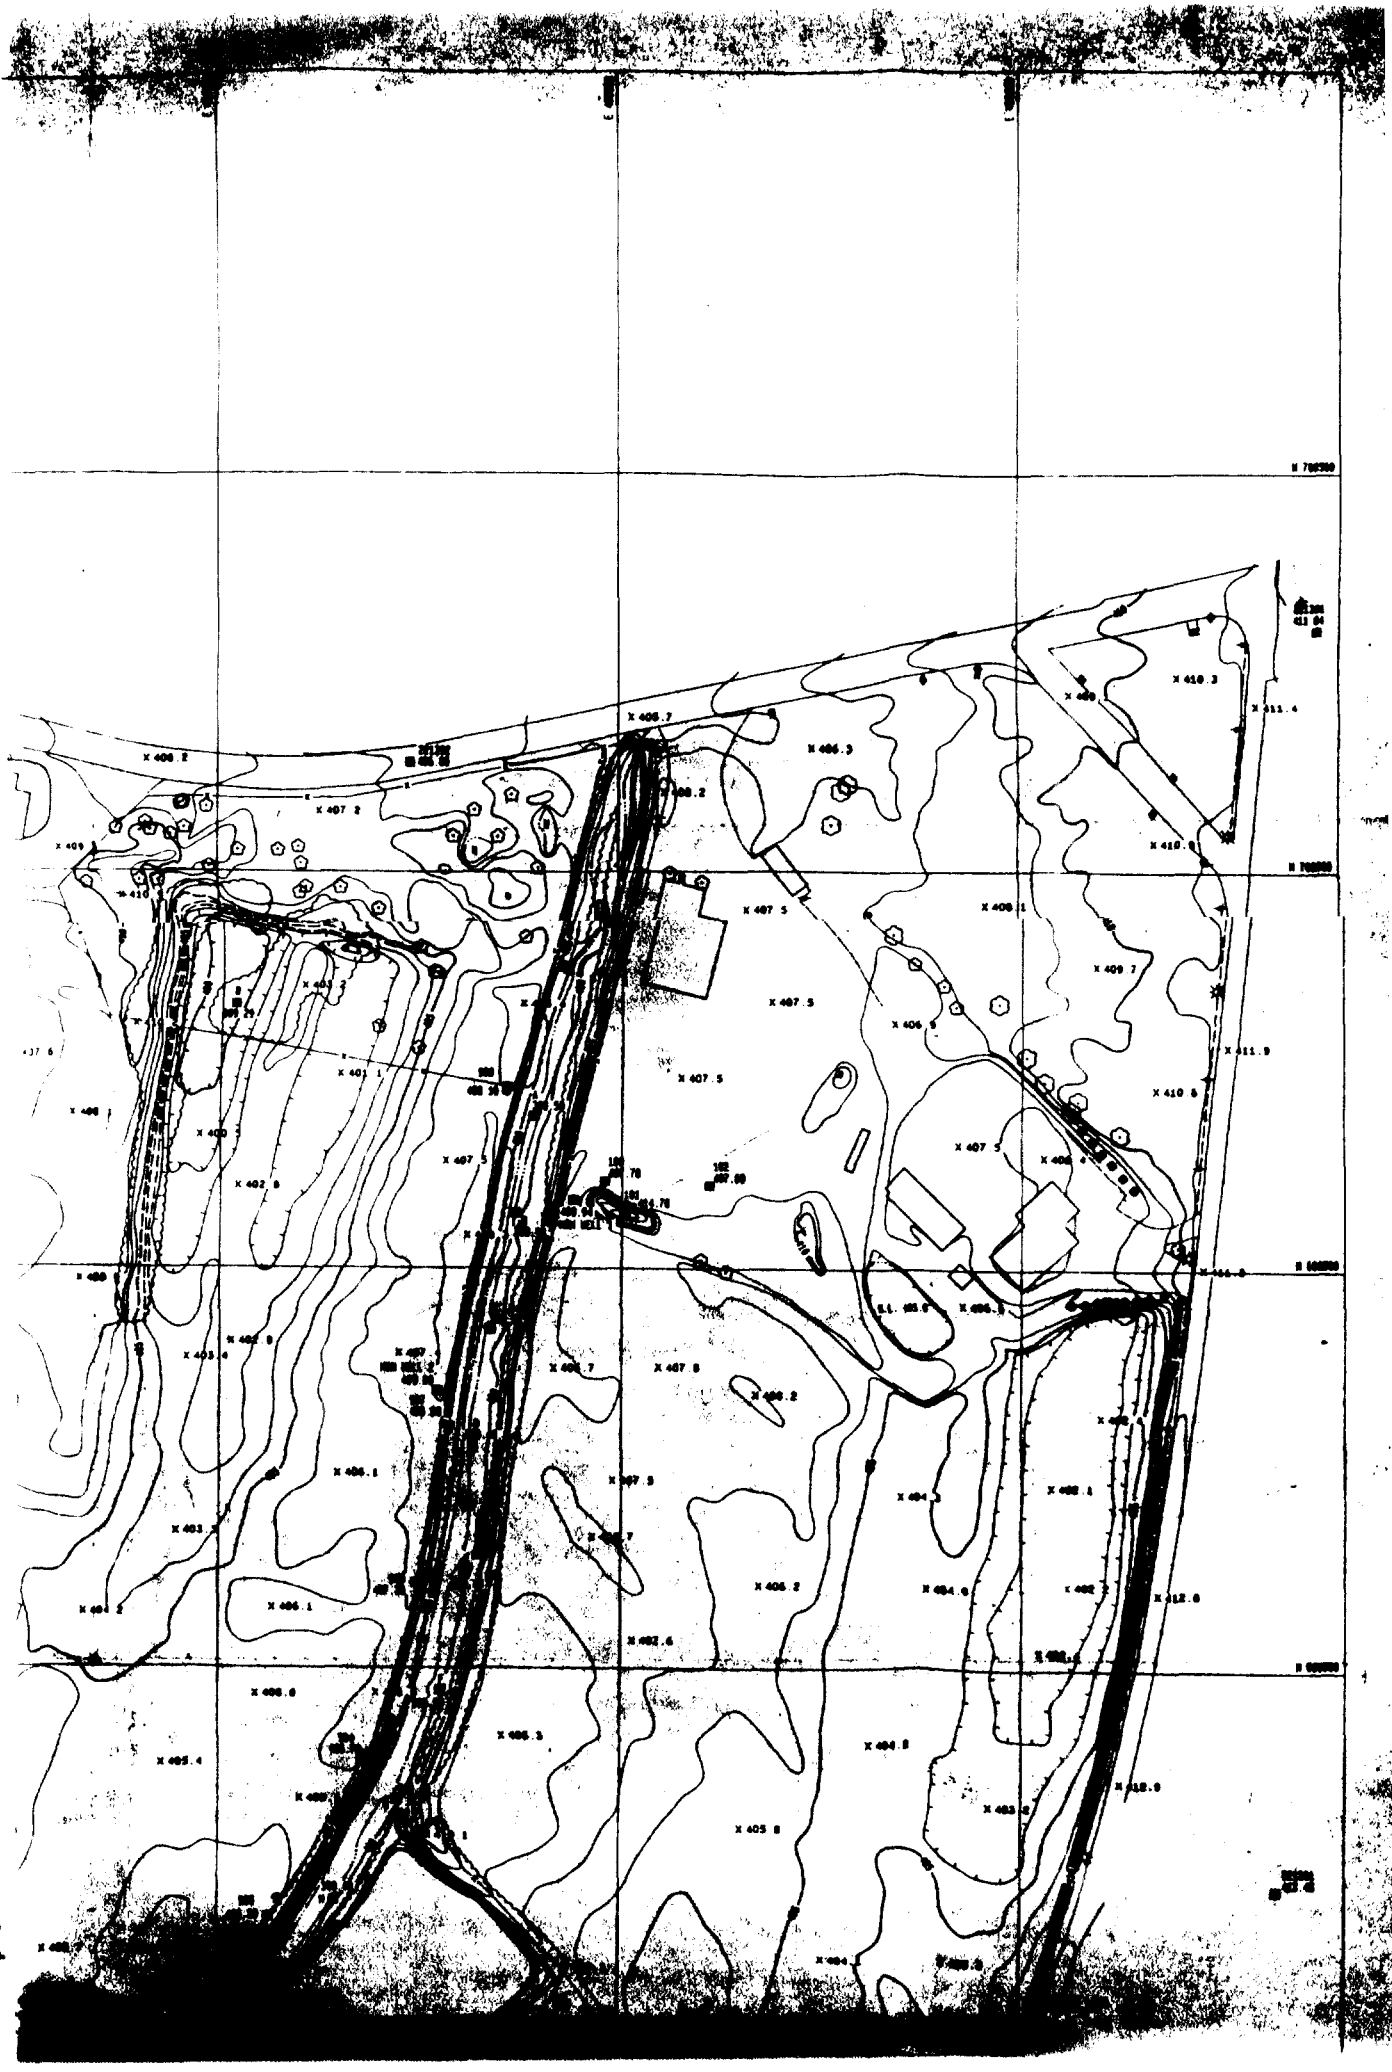

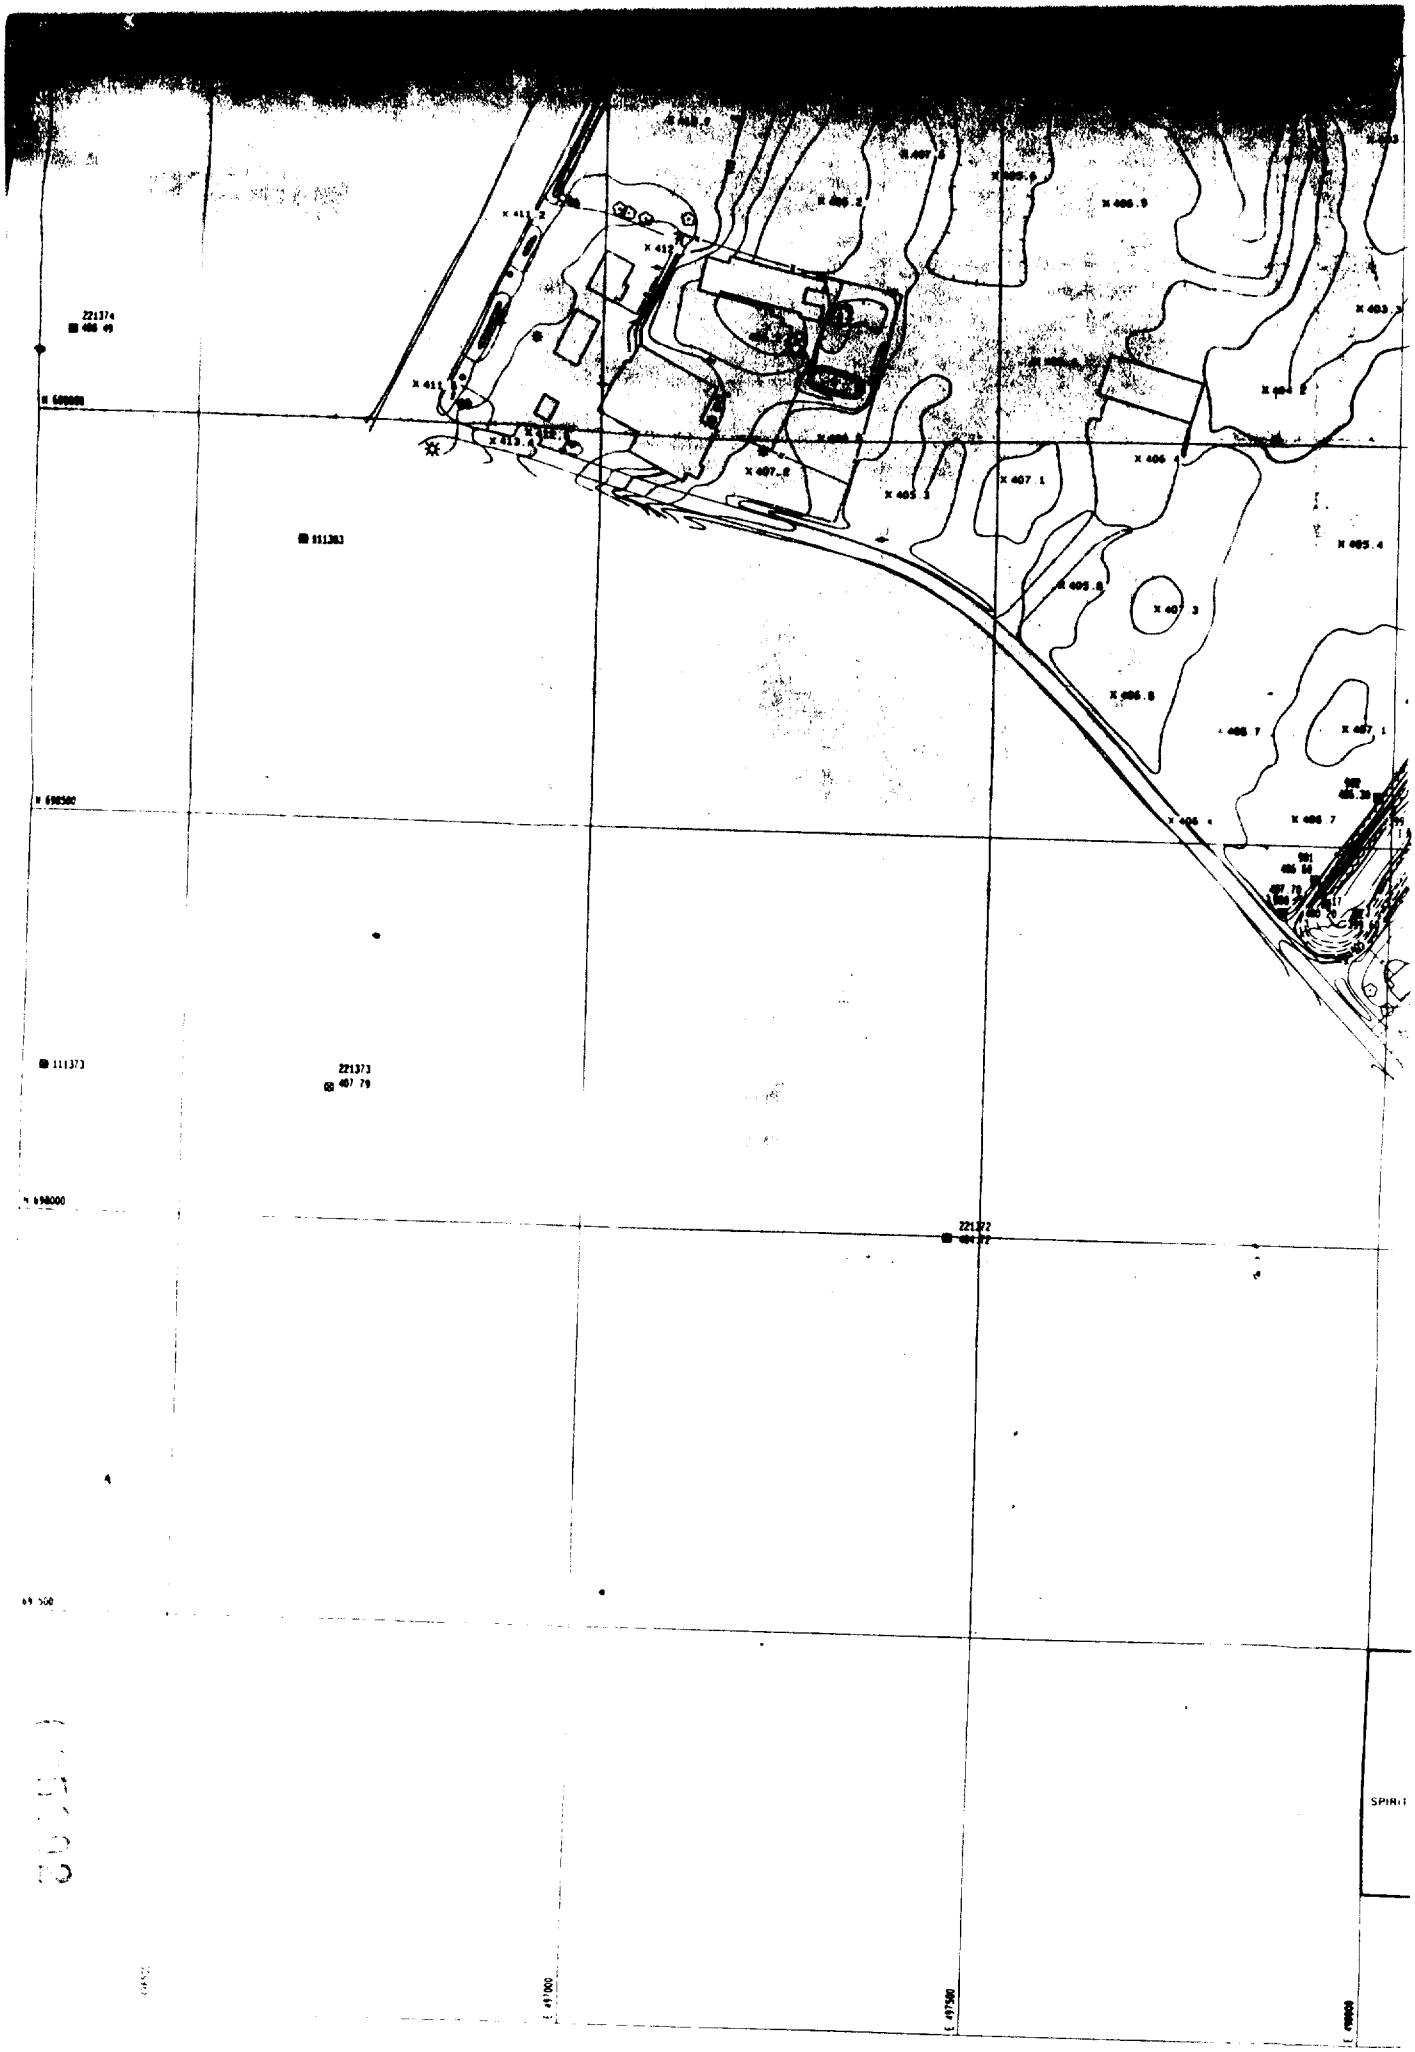

221374
111383
111373
221373
407.79
221372
SPIRIT

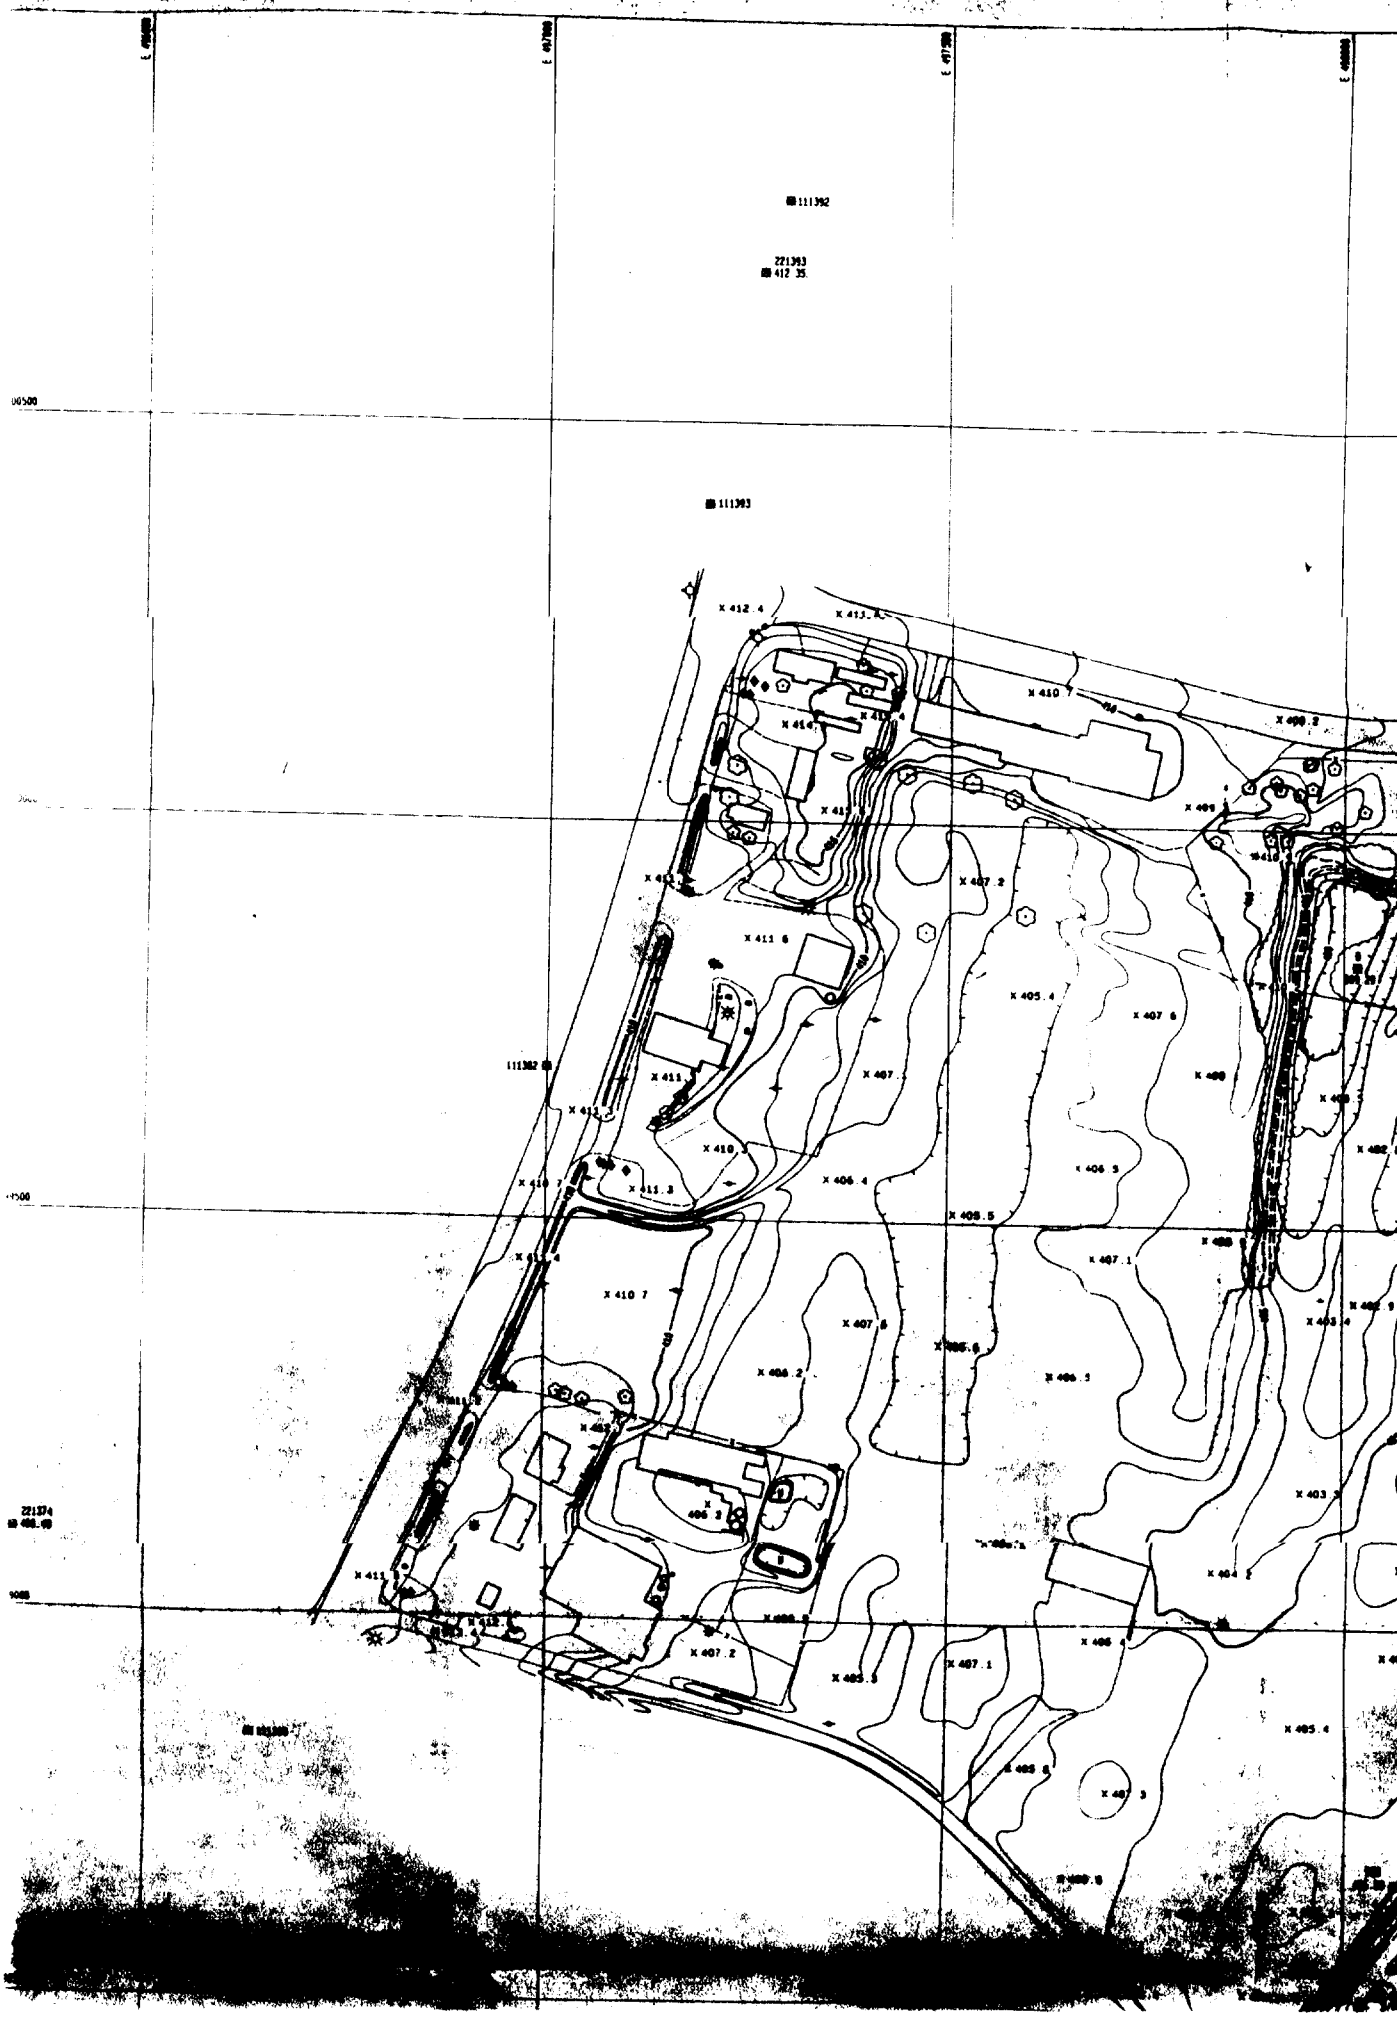
111392
221393
412 35
111393
X 412.4
X 410.7
X 407.2
X 411.6
X 405.4
X 407.6
X 406.4
X 405.5
X 407.1
X 410.7
X 406.2
X 407.2
X 405.3
X 407.1
X 405.4
X 407.3
111382
221374