156619

TS-E-335

EPA/CERRO COPPER/EIL/PCB
ATTORNEY WORK PROCUCT
ATTORNEY CLIENT PRIVILEGE

CER 008832

VILLAGE OF MONSANTO, ILL.

EXISTING SEWERAGE SYSTEM

AS DEVELOPED FROM RECORD INFORMATION & FIELD RECONNAISANCE

TO ACCOMPANY REPORT ON CAPACITIES OF SEWERS, 1958

SCALE 1"=500'

DEPT. 733

JUNE 1-1961

HOEBER & SHIFRIN
CONSULTING ENGINEERS

ST. LOUIS, MO.
JOHN. ILL.

TS-E-33

DARLING
FERTILIZER CO.
MIDWEST
RUBBER CO.
EAST
CORPORATE LIMITS
MONROVIA BLVD.

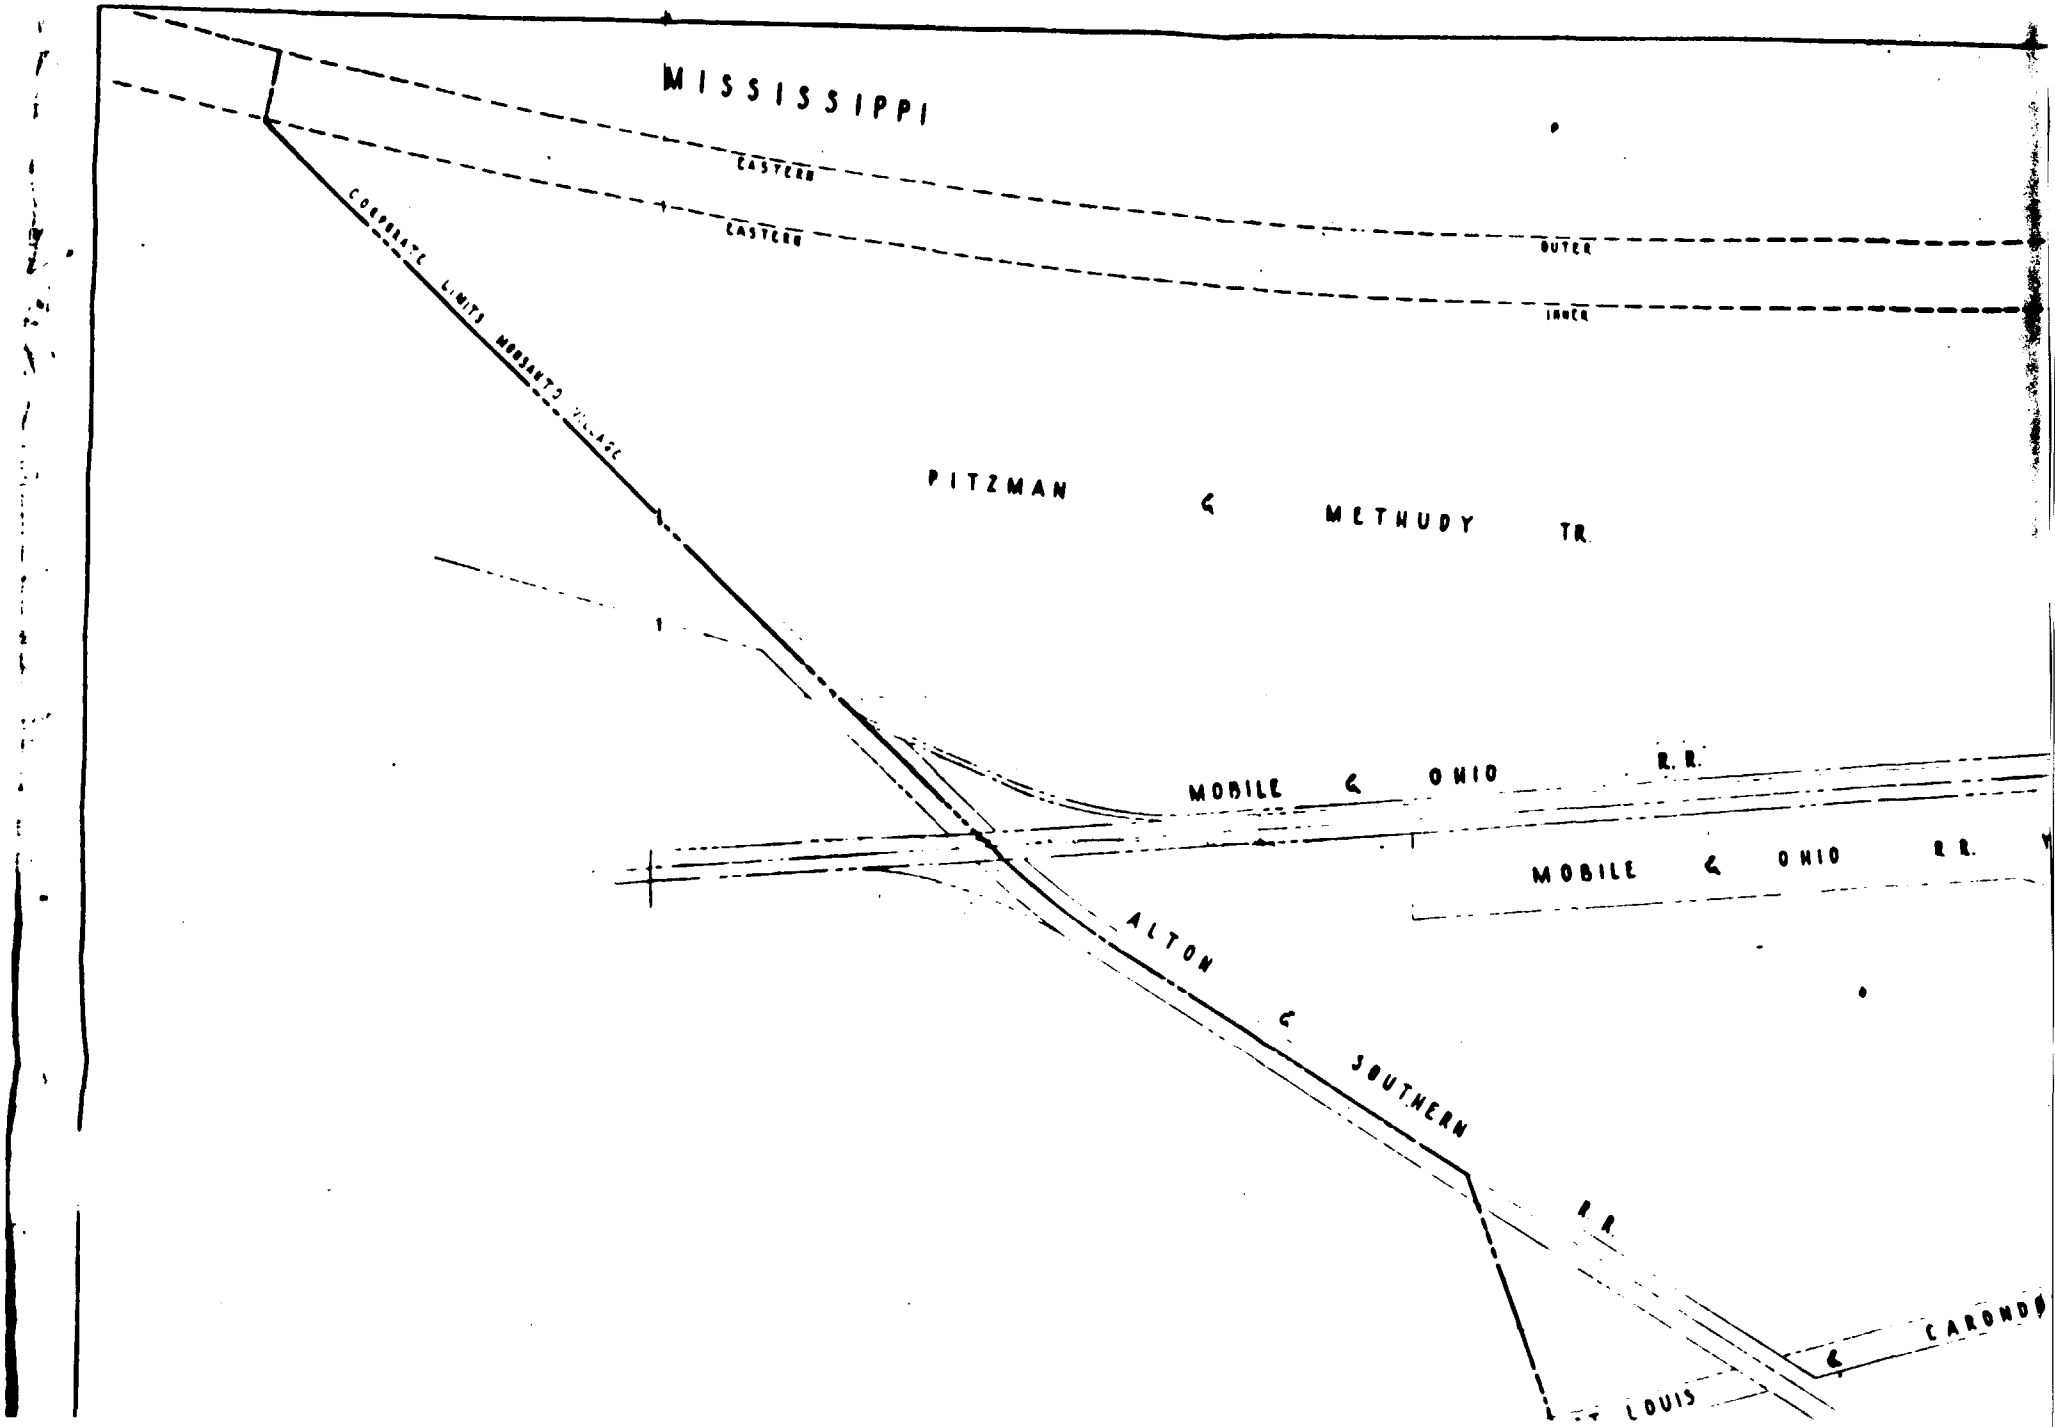
MISSISSIPPI
EASTERN
EASTERN
OUTER
INNER
CORPORATE LIMITS MORSANTO VILLAGE
PITZMAN & METHUDY TR.
MOBILE & OHIO R.R.
MOBILE & OHIO R.R.
ALTON & SOUTHERN R.R.
LOUIS
& CARONDE

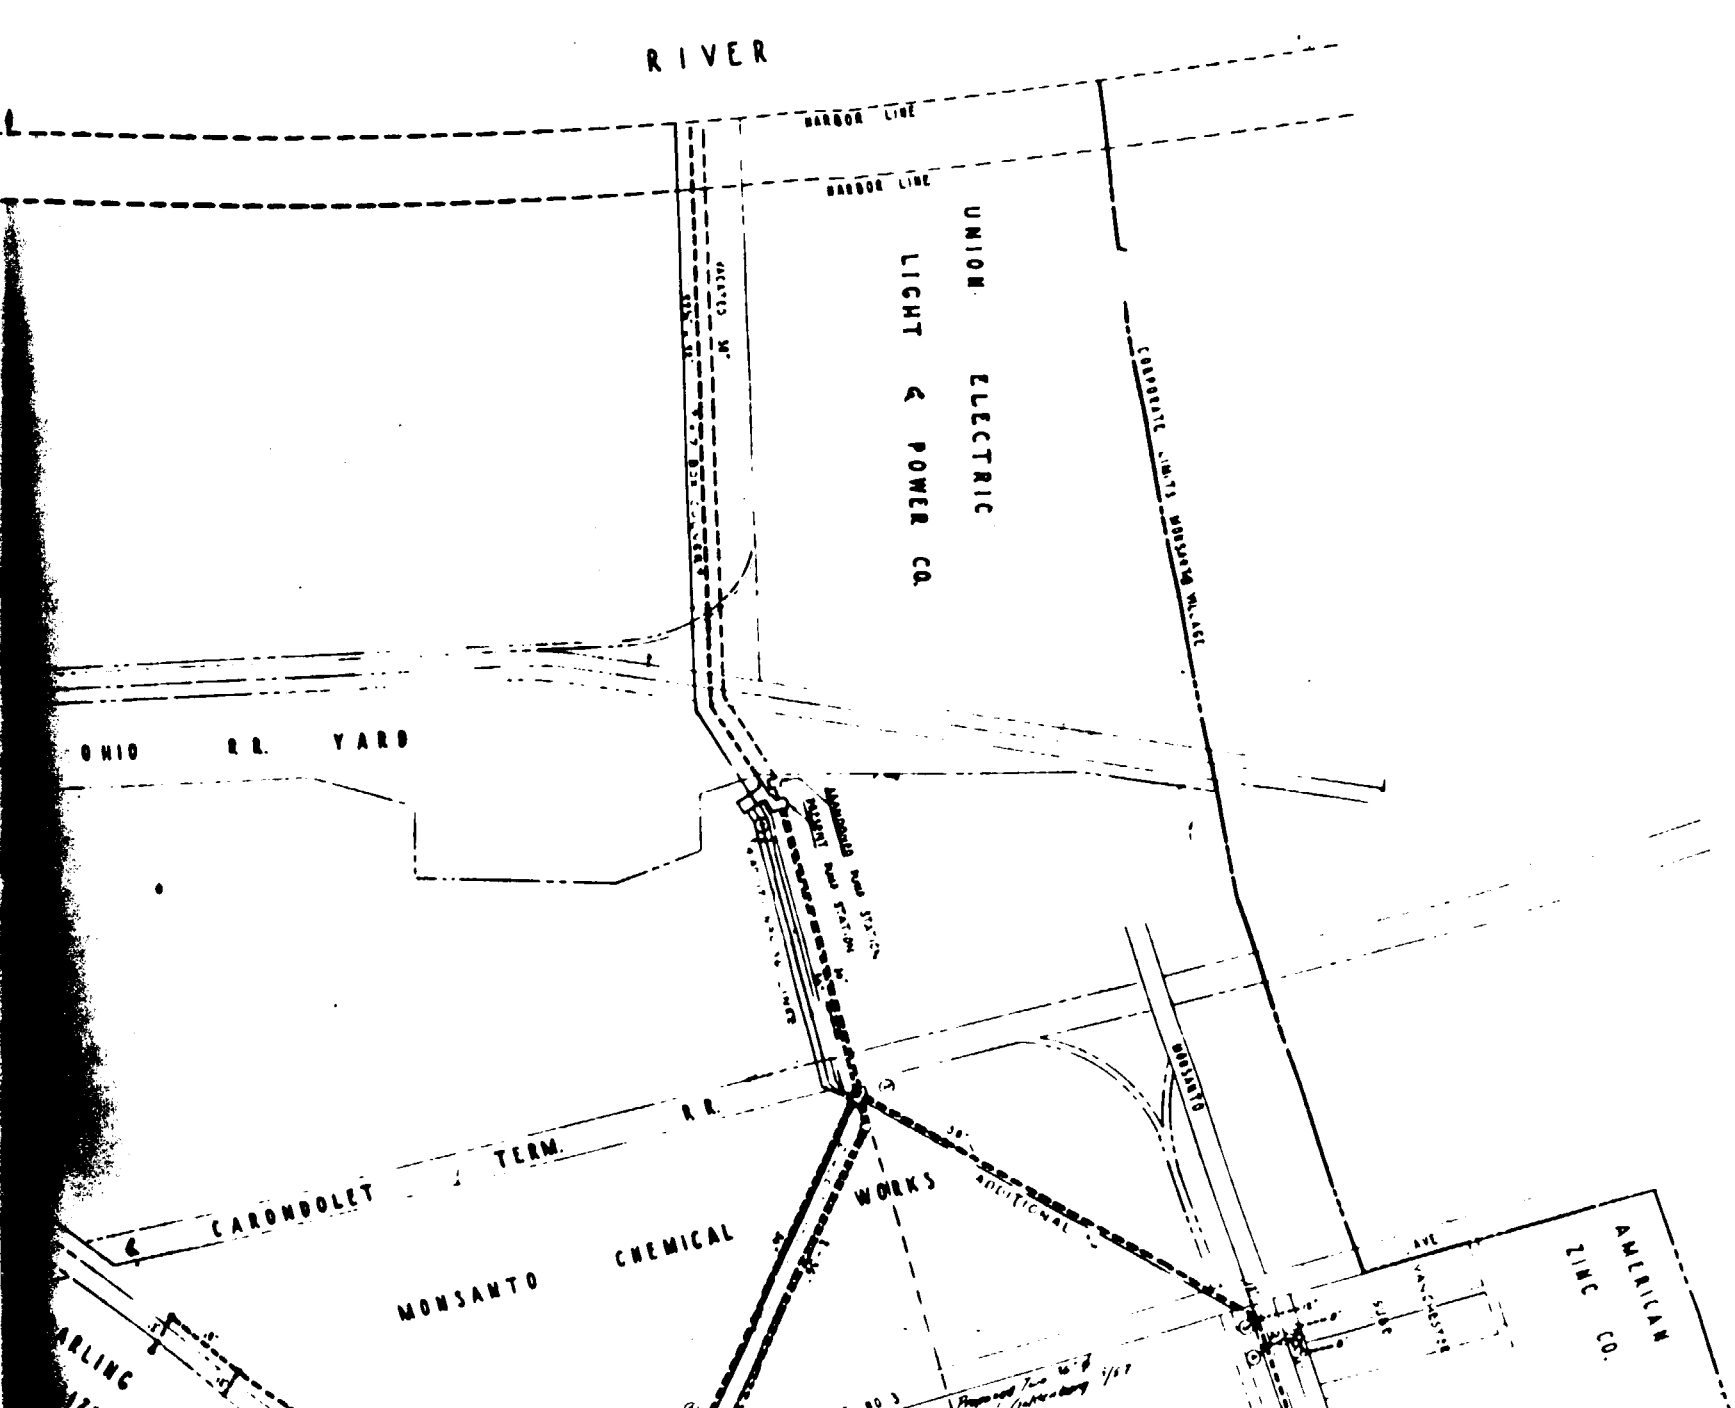
RIVER
HARBOR LINE
HARBOR LINE
UNION ELECTRIC
LIGHT & POWER CO.
OHIO R.R. YARD
CARONDOLET TERM. R.R.
MONSANTO CHEMICAL WORKS
MONSANTO
AMERICAN ZINC CO.

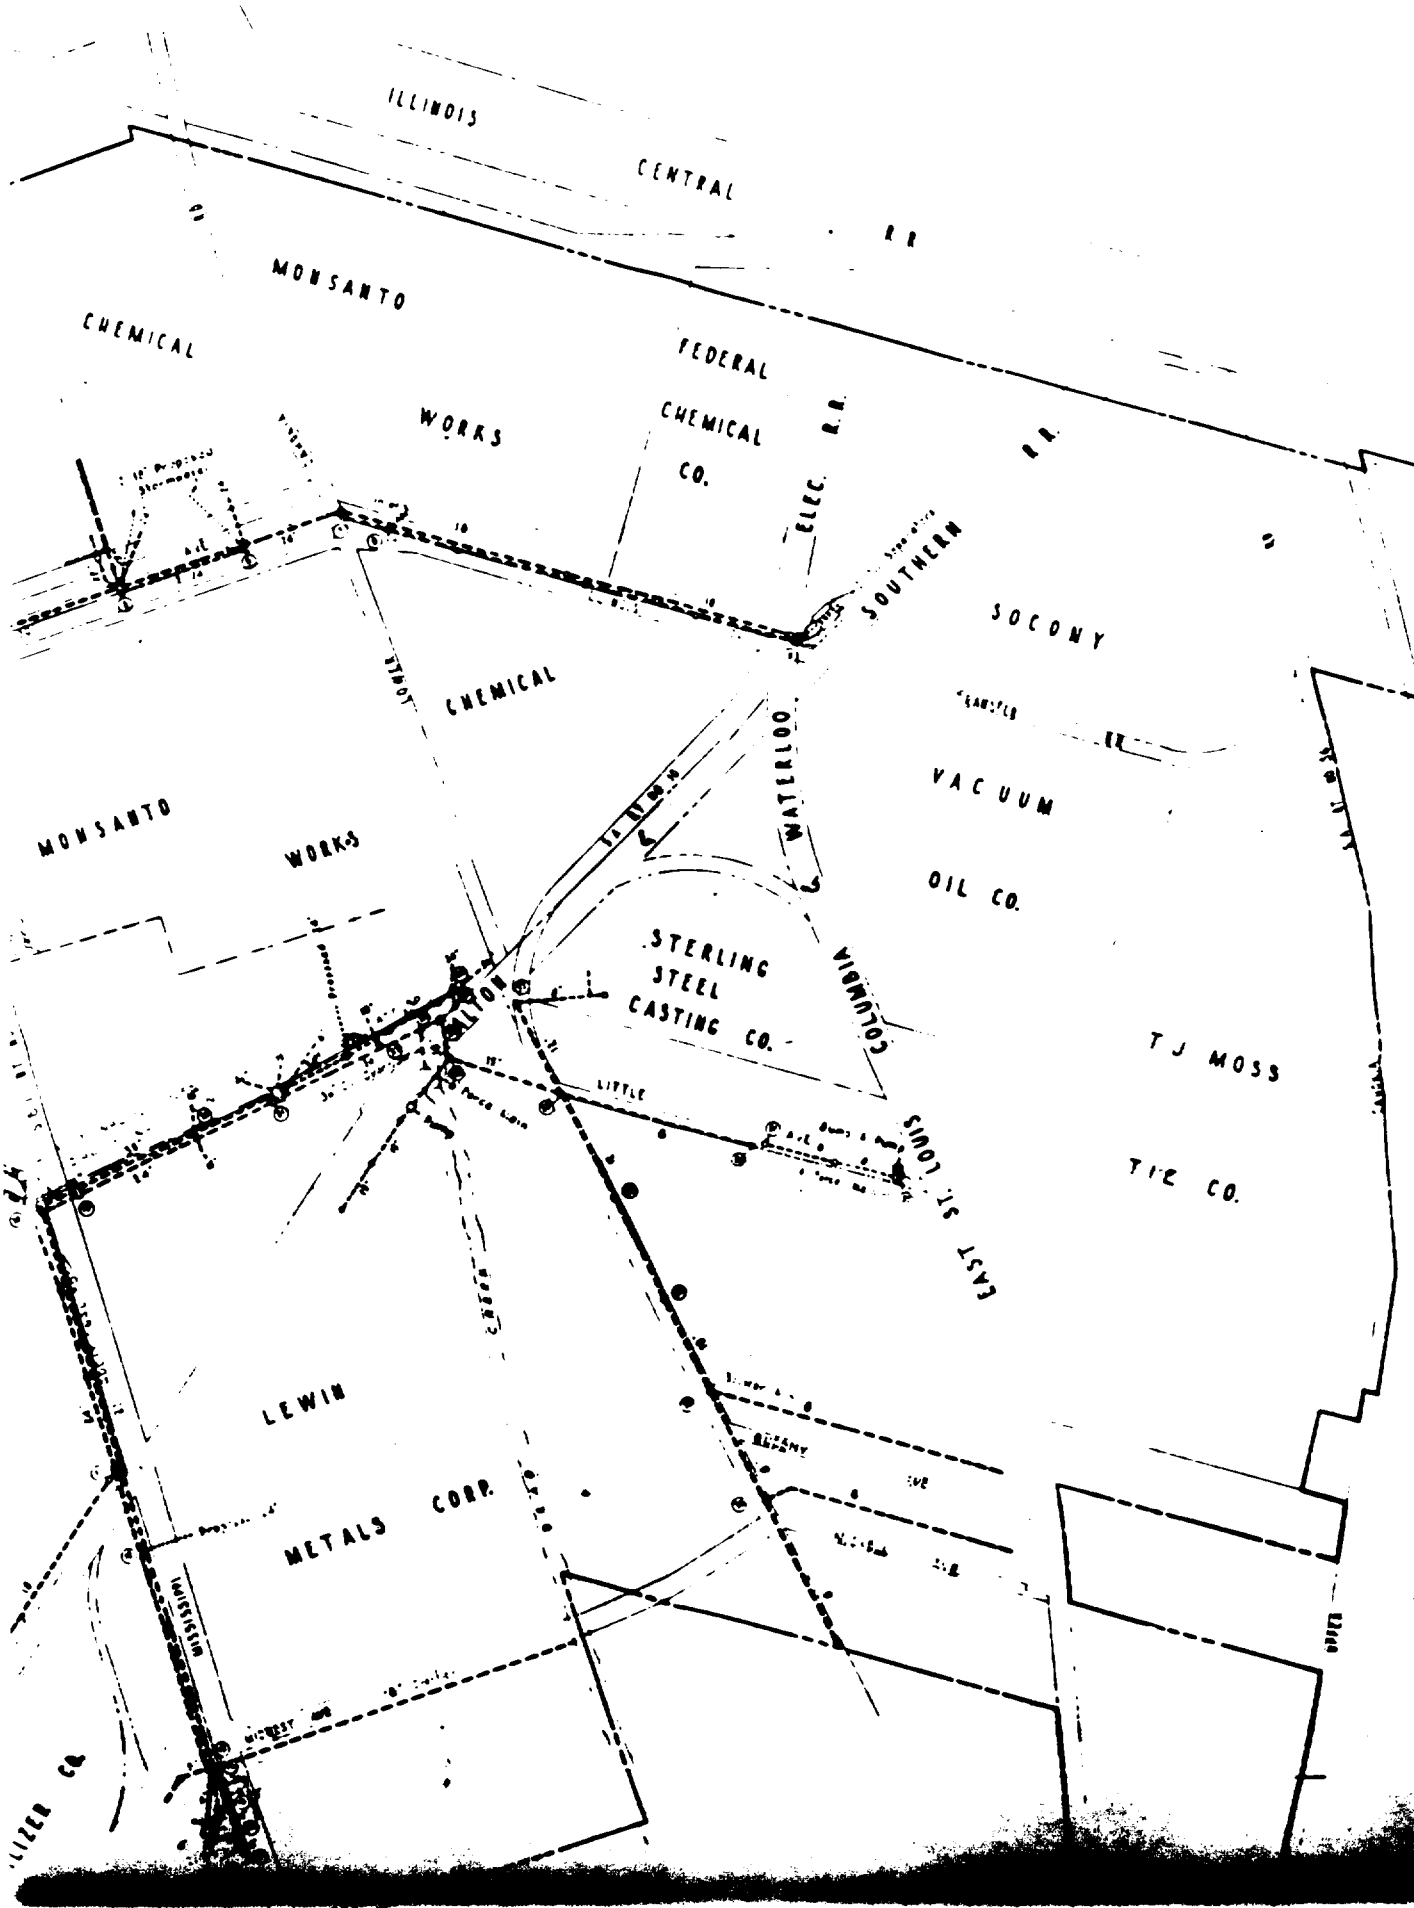
ILLINOIS
CENTRAL
R R
MONSANTO
CHEMICAL
WORKS
FEDERAL
CHEMICAL
CO.
ELEC. R.R.
SOUTHERN
SOCONY
VACUUM
OIL CO.
CHEMICAL
MONSANTO
WORKS
WATERLOO
COLUMBIA
STERLING
STEEL
CASTING CO.
TJ MOSS
TIE CO.
EAST ST. LOUIS
LEWIN
METALS CORP.

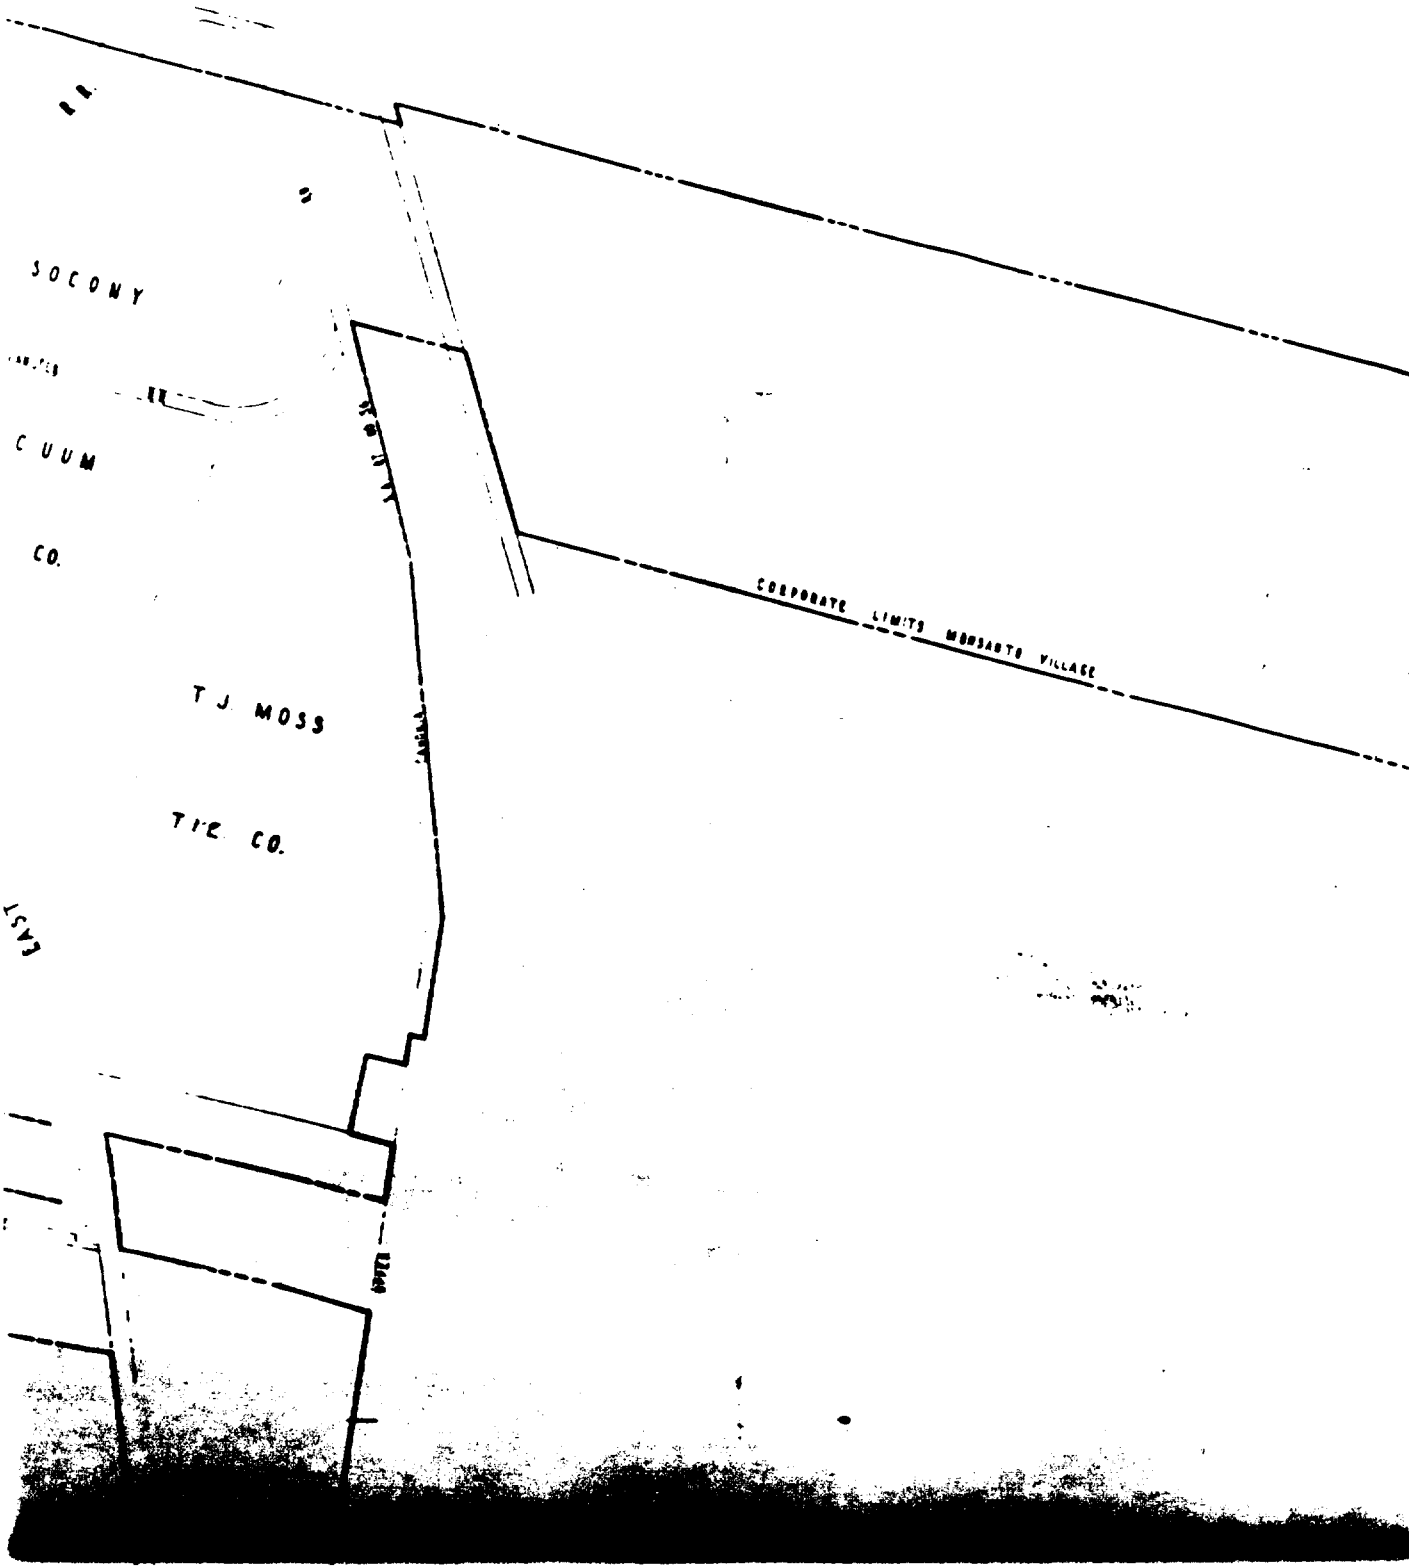
SOCONY
CUUM
CO.
T J MOSS
TIE CO.
CORPORATE LIMITS MONSANTO VILLAGE

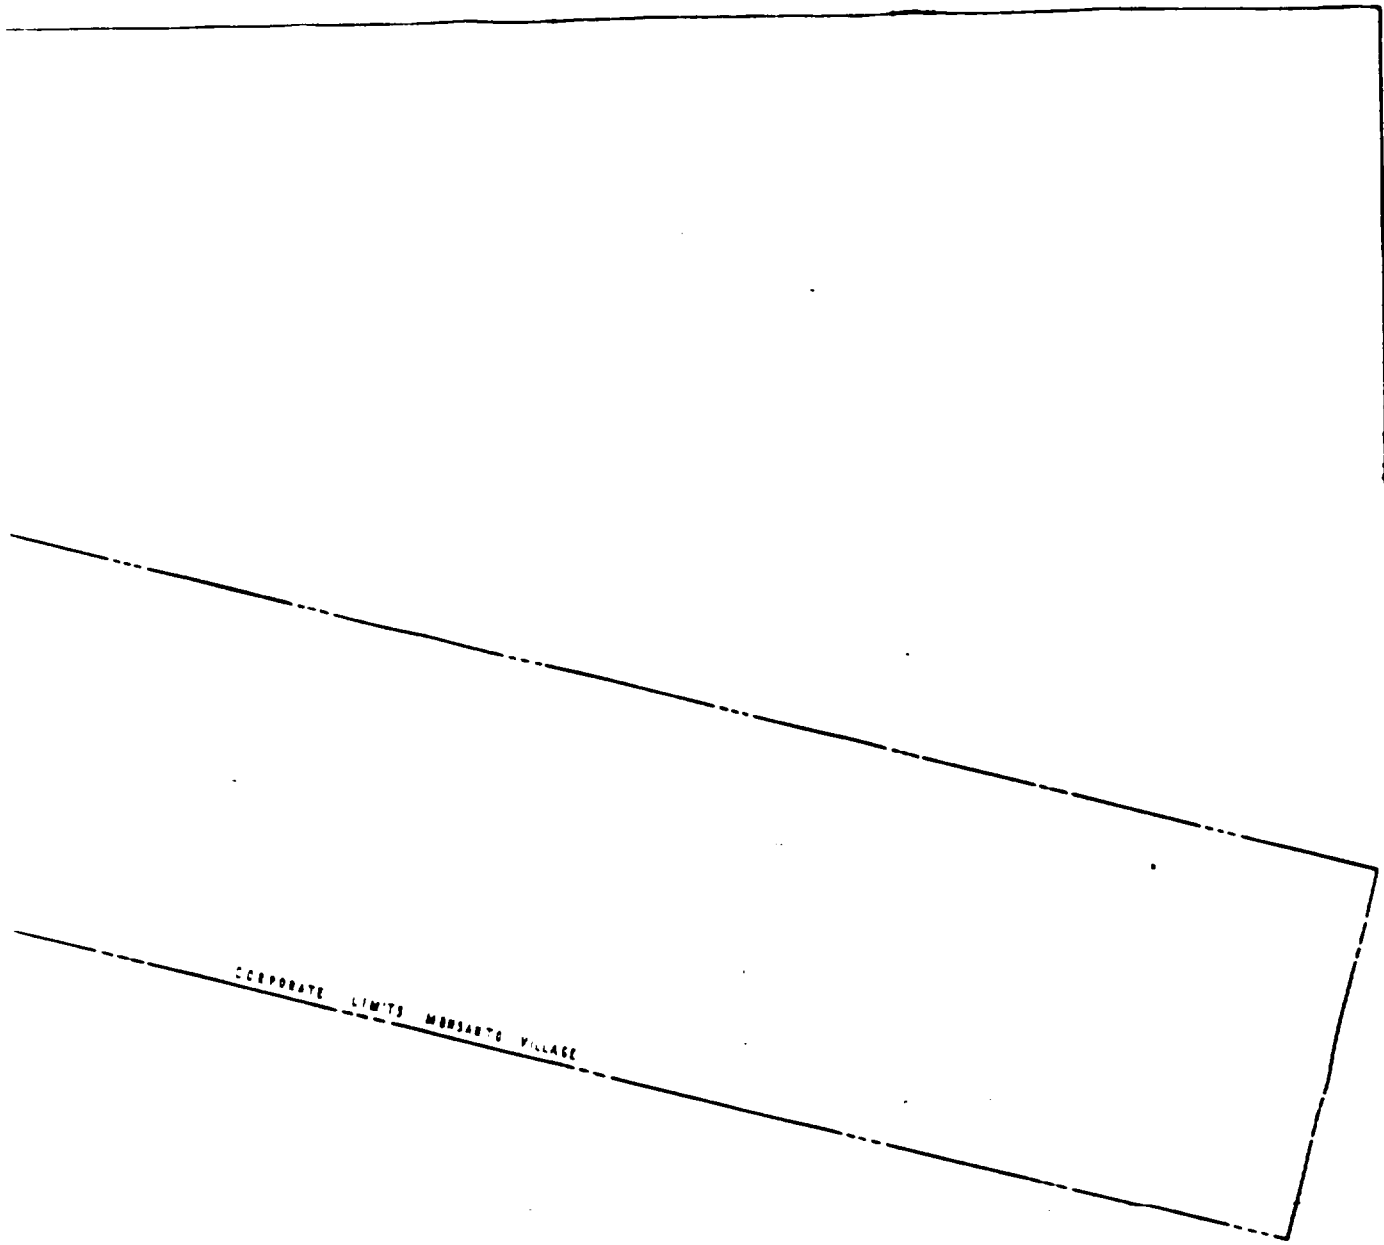
CORPORATE LIMITS MONSANTO VILLAGE