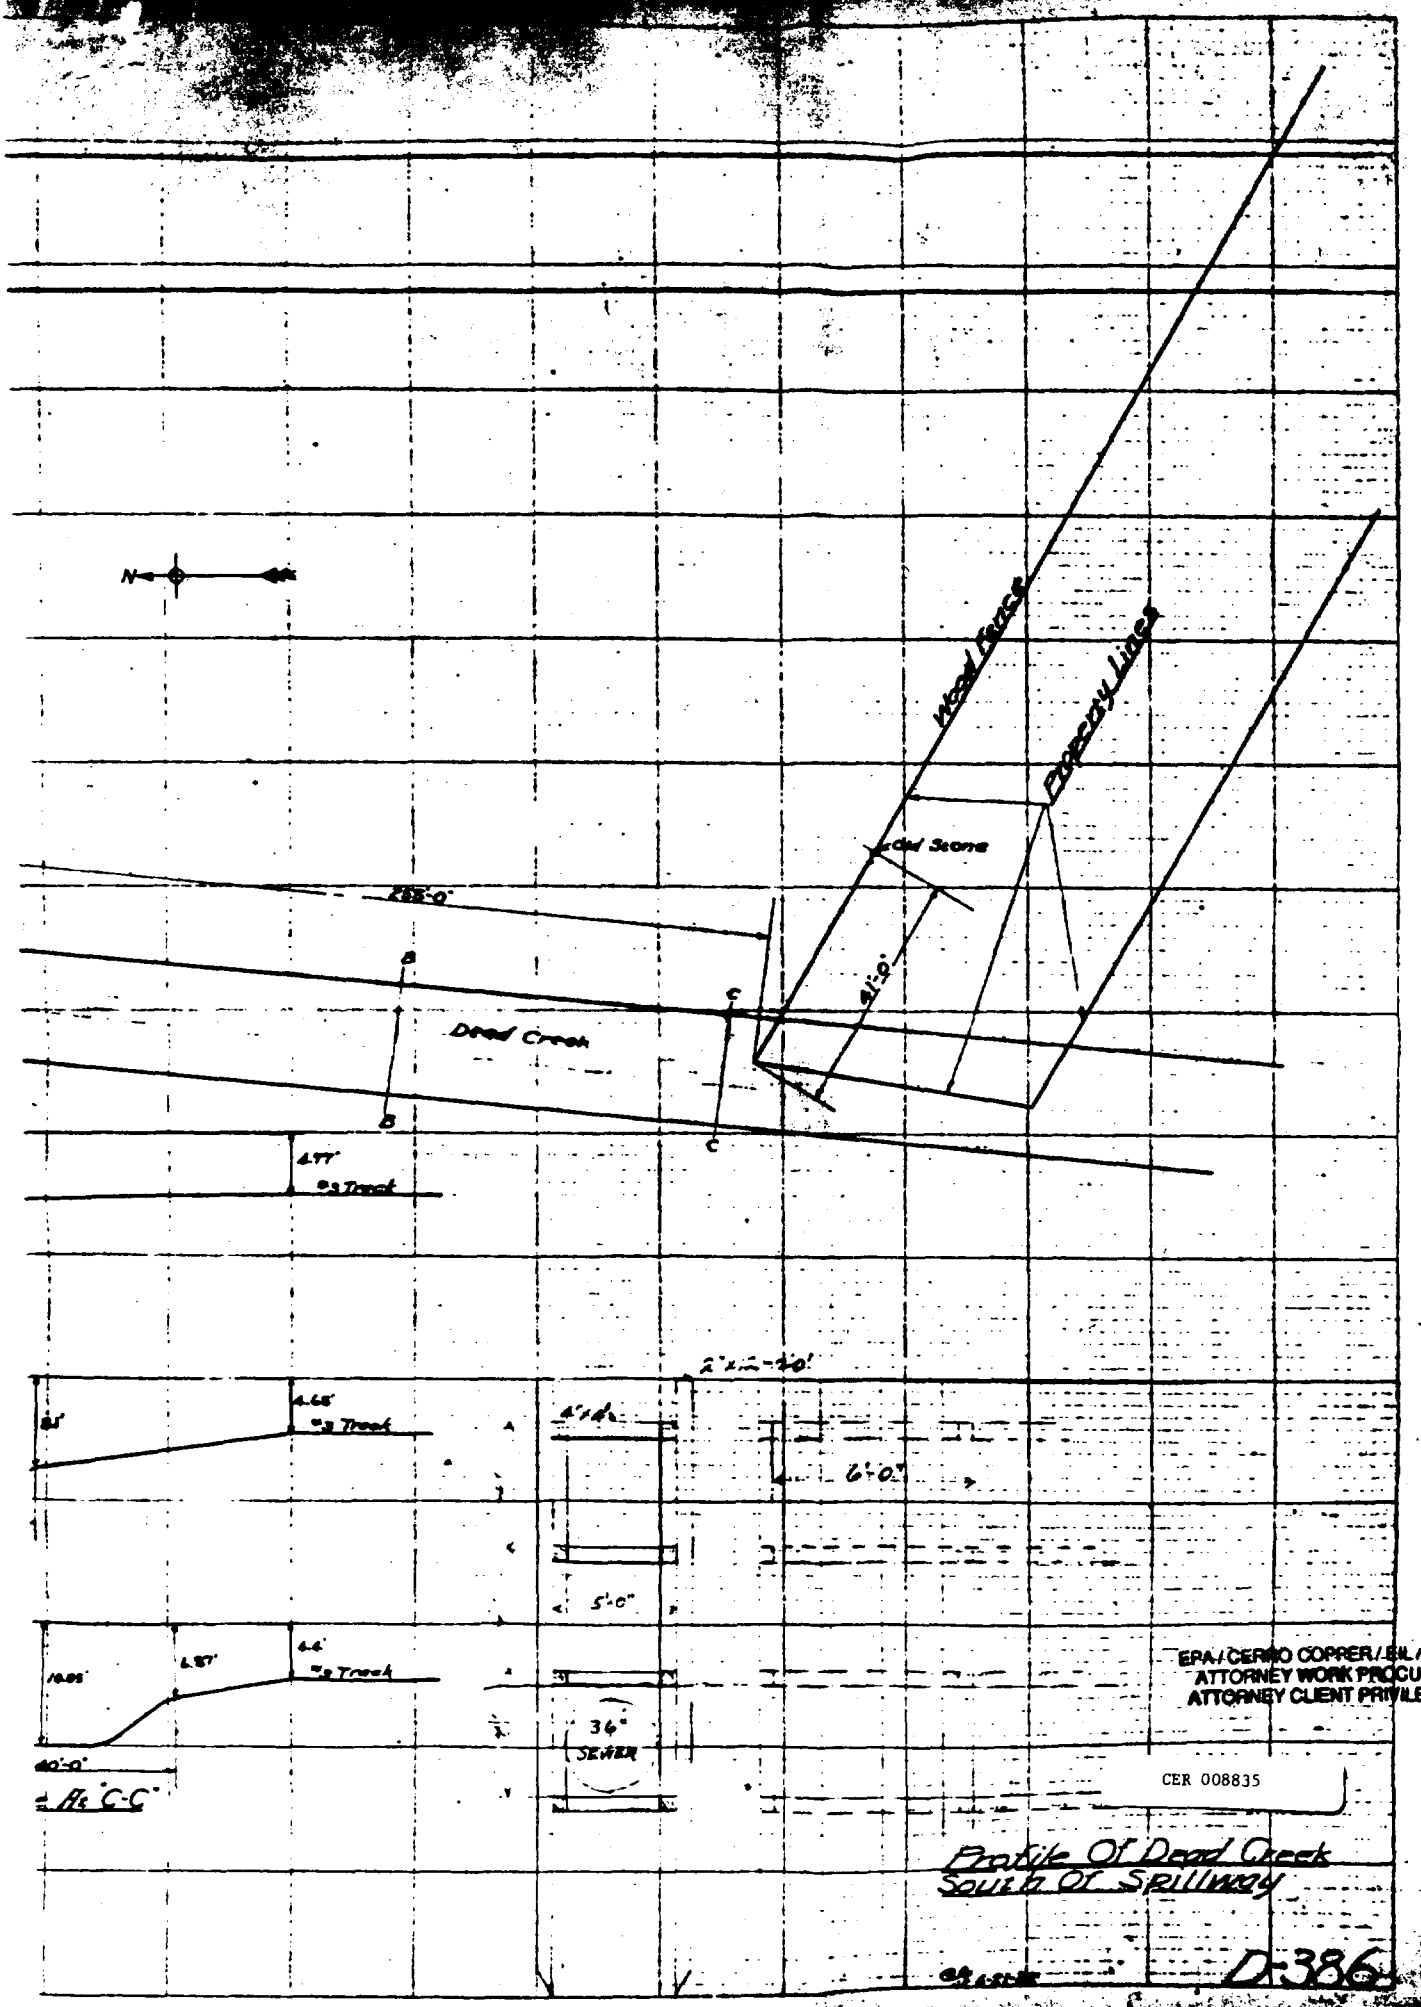

STANDARD" CROSS SECTION
10THS

Lower Cahokia Road

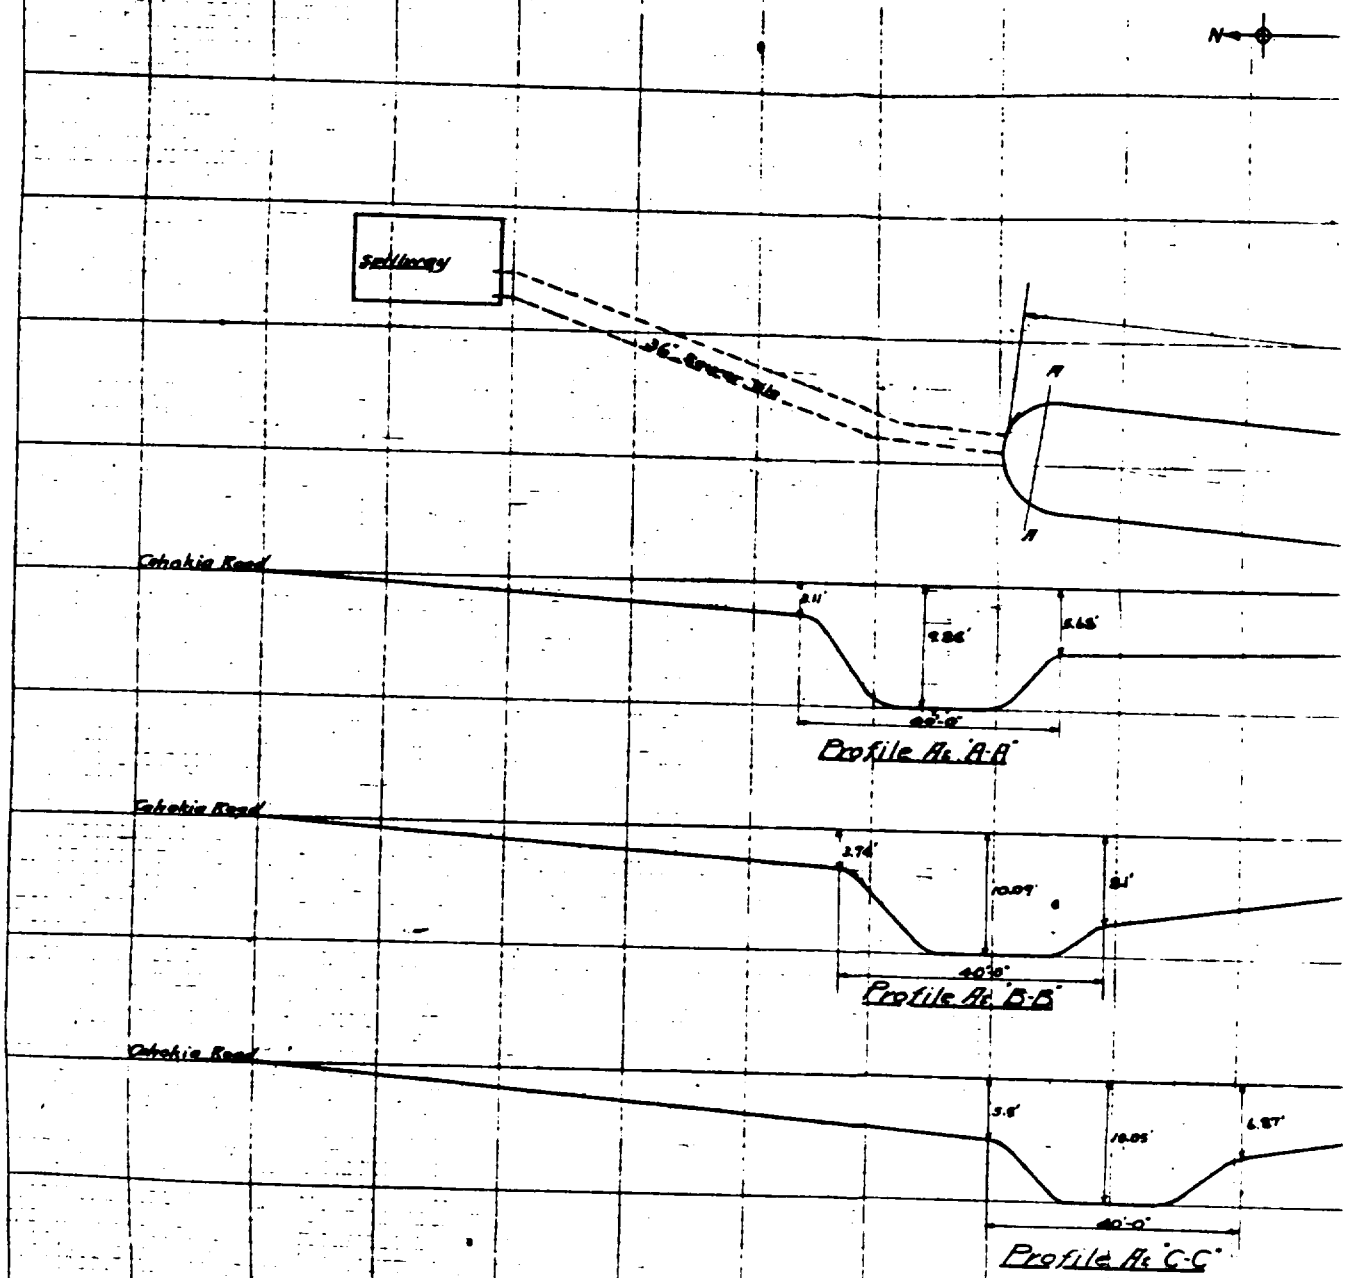

PUBLISHED BY KEUFFEL & ESSER Co NEW YORK

"STANDARD" CROSS SECTIO