SDMS US EPA REGION V -1

SOME IMAGES WITHIN THIS DOCUMENT MAY BE ILLEGIBLE DUE TO BAD SOURCE DOCUMENTS.

156017

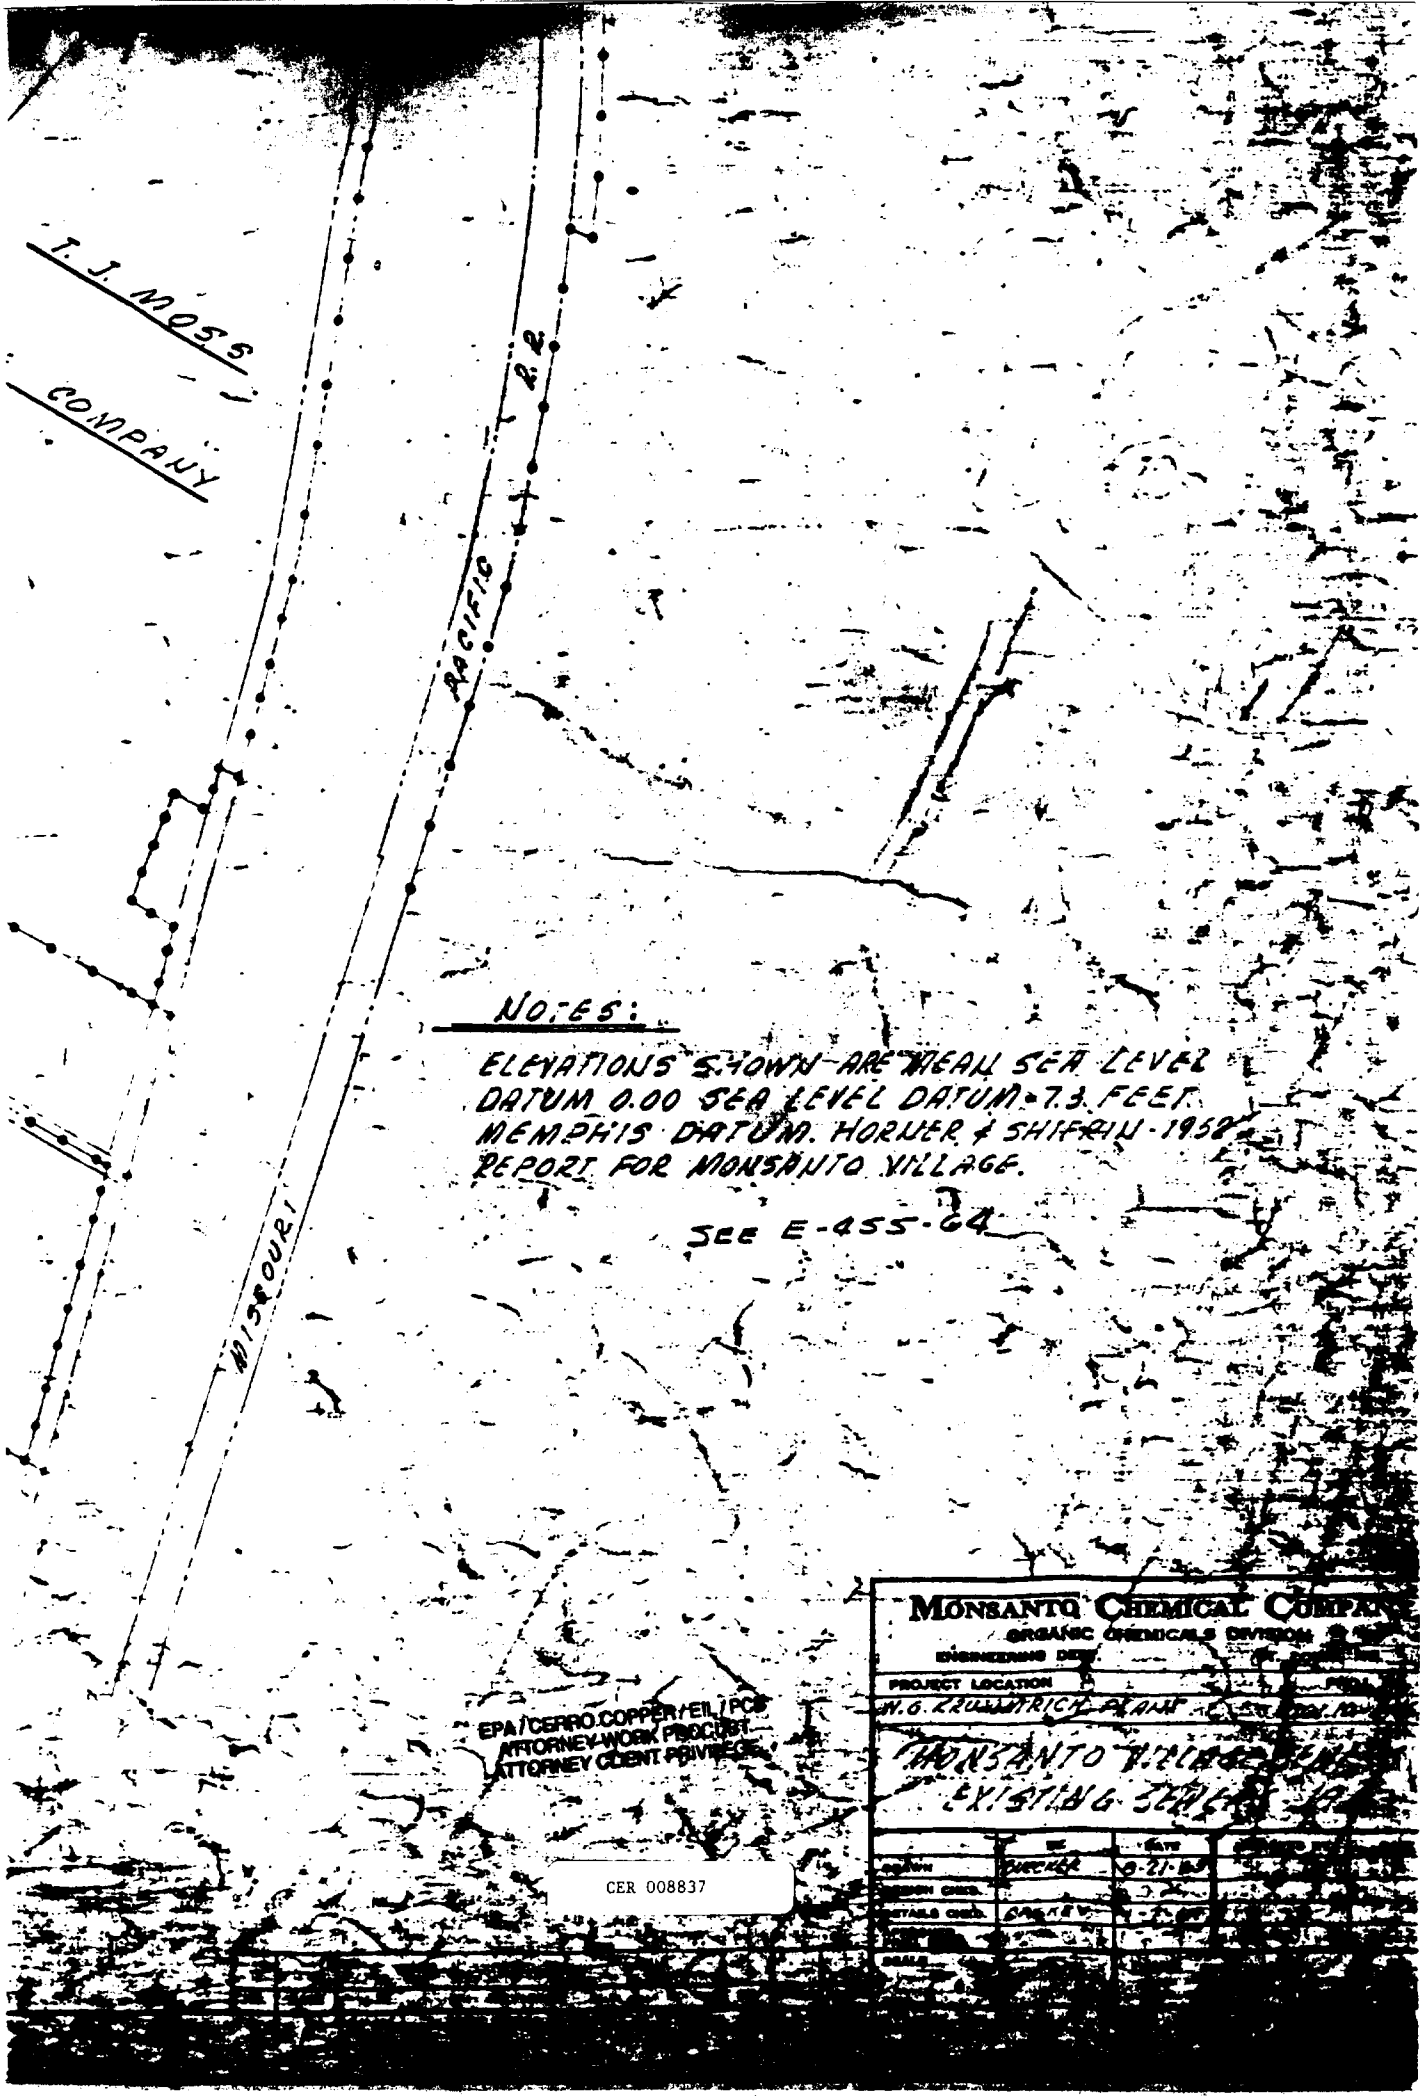
T. J. MOSS
COMPANY
PACIFIC
R.R.
MISSOURI
NOTES:
ELEVATIONS SHOWN ARE MEAN SEA LEVEL DATUM 0.00 SEA LEVEL DATUM = 7.3 FEET MEMPHIS DATUM. HORNER & SHIFRIN - 1958 REPORT FOR MONSANTO VILLAGE.
SEE E-455-64
MONSANTO CHEMICAL COMPANY
ORGANIC CHEMICALS DIVISION
PROJECT LOCATION
EPA/CERRO COPPER/EIL/PCB
ATTORNEY-WORK PRODUCT
ATTORNEY CLIENT PRIVILEGE
CER 008837

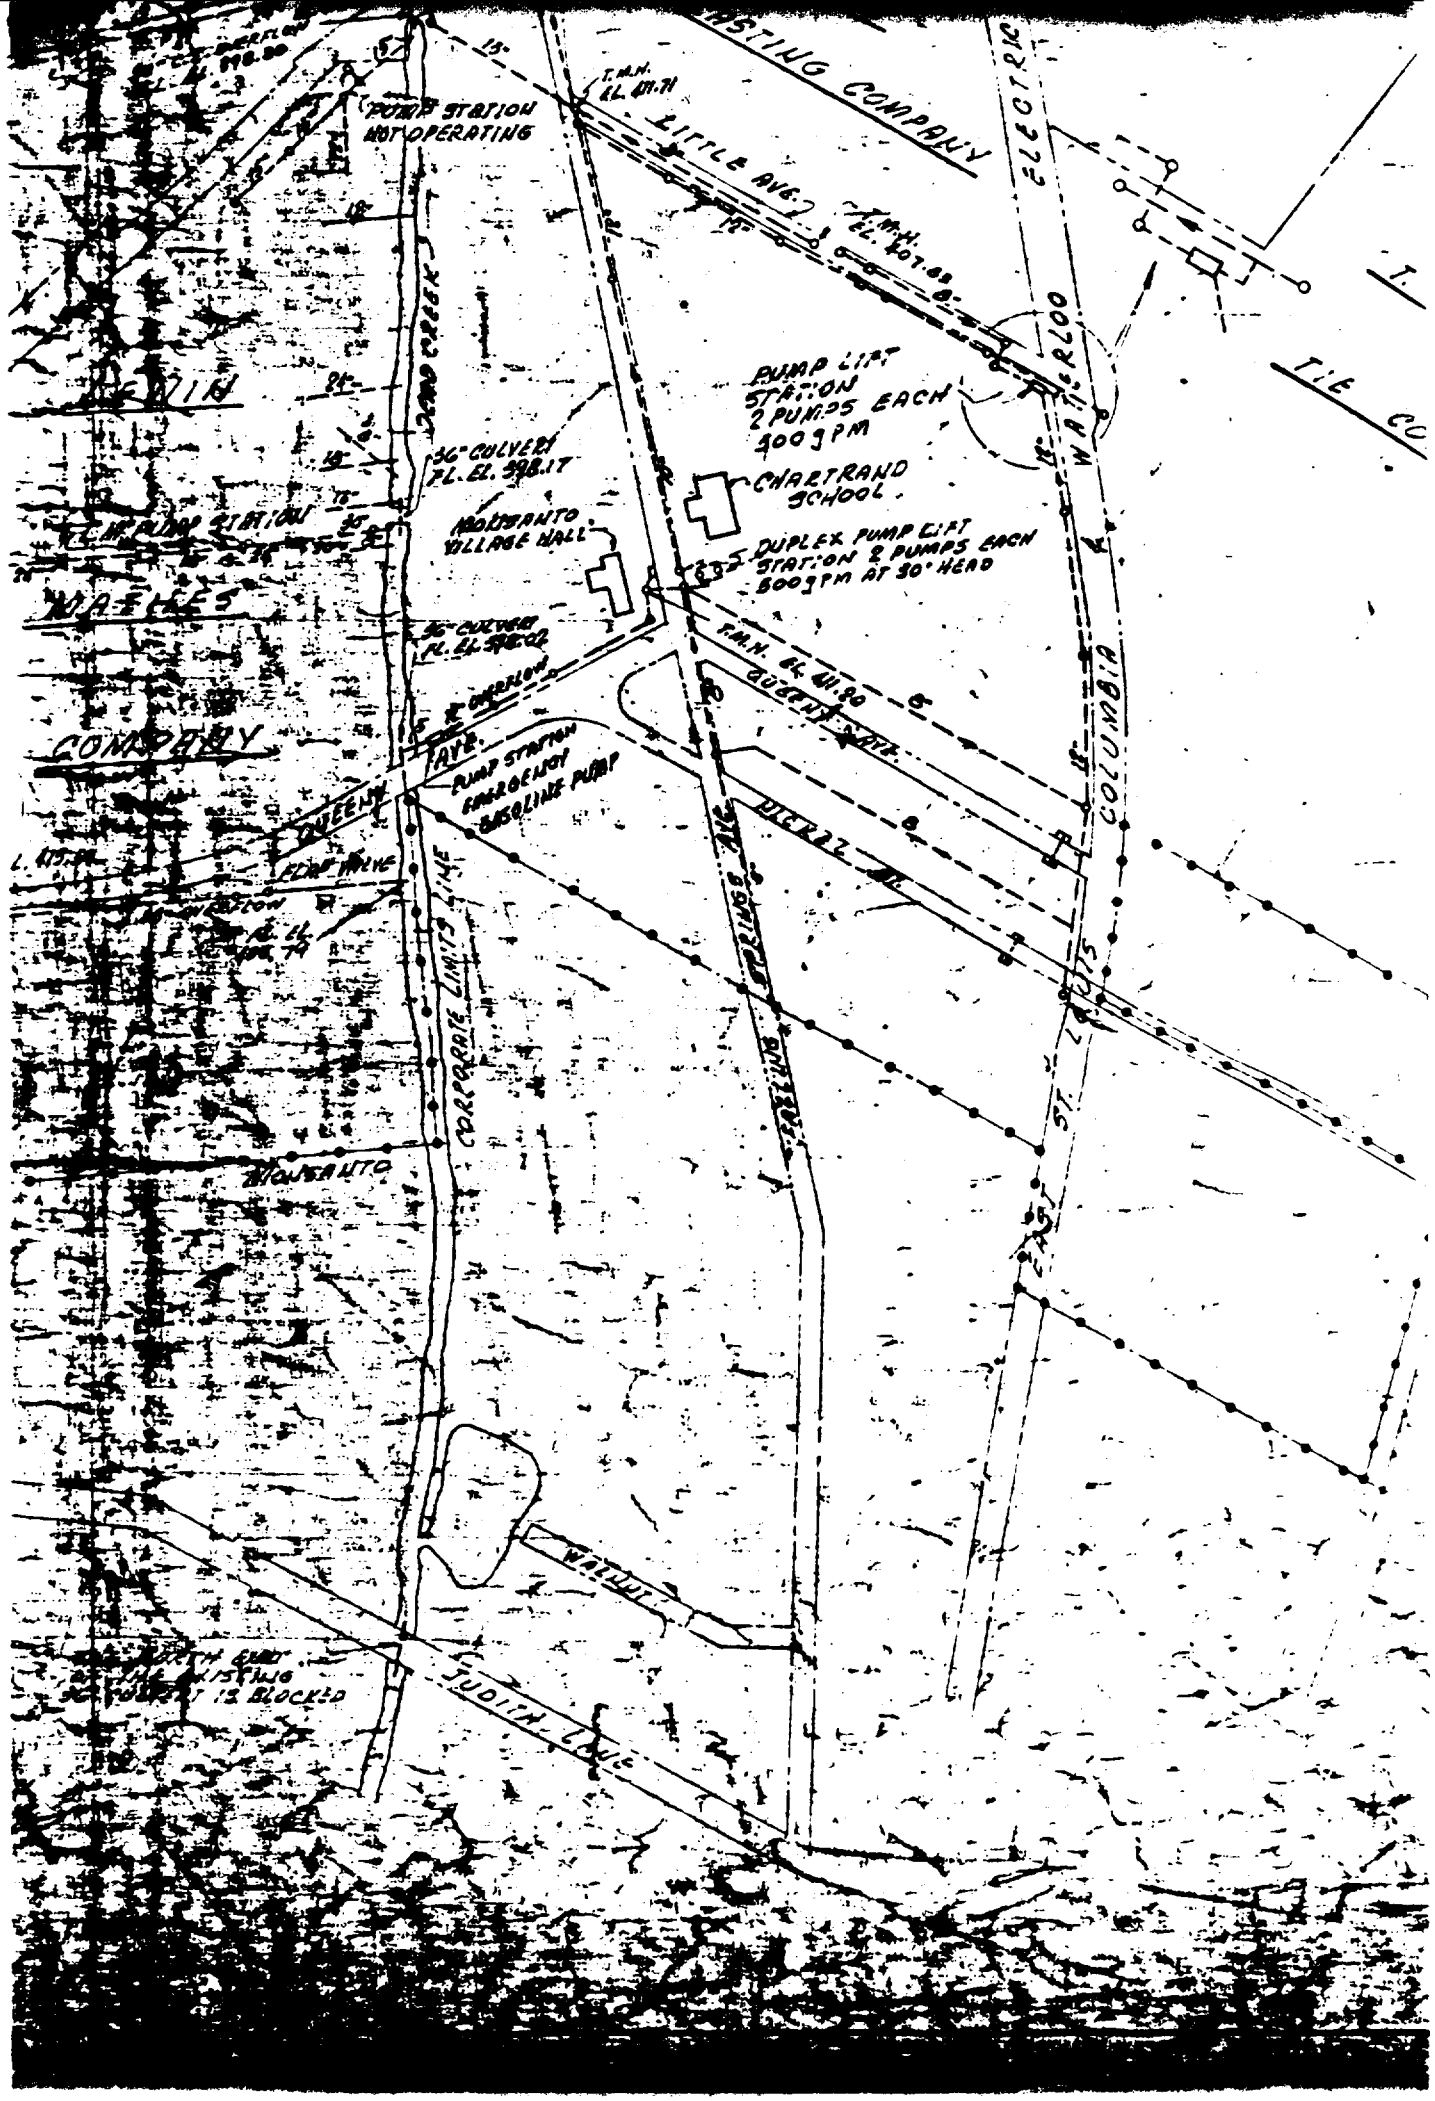

PUMP STATION NOT OPERATING
LITTLE AVE.
ELECTRIC
PUMP LIFT STATION 2 PUMPS EACH 500 GPM
CHARTRAND SCHOOL
MONSANTO VILLAGE HALL
DUPLEX PUMP LIFT STATION 2 PUMPS EACH 500 GPM AT 30' HEAD
36" CULVERT
MATHES
COMPANY
QUEENY AVE.
PUMP STATION EMERGENCY GASOLINE PUMP
FLAP VALVE
CORPORATE LIMITS LINE
MONSANTO
COLUMBIA
EAST ST. LOUIS
WALNUT
JUDITH LANE

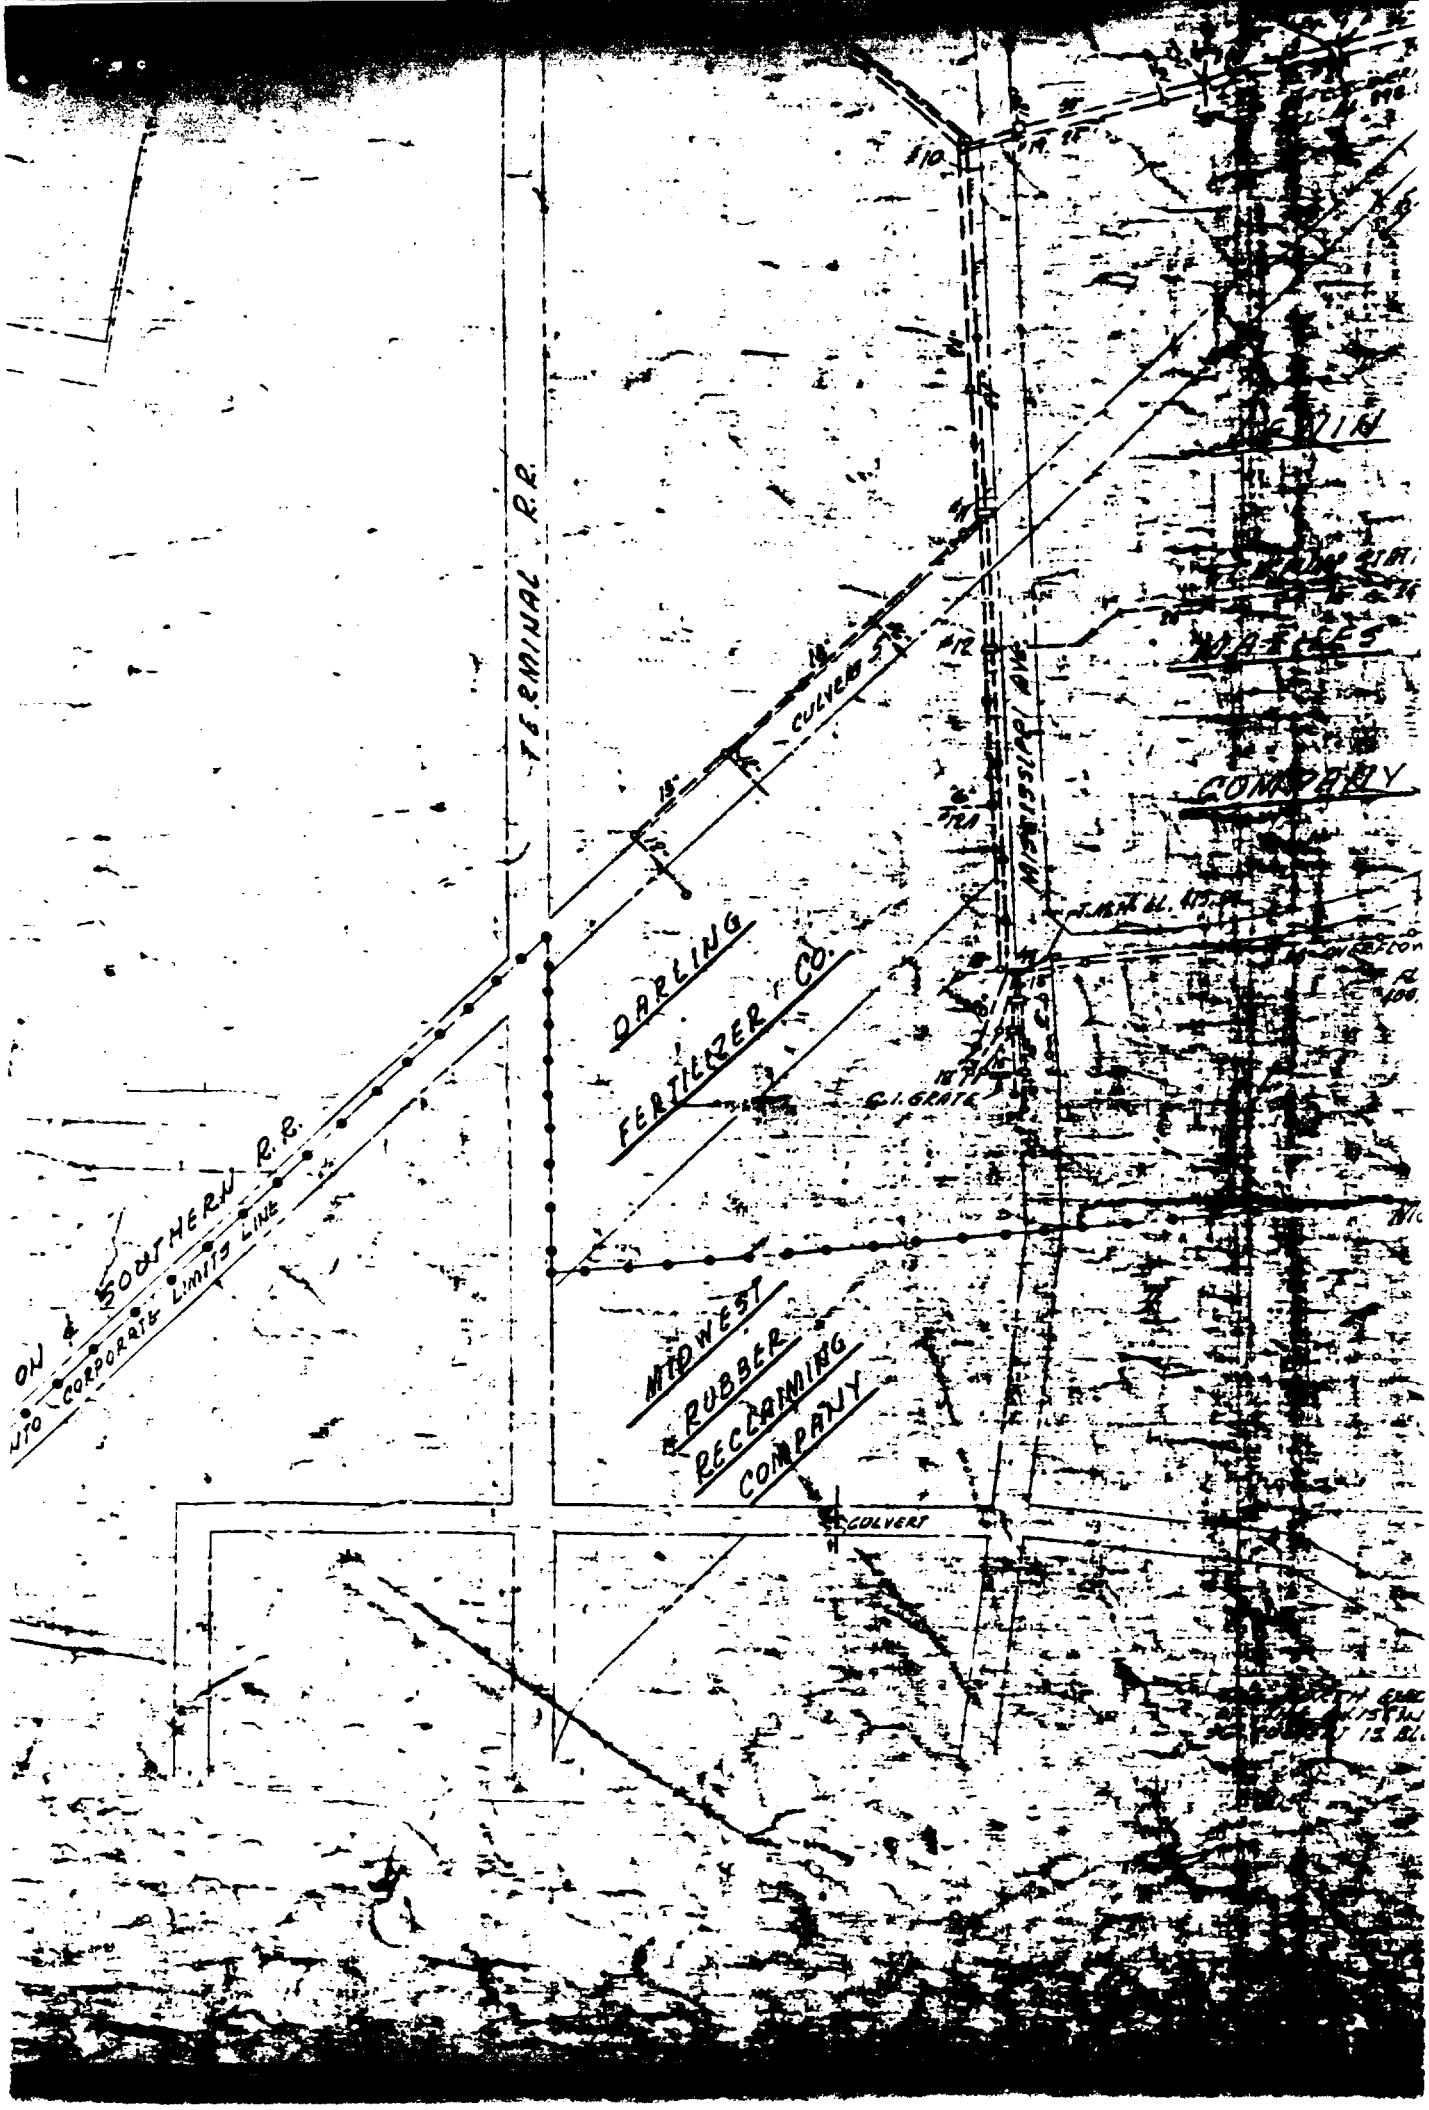
TERMINAL R.R.
CULVERT
DARLING
FERTILIZER CO.
C.I. GRATE
MIDWEST
RUBBER
RECLAIMING
COMPANY
CULVERT
CORPORATE LIMITS LINE
COMPANY

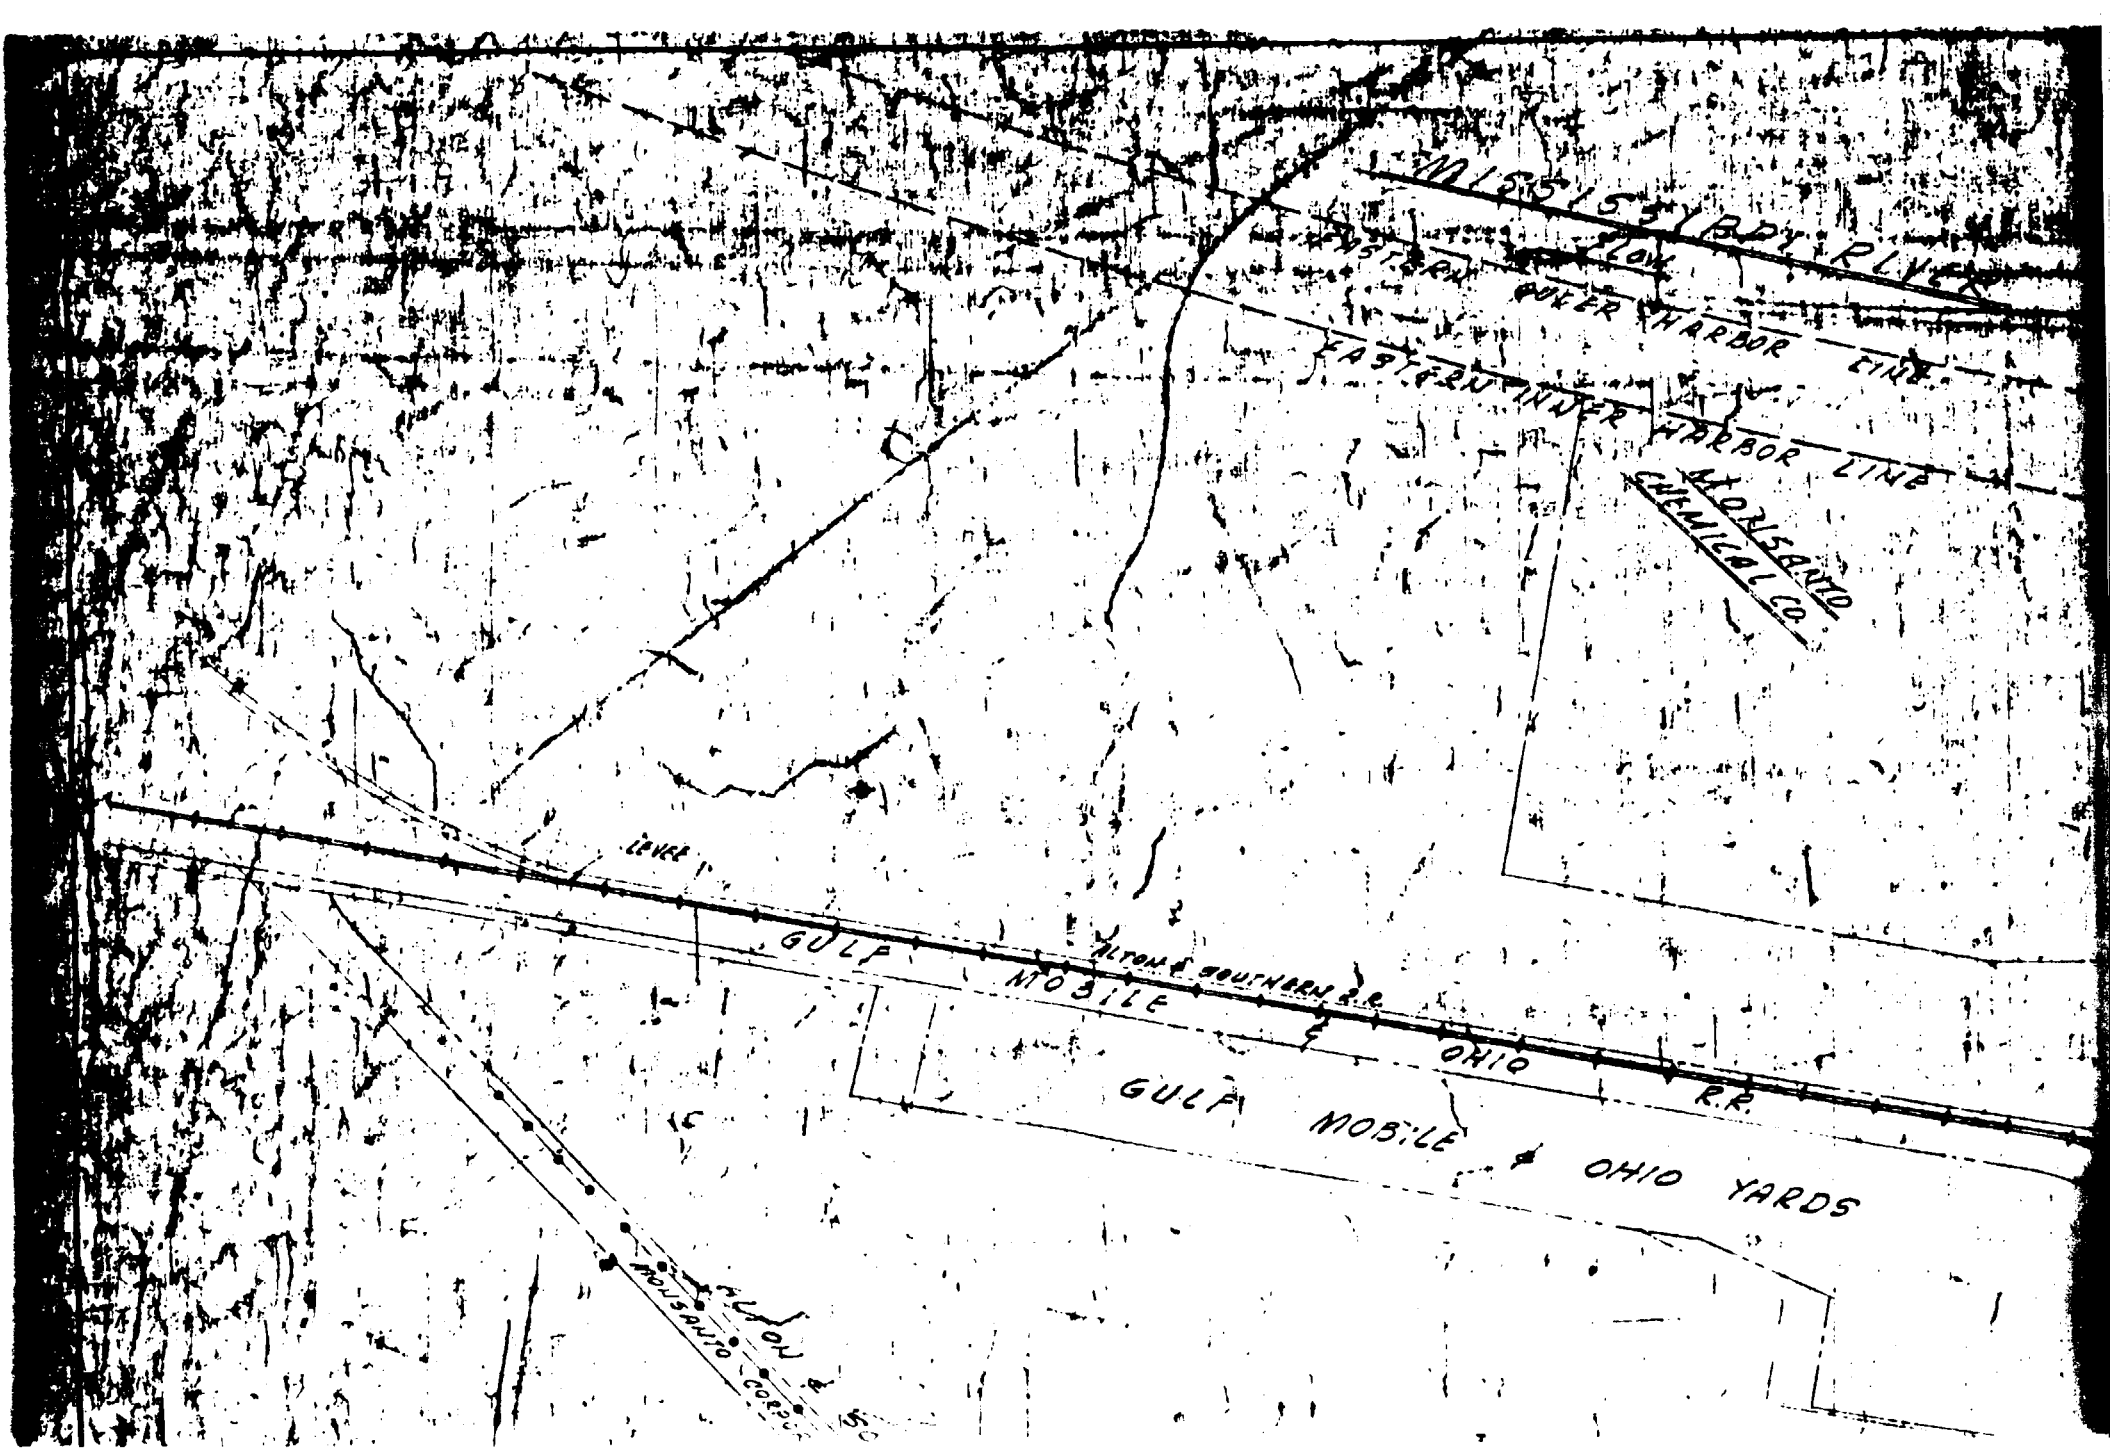
MISSISSIPPI RIVER
WESTERN OUTER HARBOR LINE
EASTERN INNER HARBOR LINE
MONSANTO CHEMICAL CO.
LEVEE
GULF MOBILE & OHIO R.R.
ALTON & SOUTHERN R.R.
GULF MOBILE & OHIO YARDS
MONSANTO CORP.

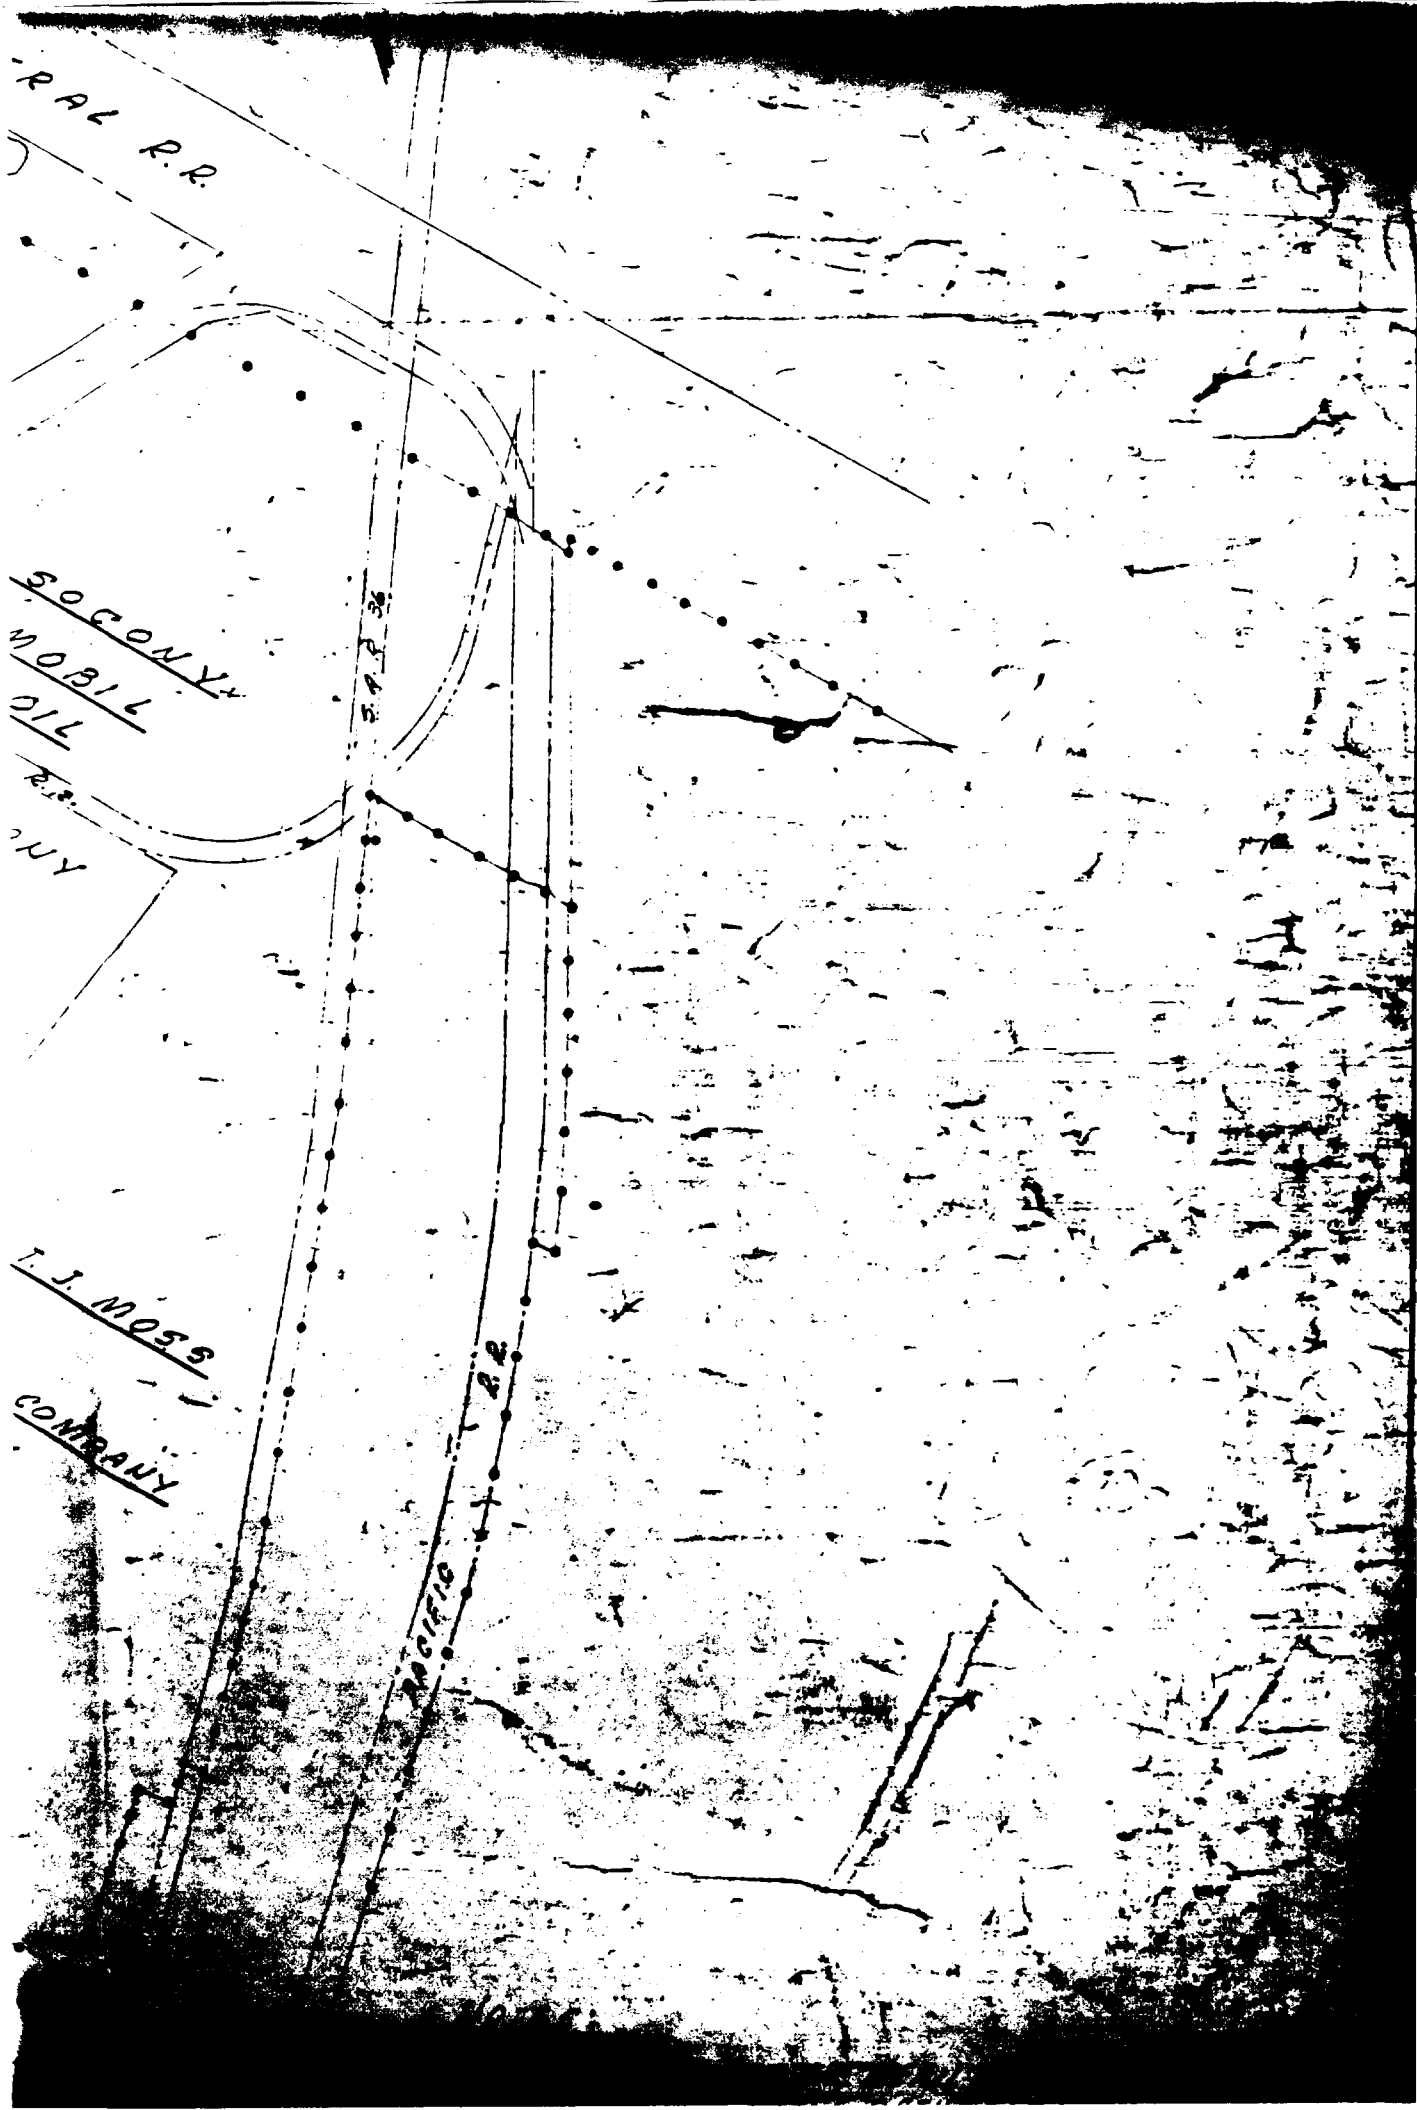
-RAL R.R.
SOCONY
MOBIL
OIL
R.R.
NY
T. J. MOSS
COMPANY
PACIFIC
R.R.

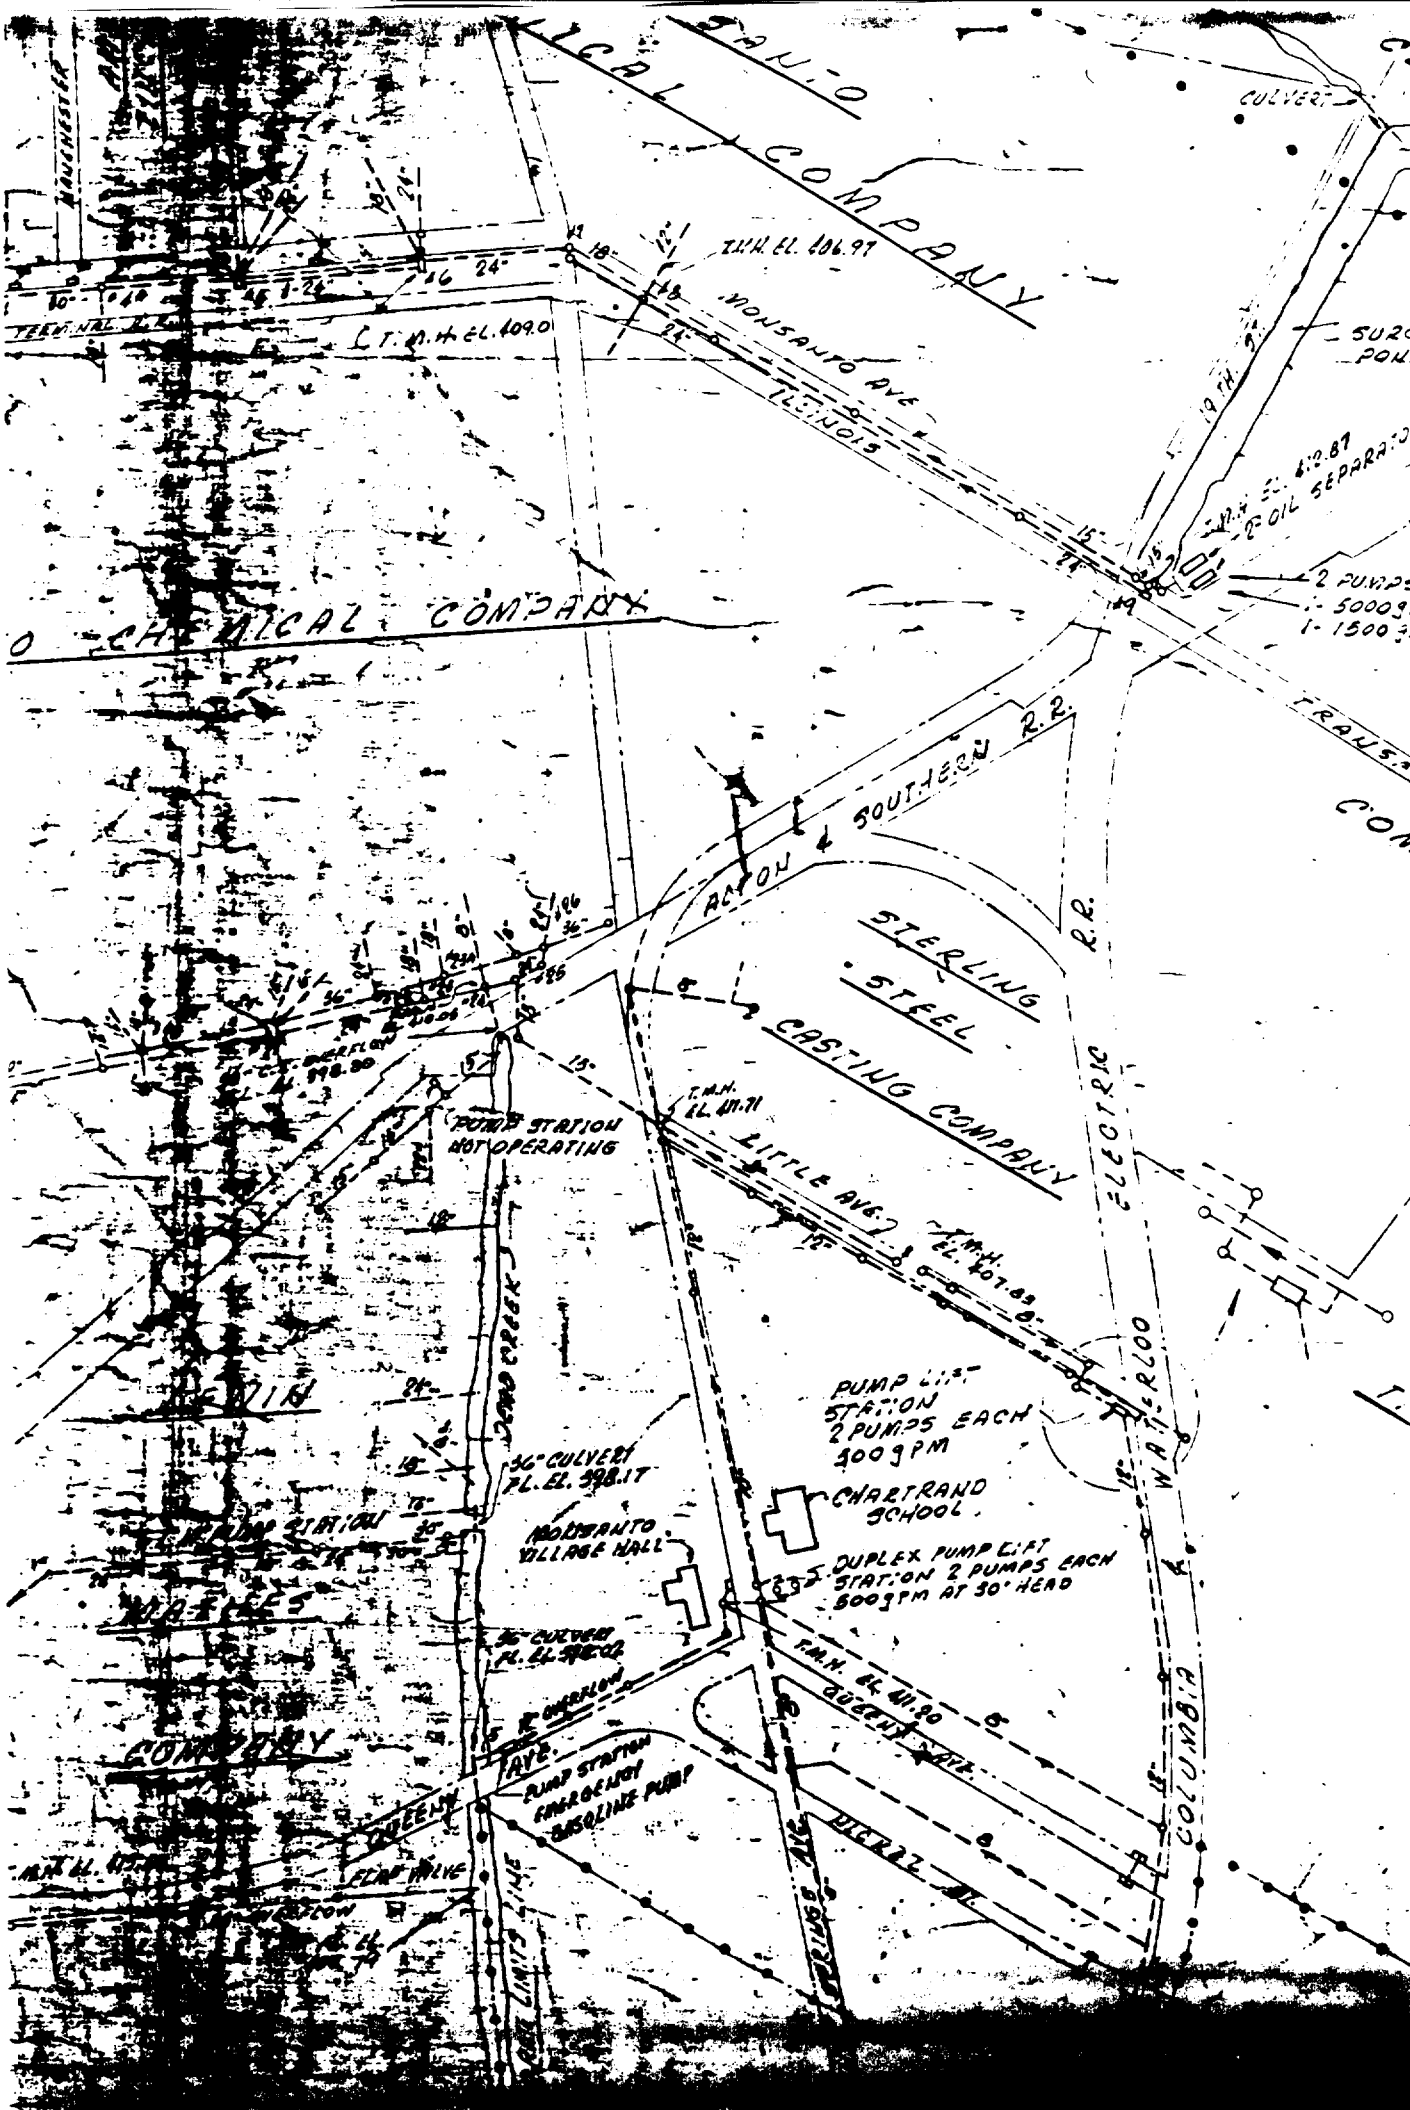

CHEMICAL COMPANY
MONSANTO AVE
ILLINOIS
T.M.H. EL. 406.97
T.M.H. EL. 409.0
CULVERT
2 OIL SEPARATO
2 PUMPS
ALTON & SOUTHERN R.R.
STERLING STEEL CASTING COMPANY
ELECTRIC R.R.
LITTLE AVE.
T.M.H. EL. 407.83
PUMP STATION NOT OPERATING
PUMP LIFT STATION 2 PUMPS EACH 500 GPM
CHARTRAND SCHOOL
DUPLEX PUMP LIFT STATION 2 PUMPS EACH 500 GPM AT 30' HEAD
MONSANTO VILLAGE HALL
36" CULVERT FL. EL. 398.17
DEAD CREEK
T.M.H. EL. 411.80
QUEENY AVE.
PUMP STATION EMERGENCY GASOLINE PUMP
FLAP VALVE
COLUMBIA
WATERLOO

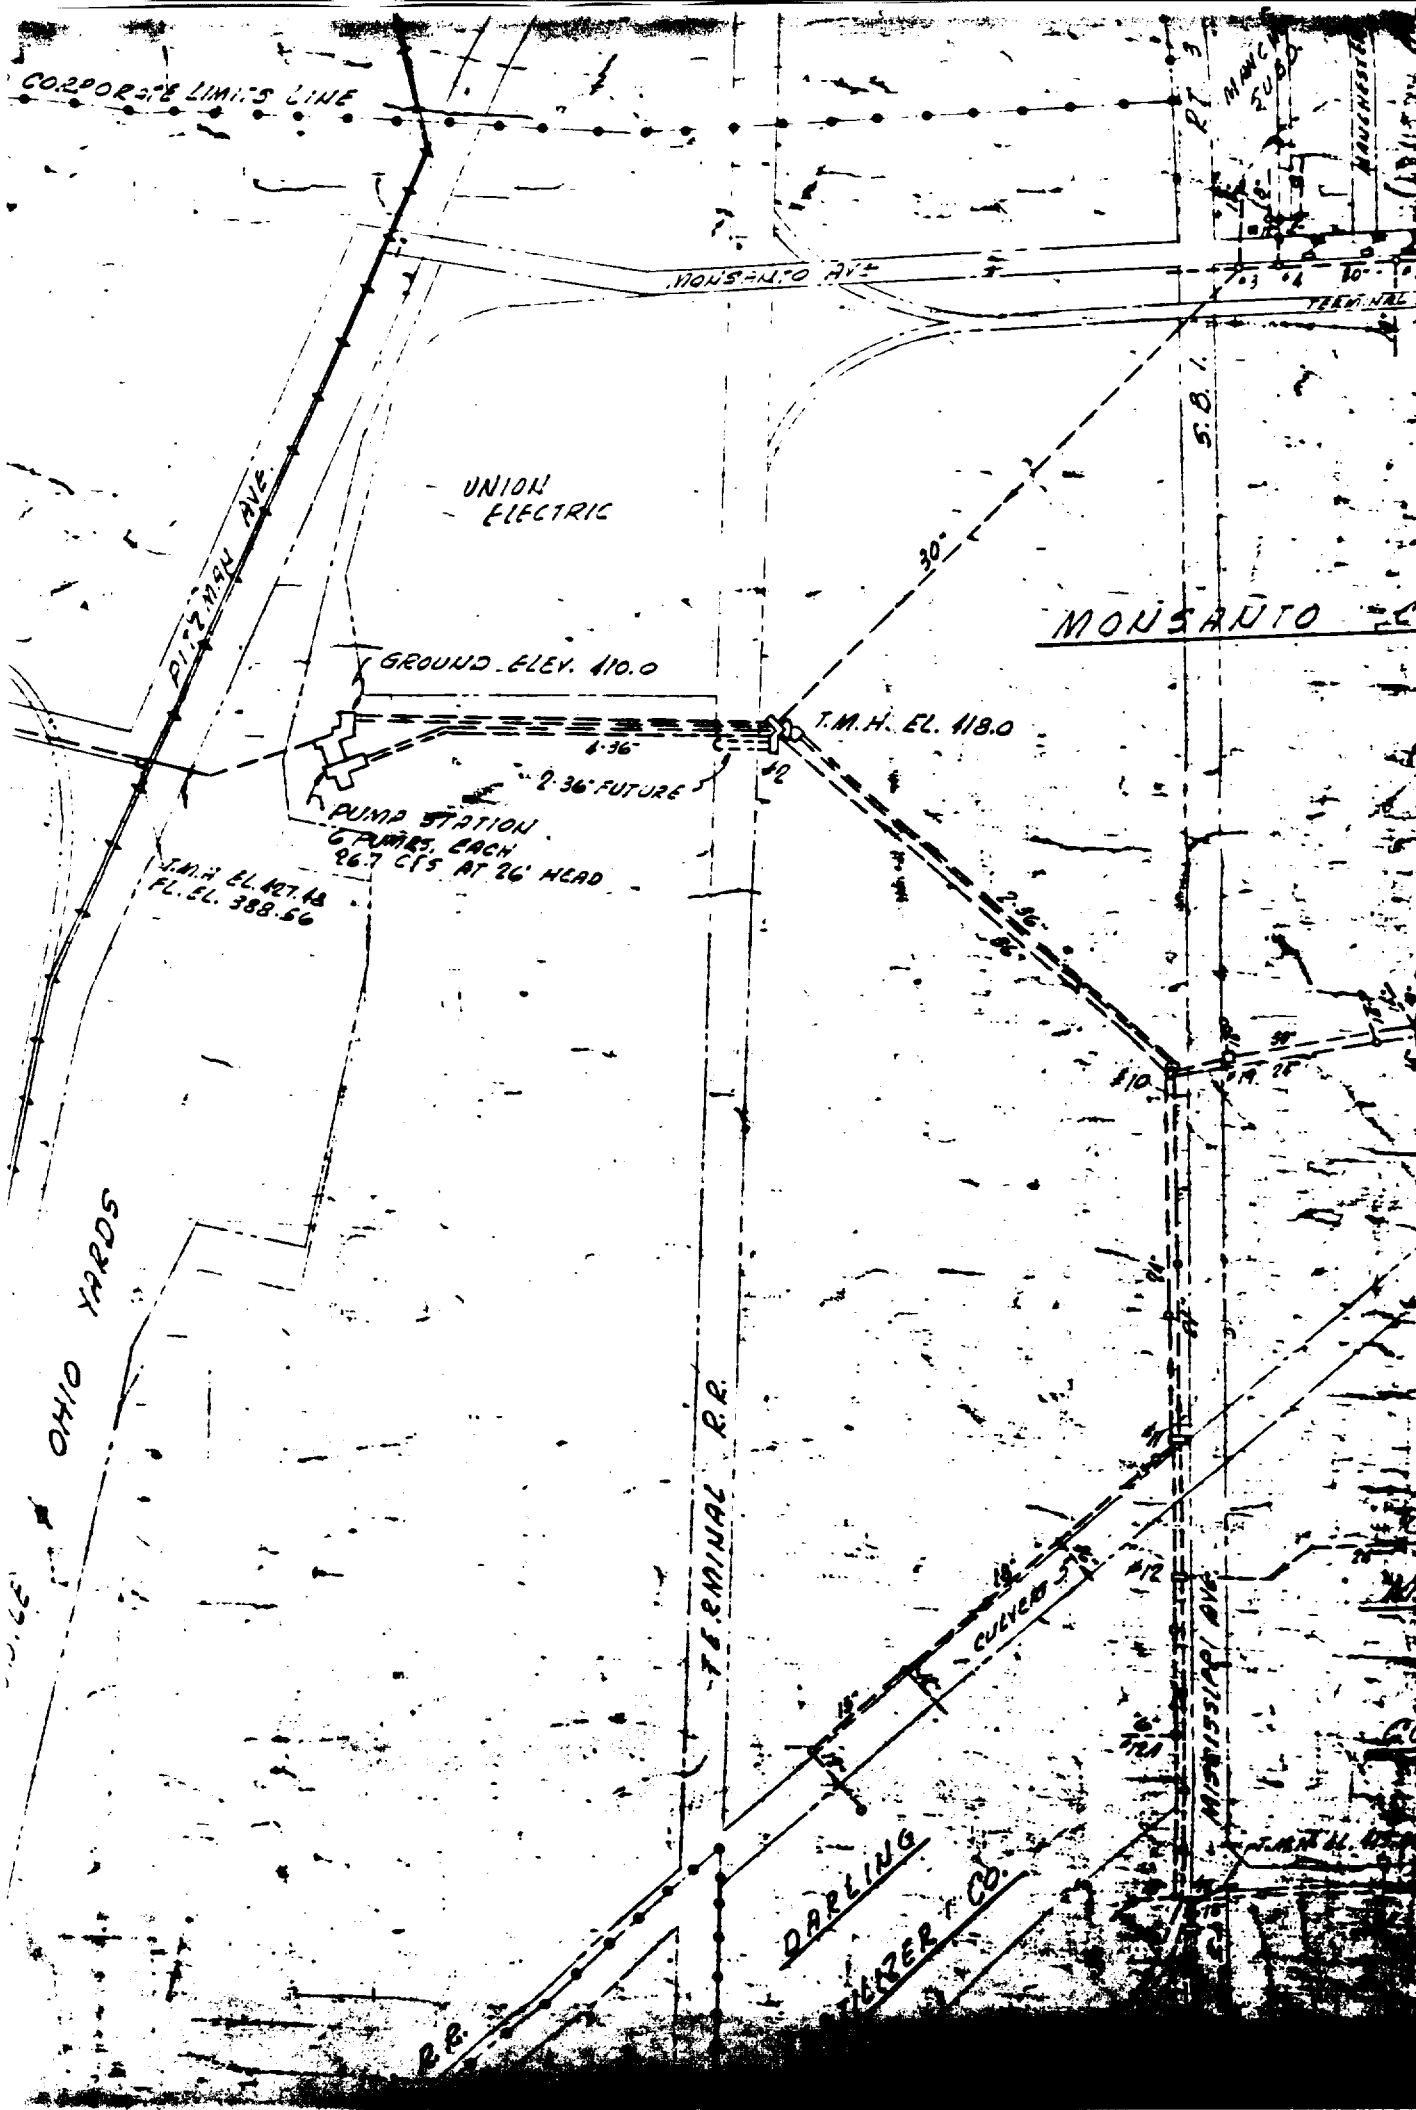
CORPORATE LIMITS LINE
MONSANTO AVE.
UNION ELECTRIC
PITZMAN AVE.
GROUND ELEV. 410.0
T.M.H. EL. 418.0
6-36"
2-36" FUTURE
PUMP STATION
6 PUMPS, EACH
26.7 CFS AT 26' HEAD
T.M.H. EL. 407.18
FL. EL. 388.56
MONSANTO
30"
OHIO YARDS
TERMINAL R.R.
CULVERT
MISSISSIPPI AVE.
DARLING
TURNER CO.
R.R.

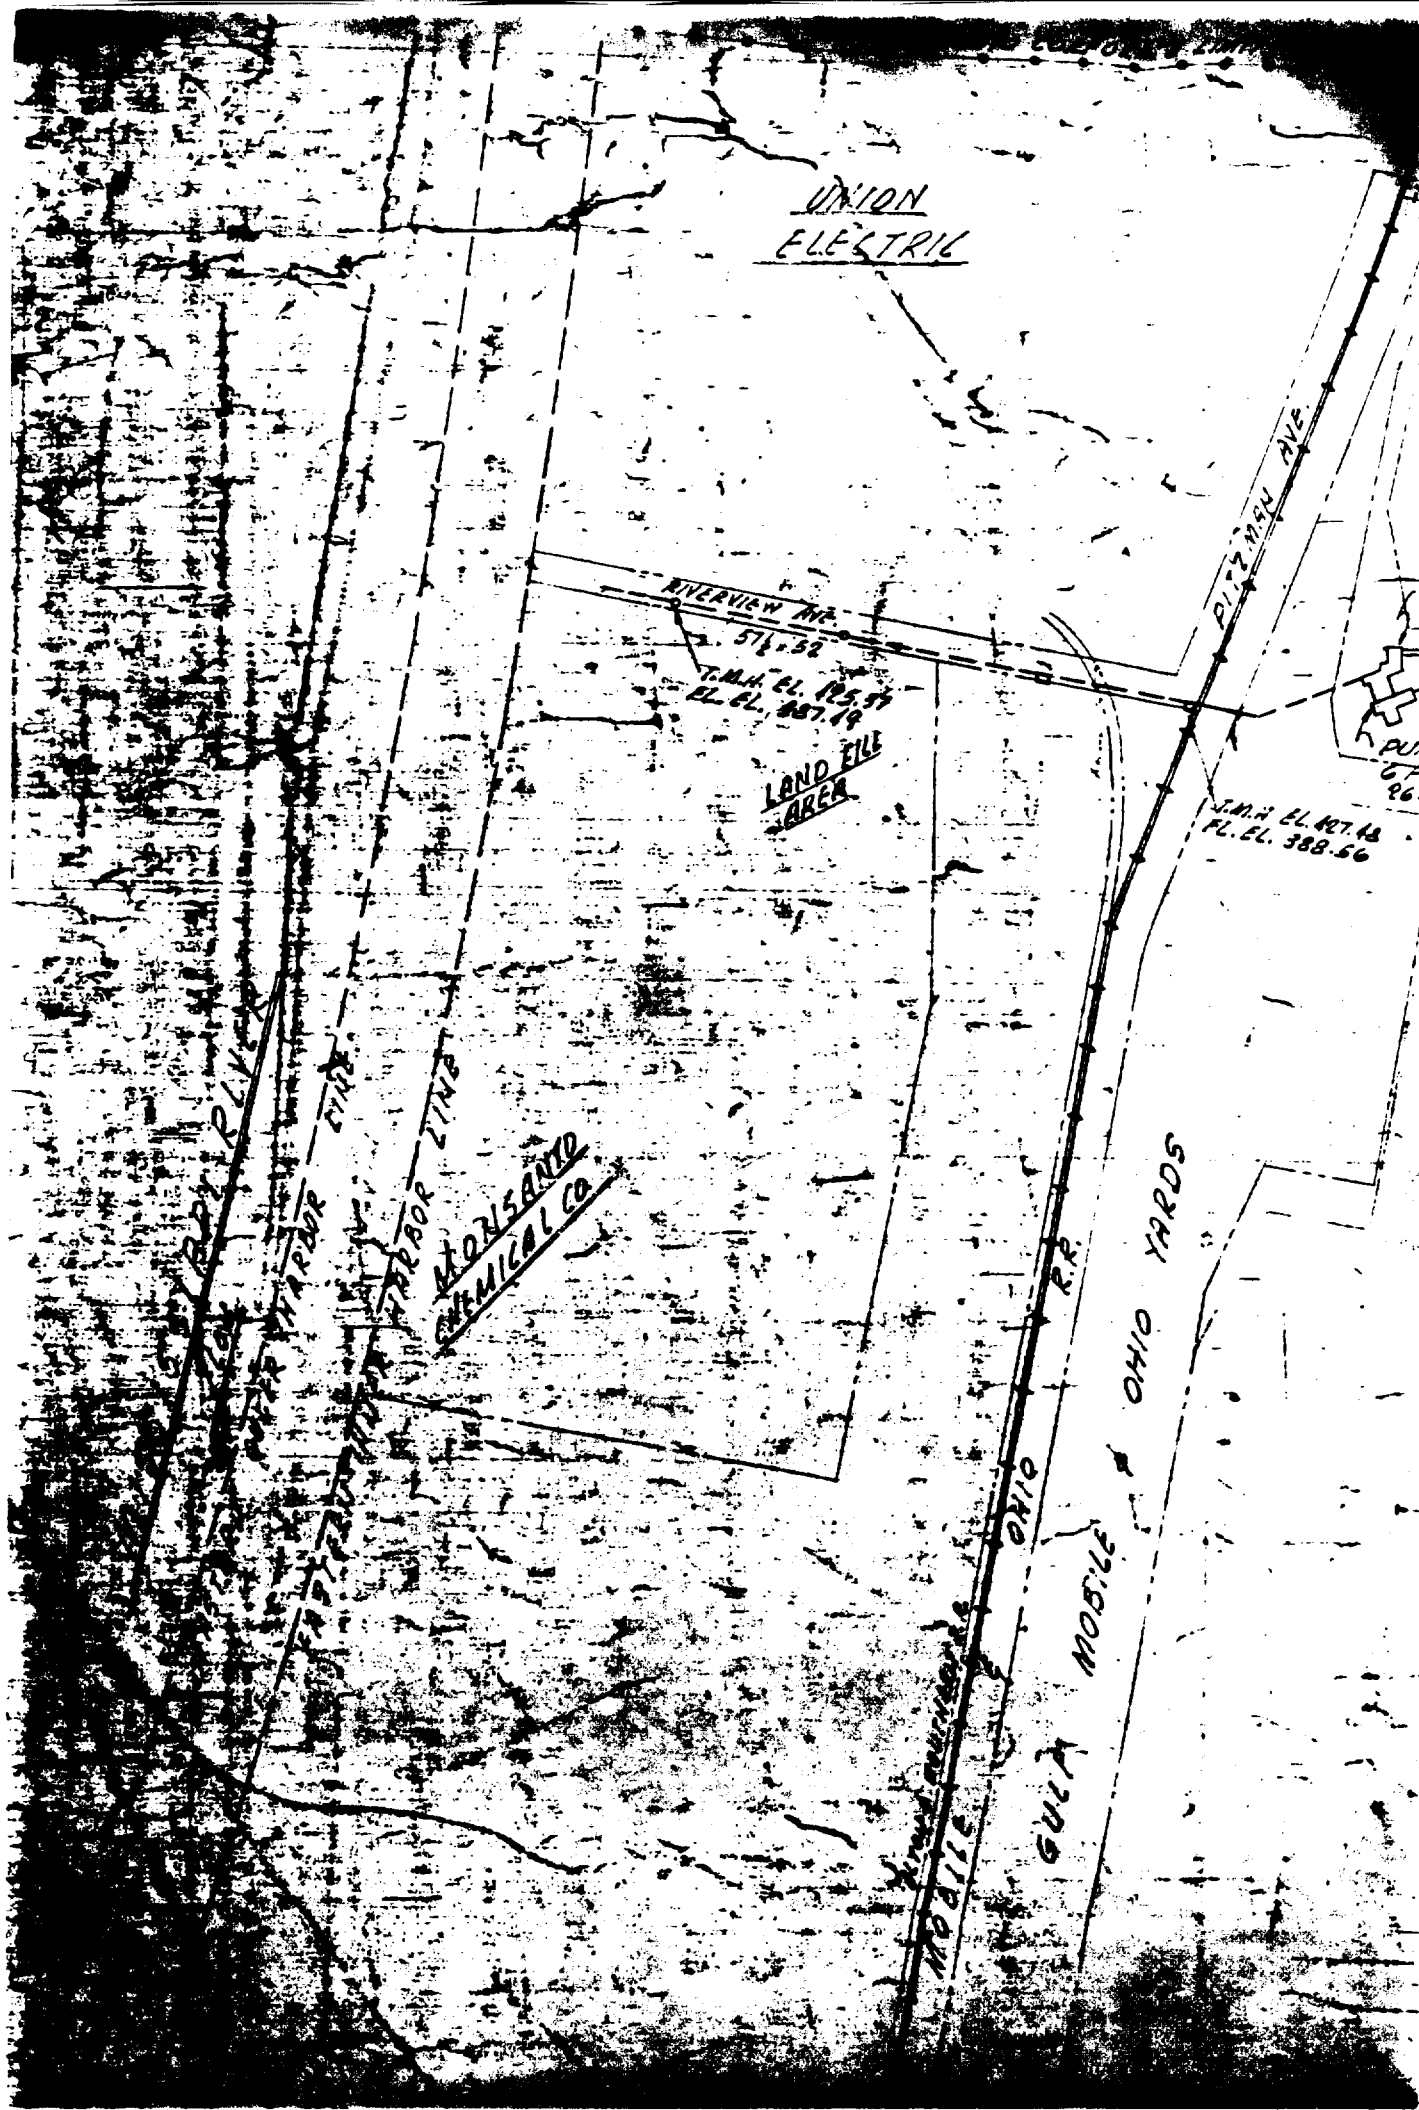
UNION
ELECTRIC
RIVERVIEW AVE.
PITZMAN AVE.
LAND FILL
AREA
MONSANTO
CHEMICAL CO.
HARBOR LINE
HARBOR LINE
OHIO R.R.
GULF MOBILE & OHIO YARDS
MOBILE

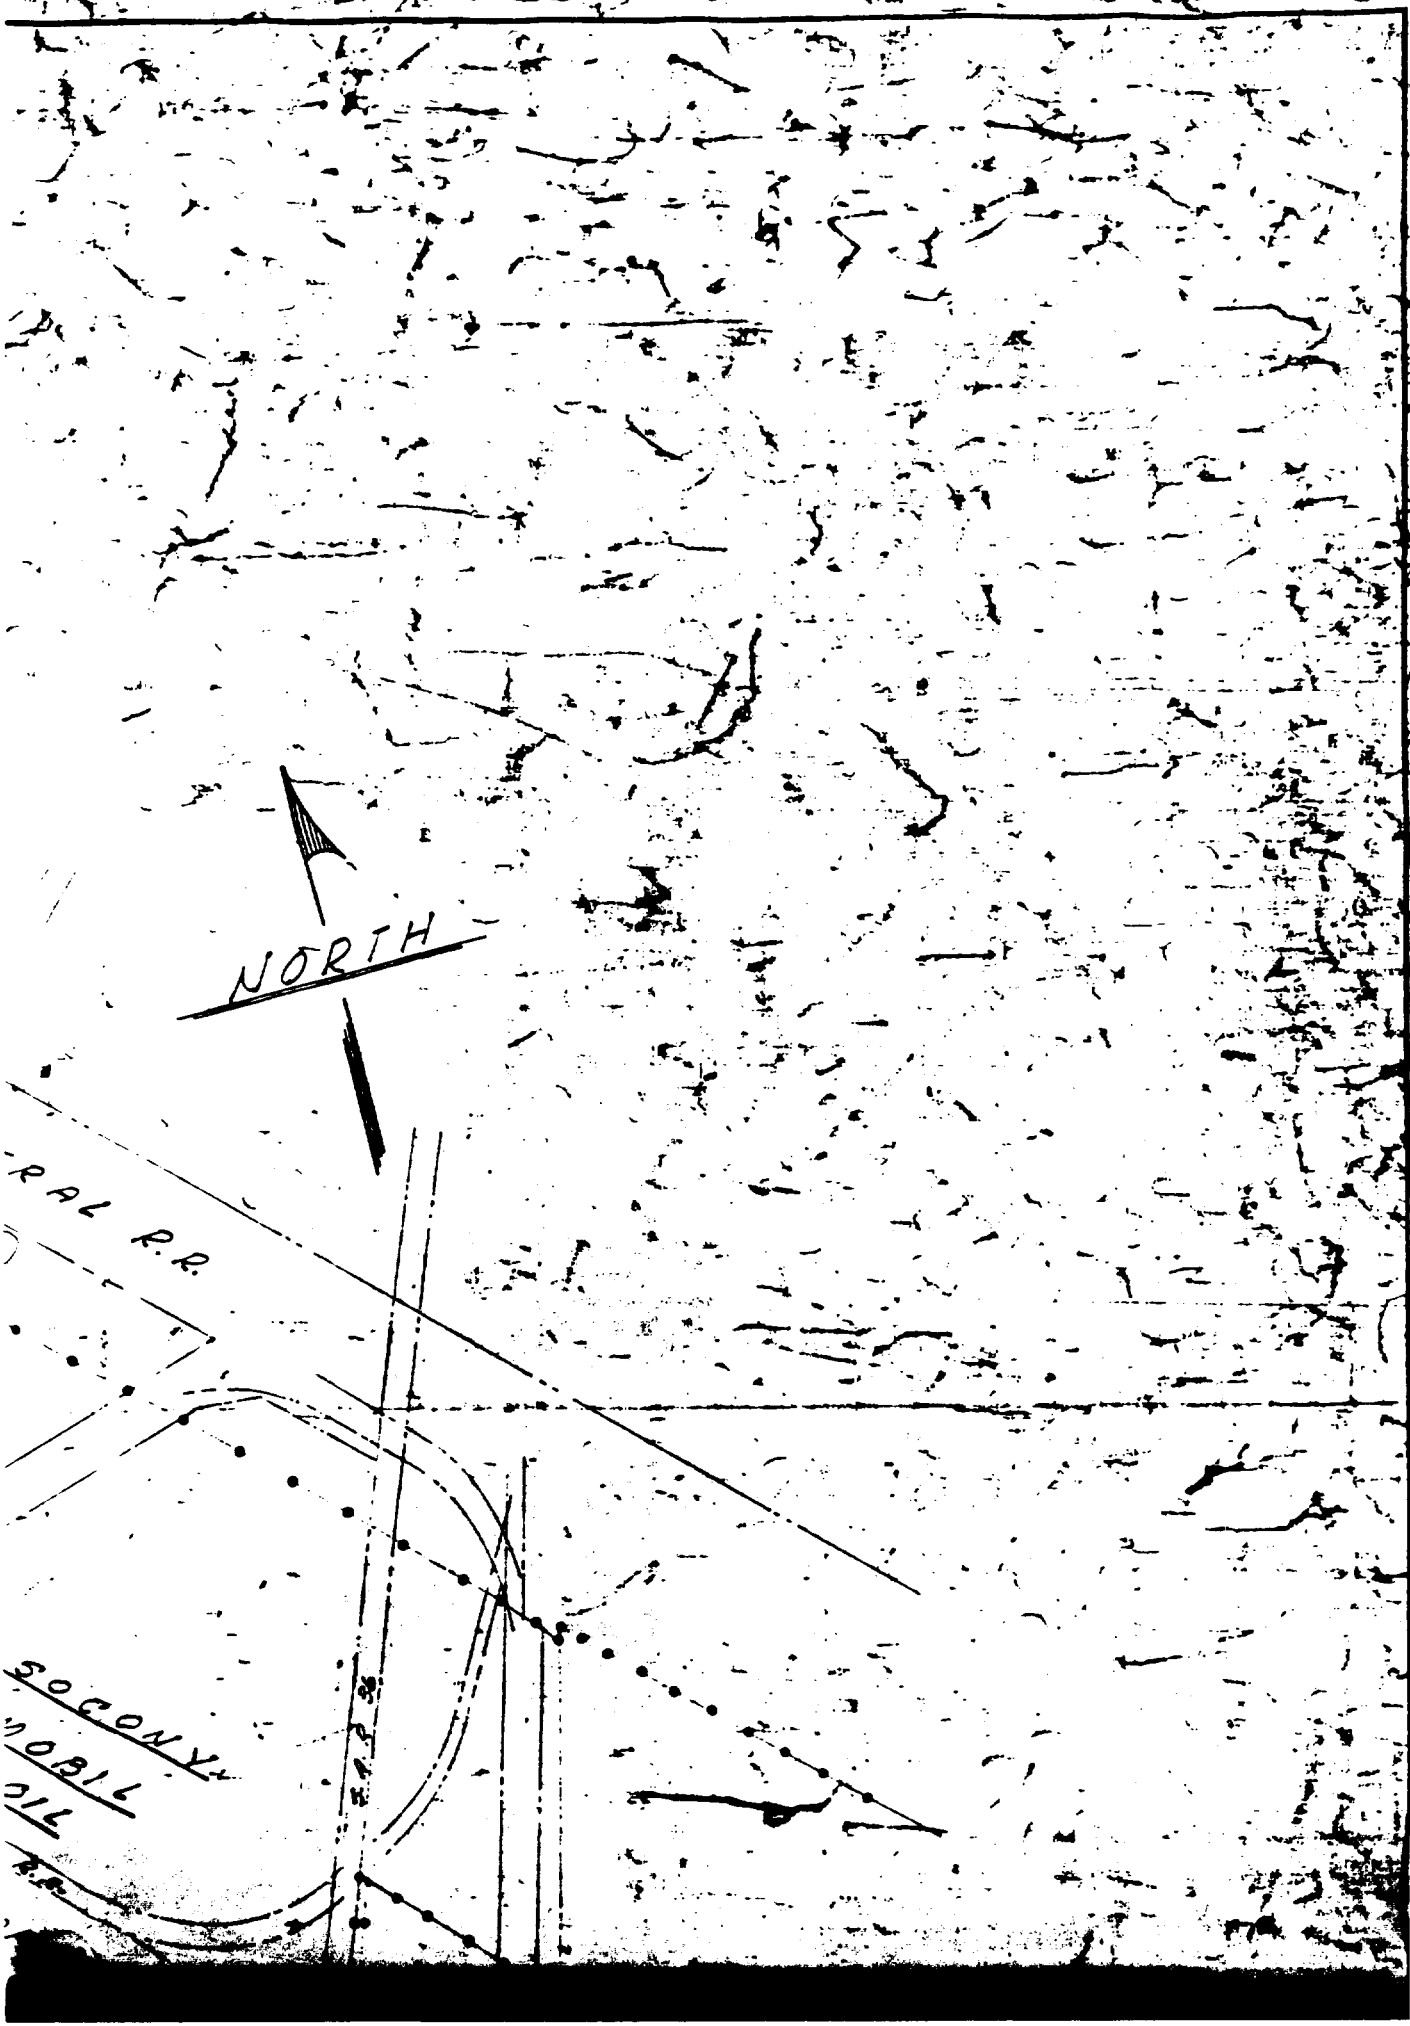
NORTH
RAL R.R.
SOCONY
MOBIL
OIL

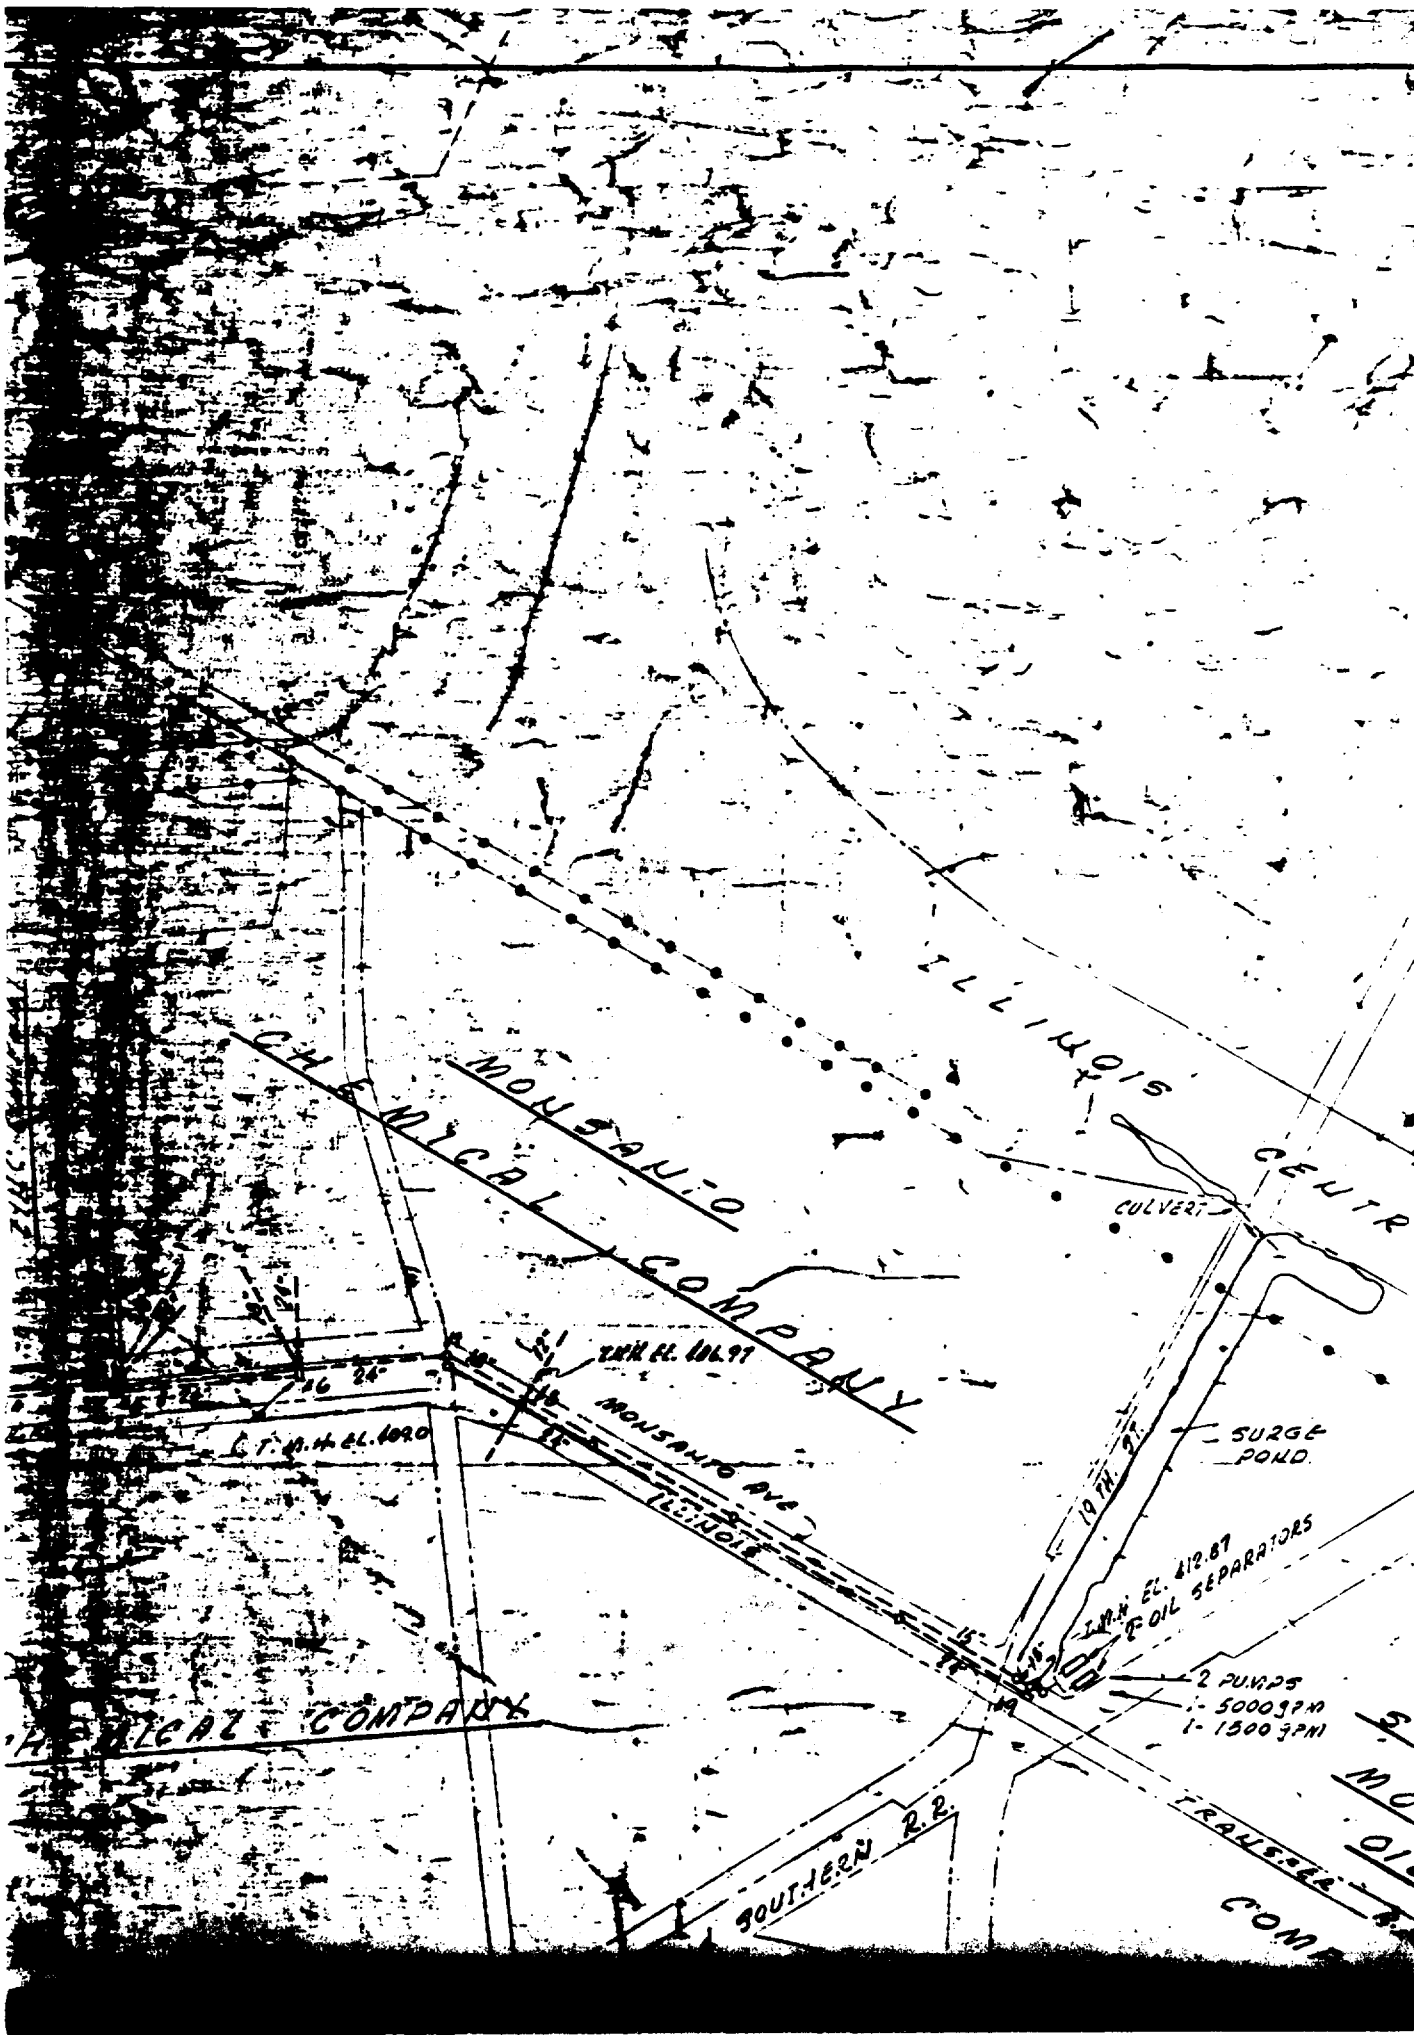
MONSANTO
CHEMICAL COMPANY
ILLINOIS
CENTR
CULVERT
MONSANTO AVE
ILLINOIS
SURGE POND
OIL SEPARATORS
2 PUMPS
1- 5000 GPM
1- 1500 GPM
TRANSFER
SOUTHERN R.R.
CHEMICAL COMPANY

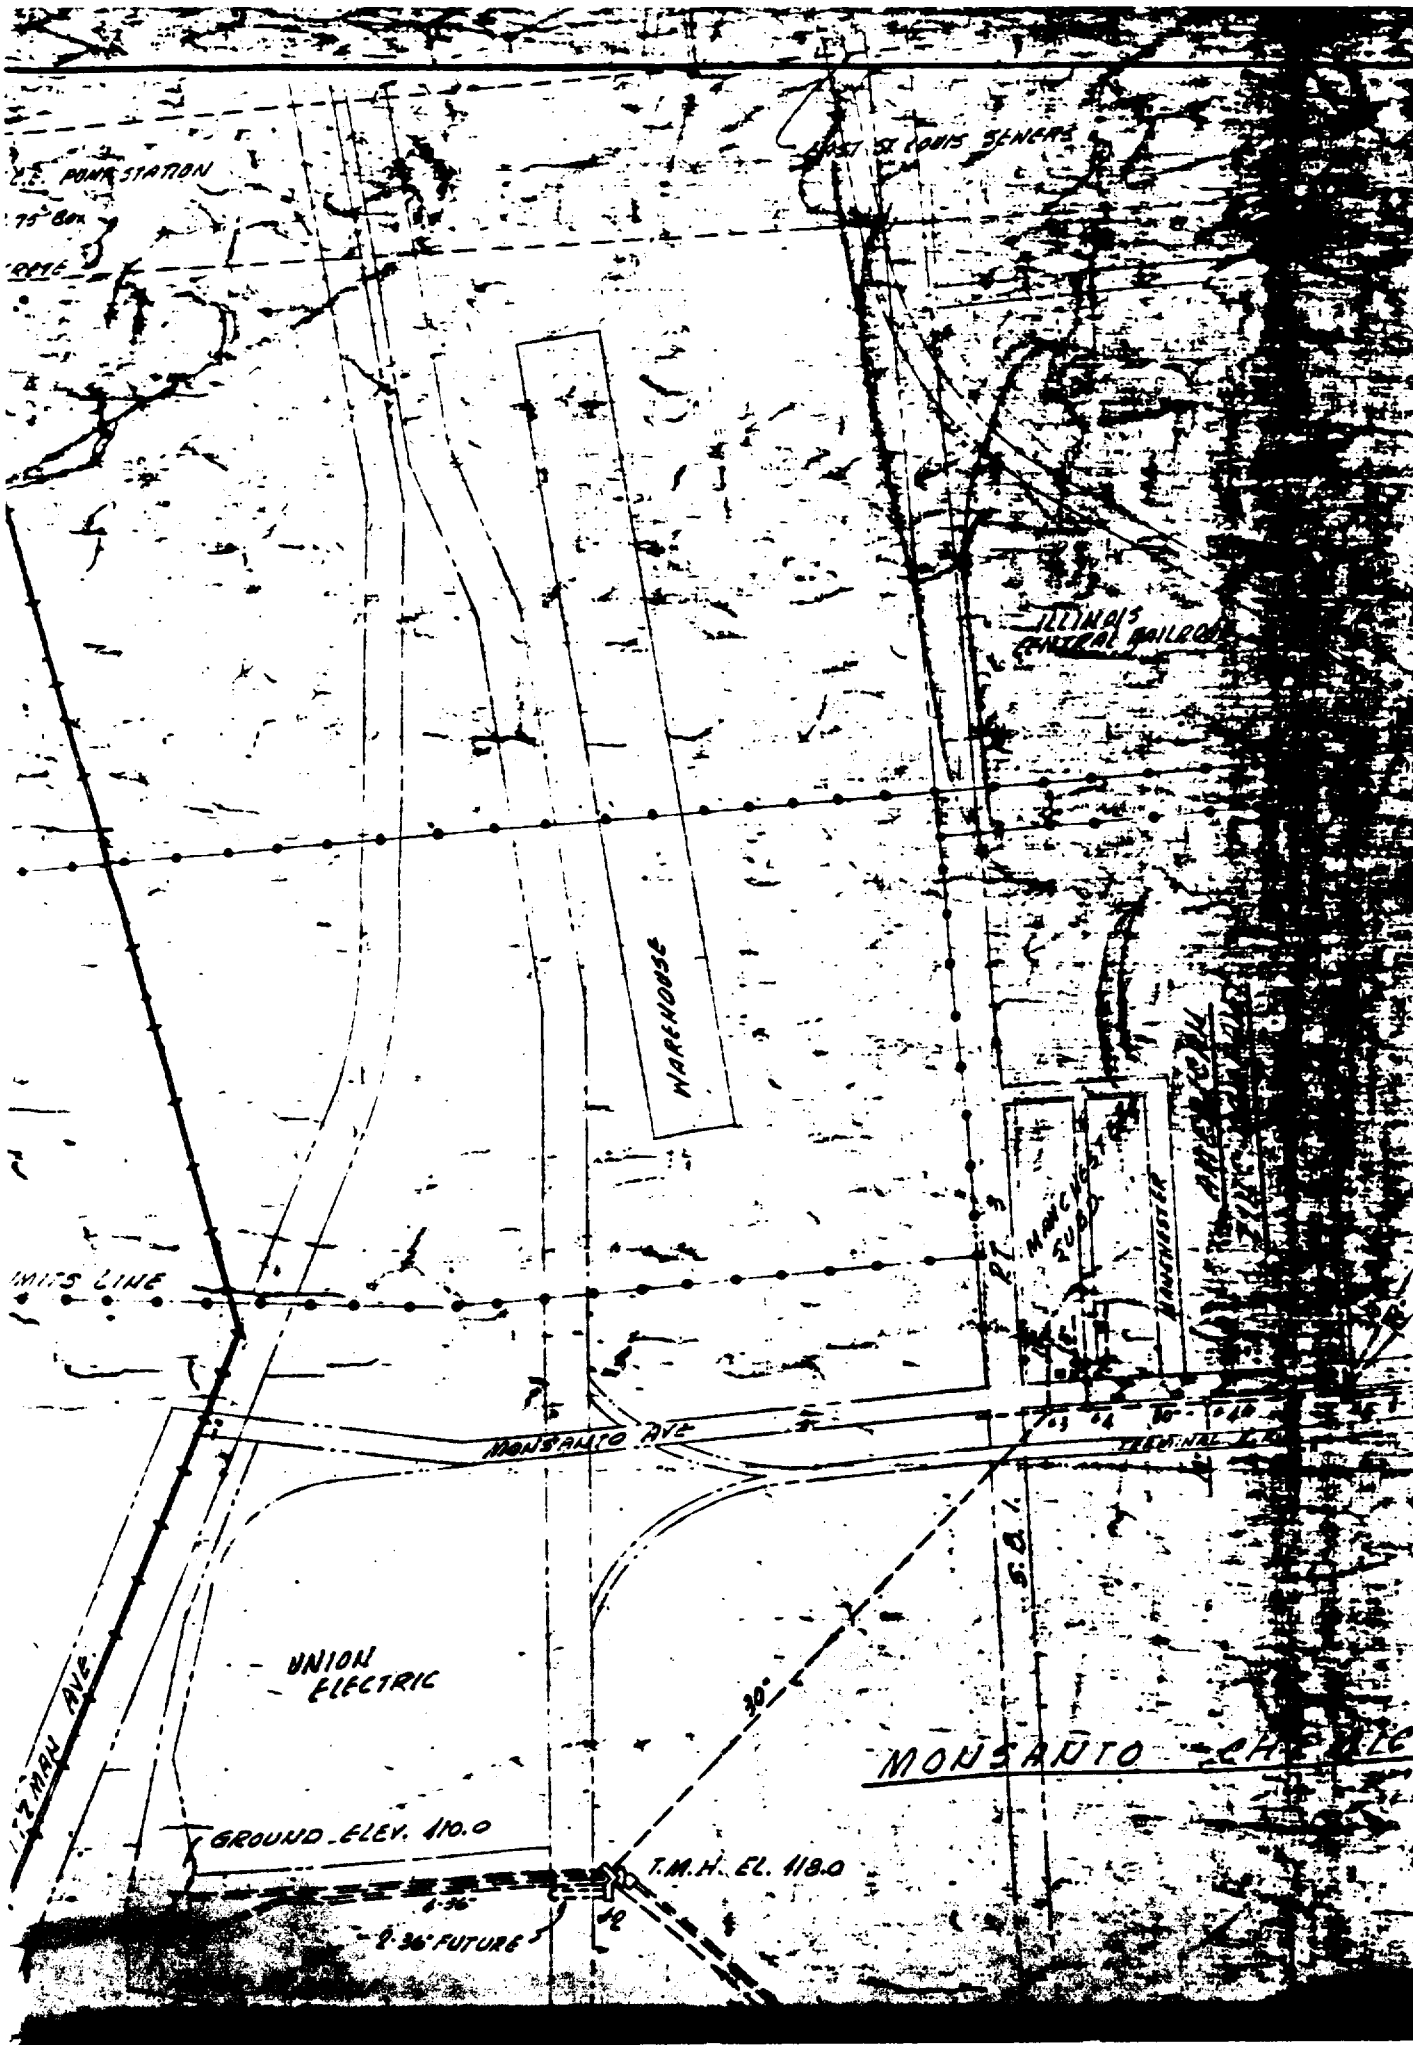
PUMP STATION
WAREHOUSE
ILLINOIS CENTRAL RAILROAD
MONSANTO AVE
UNION ELECTRIC
MONSANTO
GROUND ELEV. 110.0
T.M.H. EL. 118.0
8-36" FUTURE

MONSANTO CORPORATE LIMITS
UNION
ELECTRIC
RIVERVIEW AVE.
PITTMAN AVE