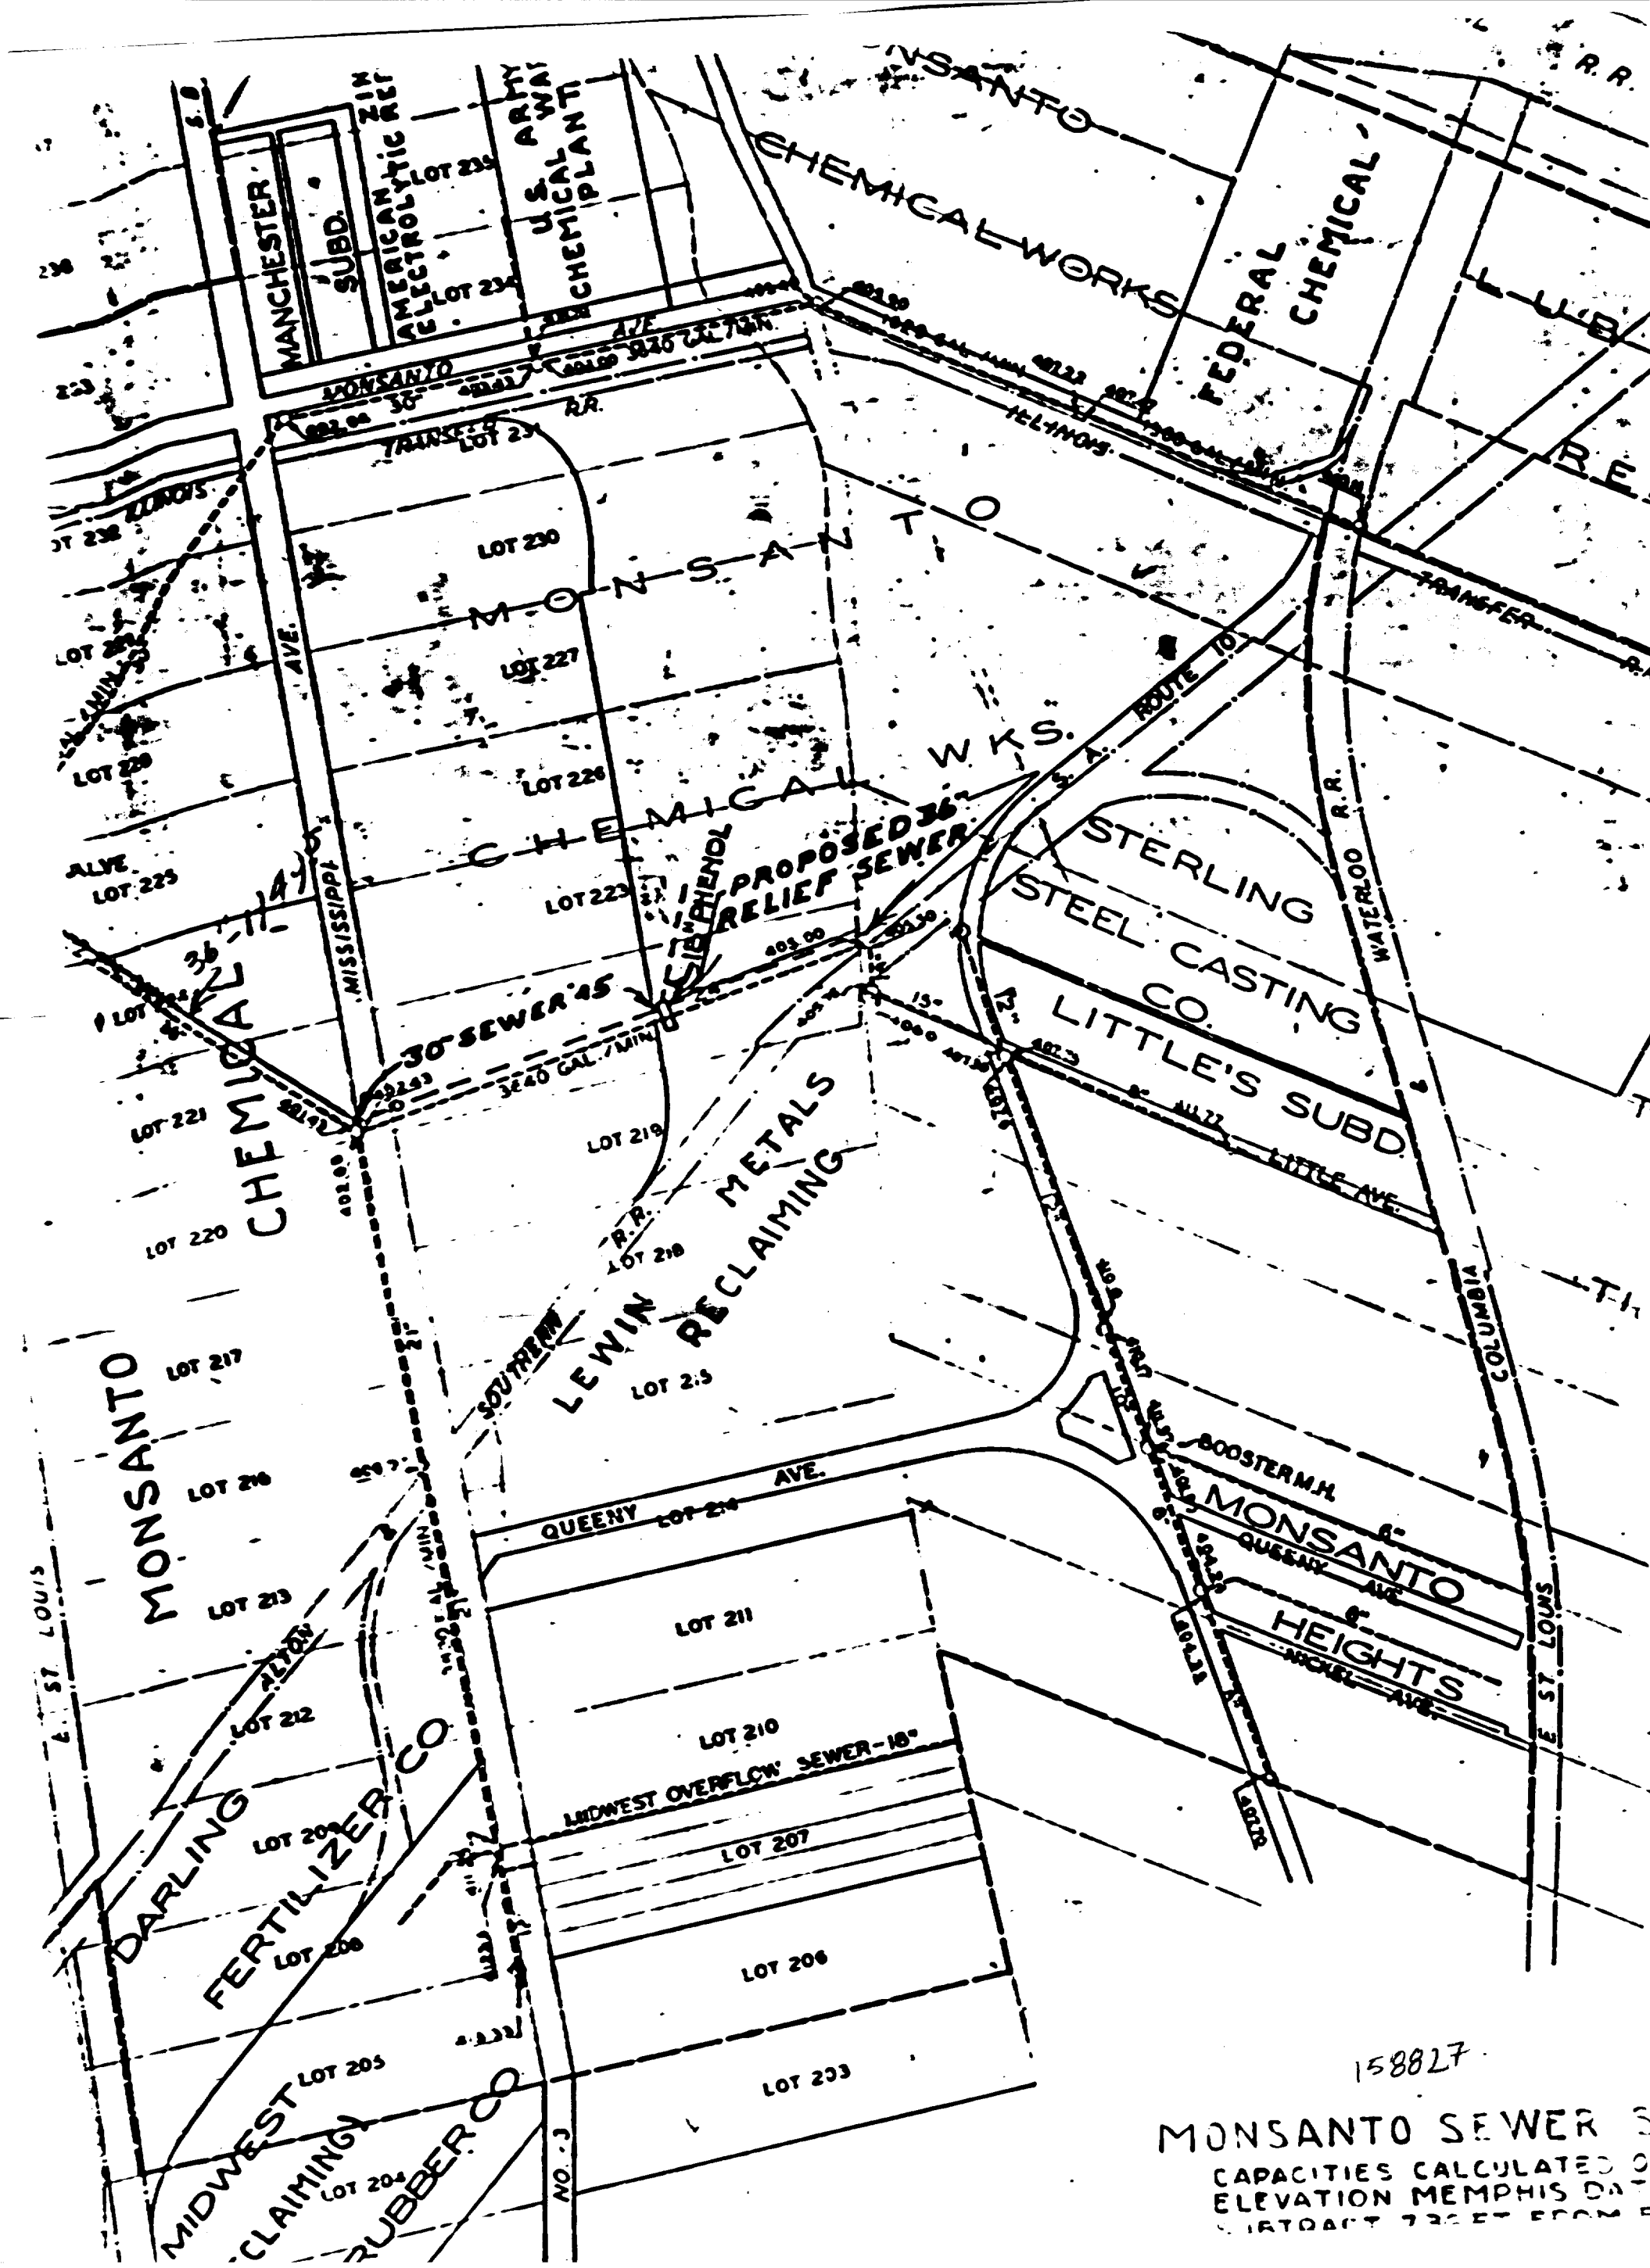
MONSANTO CHEMICAL WORKS
FEDERAL CHEMICAL
MANCHESTER SUBD.
AMERICAN ZINC ELECTROLYTIC REF.
U.S. ARMY CHEMICAL PLANT
MONSANTO A/E
TRANSFER RR.
LOT 230
LOT 227
LOT 226
LOT 223
LOT 221
LOT 220
LOT 219
LOT 218
LOT 217
LOT 215
LOT 214
LOT 213
LOT 212
LOT 211
LOT 210
LOT 209
LOT 208
LOT 207
LOT 206
LOT 205
LOT 204
LOT 203
MISSISSIPPI AVE.
PROPOSED 36" RELIEF SEWER
30" SEWER '45
3240 GAL./MIN.
STERLING STEEL CASTING CO.
LITTLE'S SUBD.
LITTLE AVE.
WATERLOO R.R.
COLUMBIA
ST. LOUIS
SOUTHERN R.R.
LEWIN METALS RECLAIMING
BOOSTER M.H.
QUEENY AVE.
MONSANTO HEIGHTS
NICKEL AVE.
ALTON
DARLING FERTILIZER CO.
MIDWEST RECLAIMING RUBBER CO.
MIDWEST OVERFLOW SEWER-18"
NO. 3
ROUTE 10
TRANSFER
ILLINOIS
158827
MONSANTO SEWER S
CAPACITIES CALCULATED O
ELEVATION MEMPHIS DA