WATER TABLE 29' BELOW SURFACE @ VAN TRAN
WITH A CLAY LAYER APPR. 7-9' THICK STARTING AT THE 1 FOOT DEPTH.

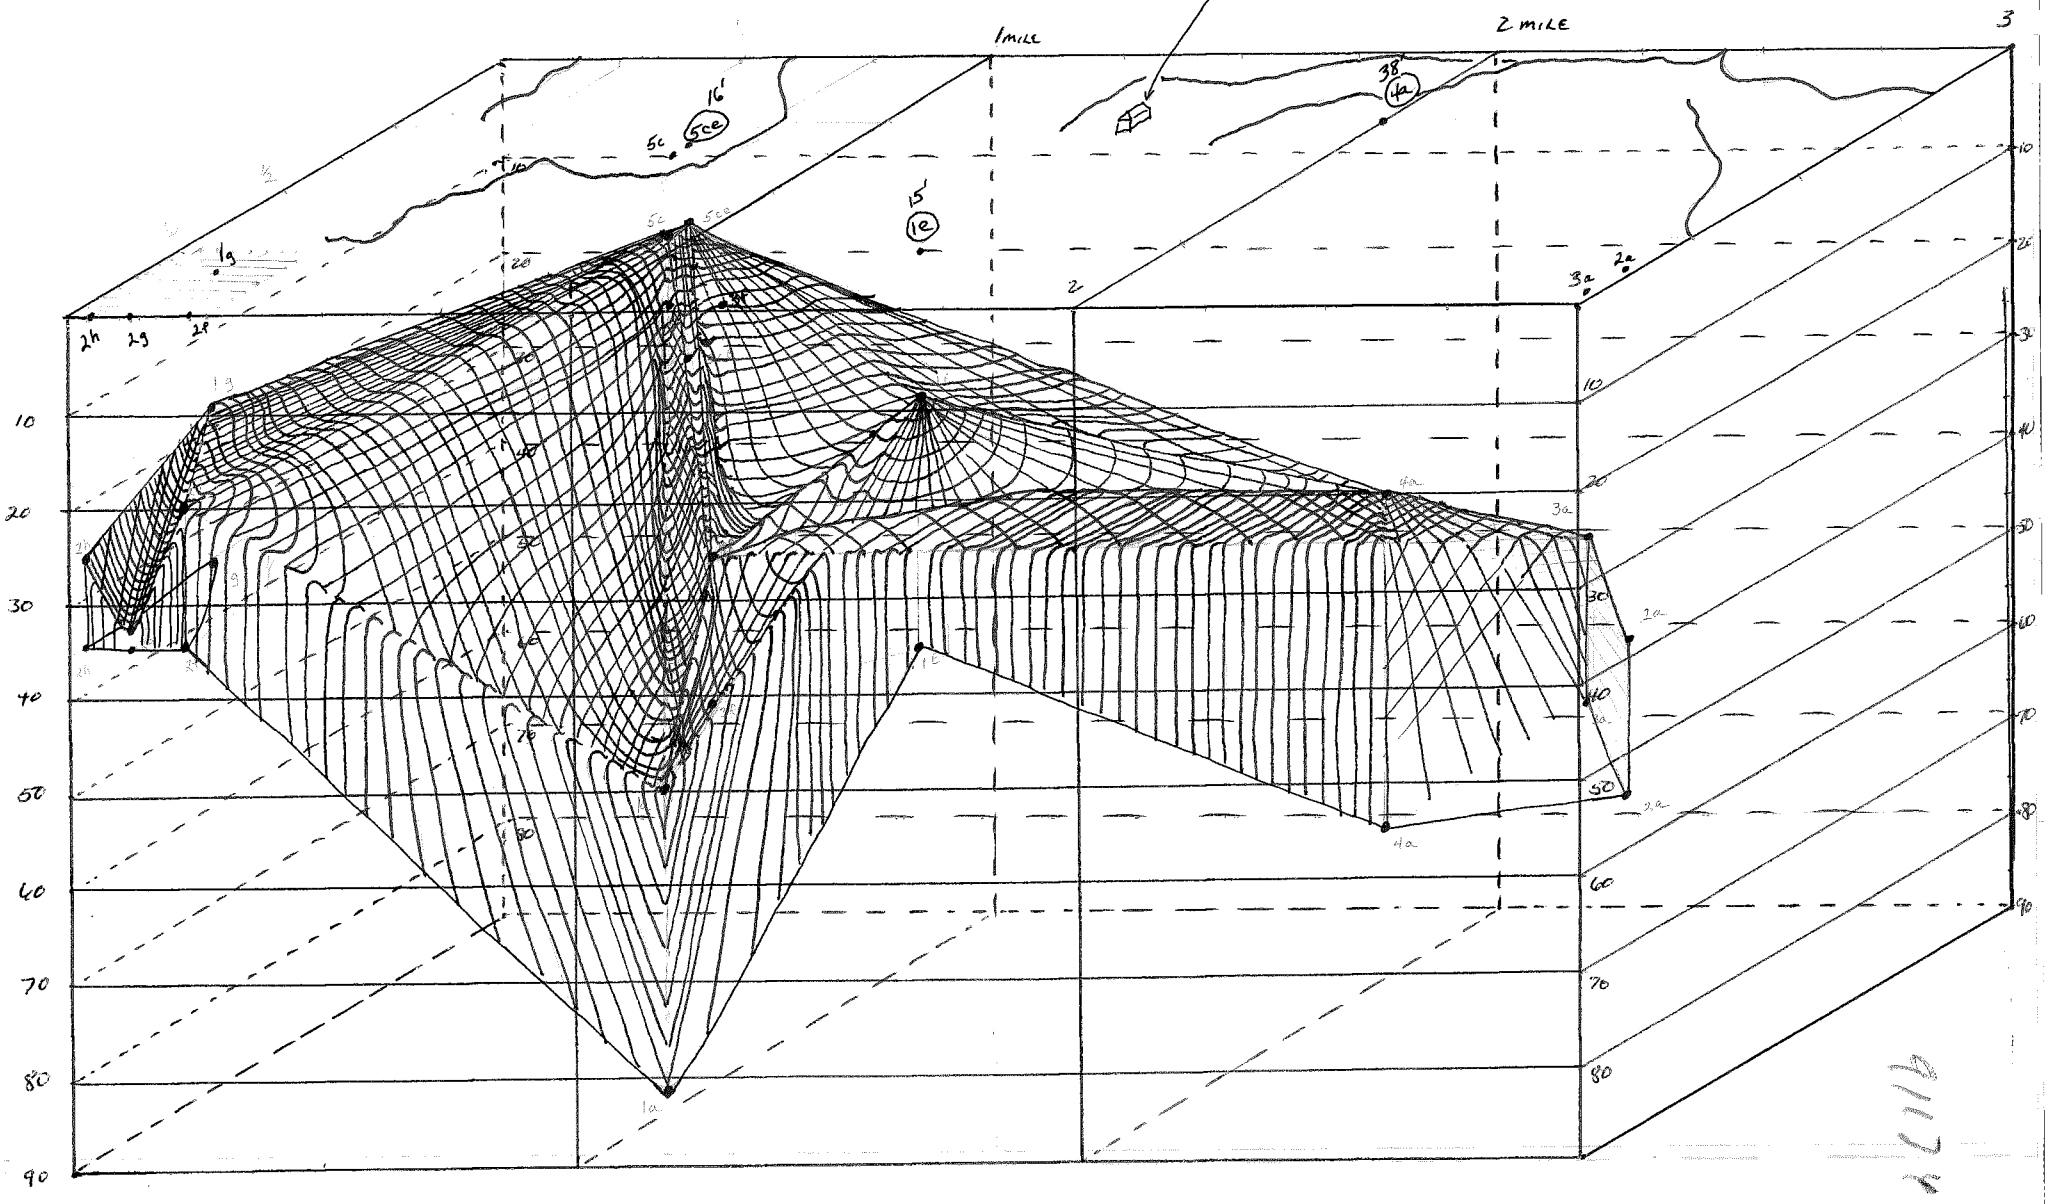

SEC. 6 T.6N R.1E

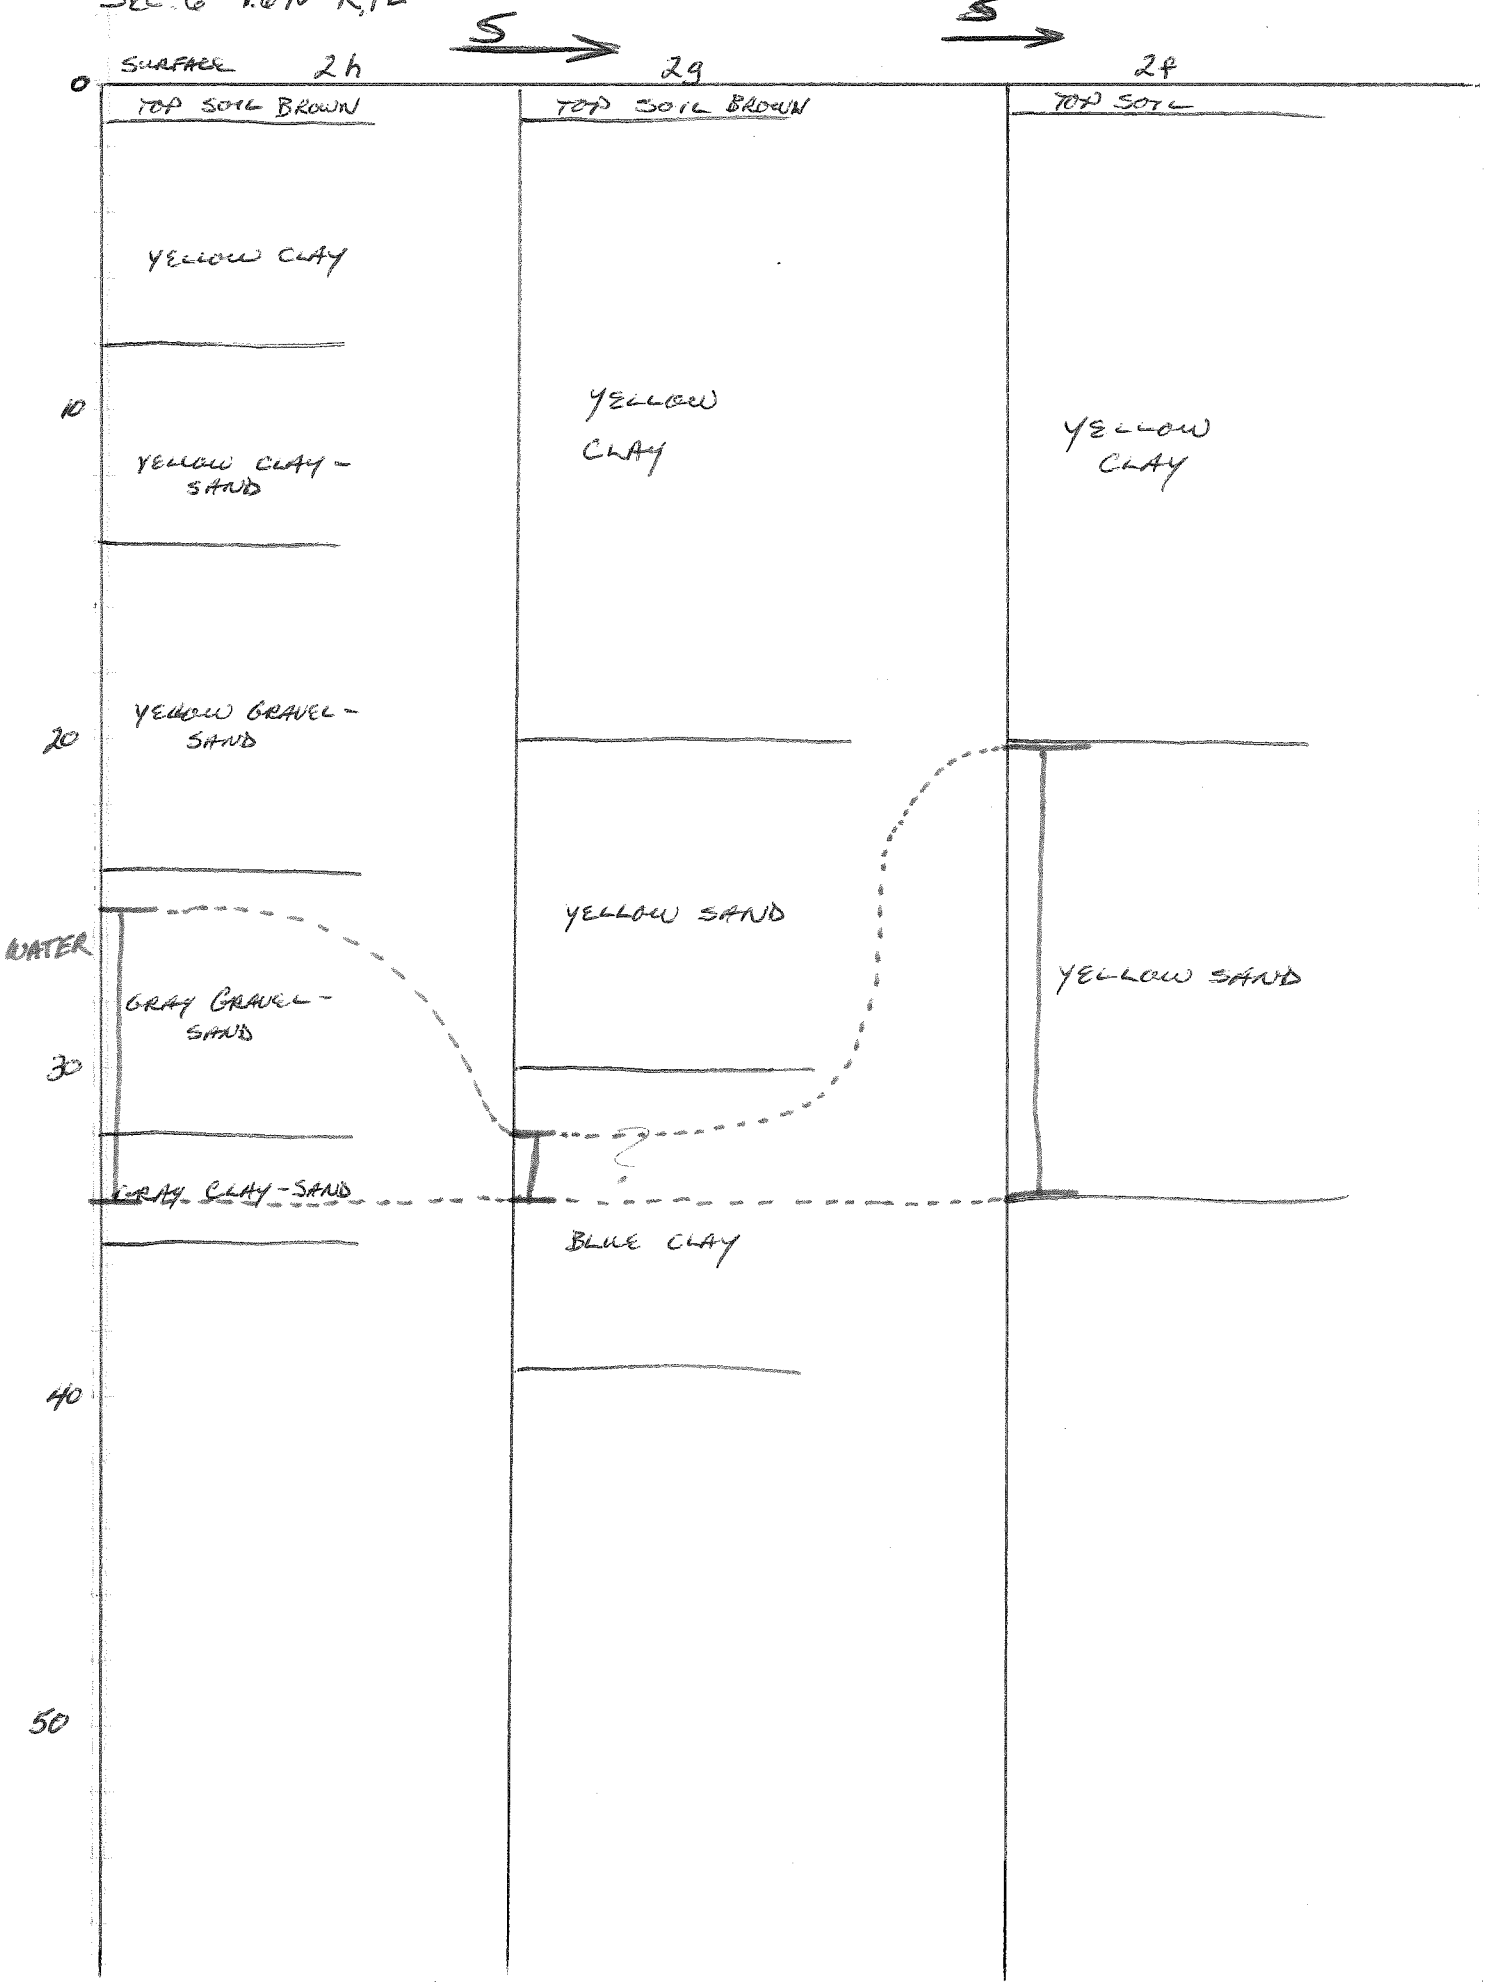
S
S
SURFACE
2h
2g
2f
0
TOP SOIL BROWN
TOP SOIL BROWN
TOP SOIL
YELLOW CLAY
10
YELLOW CLAY - SAND
YELLOW CLAY
YELLOW CLAY
YELLOW GRAVEL - SAND
20
YELLOW SAND
WATER
GRAY GRAVEL - SAND
YELLOW SAND
30
?
GRAY CLAY - SAND
BLUE CLAY
40
50

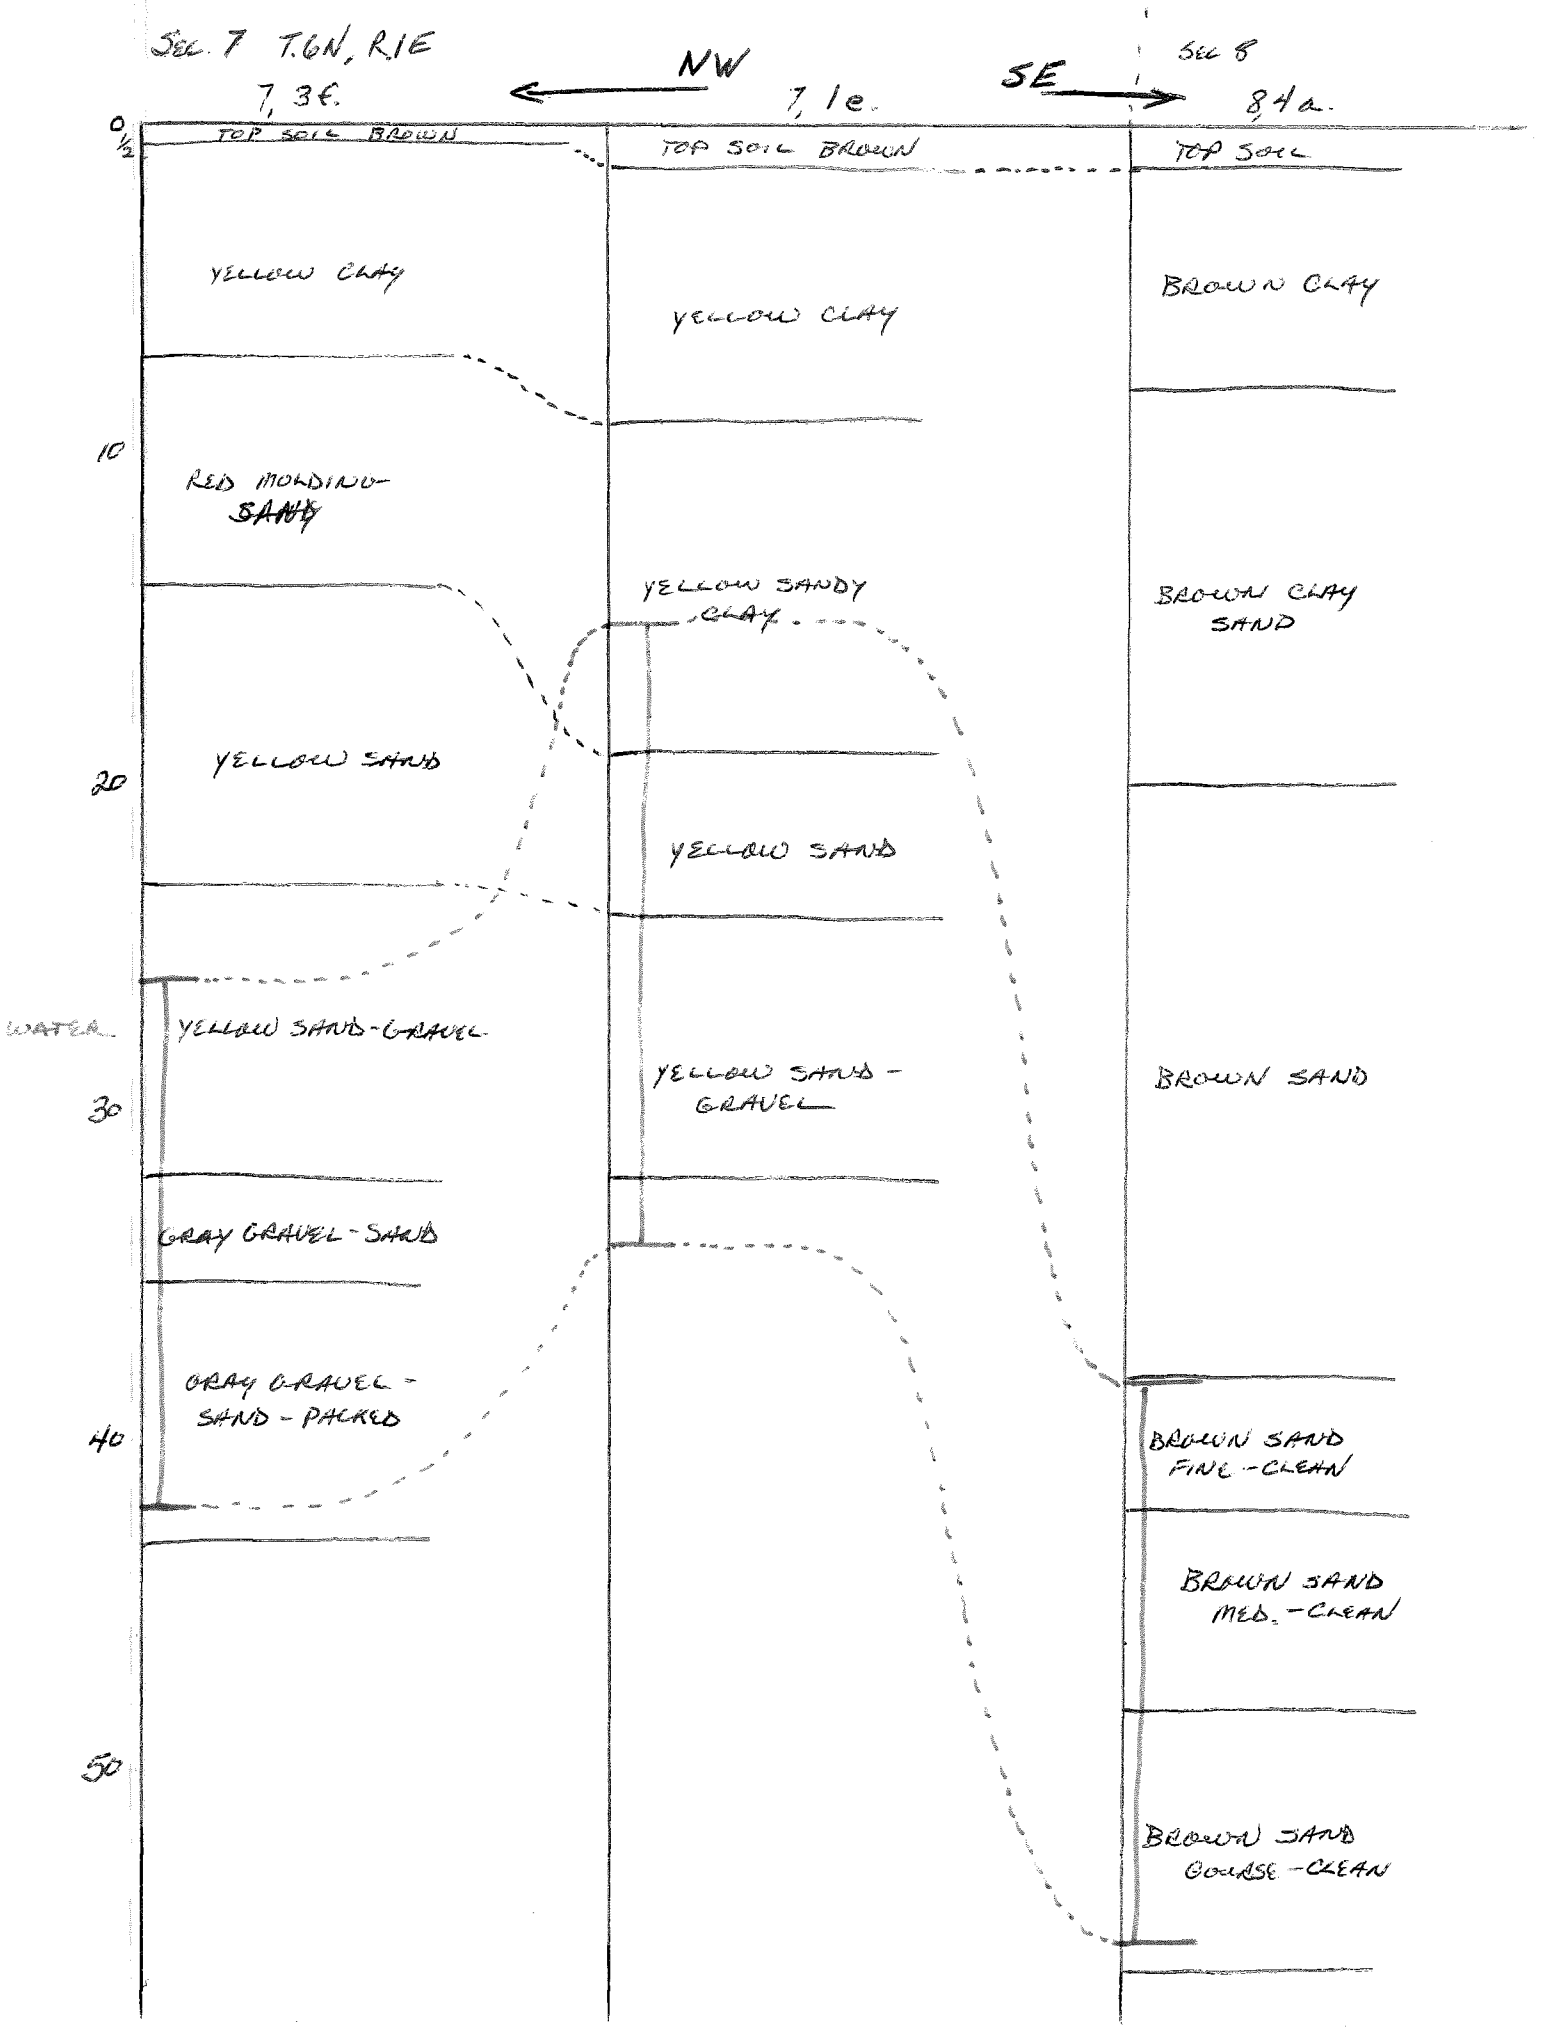
SEC. 7 T.6N, R.1E
7, 3E.
NW
7, 1e.
SE
SEC 8
8, 4a.
0
½
10
20
30
40
50
WATER
TOP SOIL BROWN
YELLOW CLAY
RED MOLDING-SAND
YELLOW SAND
YELLOW SAND-GRAVEL
GRAY GRAVEL-SAND
GRAY GRAVEL-SAND-PACKED
TOP SOIL BROWN
YELLOW CLAY
YELLOW SANDY CLAY
YELLOW SAND
YELLOW SAND-GRAVEL
TOP SOIL
BROWN CLAY
BROWN CLAY SAND
BROWN SAND
BROWN SAND FINE-CLEAN
BROWN SAND MED.-CLEAN
BROWN SAND COARSE-CLEAN

SEC 18 T.6N, R1E

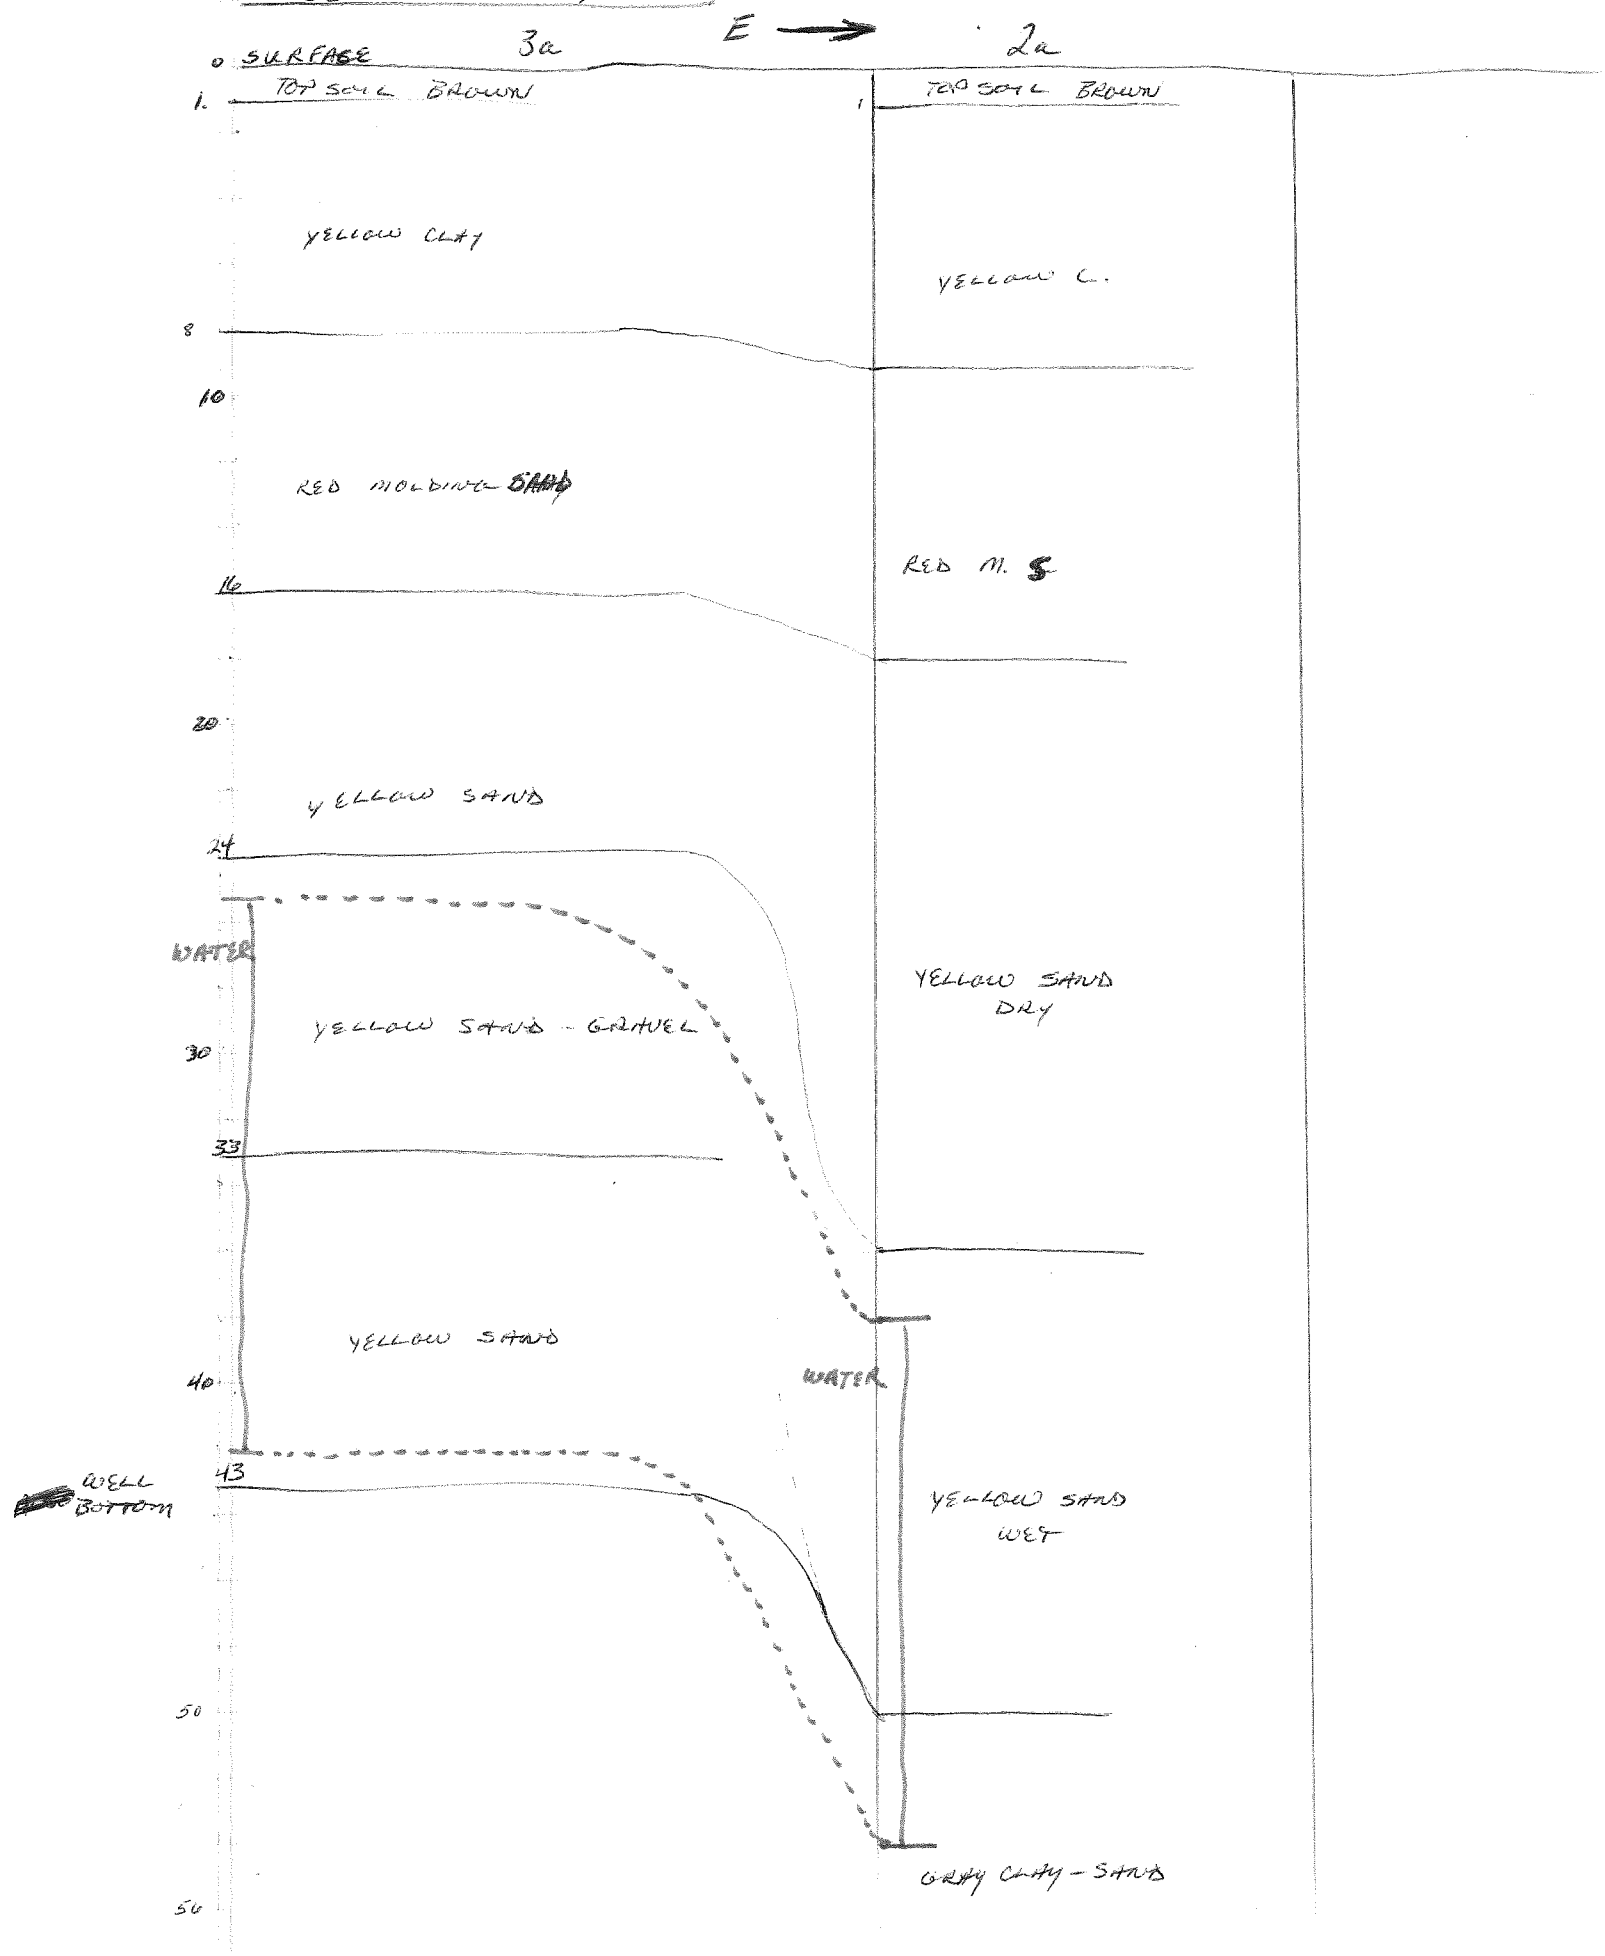

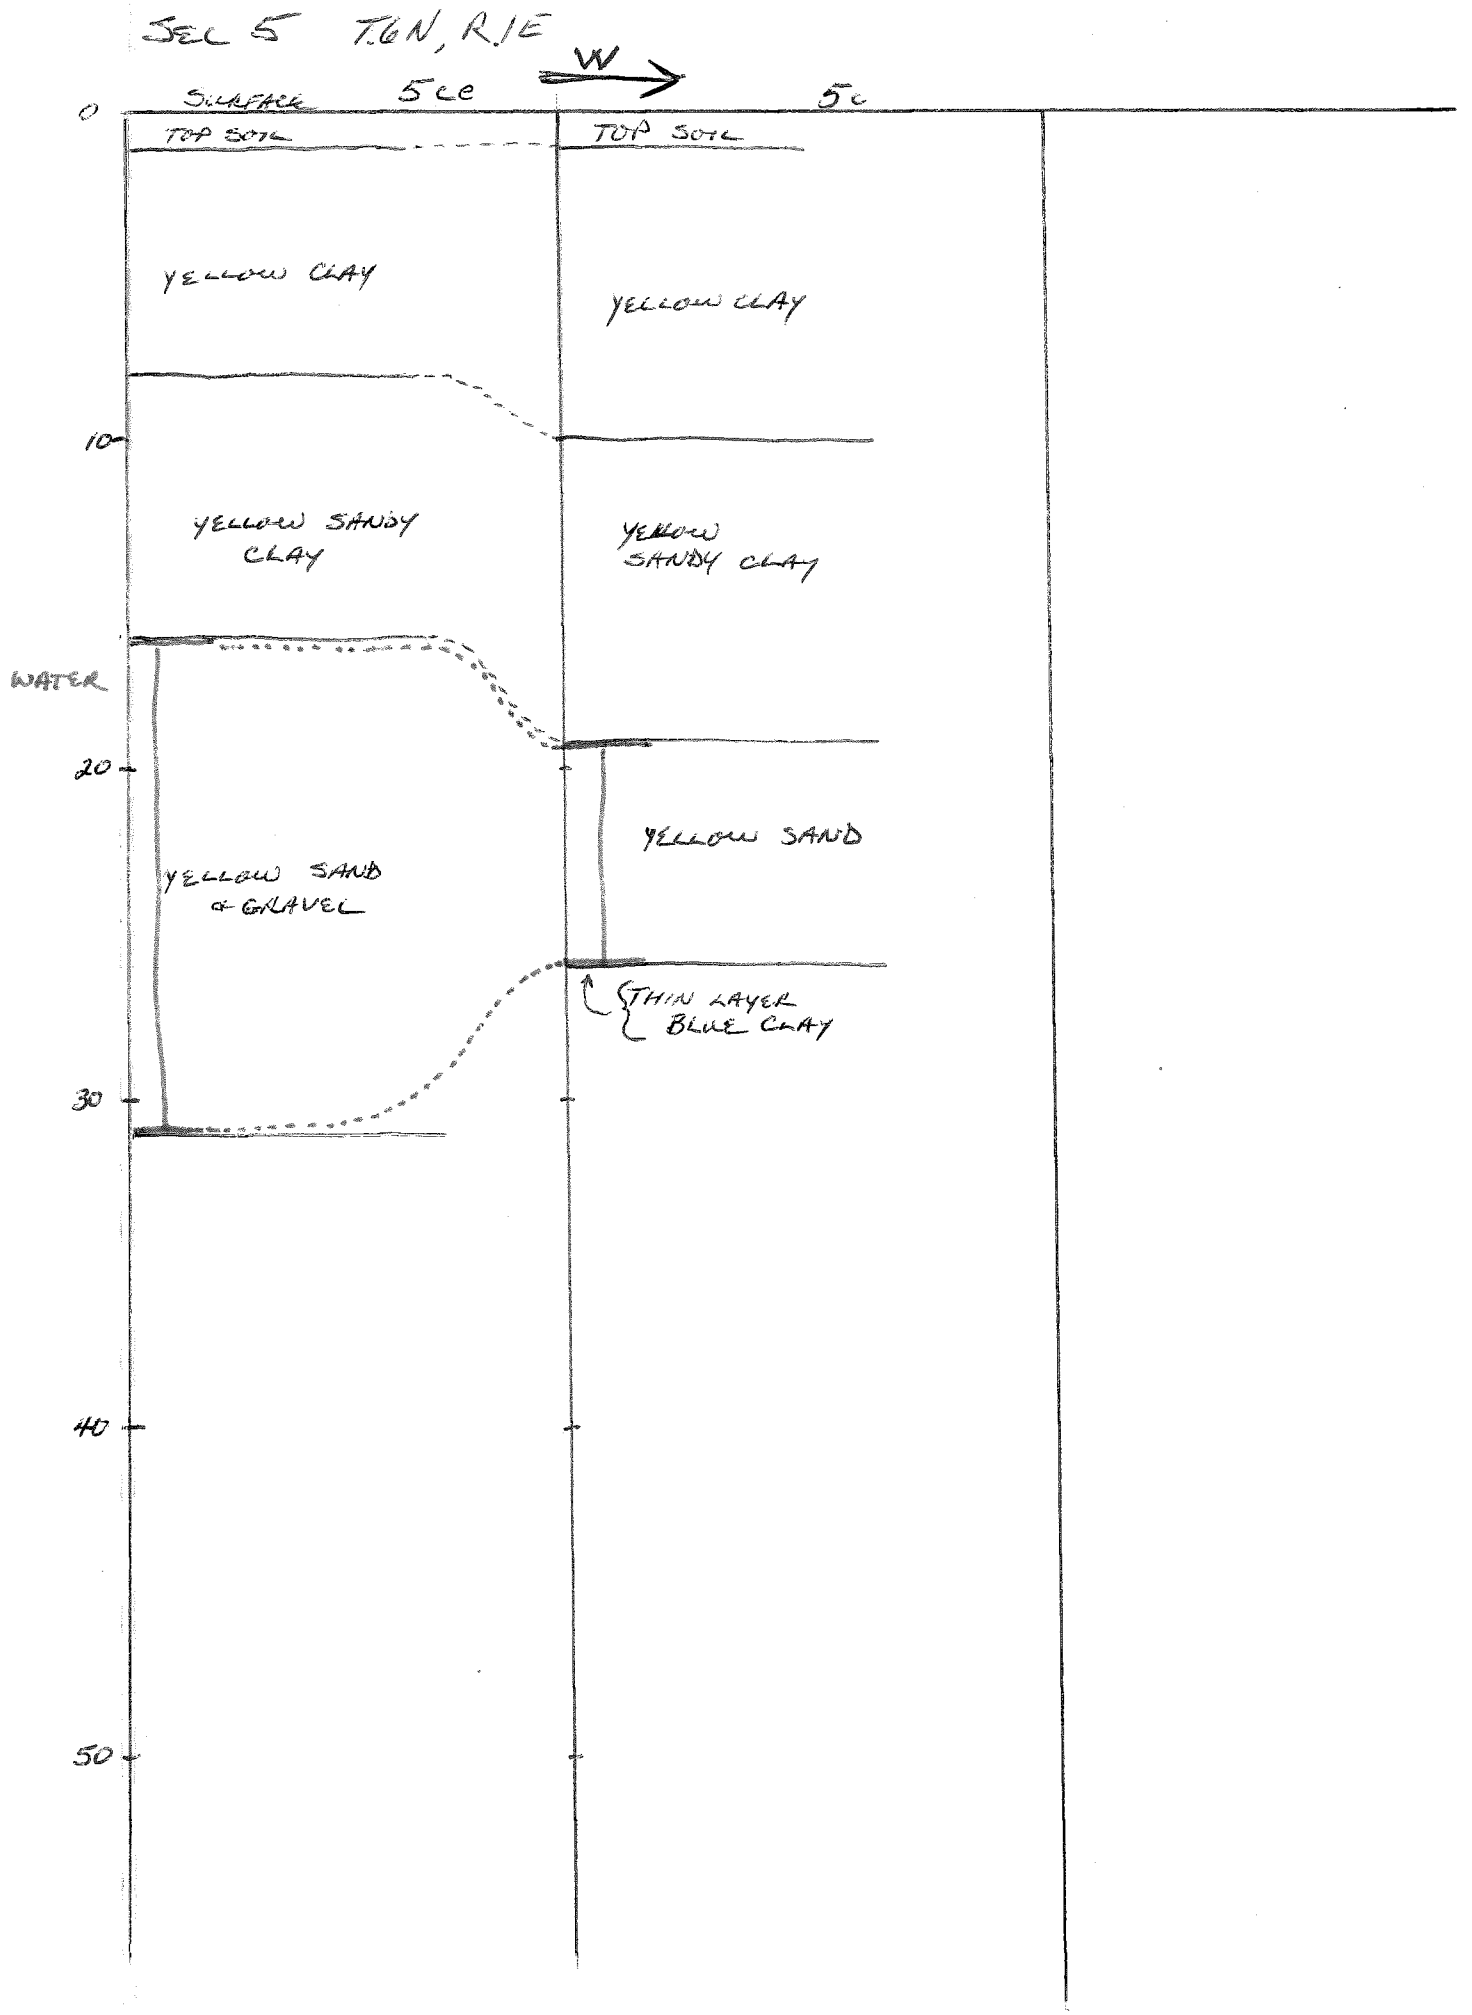
SEC 5 T.6N, R.1E
W
SURFACE
5 CC
5 C
0
TOP SOIL
TOP SOIL
YELLOW CLAY
YELLOW CLAY
10
YELLOW SANDY CLAY
YELLOW SANDY CLAY
WATER
20
YELLOW SAND & GRAVEL
YELLOW SAND
THIN LAYER BLUE CLAY
30
40
50

SEC 6 T.6N, R1E

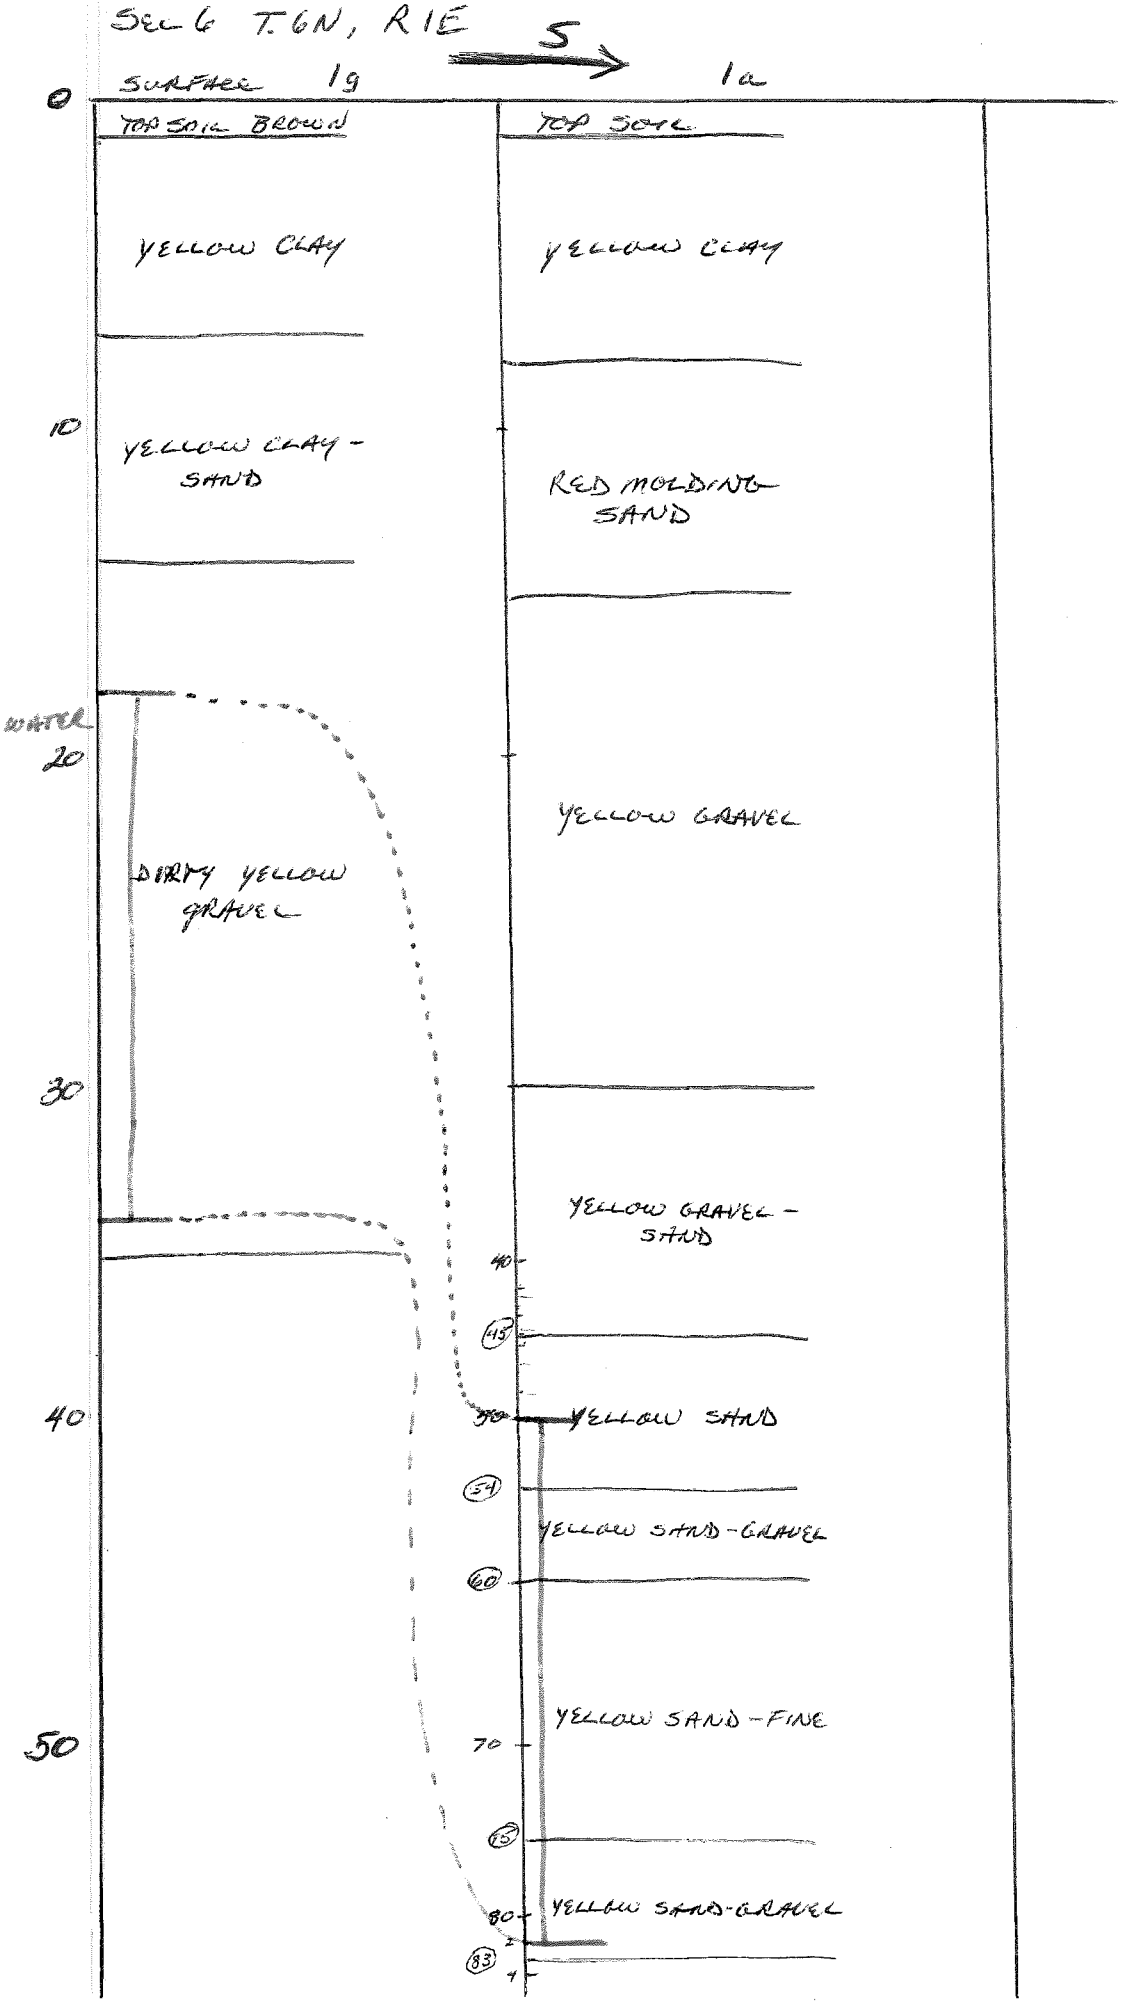
S
SURFACE
1g
1a
0
TOP SOIL BROWN
TOP SOIL
YELLOW CLAY
YELLOW CLAY
10
YELLOW CLAY - SAND
RED MOLDING SAND
WATER
20
YELLOW GRAVEL
DIRTY YELLOW GRAVEL
30
YELLOW GRAVEL - SAND
40
45
40
YELLOW SAND
54
YELLOW SAND-GRAVEL
60
YELLOW SAND-FINE
50
70
75
80
YELLOW SAND-GRAVEL
83