12.3.138 v.4
NO DATE

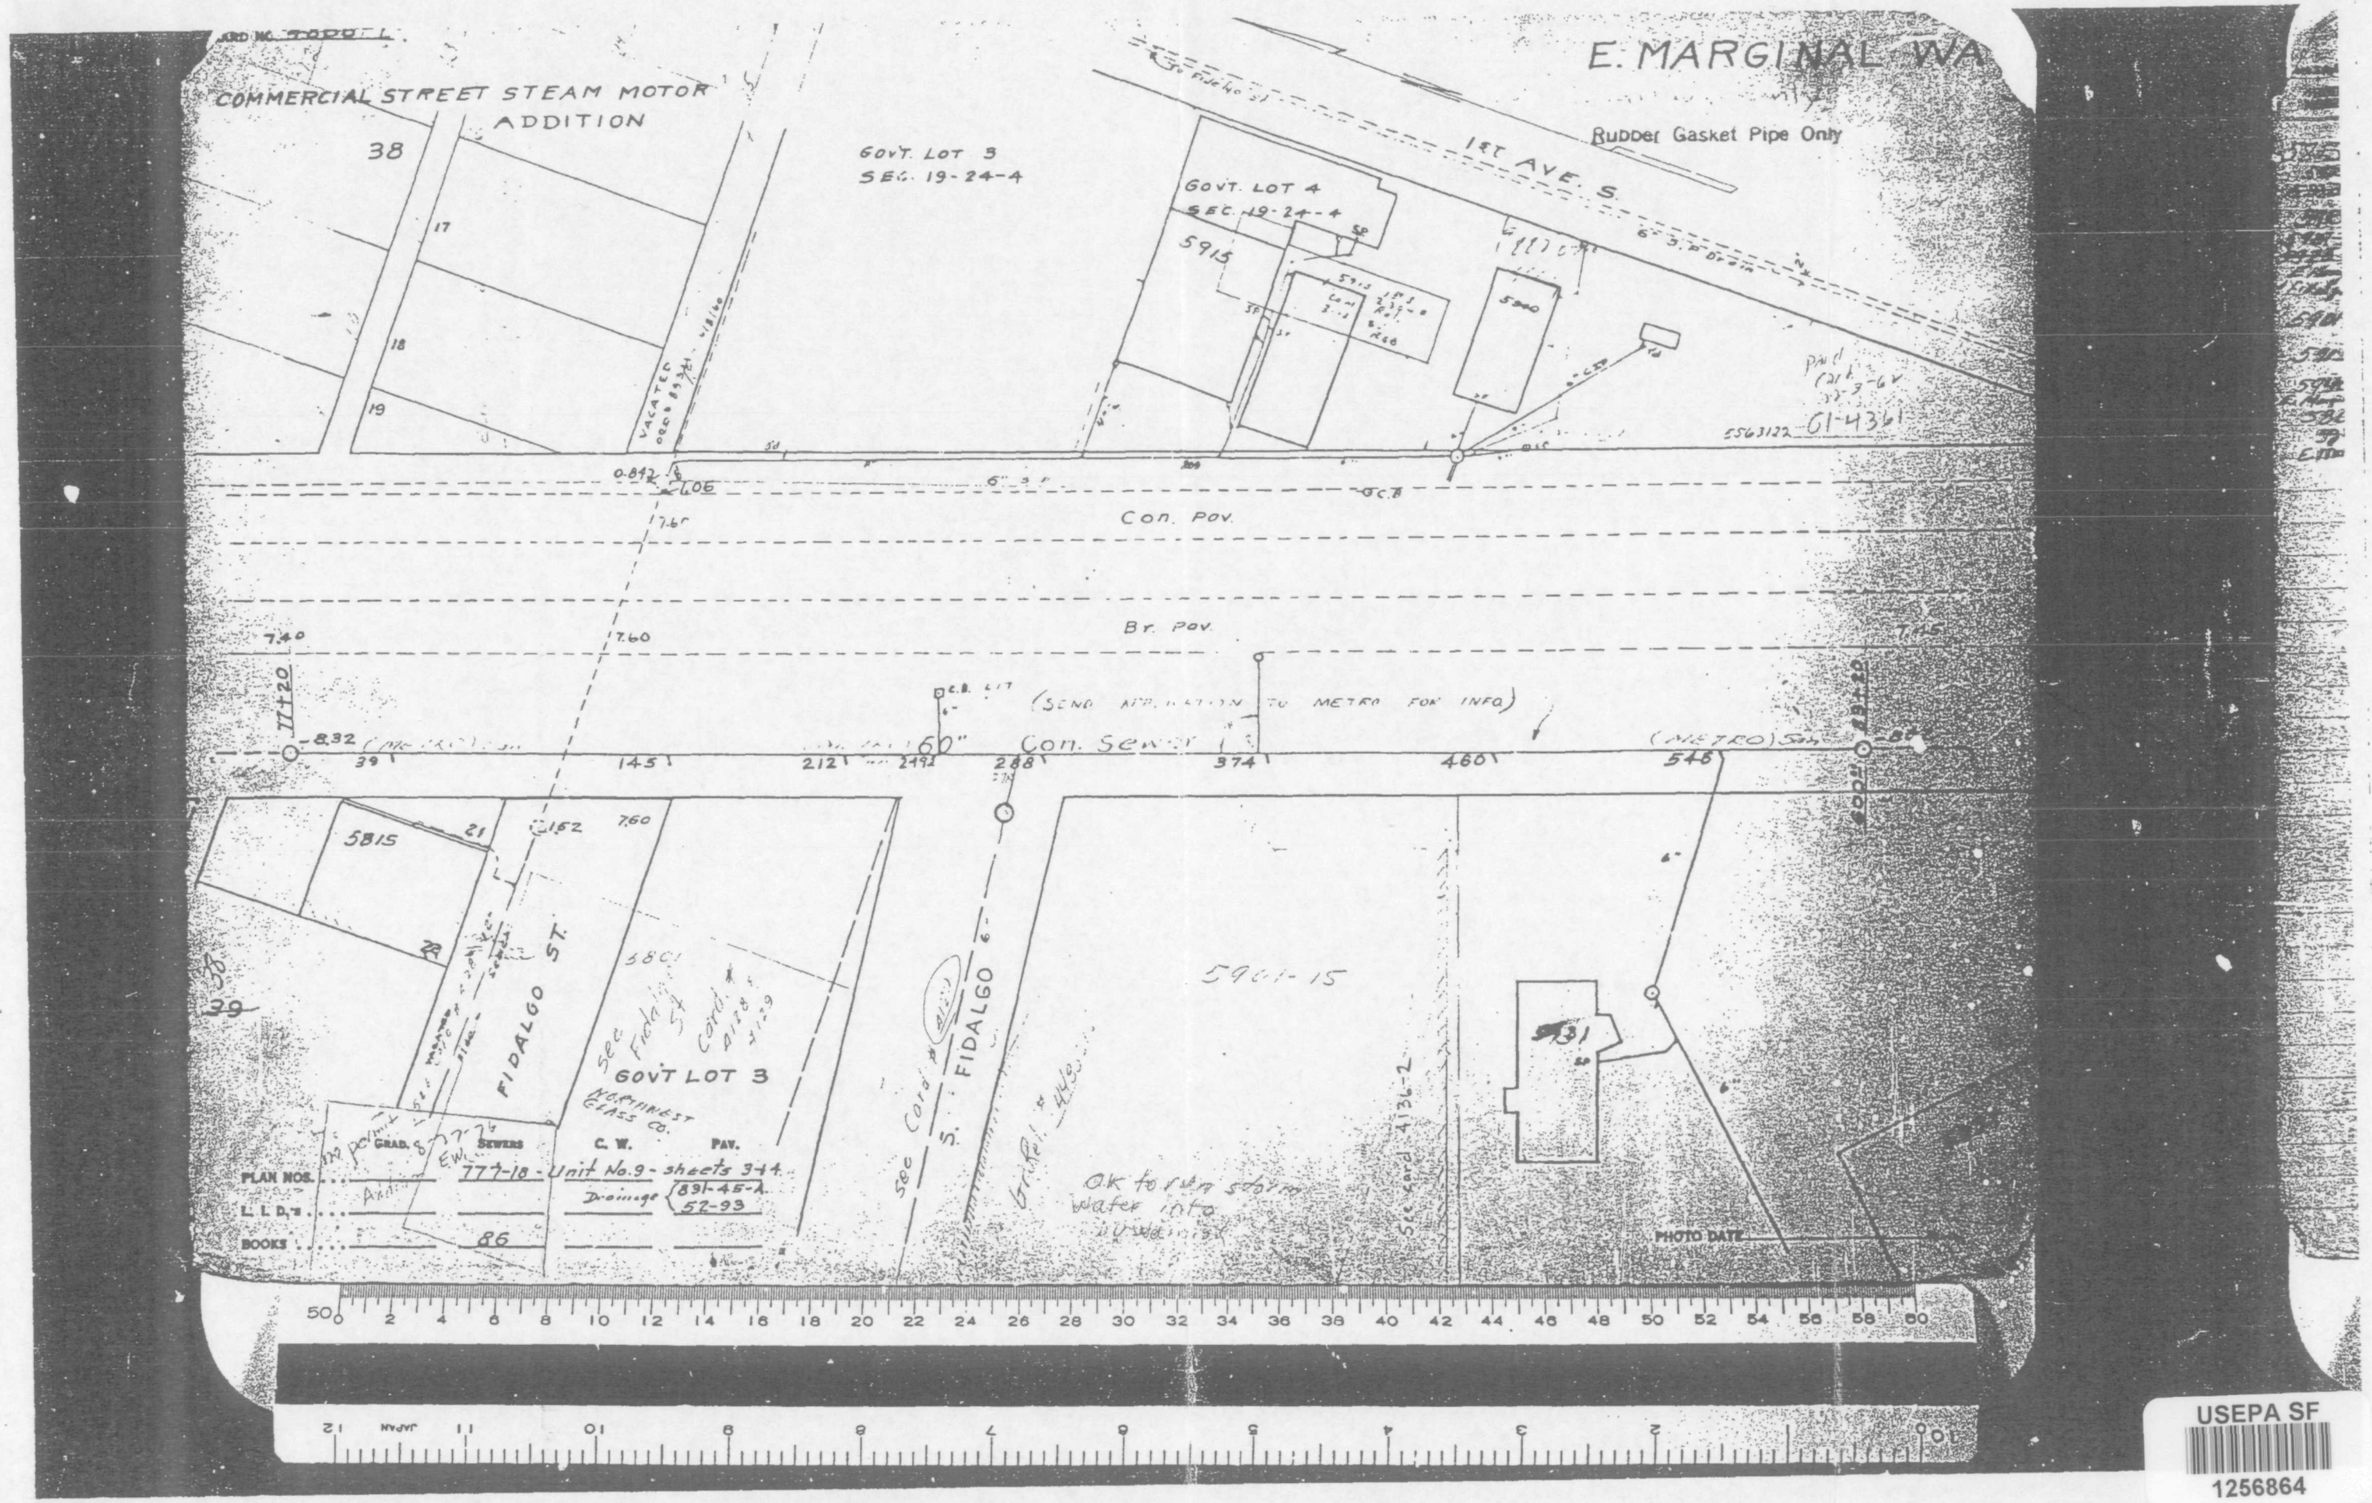

USEPA SF
1256864
LFC001653

THE CITY OF SEATTLE
DEPARTMENT OF STREETS AND SEWERS
DIVISION OF SEWERS

HOUSE NUMBER	PERMIT Also PLAT NO.	DATE ISSUED	ISSUED BY	OWNER	CONTRACTOR	INSPECTOR	DATE INSPECTION	REMARKS
3815	F2550	1-4-46	E. J.	Northwestern Glass	W. E. Beggs	Parker	1-15-46	
4013	F-3403	4-29-46	C.E.H.	Worn Motor Co	V. Gesner		11-22-46	
310	H457	5-[illegible]-52	E.W.	[illegible]	W. E. Beggs Inc	A. Price	5-21-52	Treas. Rec. No. 578 Fee 27.00
4101-37	[illegible]	1-13-54	"	Kaiser Gypsum Co	Patricelli & Patricelli	D. More	10-11-54	1038 Fee [illegible]
E Marg. Way 5400	H-5142	3-12-54	Lockwood	Northwest Fiber Co.	Edw. Hayes	D. More	3-16-54	Treas. Rec. No. No Fee Fee [illegible]
5801-15	H-6557	9-21-54	"	Longview Fiber Co	Univ. Alby. & Hty	J. Richard	4-19-55	Treas. Rec. No. 55715 11236 Fee 11.22
5915	J-3676	3-4-57	[illegible]	Precision Eng. Co.	North City Excav.	R. Staab	3-9-57	Treas. Rec. No. 68727 Fee 17.00
5940 E Marginal Way	M-549	3-28-63	Withrow	Standard Oil	Pete Koh Ex	R.S. Garpett	5-16-63	30.00 for 1 ins. 1 I.C.B. R.D. 6585881 RD# 5563122
5801 9940 E Marg. Way	N7244	9-9-69	Karlas	No. West Glass Co.	Deeny	P.M. Tenerelli	9-10-69	70.00 1 ins NS Ent. 6585887
	S1837	7-17-84	Anderson	Chevron	OWNER	R. BLAKE	8-3-84	50.00 add'l connection

CARD MADE BY _____ DATE _____
LOCATING BY _____ DATE _____
MAP MADE BY _____
CHECKED BY _____
CHART BY _____
PLATED BY _____

LFC001654